


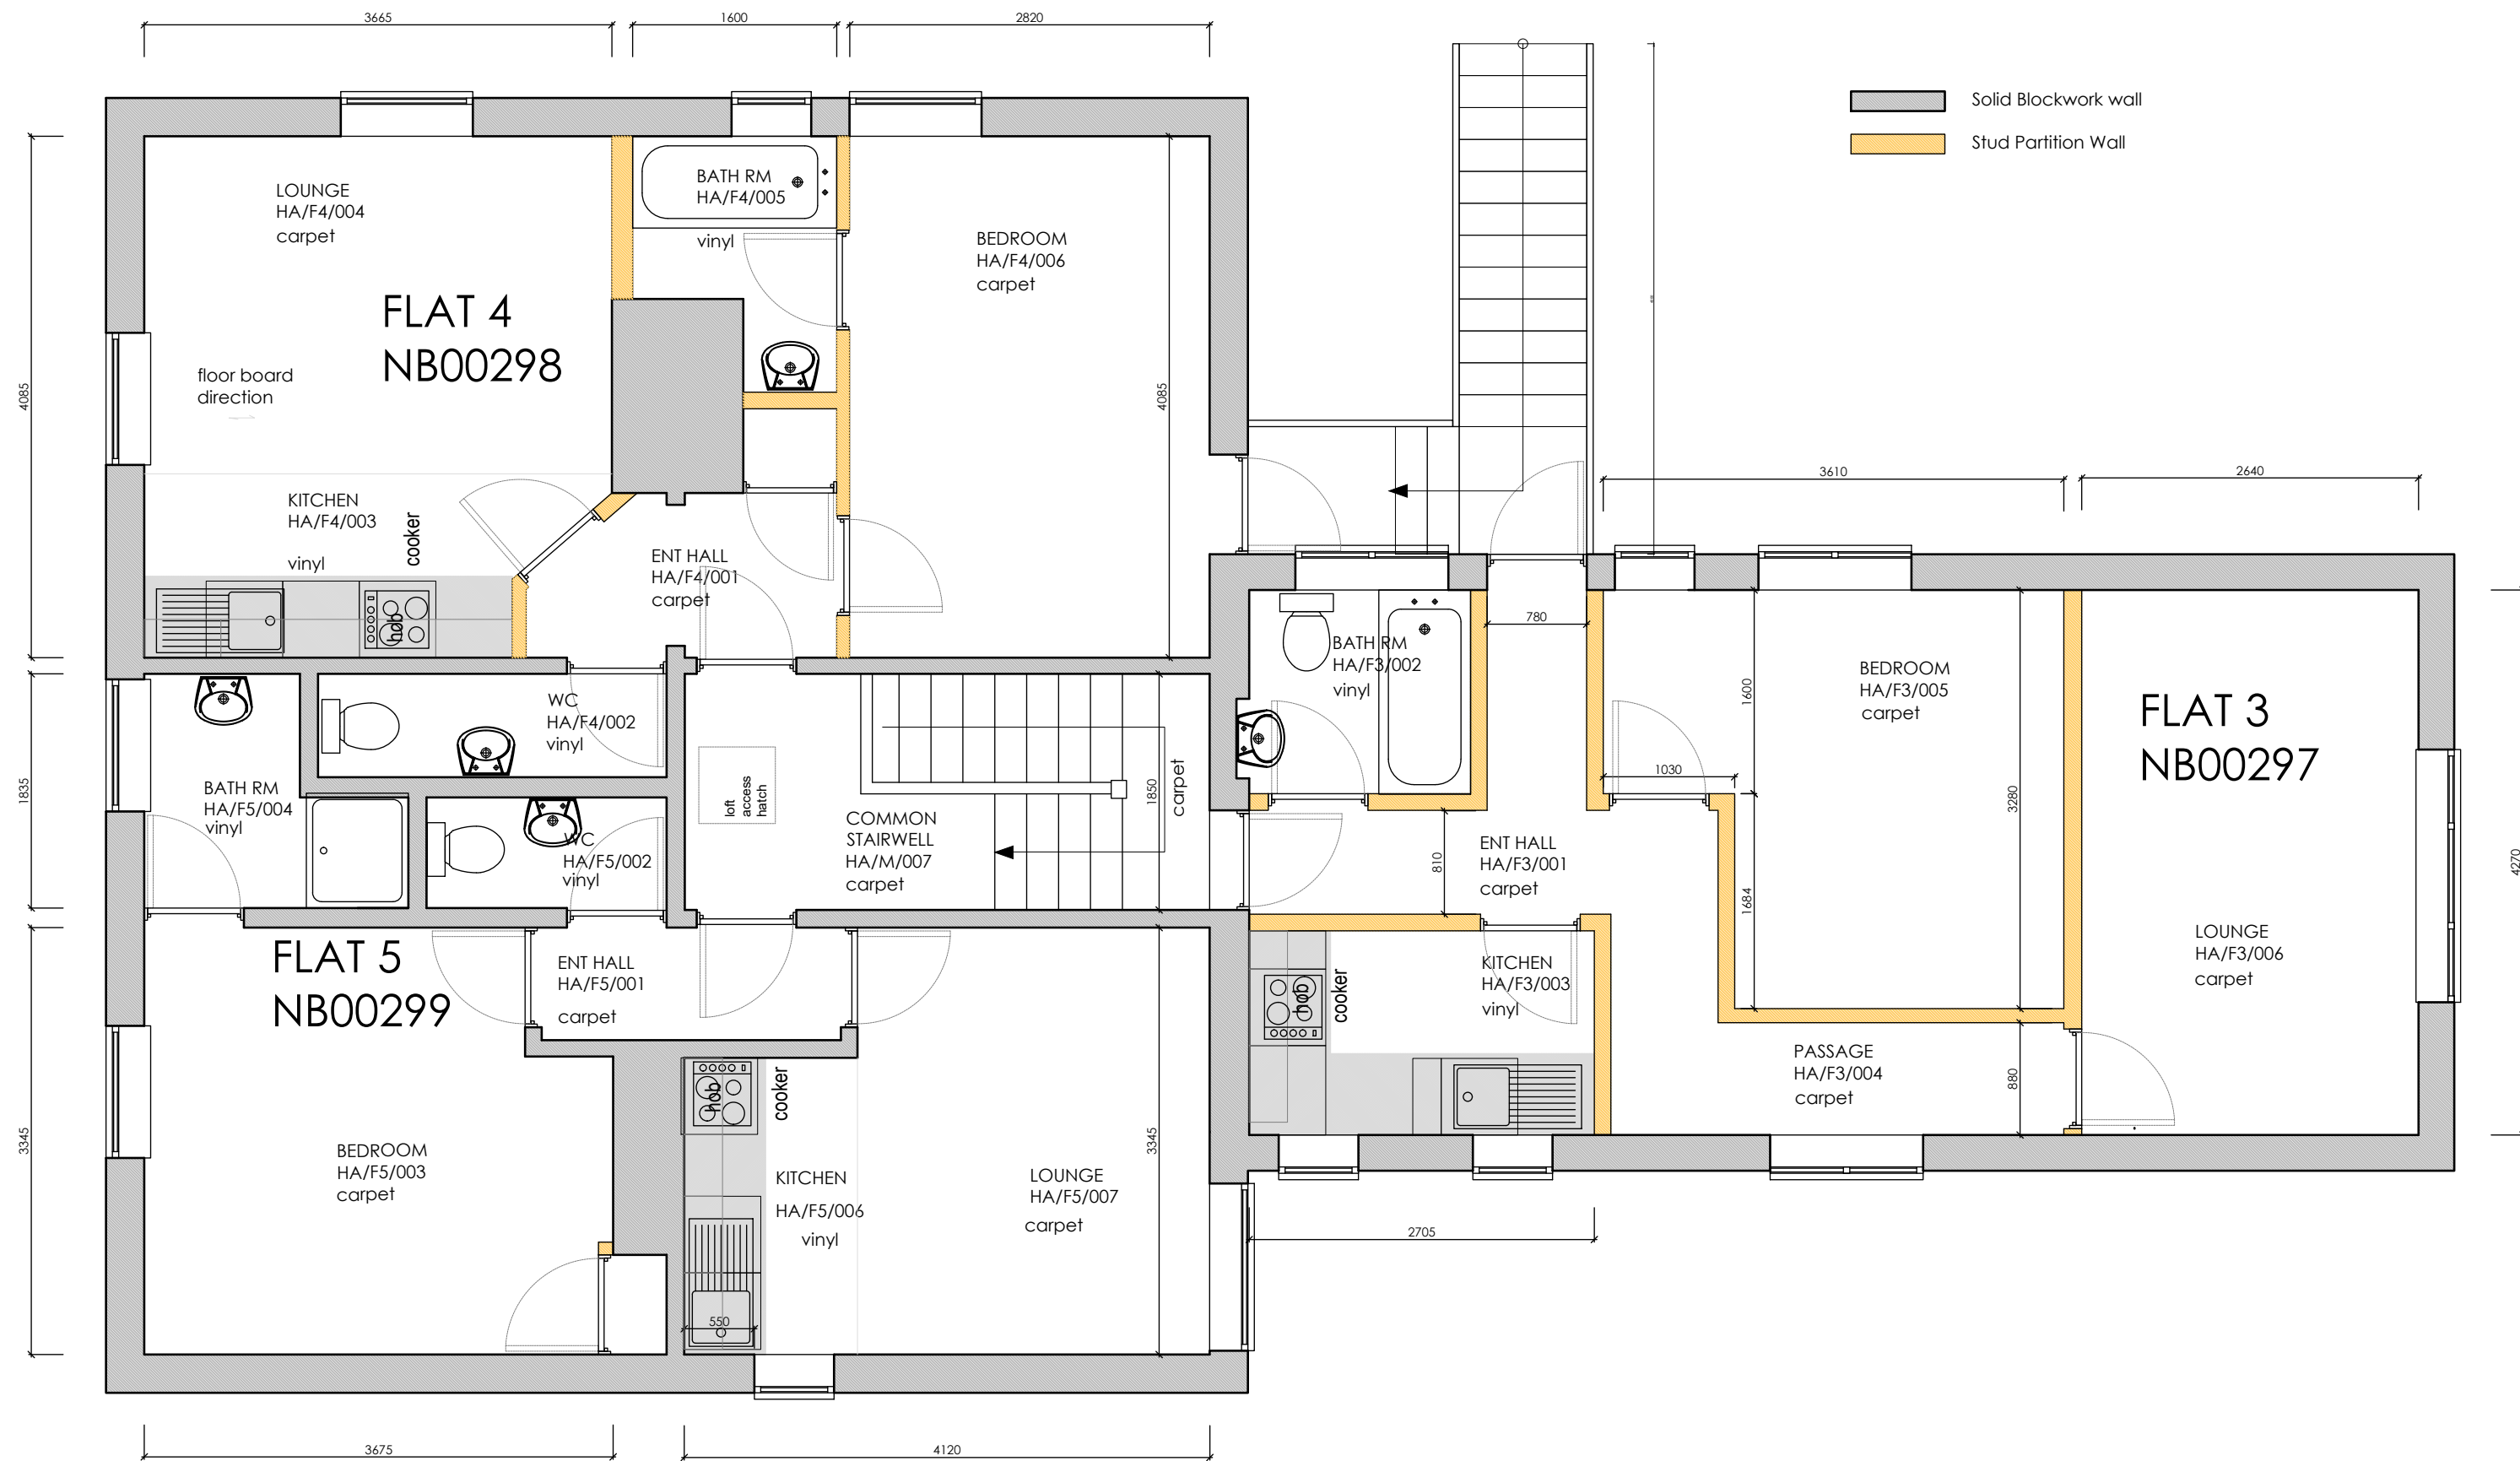

This drawing is the copyright of MSDC.

The contractor is to check all site dimensions and levels before work starts. Do not scale from drawings. Notify architect of any discrepancies.

This drawing must be read with and checked against all structural and other specialist drawings, specification and bills of quantities. Notify architect of any discrepancies.

The contractor is to comply with all current British Standards and Building Regulations whether or not specifically stated on these drawings.

EXISTING FIRST FLOOR PLAN

Scale 1:100

1	20.2	ISSUED FOR CONSTRUCTION	PRW
Rev	Date	Description	Int

MID SUSSEX DISTRICT COUNCIL

Project Address:
HSE Annandale
Broad Street
Cuckfield
West Sussex
RH17 5DW

Project Title:
Annandale House
Refurbishment

Drawing Title:
Existing First Ground Floor Plan

Drawing Ref:
PL003

Scale: 1:50 @ A3

Date: Jan 2024

Revision: 1

Drawn By: PRW

Dept: CE&F

Checked By:

Mid Sussex District Council
Oaklands, Oaklands Road, Haywards Heath, West Sussex, RH16 1SS

Tel: 01444 458166

Web: www.midsussex.gov.uk