




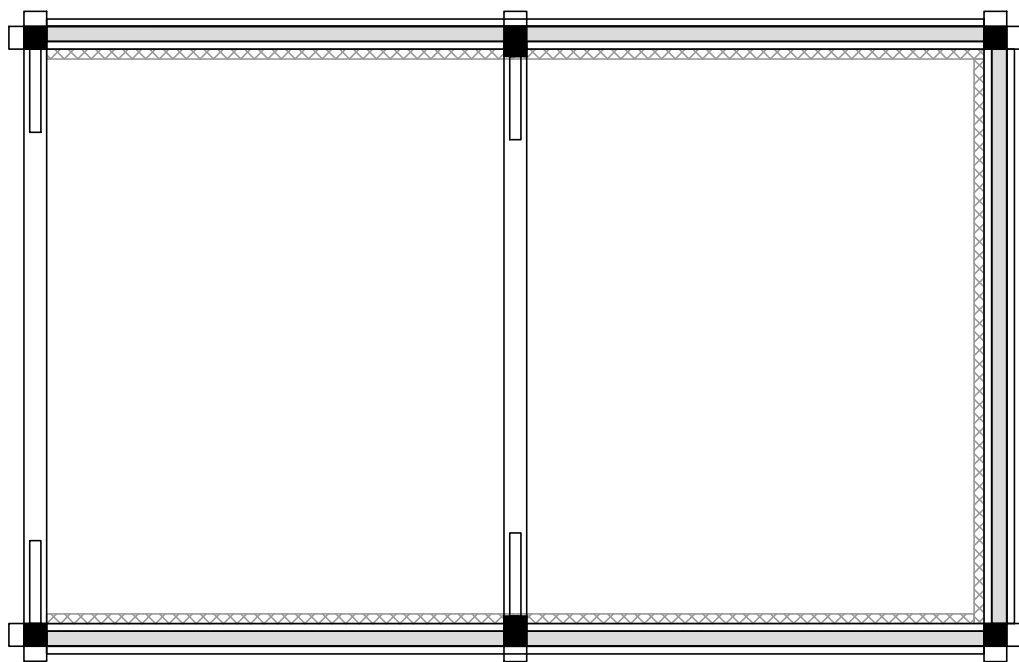


FRAME PLAN

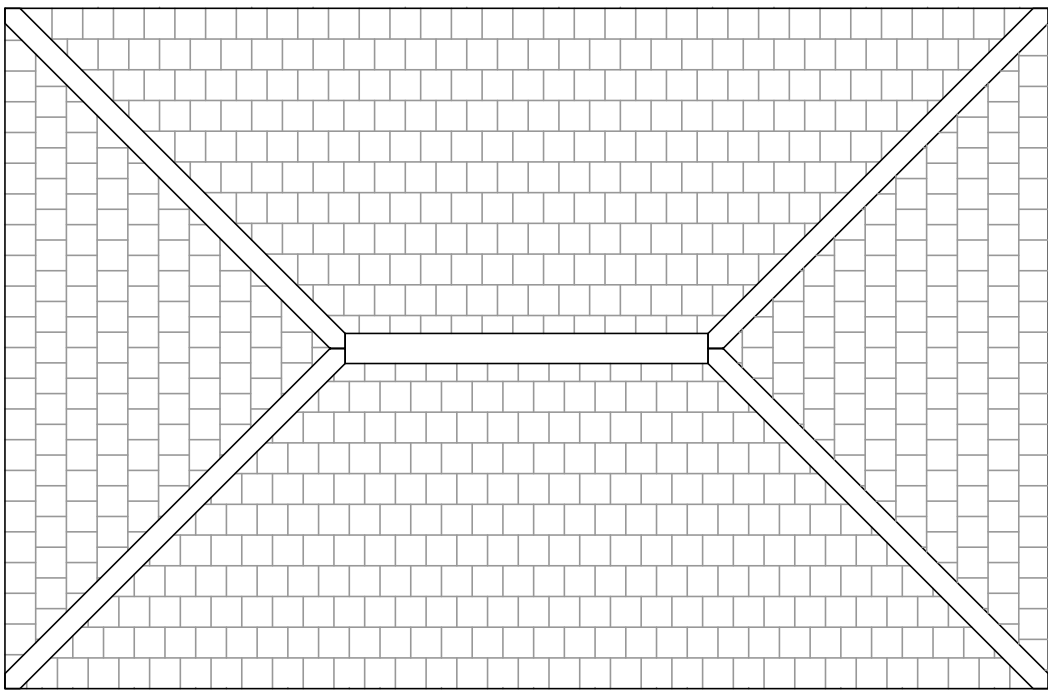


ROOF PLAN

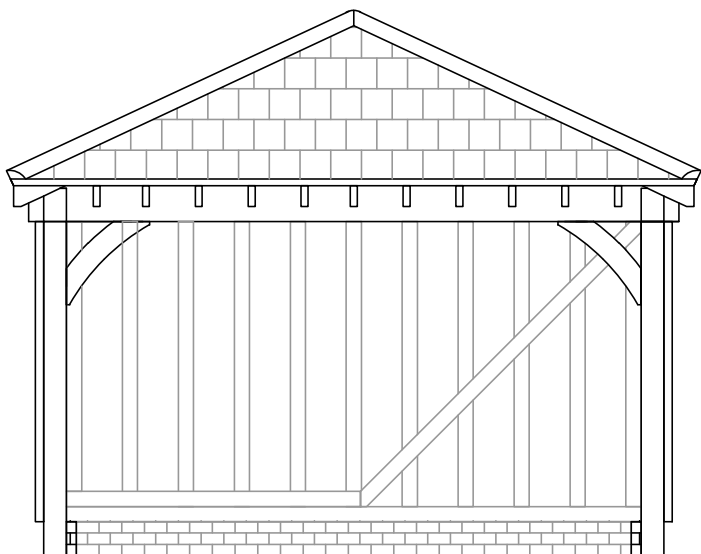


NORTH -WEST ELEVATION

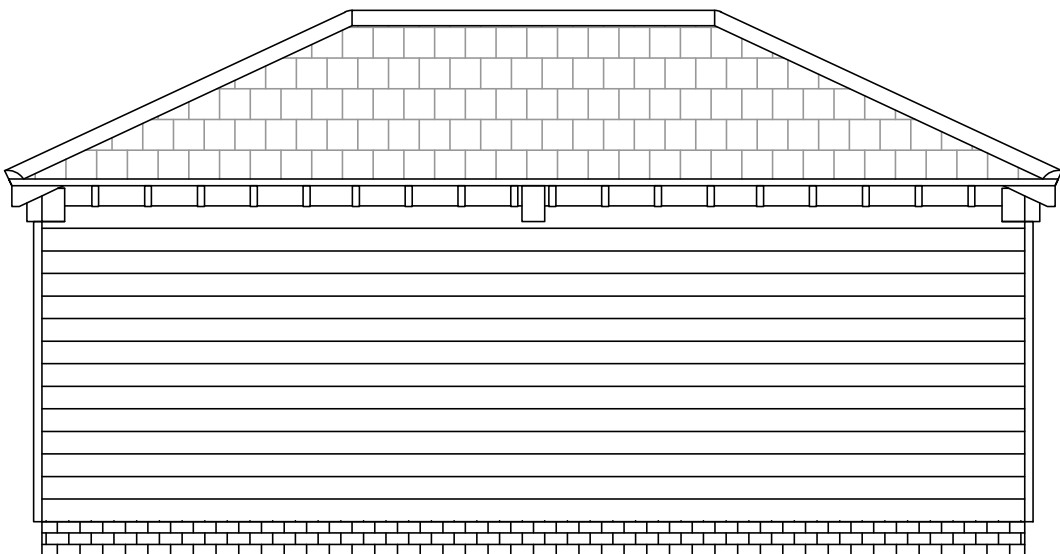



SOUTH -WEST ELEVATION

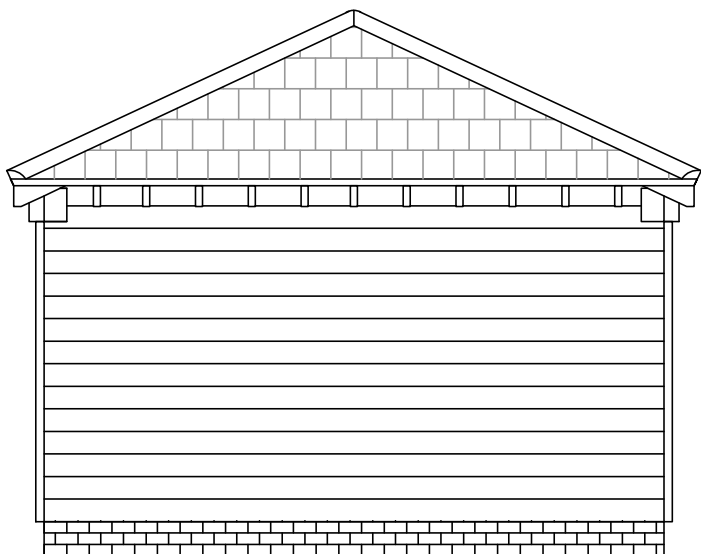


SOUTH -EAST ELEVATION

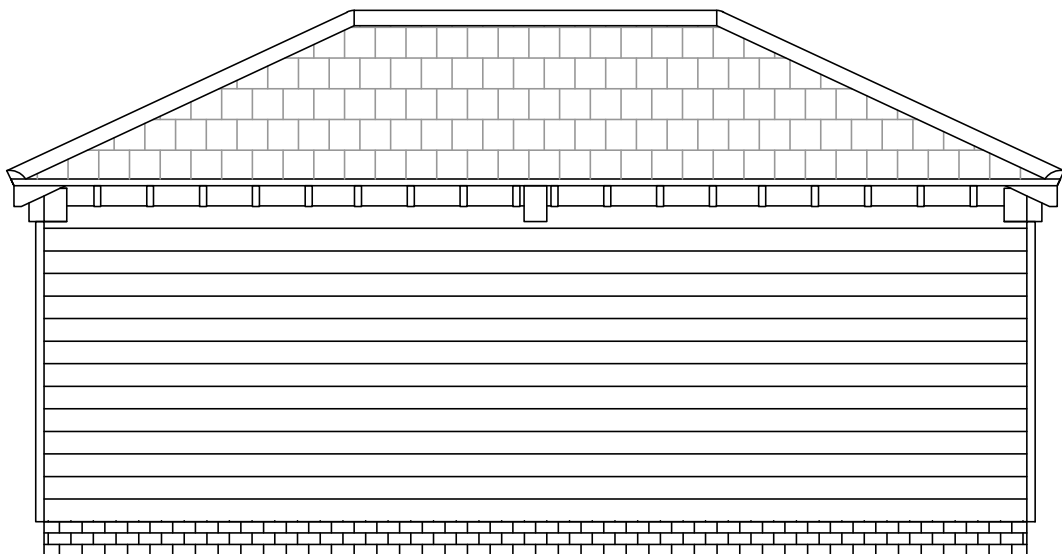


NORTH -EAST ELEVATION

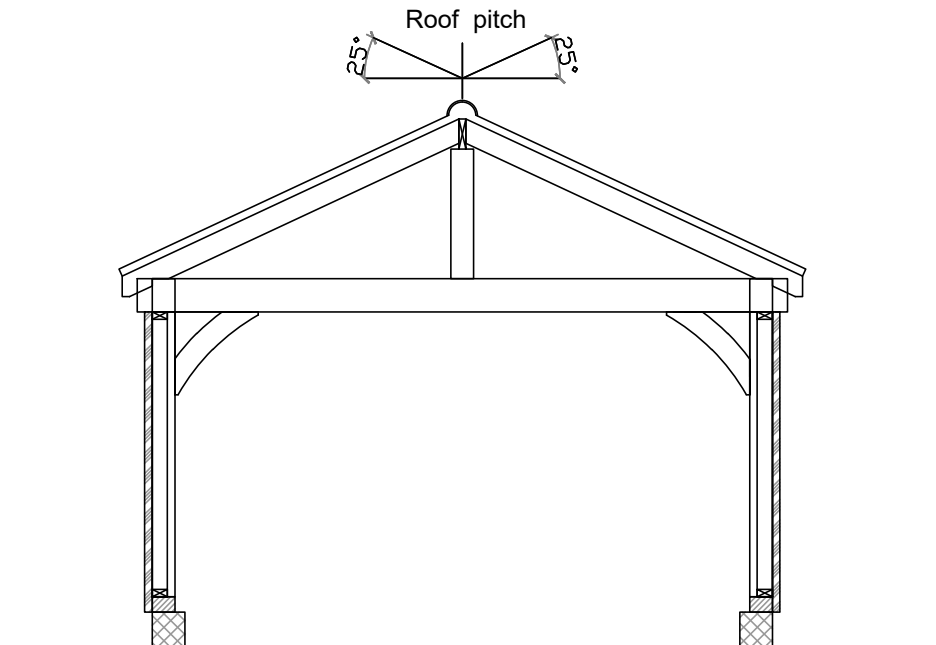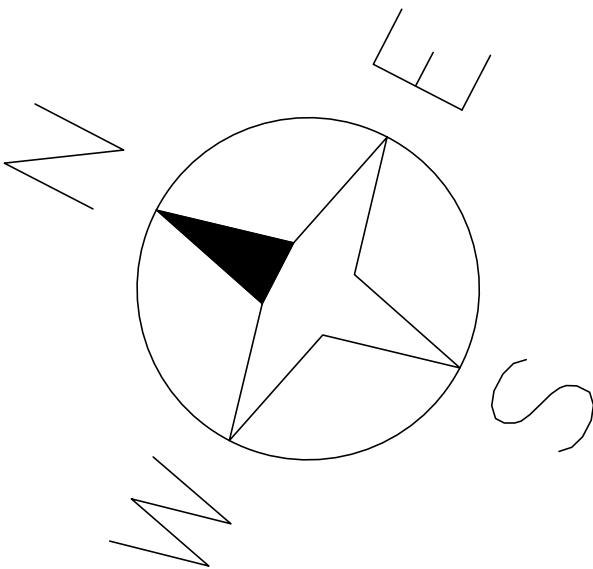

SECTION

 

Scale 1:50@A2 This drawing is the copyright of Oakcraft. Reproduction only by written authority Metres

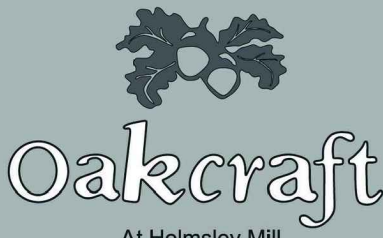 At Holmsley Mill	WRIGGLESWORTH 230245 3 BAY GARAGE	Proposed: Frame Plan, Floor Plan,Roof Plan Elevations and Section.	
		Date: 24/09/24 Rev C: 30/05/25	PLA002 rev C
		Drawn by	BL
		Checked by	Checker
		Scale - 1:50 @ A2	