
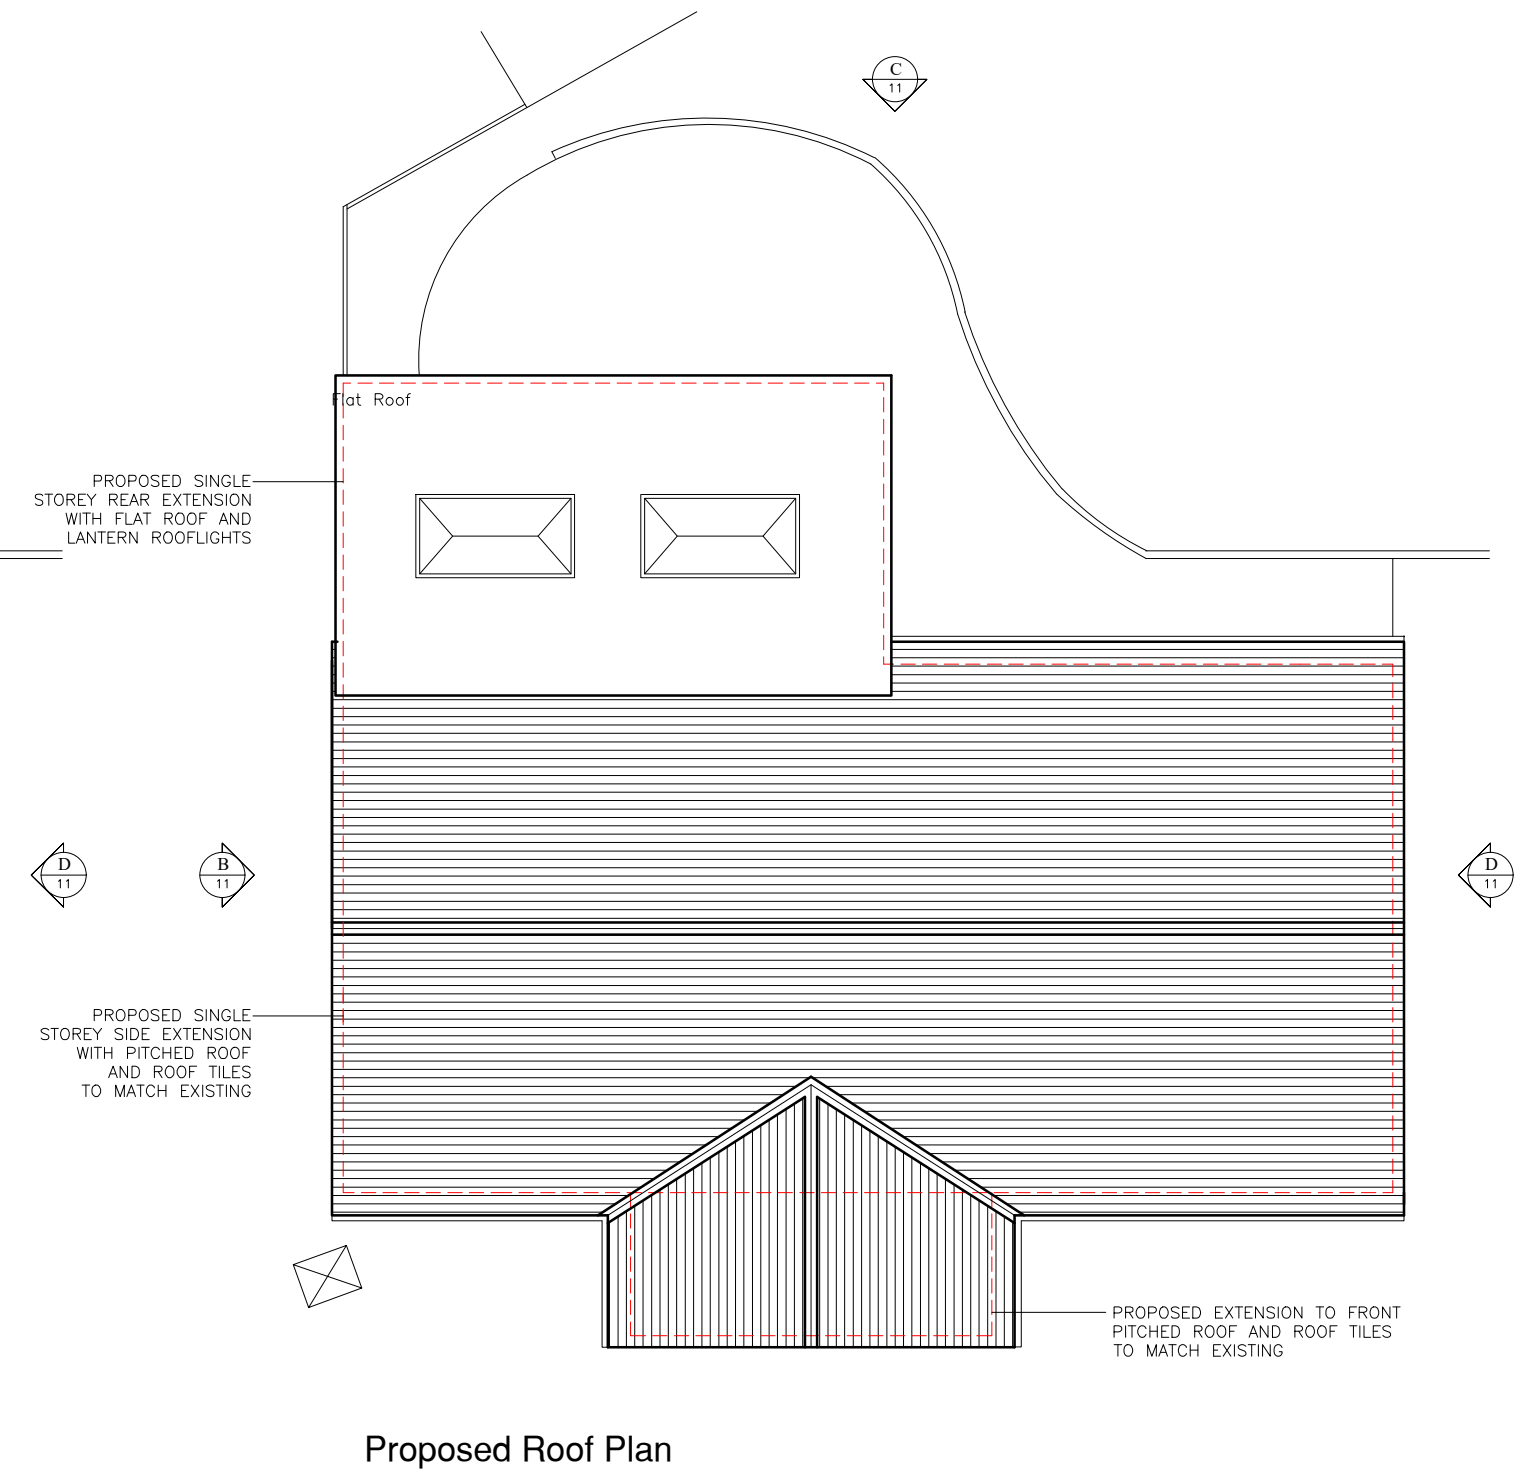


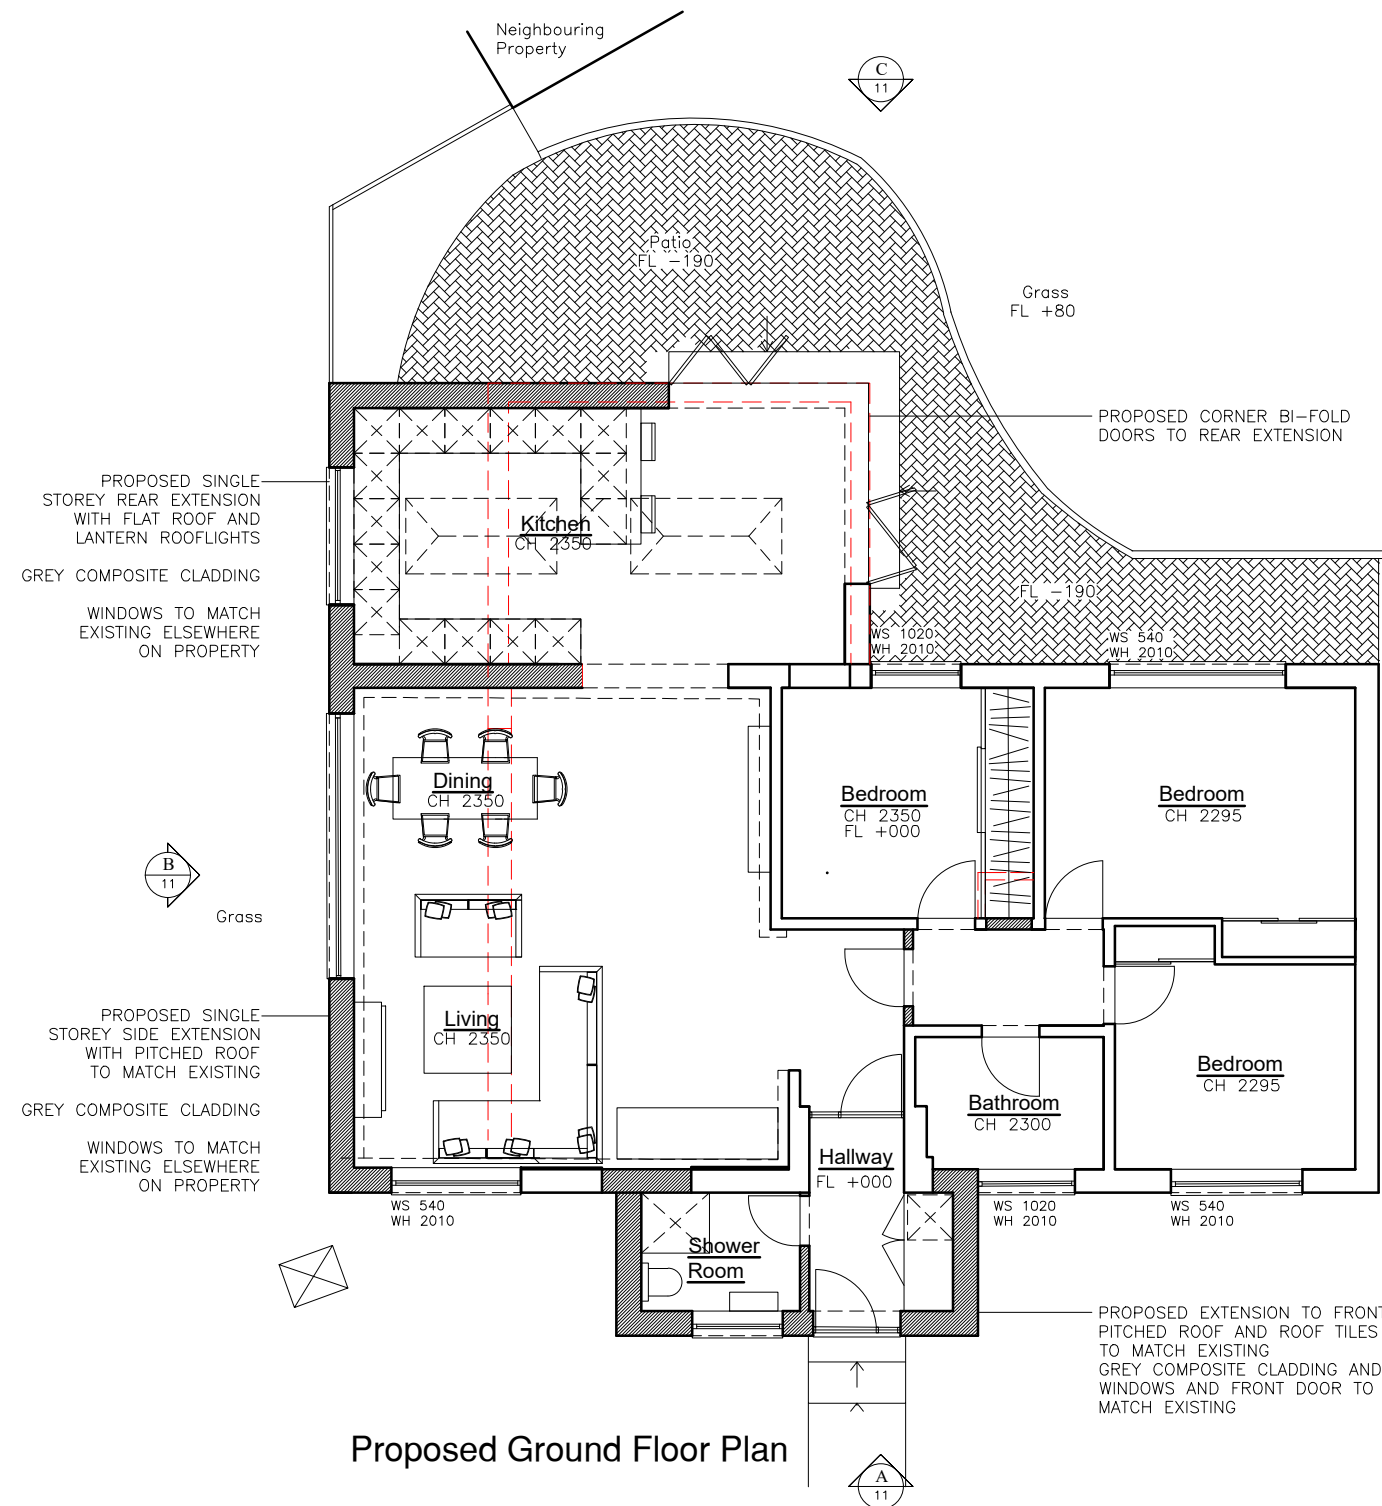

PROPOSED DEMOLITION

PROPOSED NEW INTERNAL & EXTERNAL WALLS

N

0

1

2

3

4m

1:100

REV A SIDE EXTENSION WIDTH REDUCED 02/06/25

PLANNING DRAWING

Title

Proposed Ground Floor Plan & Roof Plan

Drawn by

SB

Scale

A3 @ 1:100

Project no.

BA198

Checked by

NB&TH

Date

08/04/25

Dwg. no.

10

Revision

A

Prelim.

Client

Nikki Bedford & Tom Henton

Project

76 Savill Road
Lindfield
West Sussex RH16 2NN