





1. PROPOSED FRONT ELEVATION - PLANNING
1 : 50

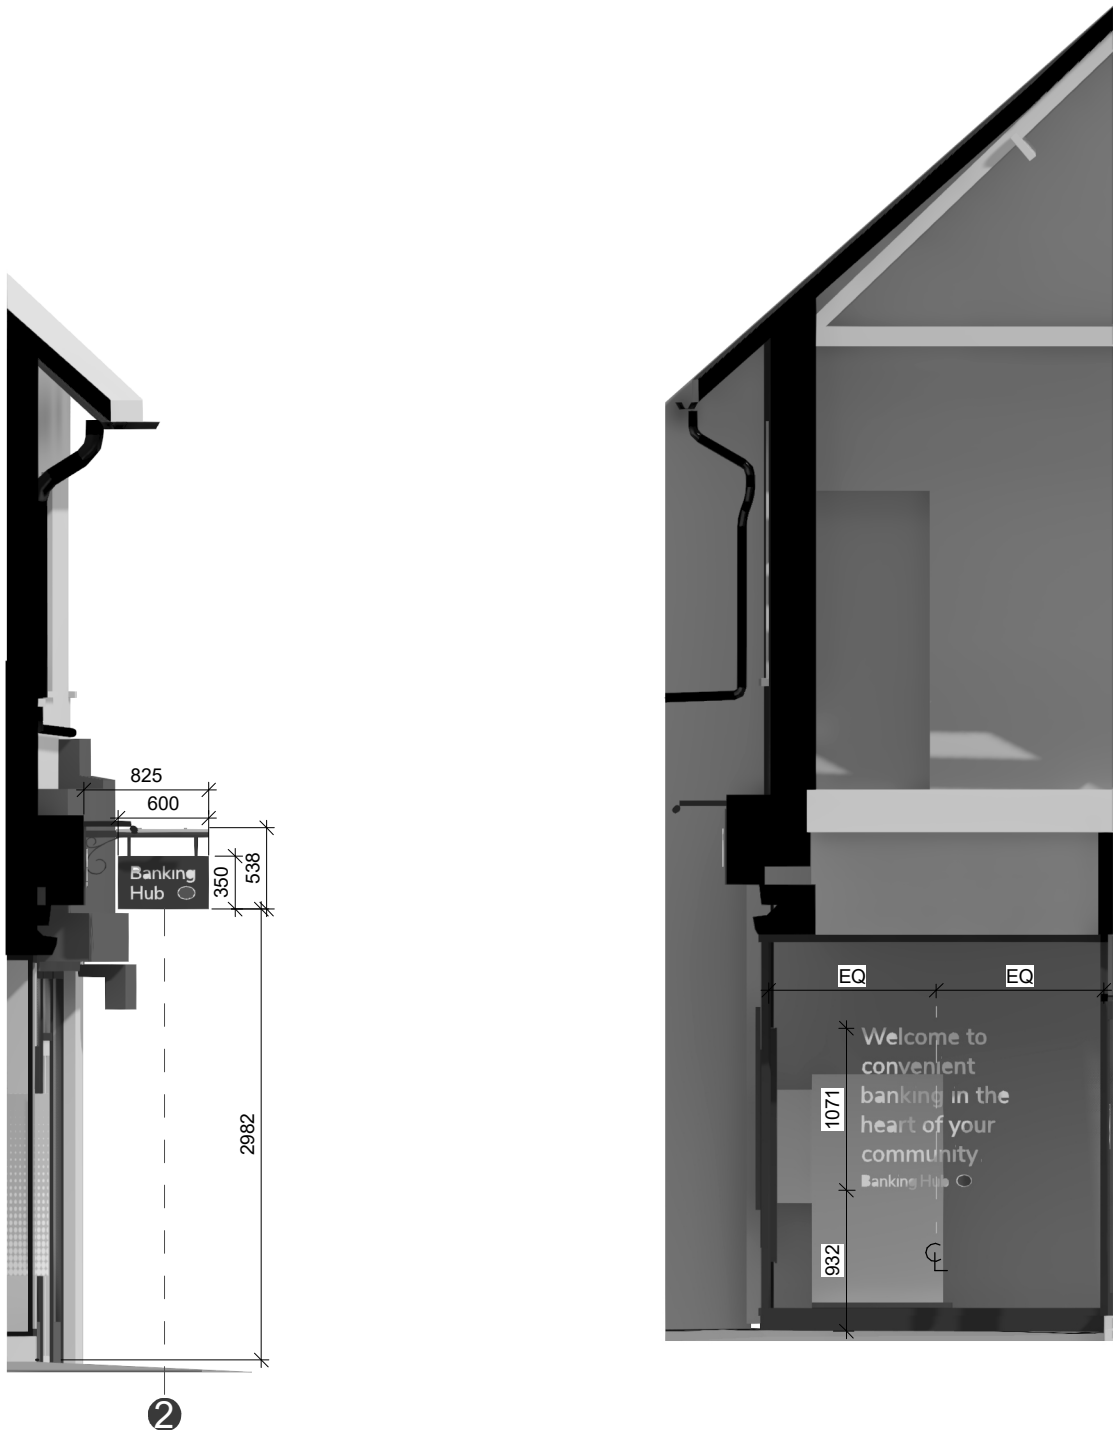


3. PROJECTING SIGN
1 : 50



4. VINYL MESSAGE
1 : 50

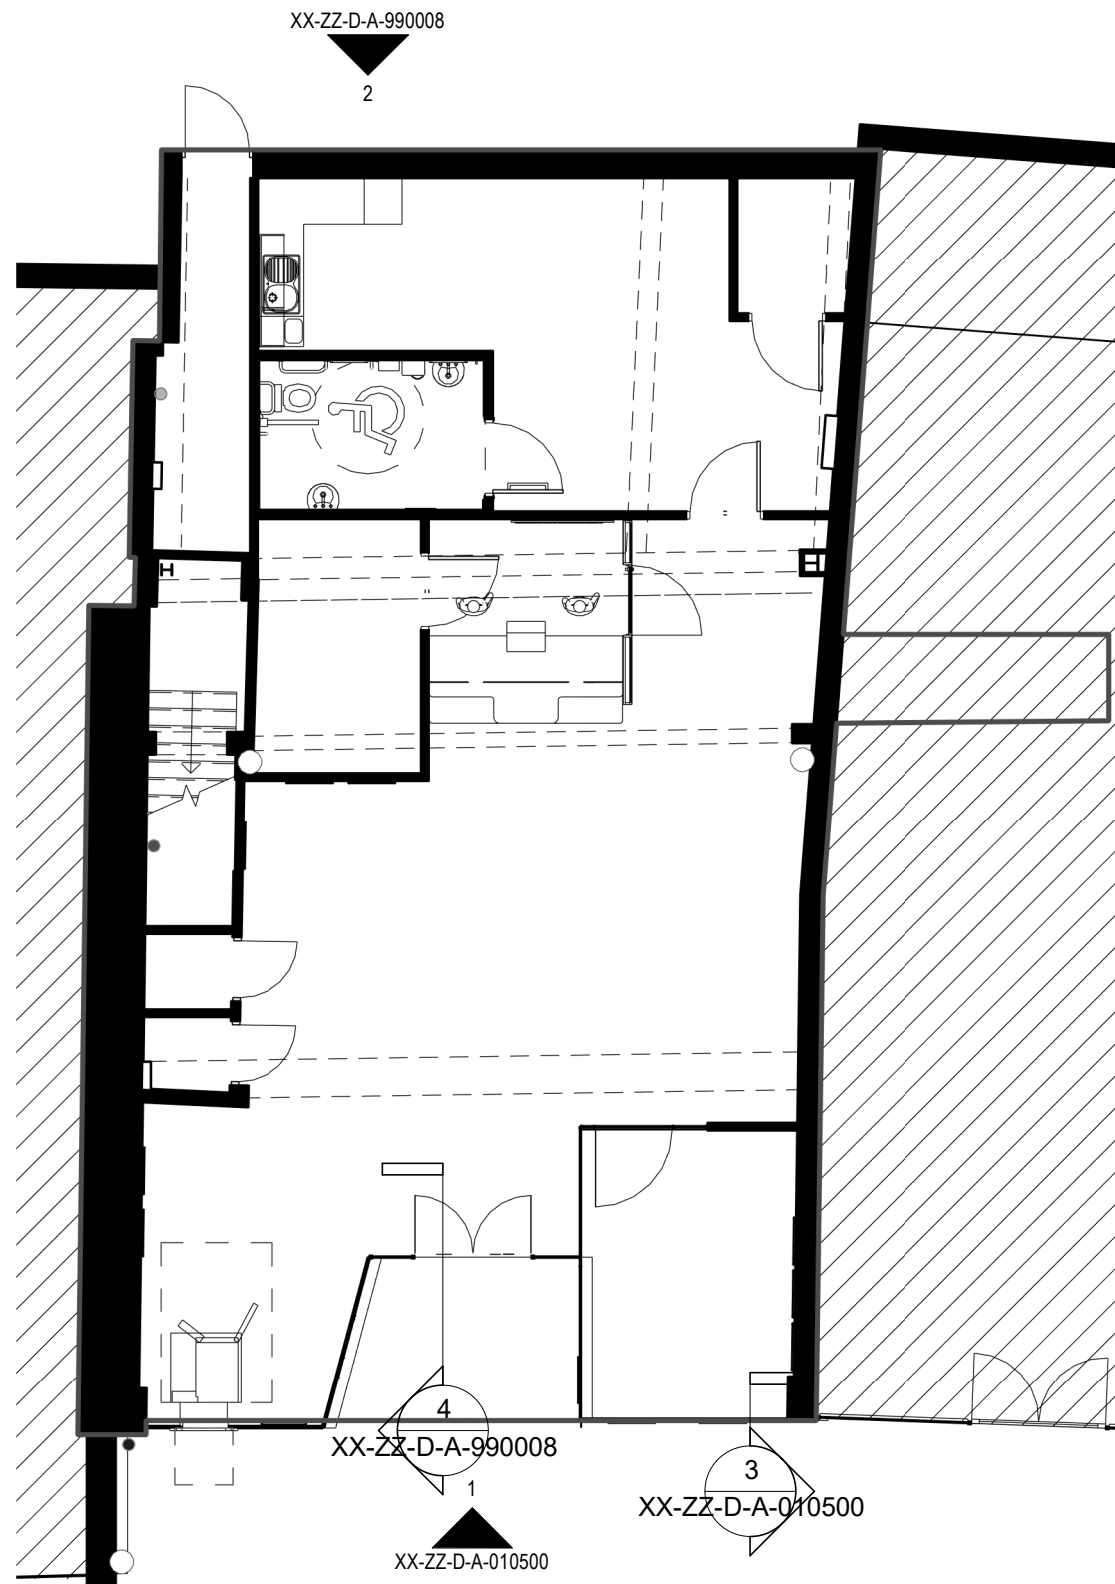

KEY PLAN - PROPOSED ELEVATIONS
1 : 100

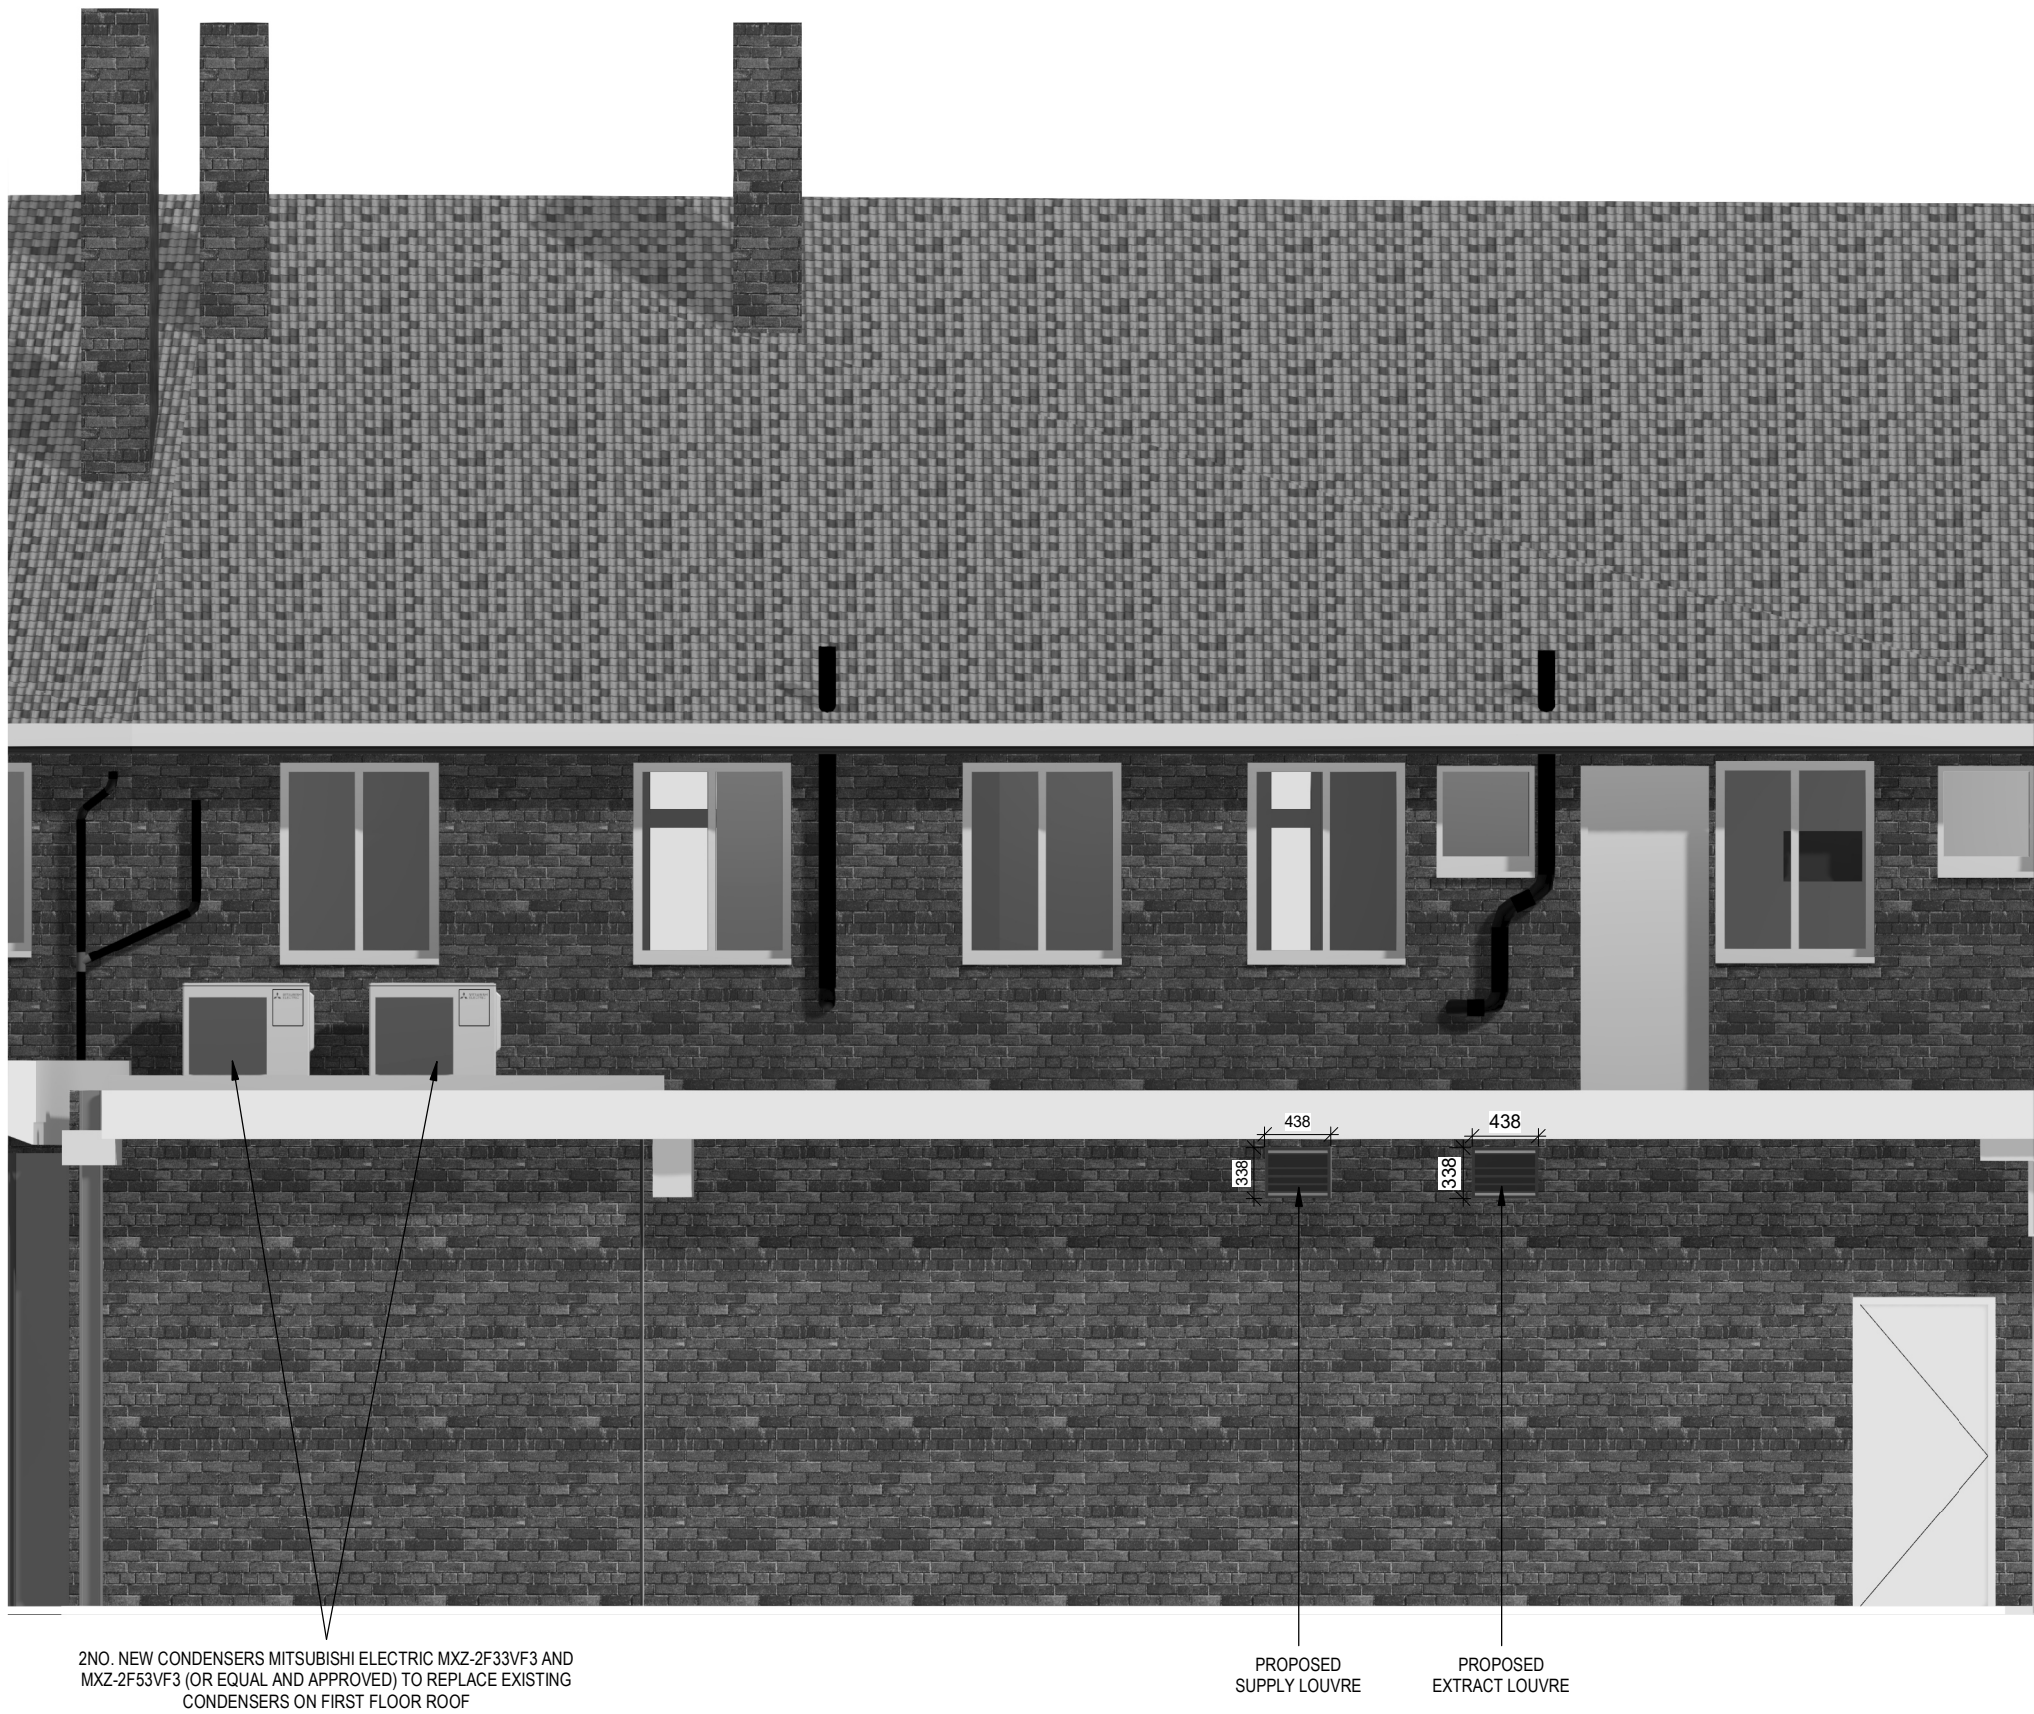

2. PROPOSED REAR ELEVATION - PLANNING
1 : 50

DISCLAIMER NOTES:

- THIS DOCUMENT IS COPYRIGHT OF THE ORIGINATOR AND IS NOT FOR REPRODUCTION OR RELIANCE WITHOUT THE ORIGINATOR'S WRITTEN CONSENT
- THIS DOCUMENT MUST NOT BE ALTERED, REPRODUCED OR DISTRIBUTED WITHOUT PRIOR WRITTEN CONSENT OF THE ORIGINATOR
- THIS DOCUMENT MUST NOT BE ALTERED - THE ORIGINATOR ACCEPTS NO RESPONSIBILITY FOR ANY DISCREPANCIES ARISING AS A RESULT OF THE ORIGINATOR'S INFORMATION BEING ALTERED BY OTHERS
- ANY DISCREPANCY MUST BE REPORTED TO THE ORIGINATOR
- RESPONSIBILITY IS NOT ACCEPTED FOR SCALING BY OTHERS FROM THIS DRAWING - USE FIGURED DIMENSIONS ONLY
- ALL DIMENSIONS MUST BE CHECKED ON SITE PRIOR TO COMMENCEMENT OF ANY RELATED WORKS
- THIS DOCUMENT MUST BE READ IN CONJUNCTION WITH ALL SUPPORTING DOCUMENTS PRODUCED BY THE ORIGINATOR AND OTHER PROJECT DISCIPLINES
- THE ORIGINATOR ACCEPTS NO RESPONSIBILITY FOR THE ACCURACY OF BACKGROUND INFORMATION PRODUCED BY THIRD PARTIES - THIS MUST BE TREATED AS INDICATIVE ONLY
- USERS OF THIS DOCUMENT ARE RESPONSIBLE FOR CHECKING WHICH REVISION IS CURRENT
- THE DOCUMENT STATUS "INFORMATION" OR "PRELIMINARY", INDICATES THAT THIS DRAWING IS FOR REFERENCE PURPOSES ONLY - THE ORIGINATOR WILL ACCEPT NO RESPONSIBILITY FOR THE COMPLETENESS OF INFORMATION UNDER THIS STATUS
- DOCUMENTS WITH THE STATUS "RECORD", AND DOCUMENTS WITH THE STATUS "AS-BUILT", HAVE BEEN PREPARED BASED UPON INFORMATION FURNISHED BY OTHERS. AS SUCH, THE ORIGINATOR ASSUMES NO RESPONSIBILITY FOR THE ACCURACY OR COMPLETENESS OF THESE DOCUMENTS OR FOR ANY ERRORS OR OMISSIONS THAT MAY HAVE BEEN INCORPORATED INTO THEM AS A RESULT OF INCORRECT INFORMATION PROVIDED TO THE ORIGINATOR. THOSE RELYING ON THE "RECORD" DOCUMENTS OR "AS-BUILT" DOCUMENTS ARE ADVISED TO OBTAIN INDEPENDENT VERIFICATION OF THEIR ACCURACY

DRAWING NOTES:

CDM REGULATIONS 2015/PAS1192-2:2018
SIGNIFICANT OR NON-OBVIOUS RISKS AND RISKS WHICH ARE DIFFICULT TO MANAGE ARE IDENTIFIED ON THIS DRAWING USING THE SYMBOL DISPLAYED TO THE RIGHT. THIS SYMBOL WILL APPEAR ON ALL RELEVANT DRAWINGS. THE SYMBOLS HAVE A UNIQUE IDENTIFIER WHICH CAN BE CROSS-REFERENCED WITH THE CDM DESIGN RISK REGISTER (DRR).



C01 PLANNING ISSUE	24/03/2026	EB	EB
P01 FIRST ISSUE	11/03/2026	EB	EB
REV DESCRIPTION	DATE	BY	CHKD

ORIGINATOR:



RIDGE PROJECT No: EAST0211A

CLIENT:



IN ASSOCIATION WITH:



PROJECT:
83 LONDON ROAD, EAST GRINSTEAD,
SUSSEX, RH19 1EQ

TITLE:
PROPOSED ELEVATIONS - PLANNING

DRAWN BY:	EB	CHECKED BY:	EB	APPROVED BY:	EB
SCALE:	As indicated @ A1	DATE:	11/03/2026		
STATUS:	A3	DESCRIPTION:	PLANNING		
DRAWING No:	EAST0211A - RDG - XX - ZZ - D - A - 990008				
PROJECTNUMBER - ORIGIN - FUNC - SPATIAL - FORM - DIS - NUMBER	EAST0211A- RDG -XX-ZZ-D-A-990008	REV:	C01		