




NORTH ELEVATION

FFL

FFL

FFL

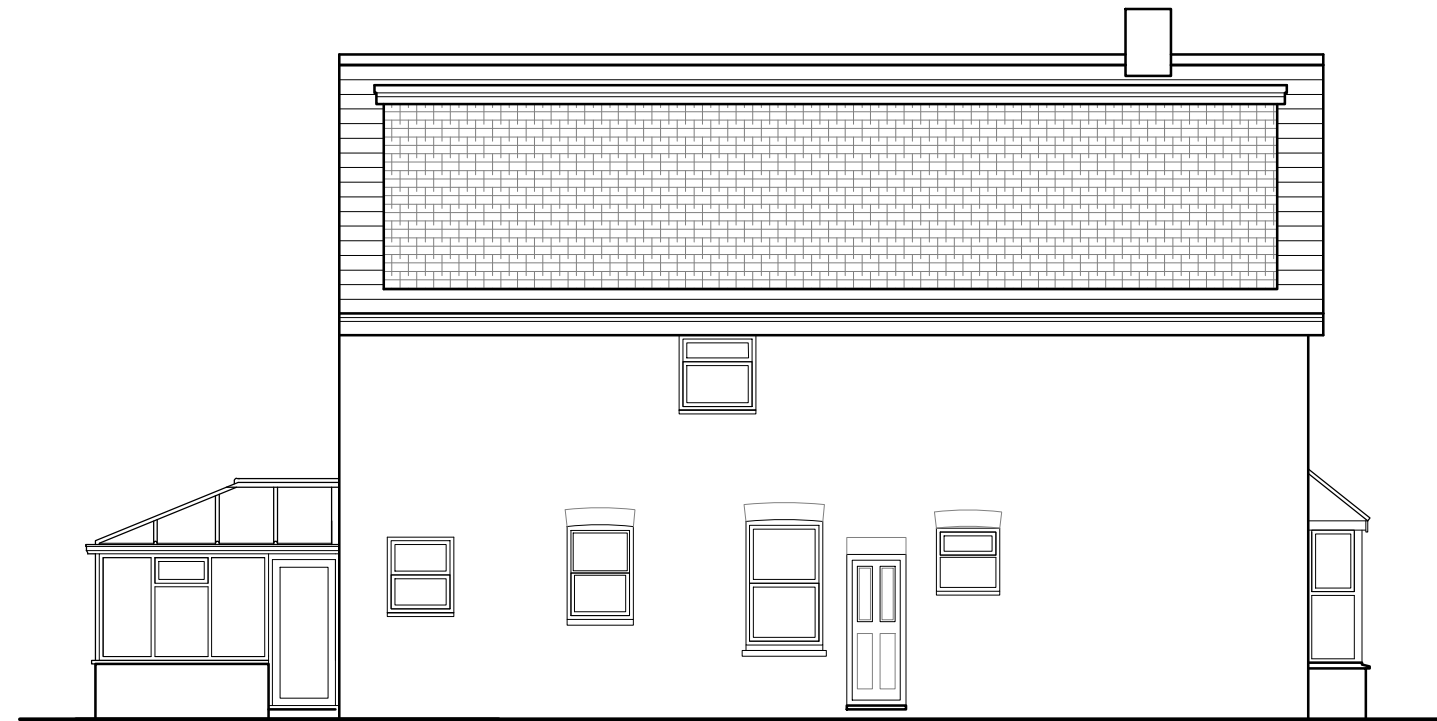


WEST ELEVATION

FFL

FFL

FFL

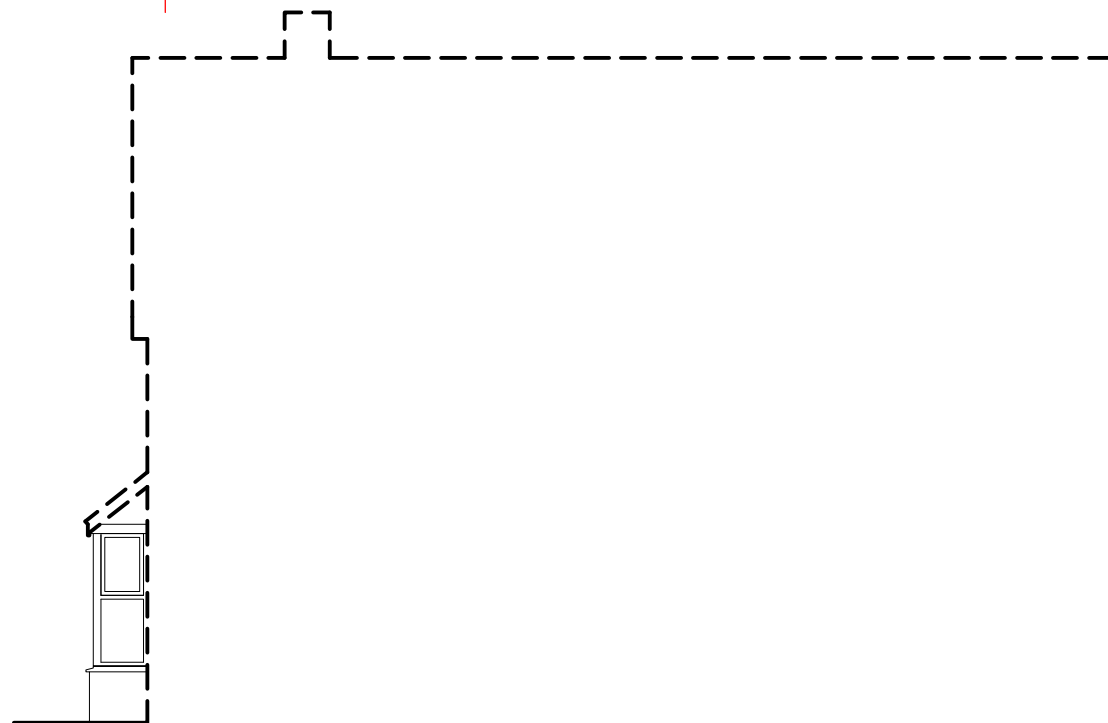

EAST ELEVATION



SOUTH ELEVATION

No. 49

No. 51

REVISIONS

ref	date	drawn
-	-	-

Metres

01 02 03 04 05

SCALE 1:100

DESIGN INTENT ONLY NOTES FOR CONSTRUCTION:

1. Dimensions shall be checked and verified prior to work being commenced on site.
2. This drawing is issued for the sole and exclusive use of the named recipient. Distribution to any third party is on the strict understanding that no liability is accepted by KM Architecture for any discrepancies, errors or omissions that may be present and no guarantee is offered as to the accuracy of the information shown.

KM ARCHITECTURE CHARTERED ARCHITECT

MARINE HOUSE
151 WESTERN ROAD
HAYWARDS HEATH
RH16 3LH

07862 093 254
kelly@kmarchitecture.co.uk
www.kmarchitecture.co.uk

job

49 QUEENS ROAD
HAYWARDS HEATH
WEST SUSSEX
RH16 1EG

PLANNING
DRAWING

title

ELEVATIONS AS EXISTING

scale

1:100 @ A3

date

18/12/25

drawn

KMM

drawing number

2102_00_04

revision

-