




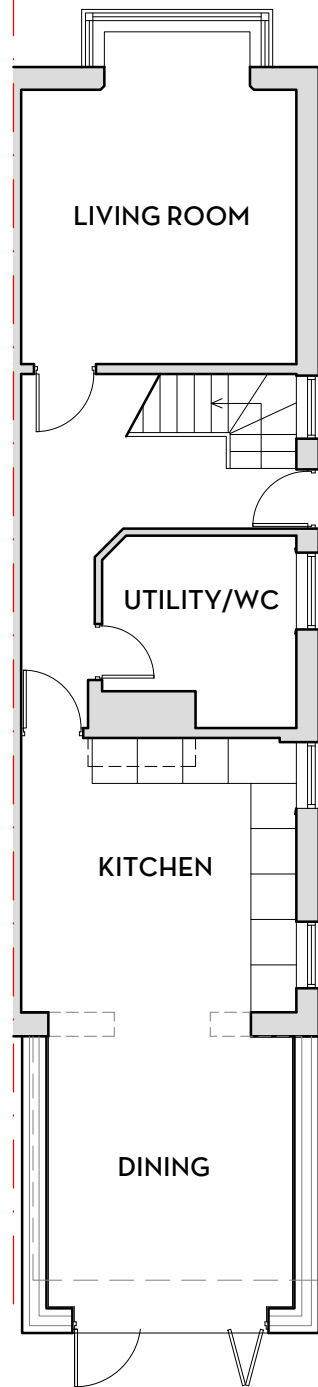


GROUND FLOOR PLAN

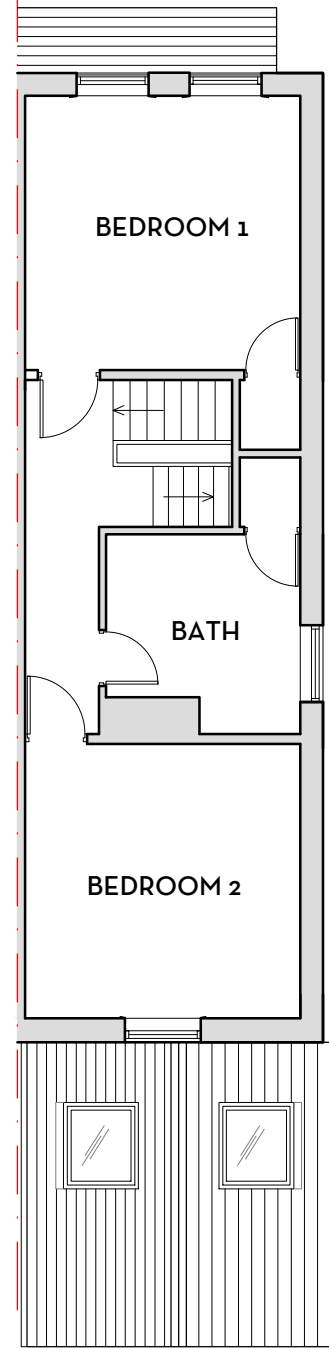

FIRST FLOOR PLAN

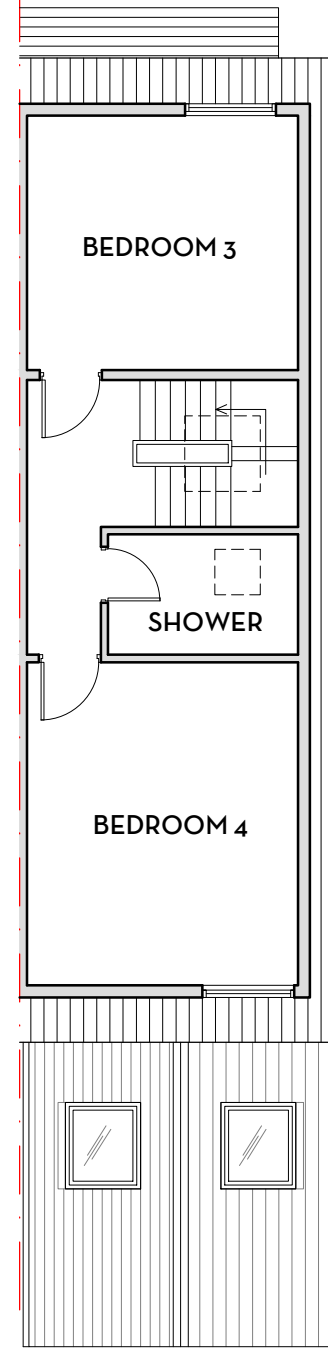

SECOND FLOOR PLAN

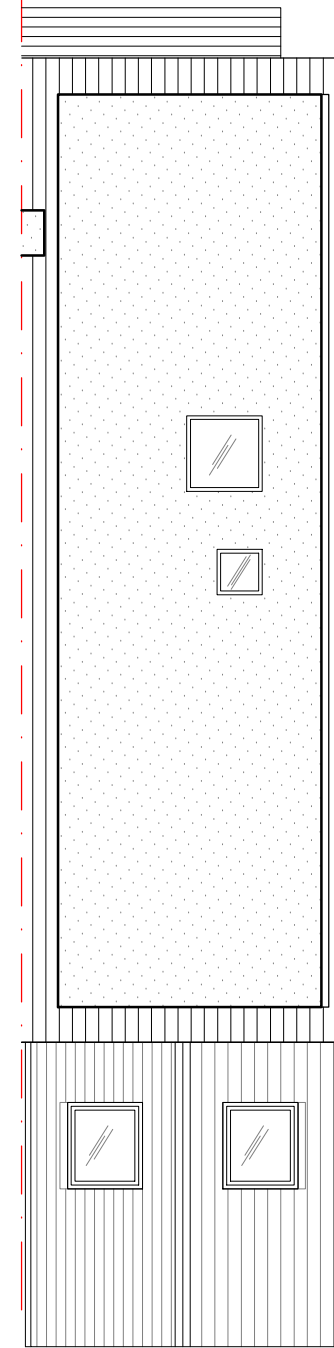

ROOF PLAN

REVISIONS				DESIGN INTENT ONLY NOTES FOR CONSTRUCTION: 1. Dimensions shall be checked and verified prior to work being commenced on site. 2. This drawing is issued for the sole and exclusive use of the named recipient. Distribution to any third party is on the strict understanding that no liability is accepted by KM Architecture for any discrepancies, errors or omissions that may be present and no guarantee is offered as to the accuracy of the information shown.	KM ARCHITECTURE CHARTERED ARCHITECT MARINE HOUSE 151 WESTERN ROAD HAYWARDS HEATH RH16 3LH 07862 093 254 kelly@kmarchitecture.co.uk www.kmarchitecture.co.uk	job 49 QUEENS ROAD HAYWARDS HEATH WEST SUSSEX RH16 1EG	title PLANS AS PROPOSED		
ref	date		drawn				scale	1:100 @ A3	
-						date	20/01/2026		
						drawn	KMM		
						drawing number	2102_00_13	revision	
								-	
Metres 01 02 03 04 05  SCALE 1:100						PLANNING DRAWING			