


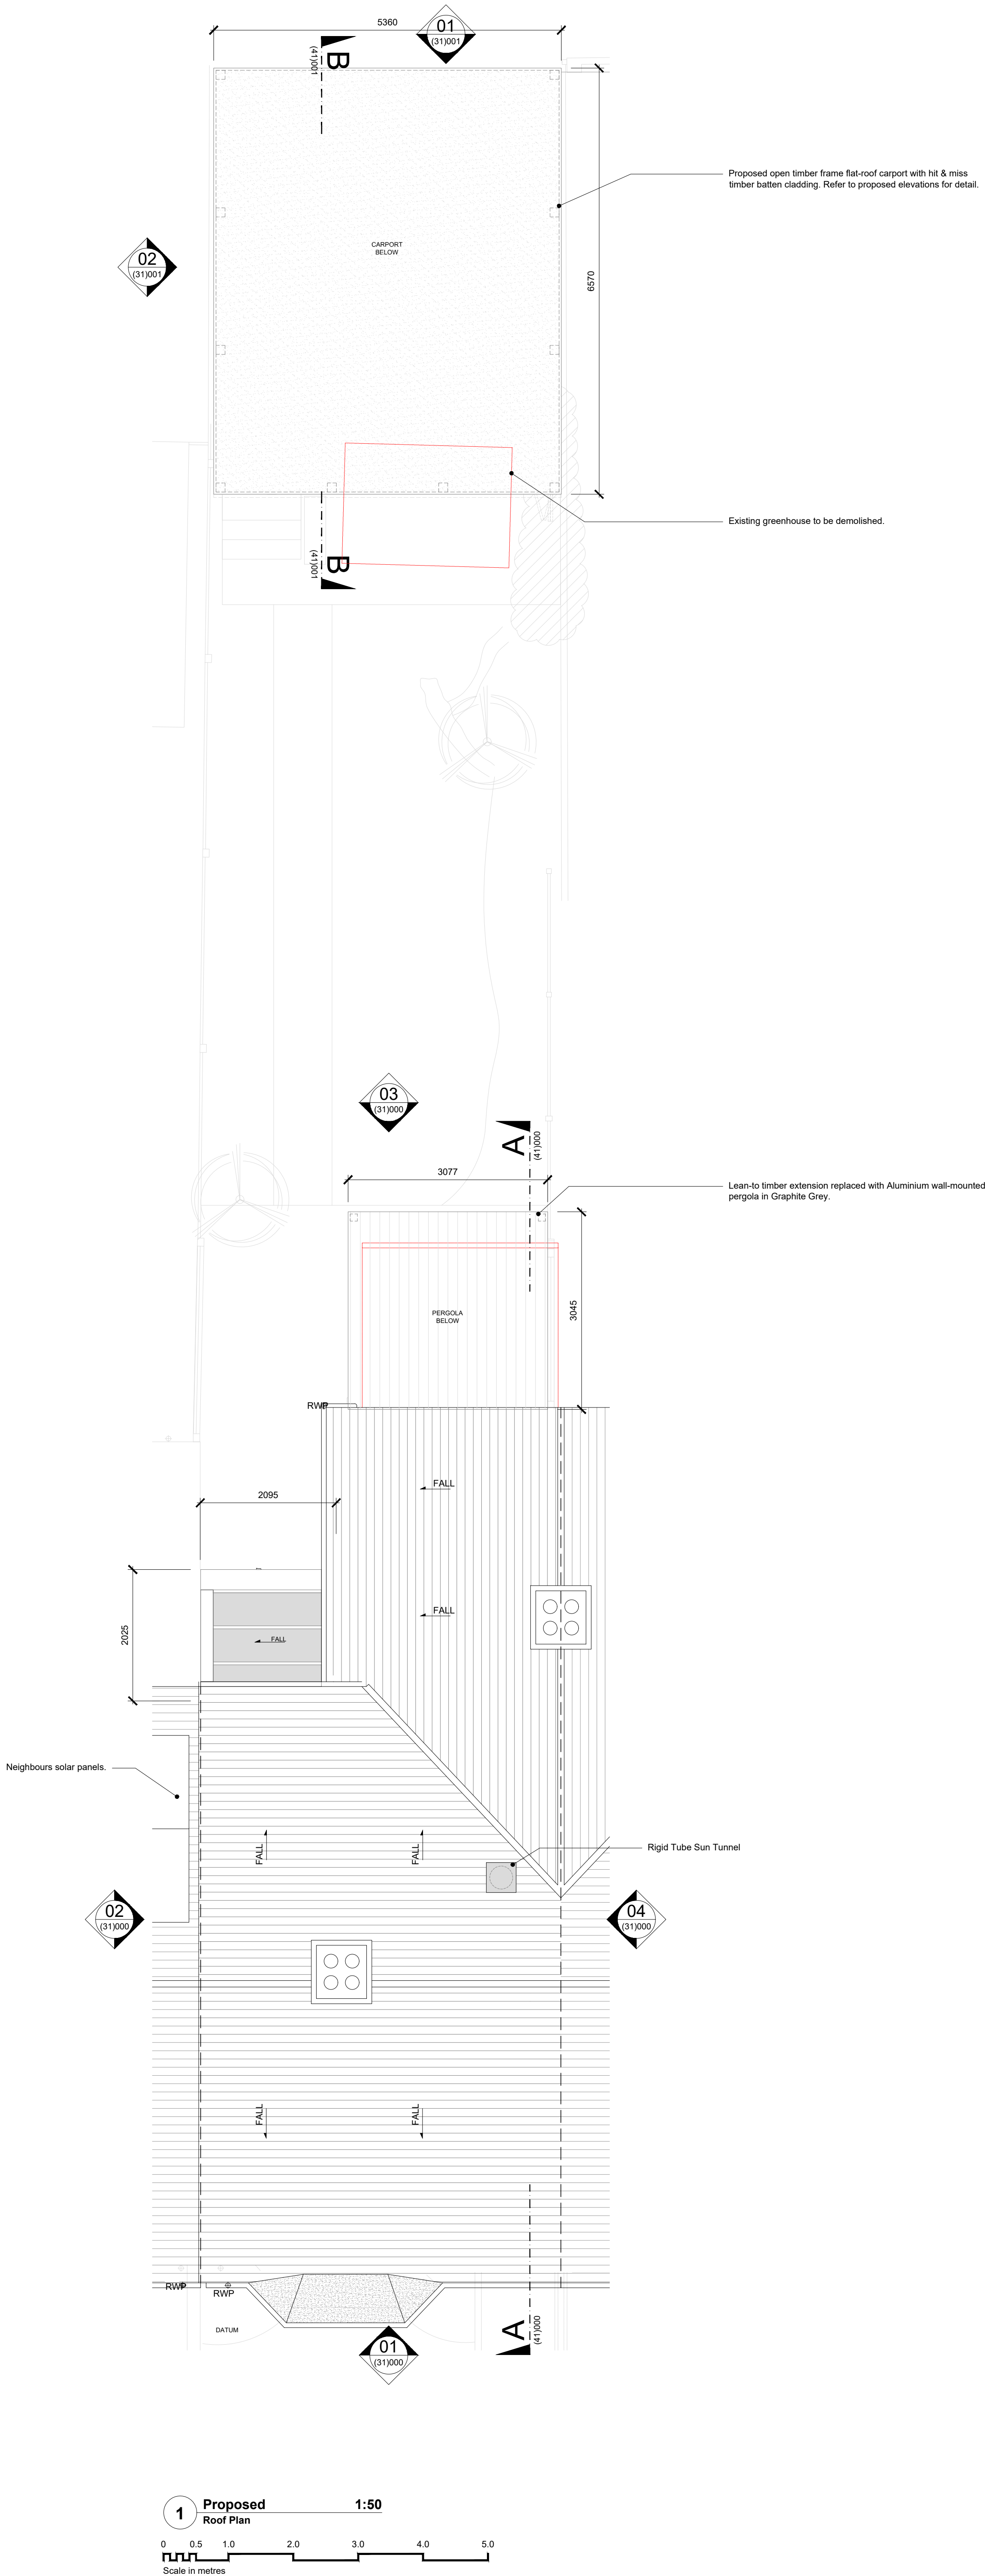

1270HS | 140 High Street

Hursstpierpoint, BN6 9PX

key:

- Existing Walls
- Proposed Walls
- Demolition

B	05/06/2026	Issued for approval. Revised to reflect the latest scope.	SP	LH
A	12/05/2026	Issued for information. Adjusted carport design.	SP	LH
/	18/03/2026	Issued for information.	SP	LH

rev.	date	notes	drawn	checked
------	------	-------	-------	---------

This drawing is the property of Willow Design & Planning Ltd © and protected by the Copyright, Designs and Patents Act, 1988. Do Not Scale. All dimensions and conditions are to be checked on site prior to preparing drawings or commencing any work.

client:
Simon Payne & Caroline Hayes

architect:
WILLOW
DESIGN PLANNING DELIVERY

370 Brighton Road,
Shoreham by Sea,
BN43 6RE
tel. 01273 456519
info@willowarchitects.net

issued for:
APPROVAL

drawn by: SP checked by: LH

project north:



drawing title:
**Proposed
Roof Plan**

scale @ A1:
1:50

(21)003

drawing no. revision