



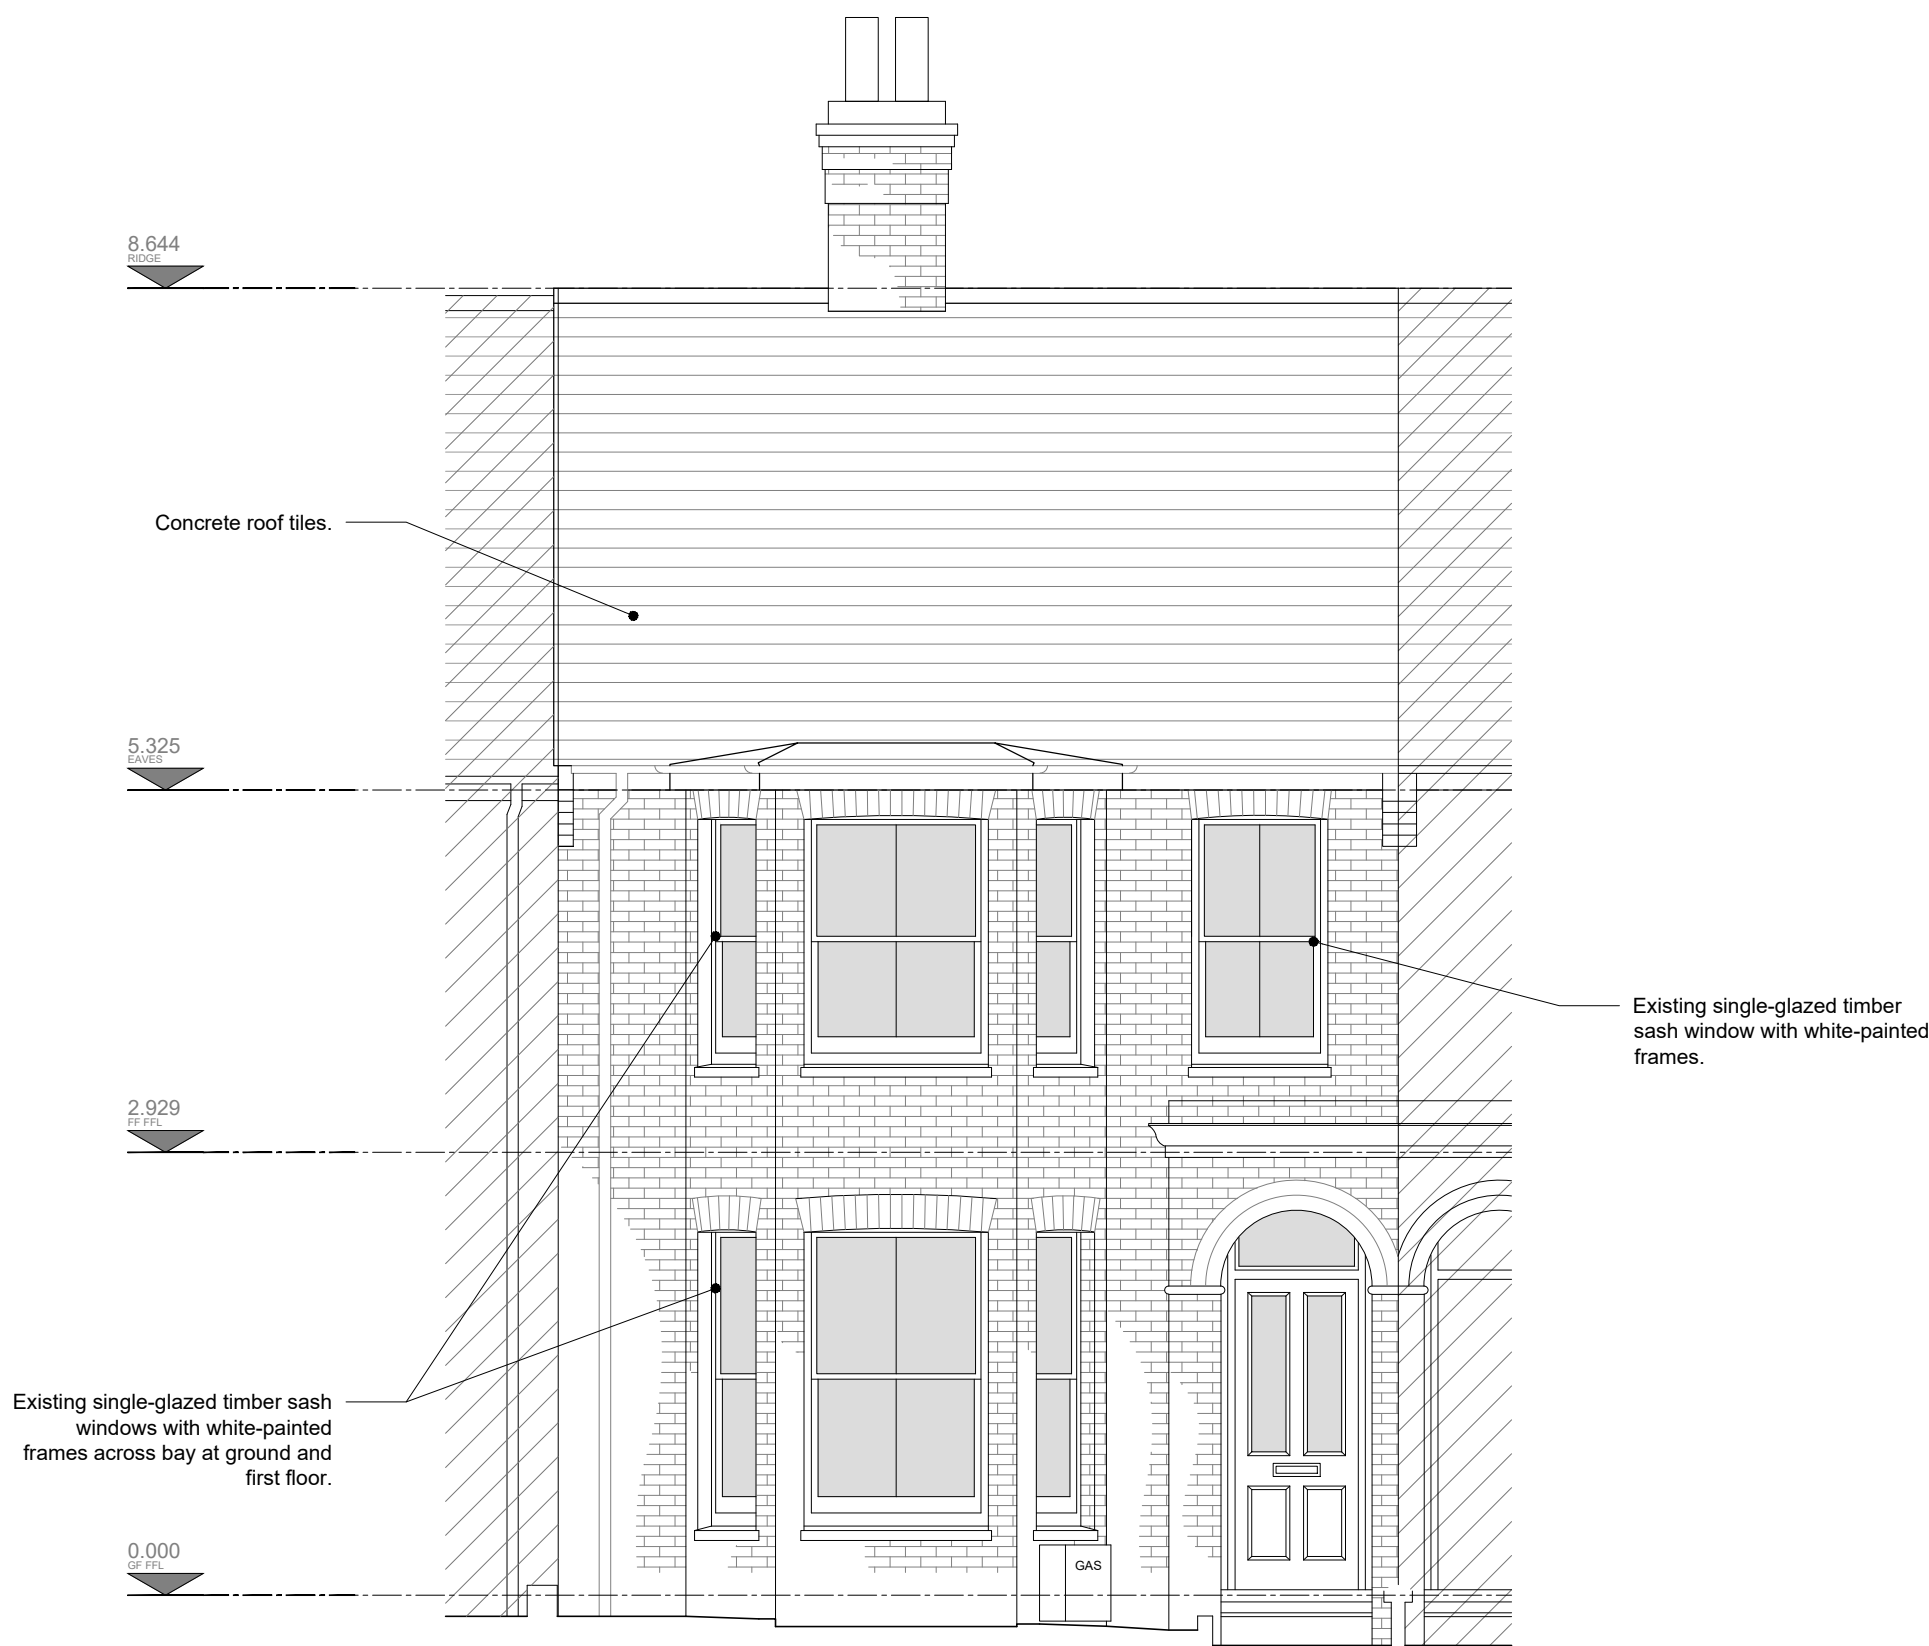

1 Existing North-East Elevation 1:50

0 0.5 1.0 2.0 3.0 4.0 5.0


Scale in metres

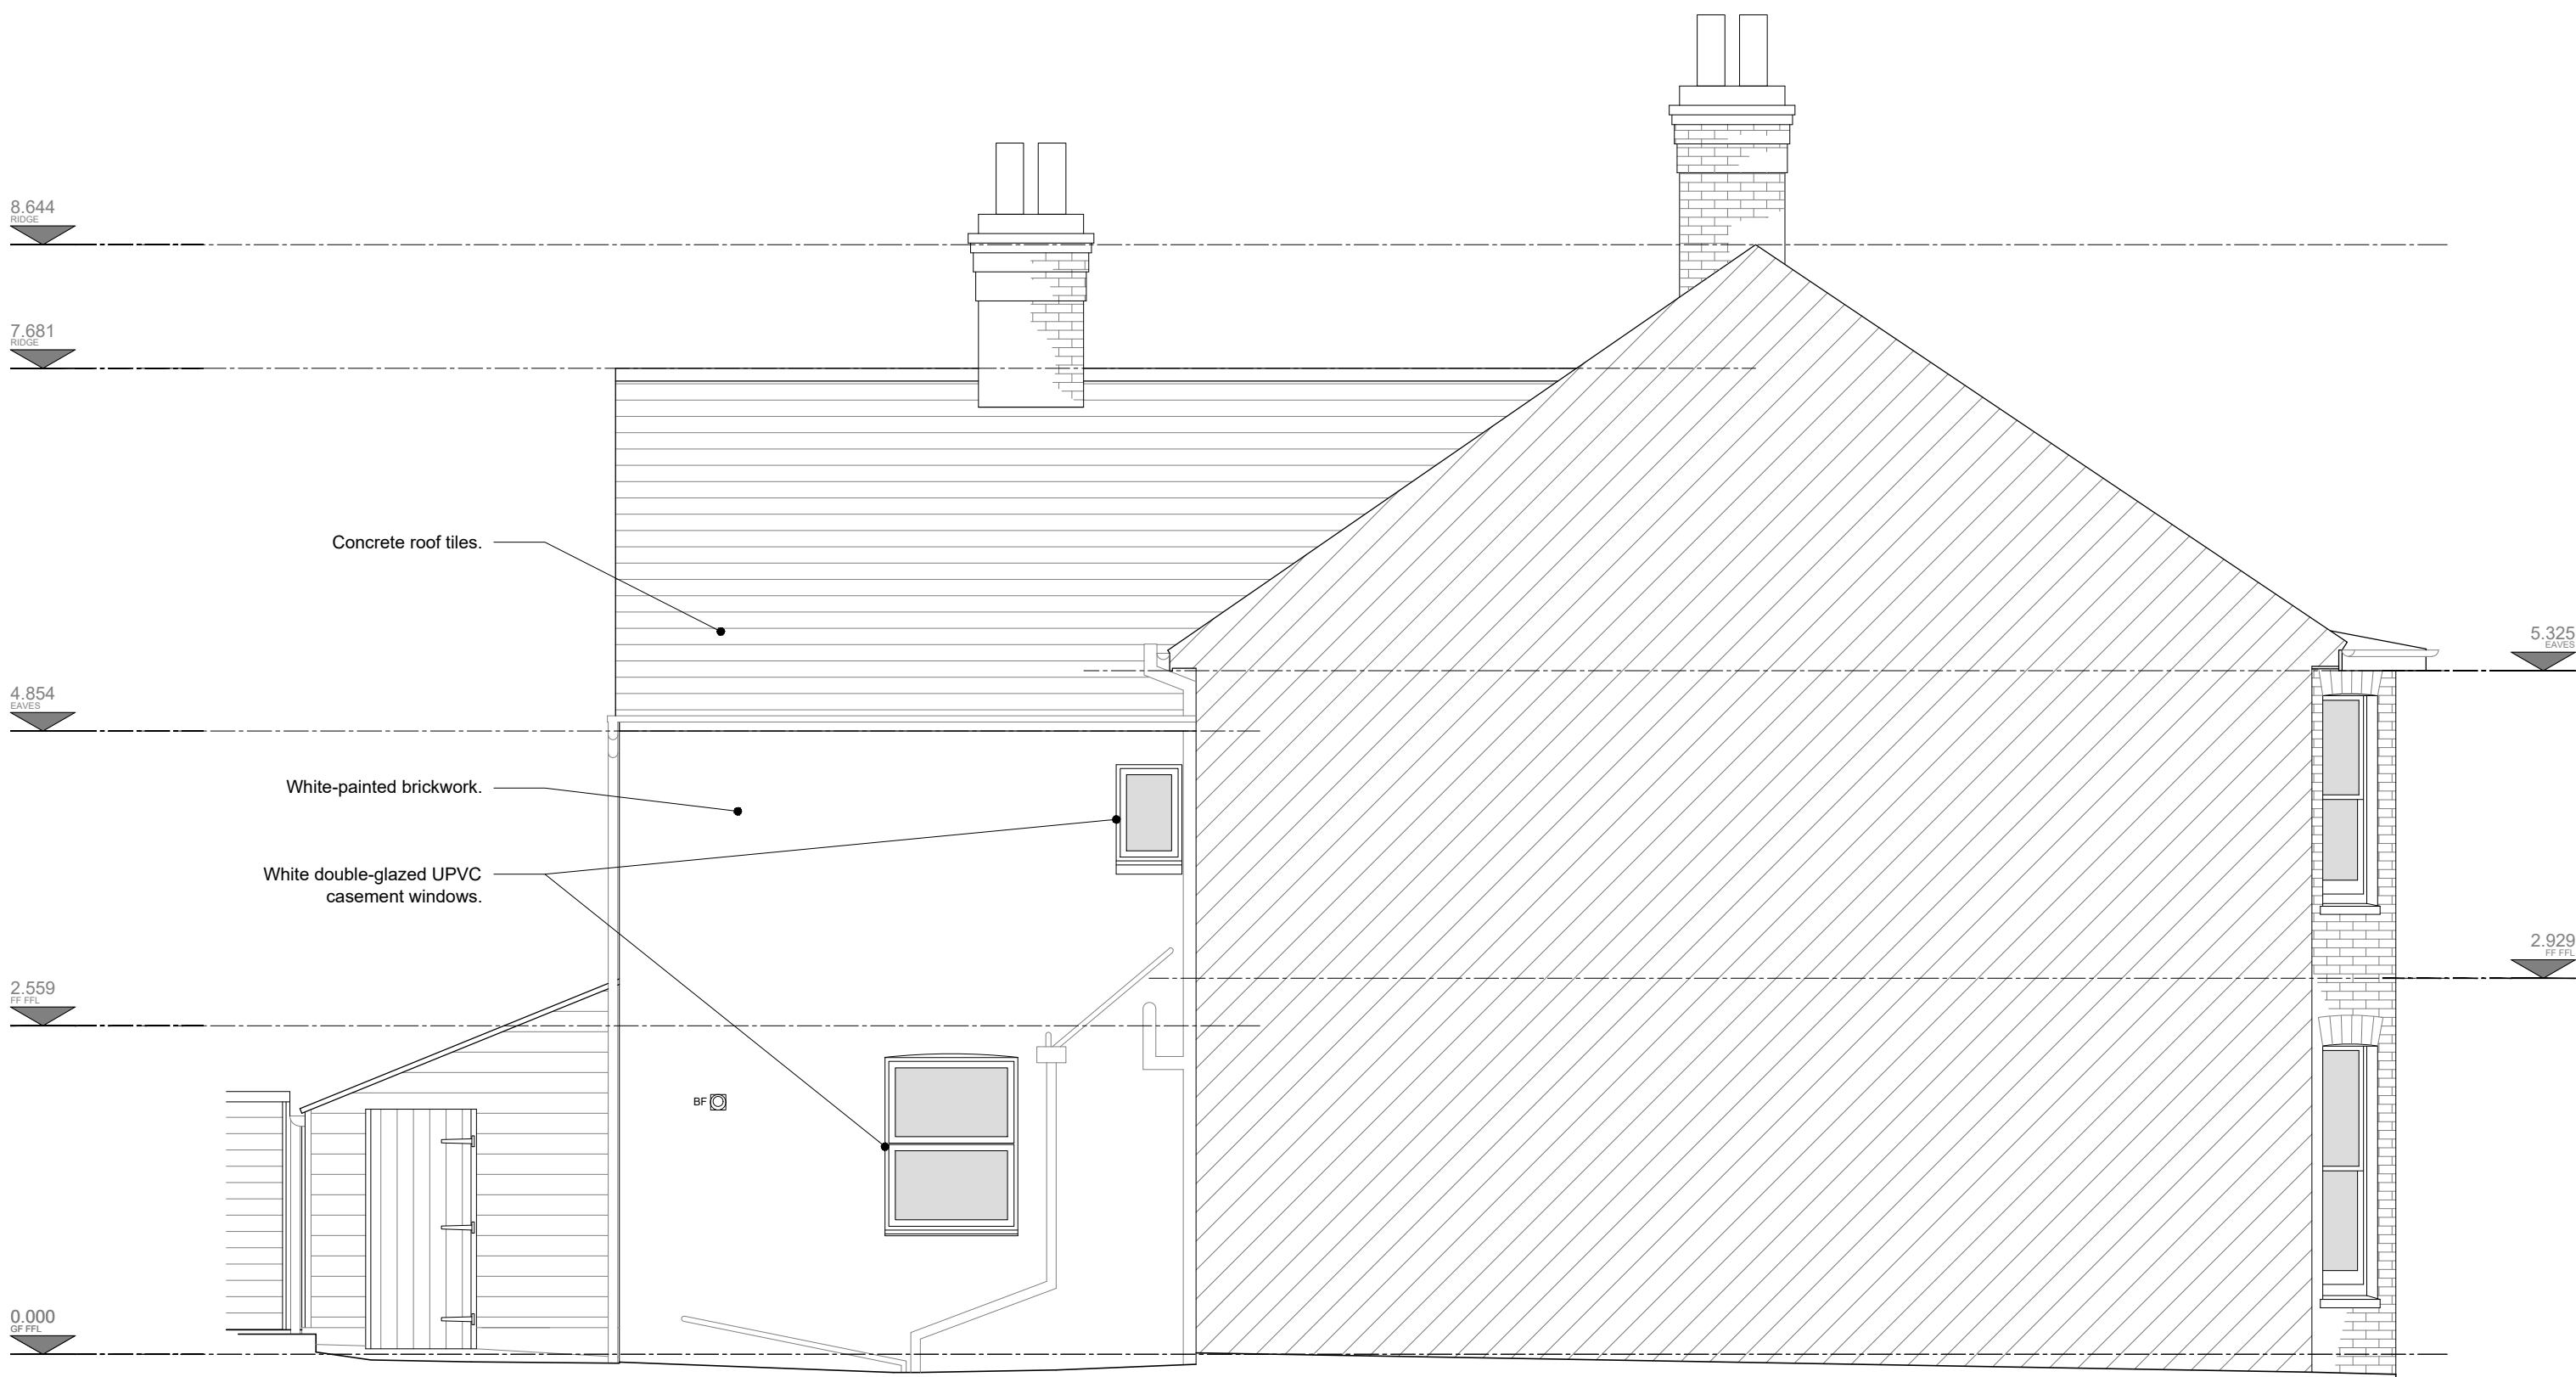

2 Existing South-East Elevation 1:50

0 0.5 1.0 2.0 3.0 4.0 5.0


Scale in metres

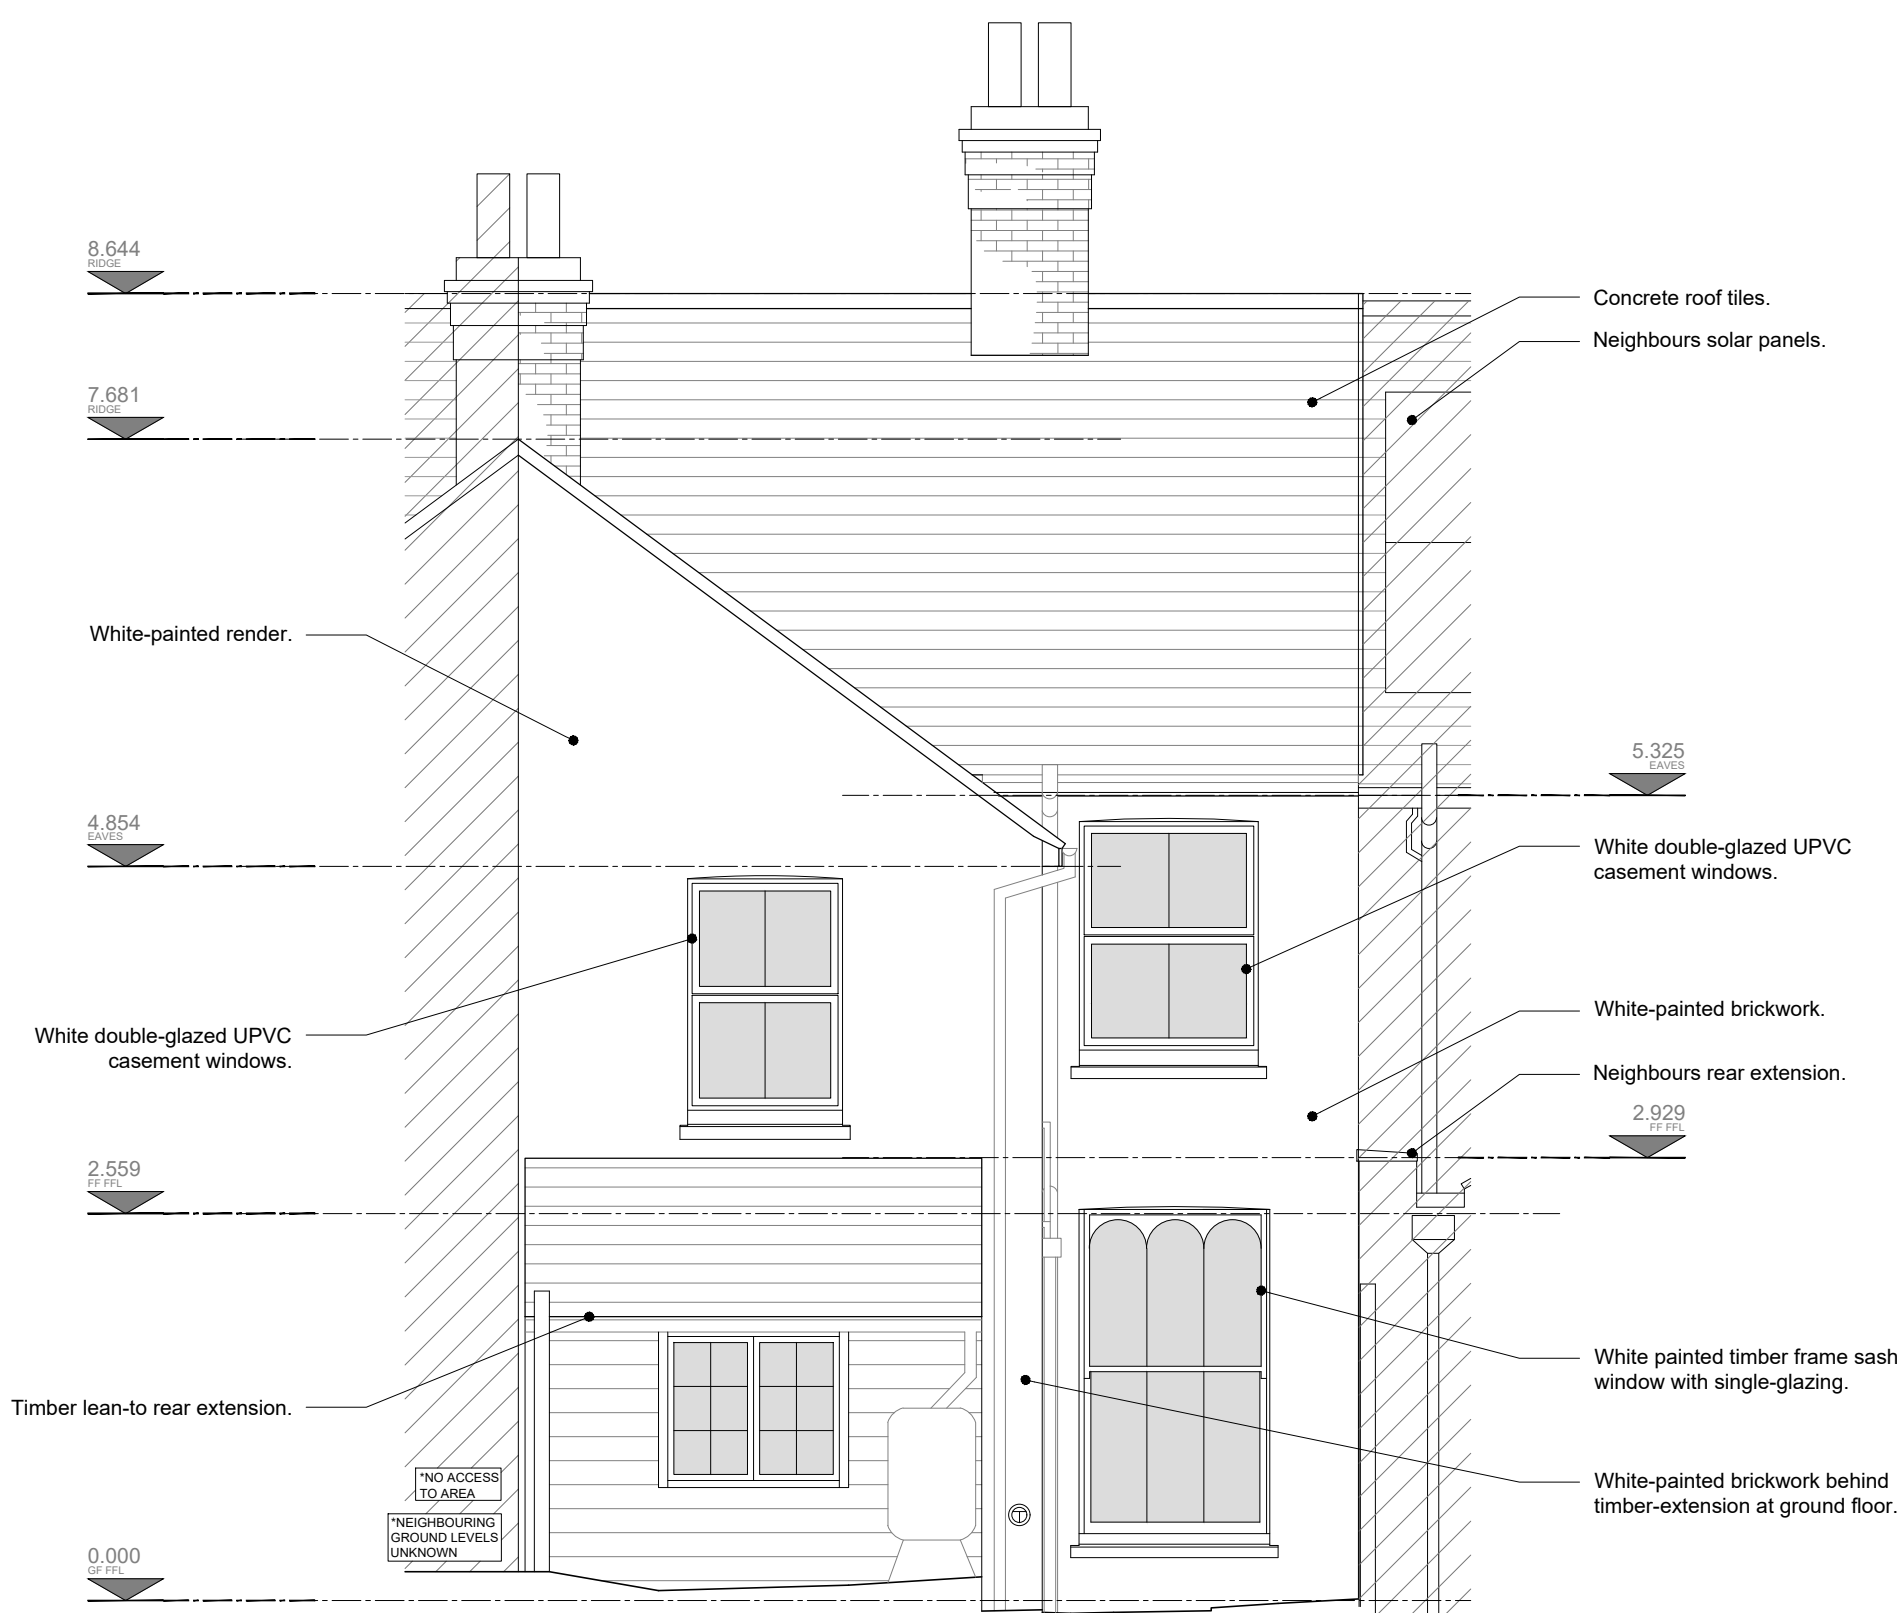

3 Existing South-West Elevation 1:50

0 0.5 1.0 2.0 3.0 4.0 5.0

Scale in metres

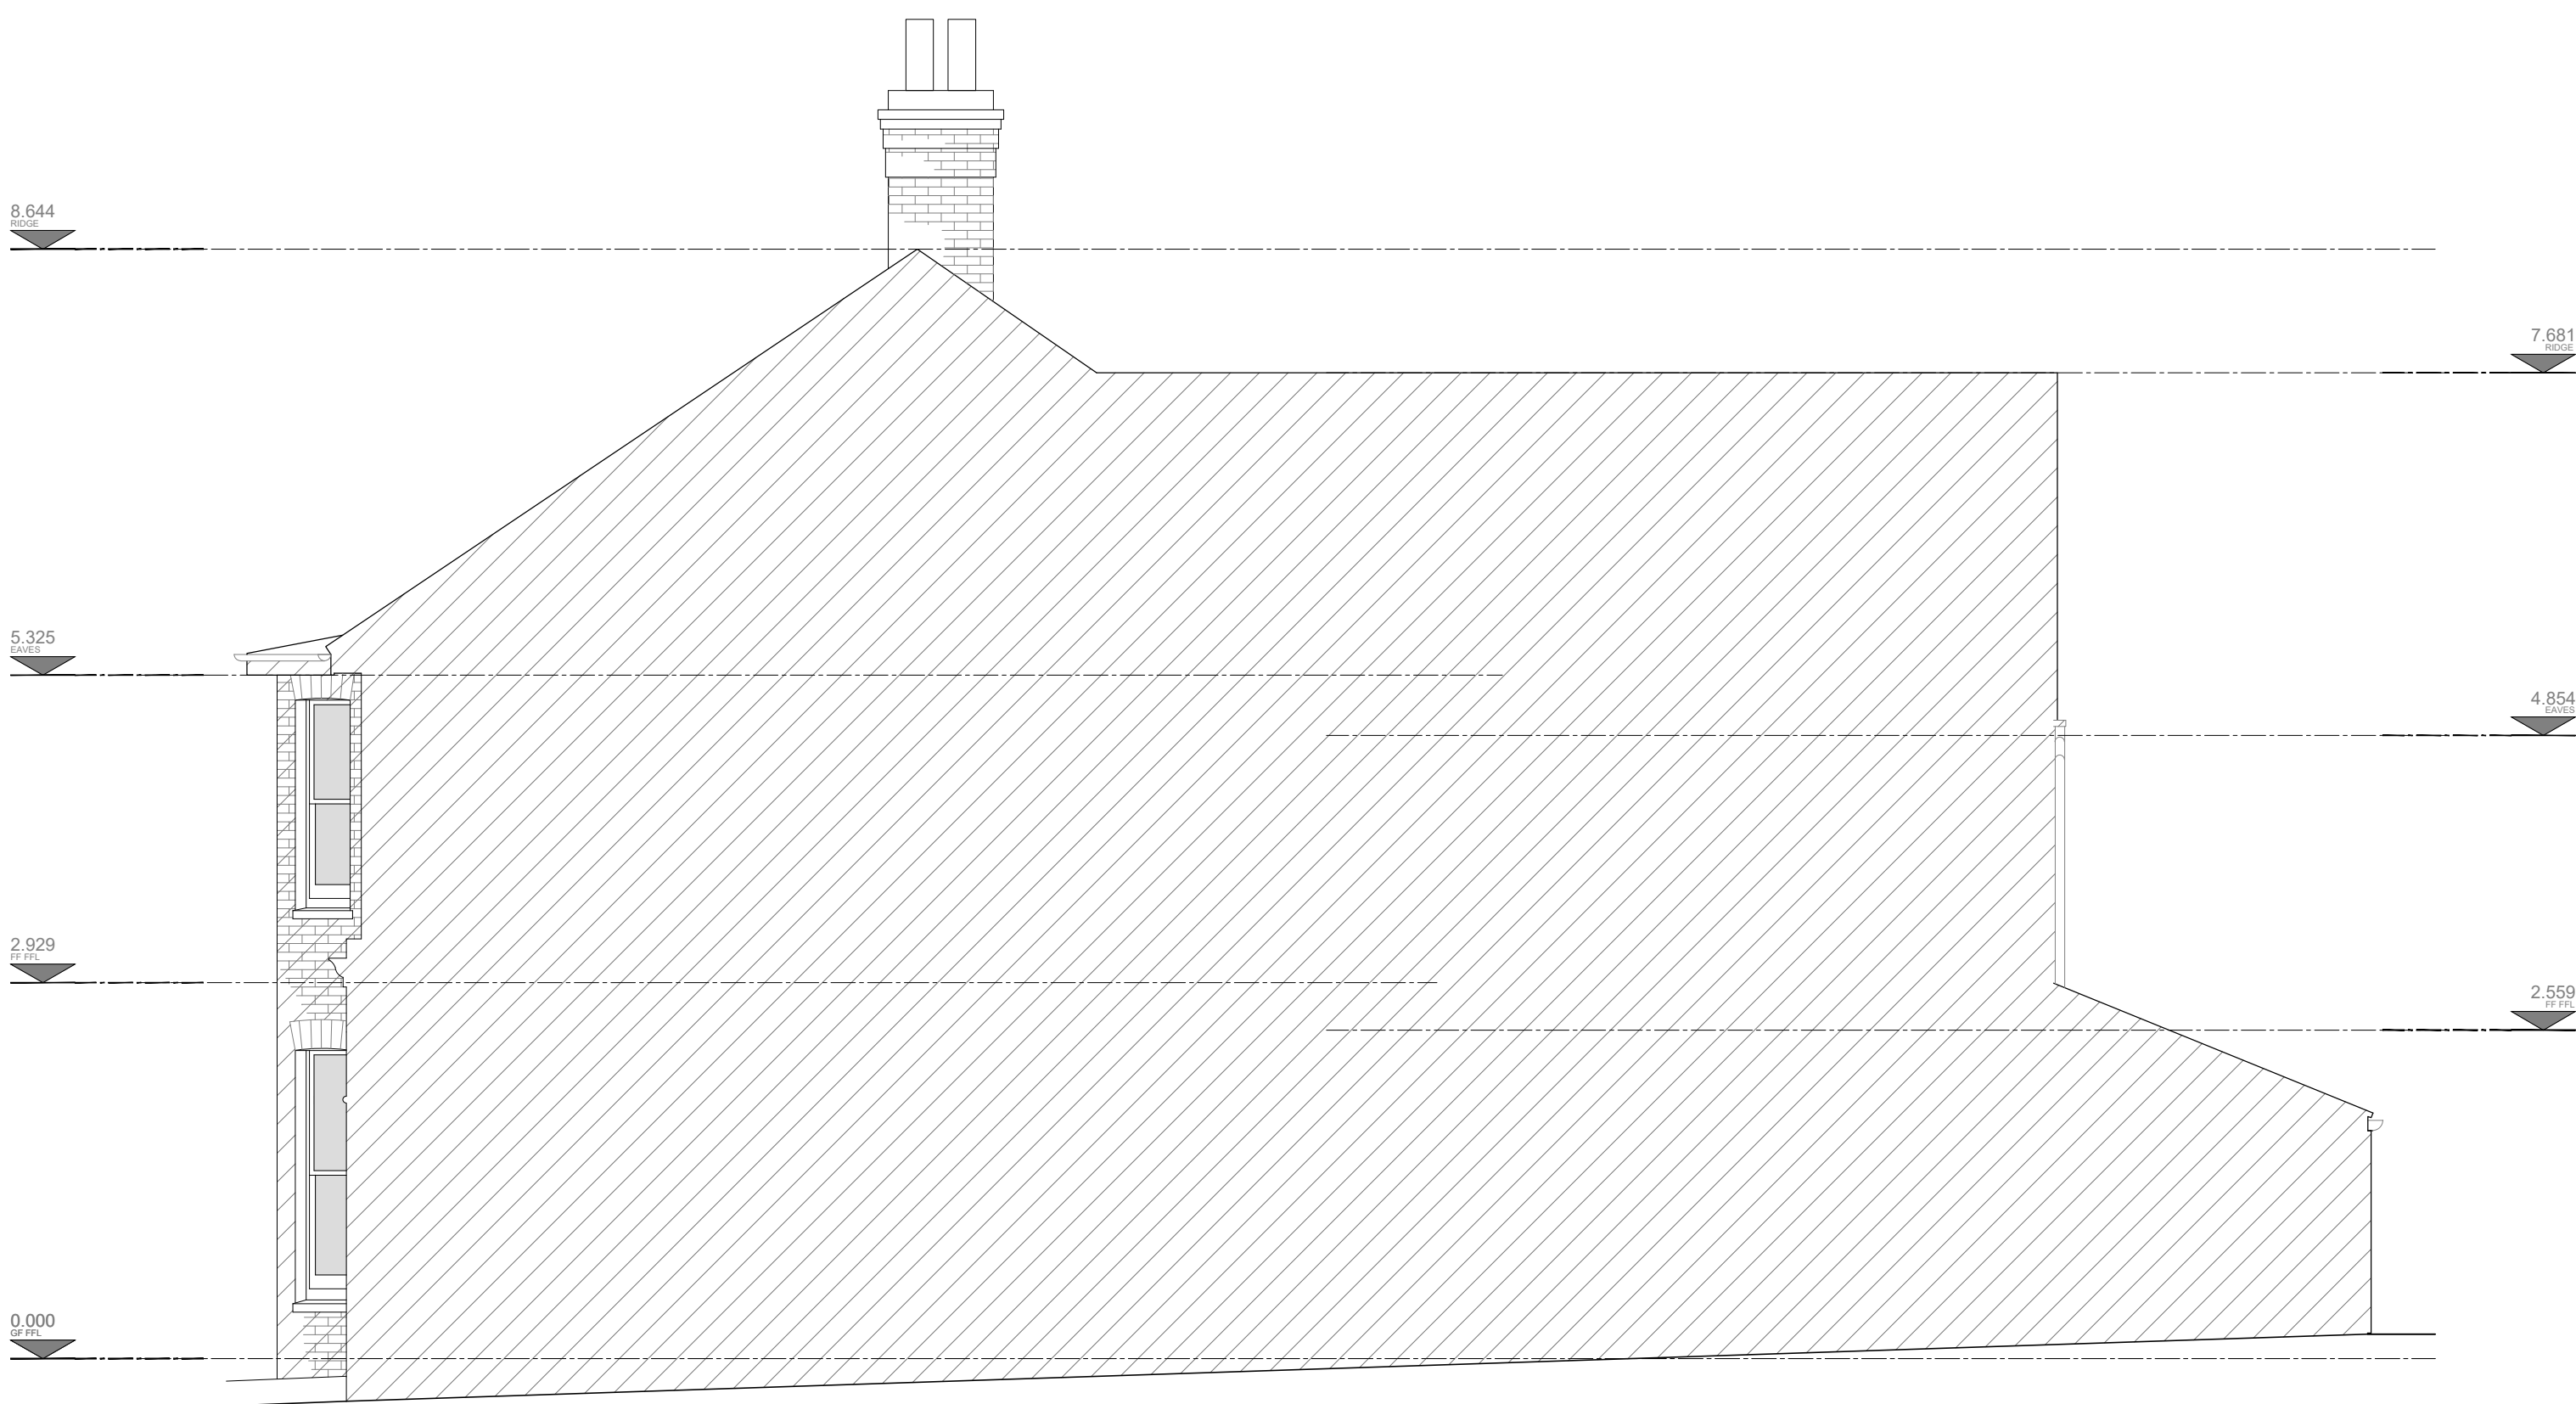

4 Existing North-West Elevation 1:50

0 0.5 1.0 2.0 3.0 4.0 5.0

Scale in metres

W

1270HS | 140 High Street
Hustlerpoint, BN6 9PX

key:

01

02

03

04

B	05/06/2026	Issued for approval.	SP	LH
A	12/05/2026	Issued for approval.	SP	LH
/	18/03/2026	Issued for information.	SP	LH
rev.	date	notes	drawn	checked

This drawing is the property of Willow Design & Planning Ltd © and protected by the Copyright, Designs and Patents Act, 1988. Do Not Scale. All dimensions and conditions are to be checked on site prior to preparing drawings or commencing any work.

client:
Simon Payne & Caroline Hayes

architect:
WILLOW
DESIGN PLANNING DELIVERY

370 The Yard Brighton Road,
Shoreham by Sea,
West Sussex, BN43 6RE
tel. 01273 456519
info@willowarchitects.net

issued for:
APPROVAL

drawn by:
SP

checked by:
LH

project north:

drawing title:
Existing Elevations

scale @ A1:
1:50

(30)000

B

drawing no.

revision