



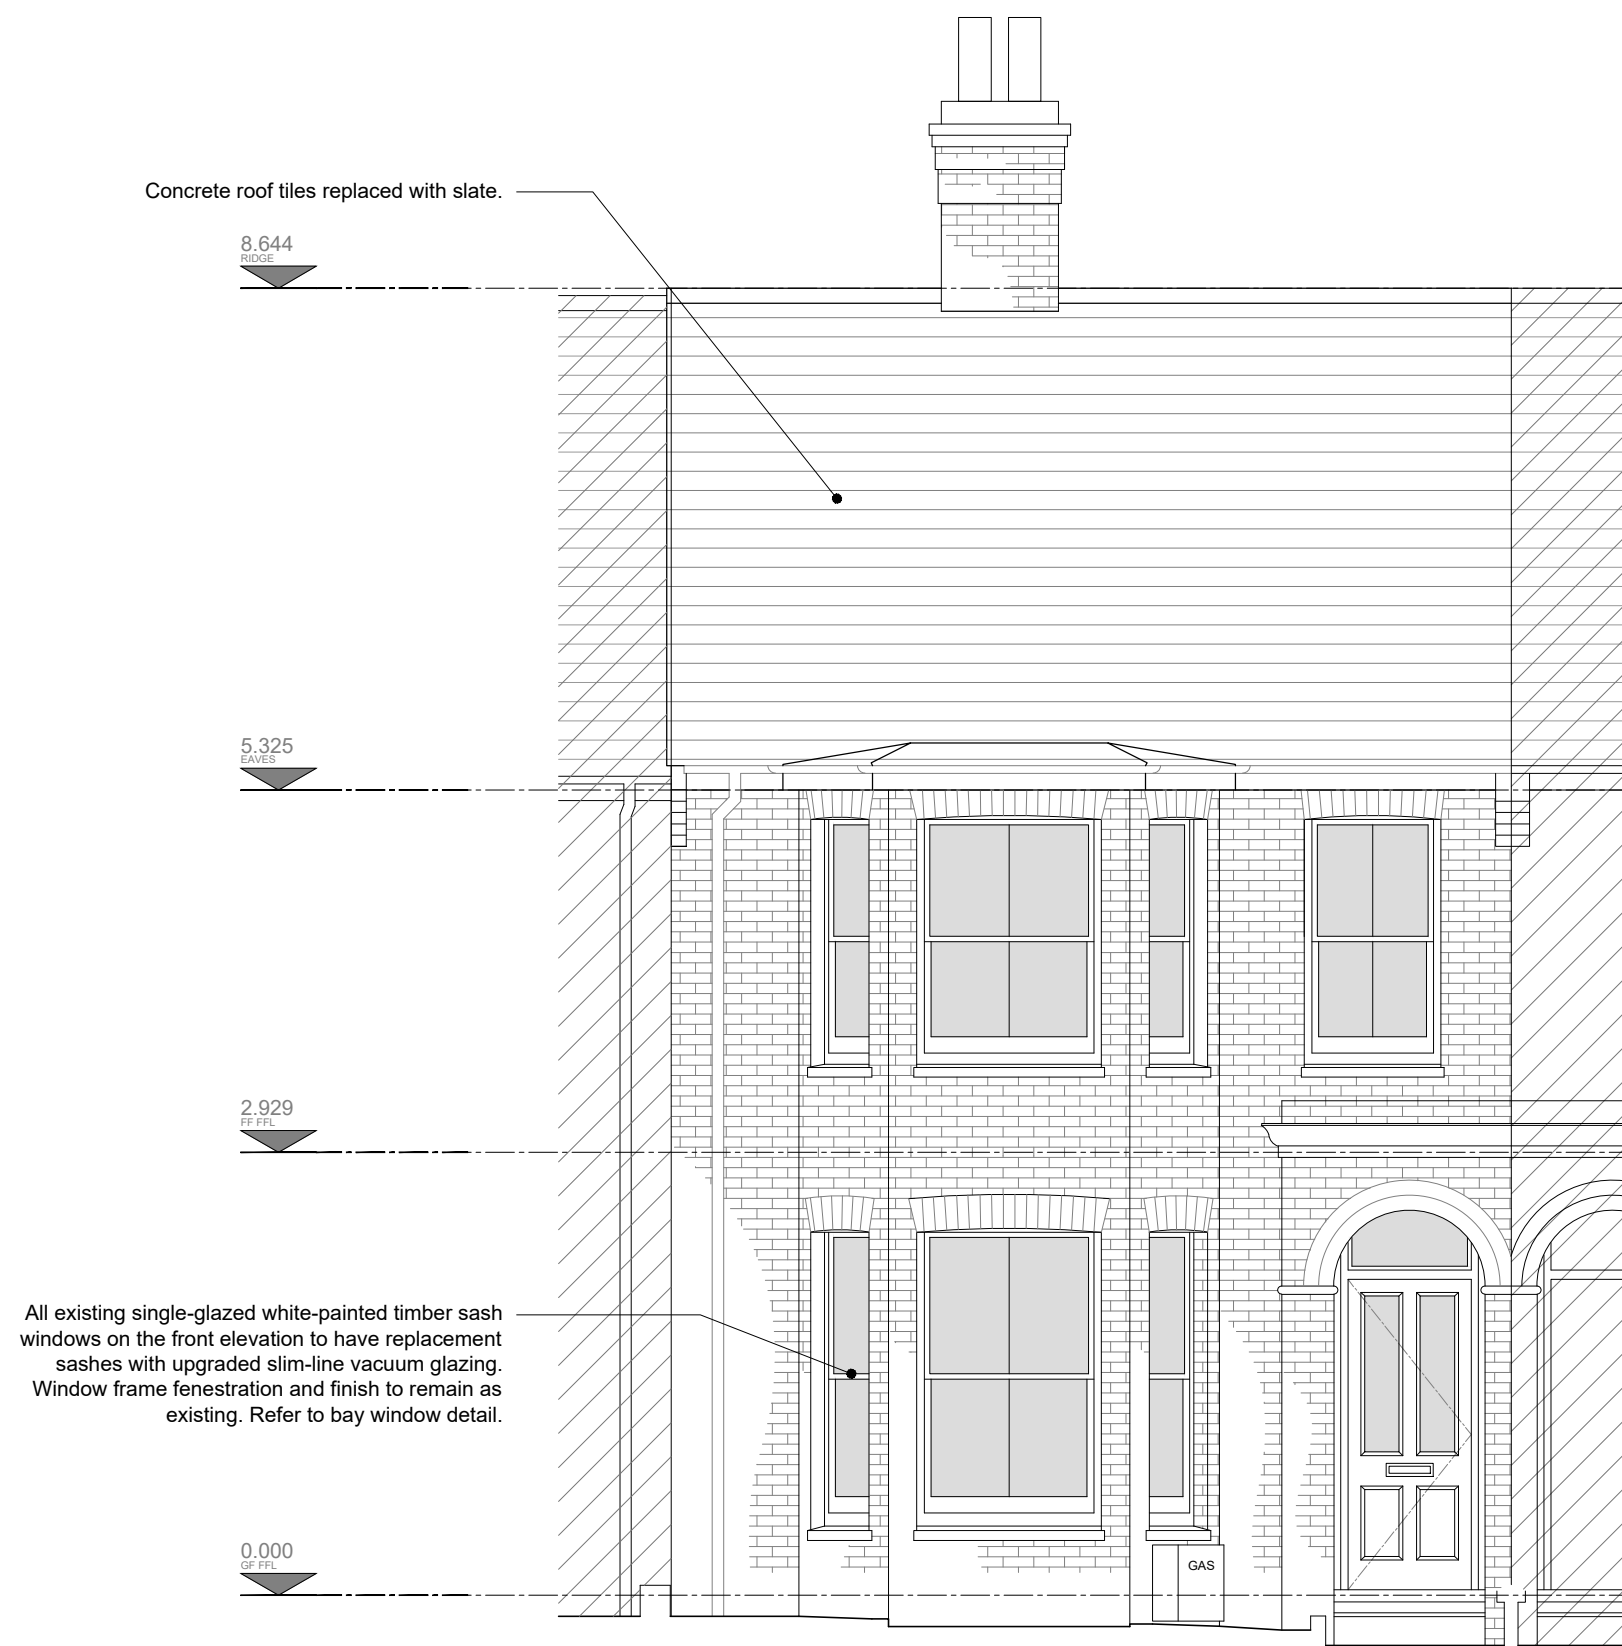


**1 Proposed** 1:50  
North-East Elevation

0 0.5 1.0 2.0 3.0 4.0 5.0  
Scale in metres

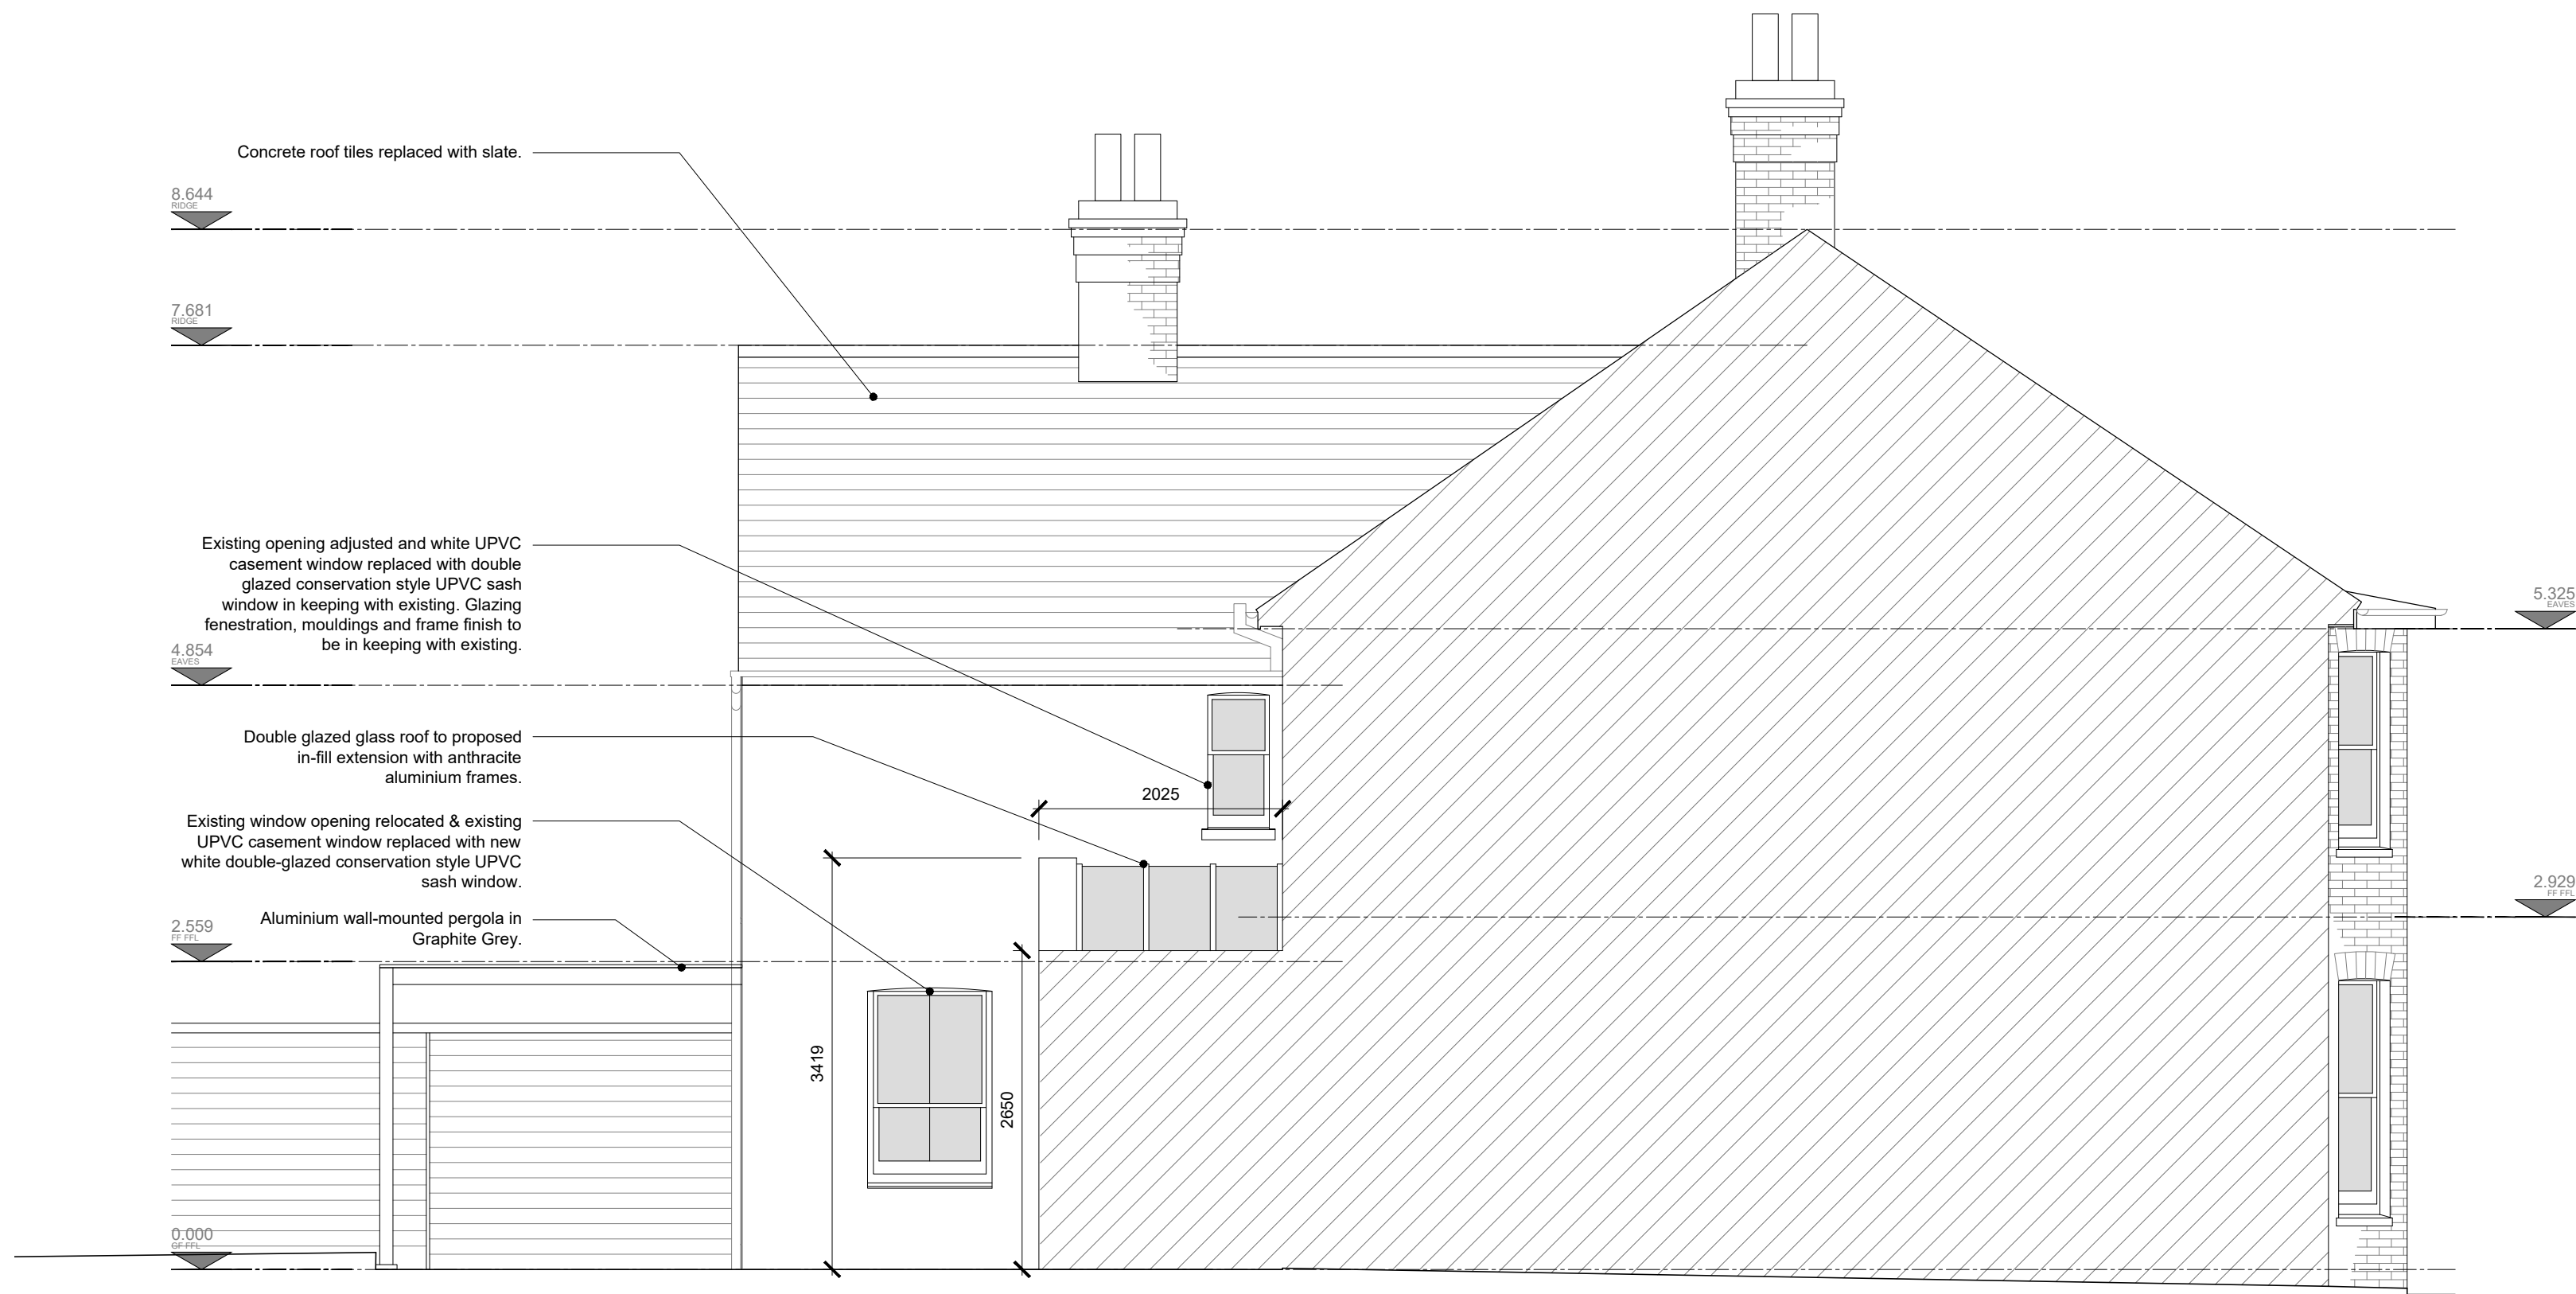


**2 Proposed** 1:50  
South-East Elevation

0 0.5 1.0 2.0 3.0 4.0 5.0  
Scale in metres

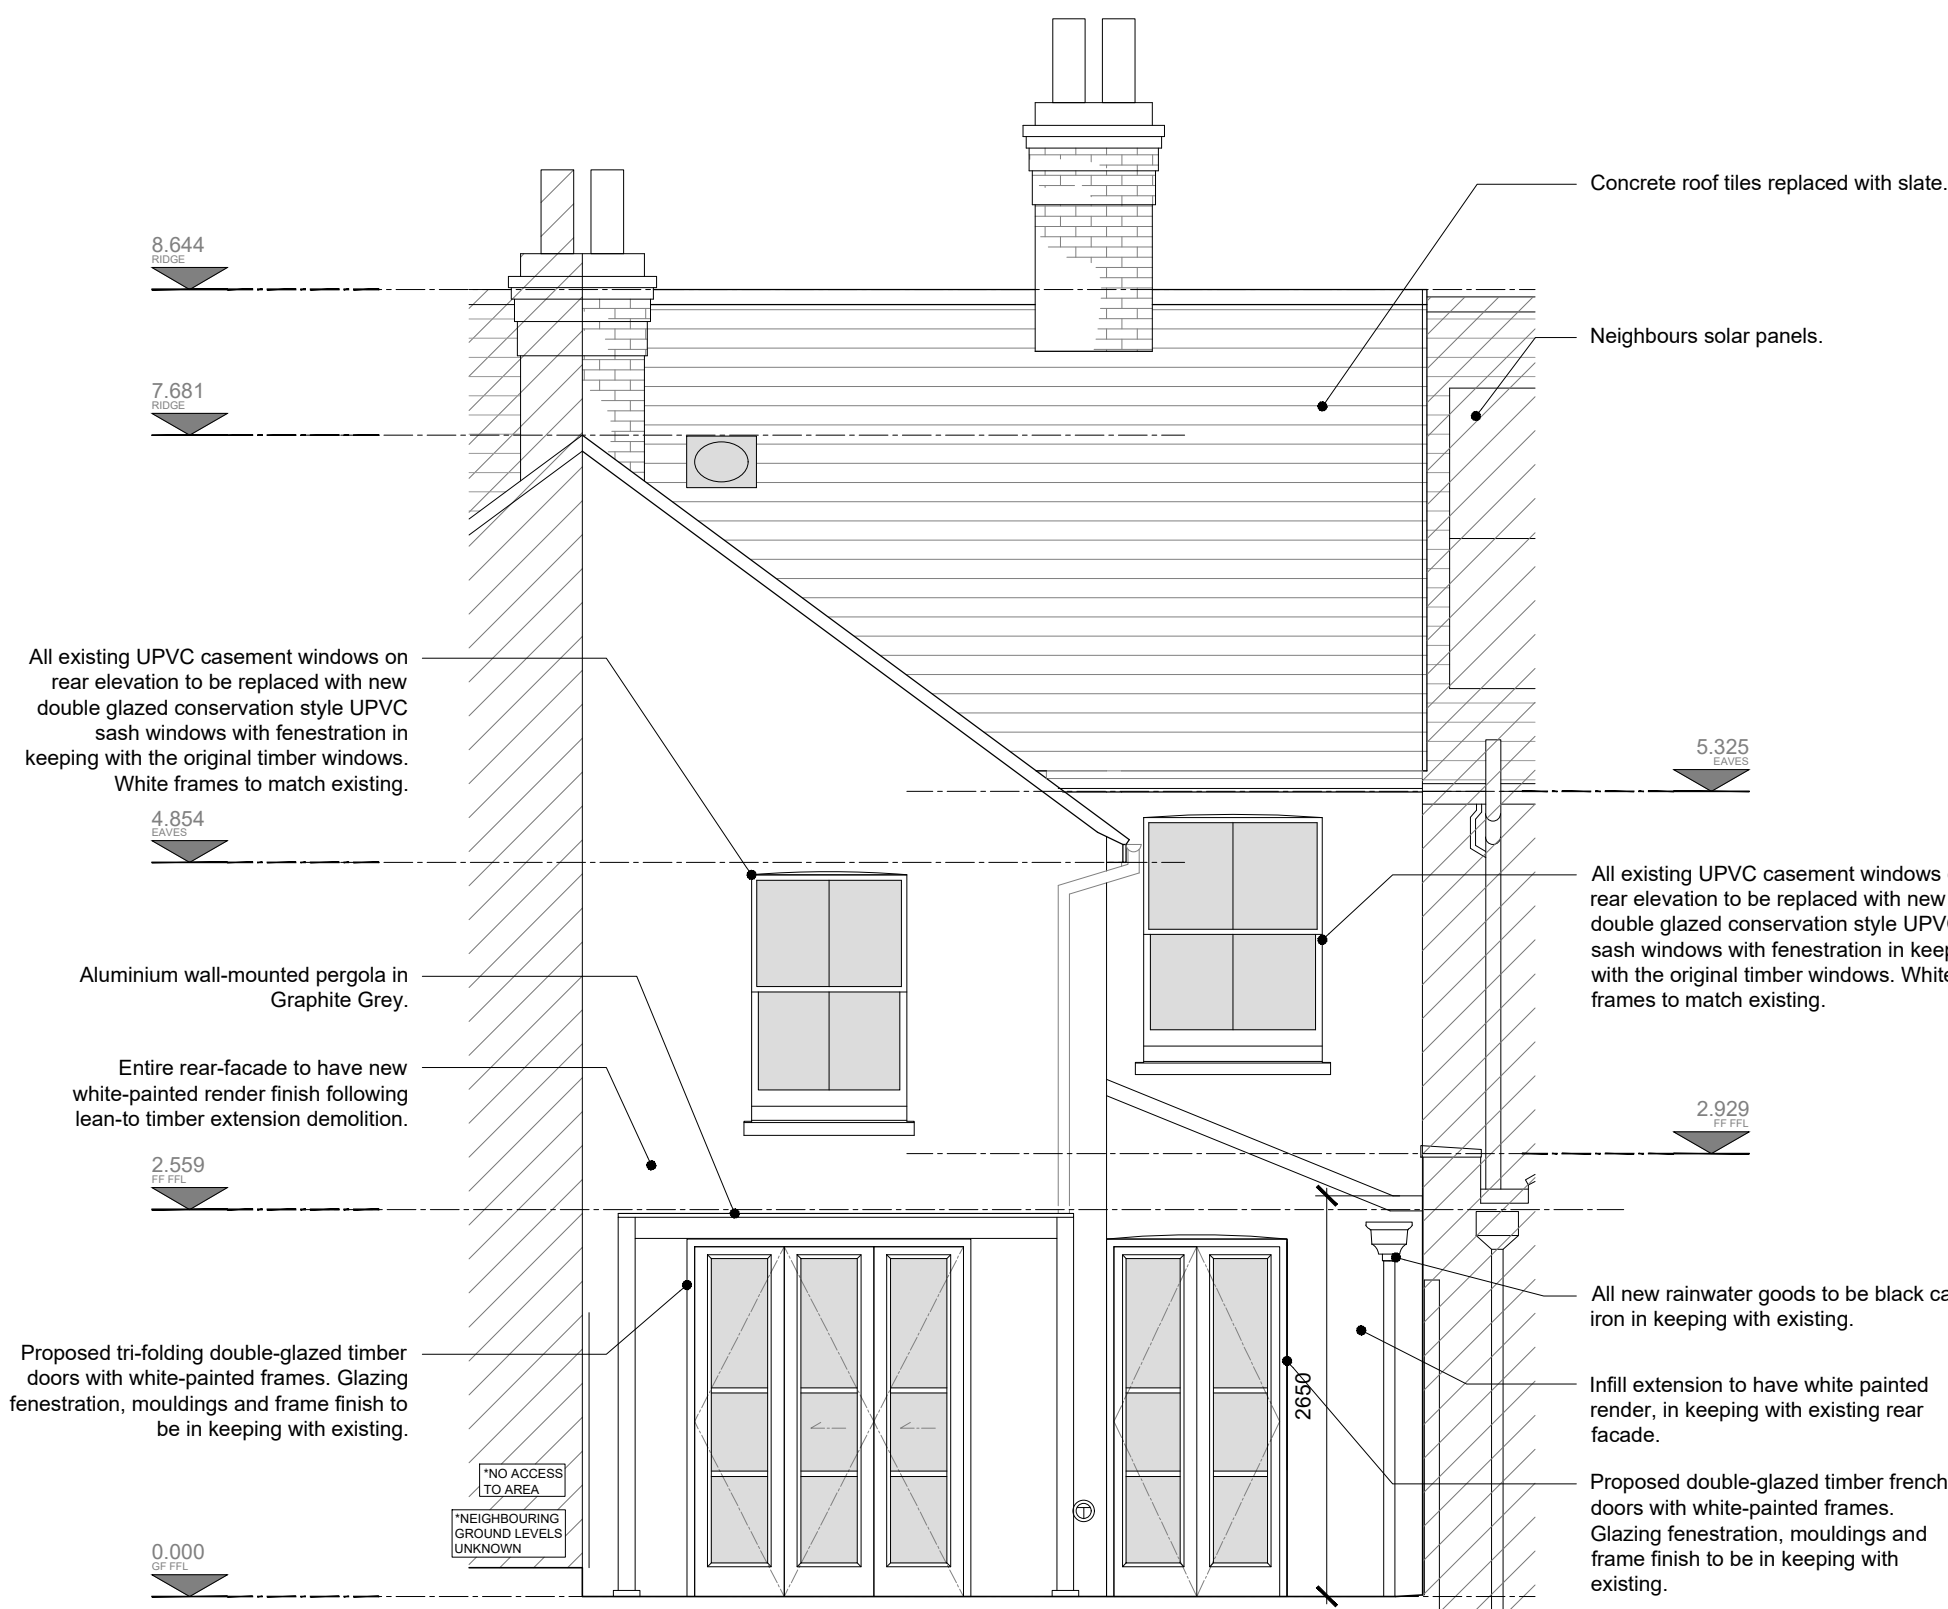


**3 Proposed** 1:50  
South-West Elevation

0 0.5 1.0 2.0 3.0 4.0 5.0  
Scale in metres

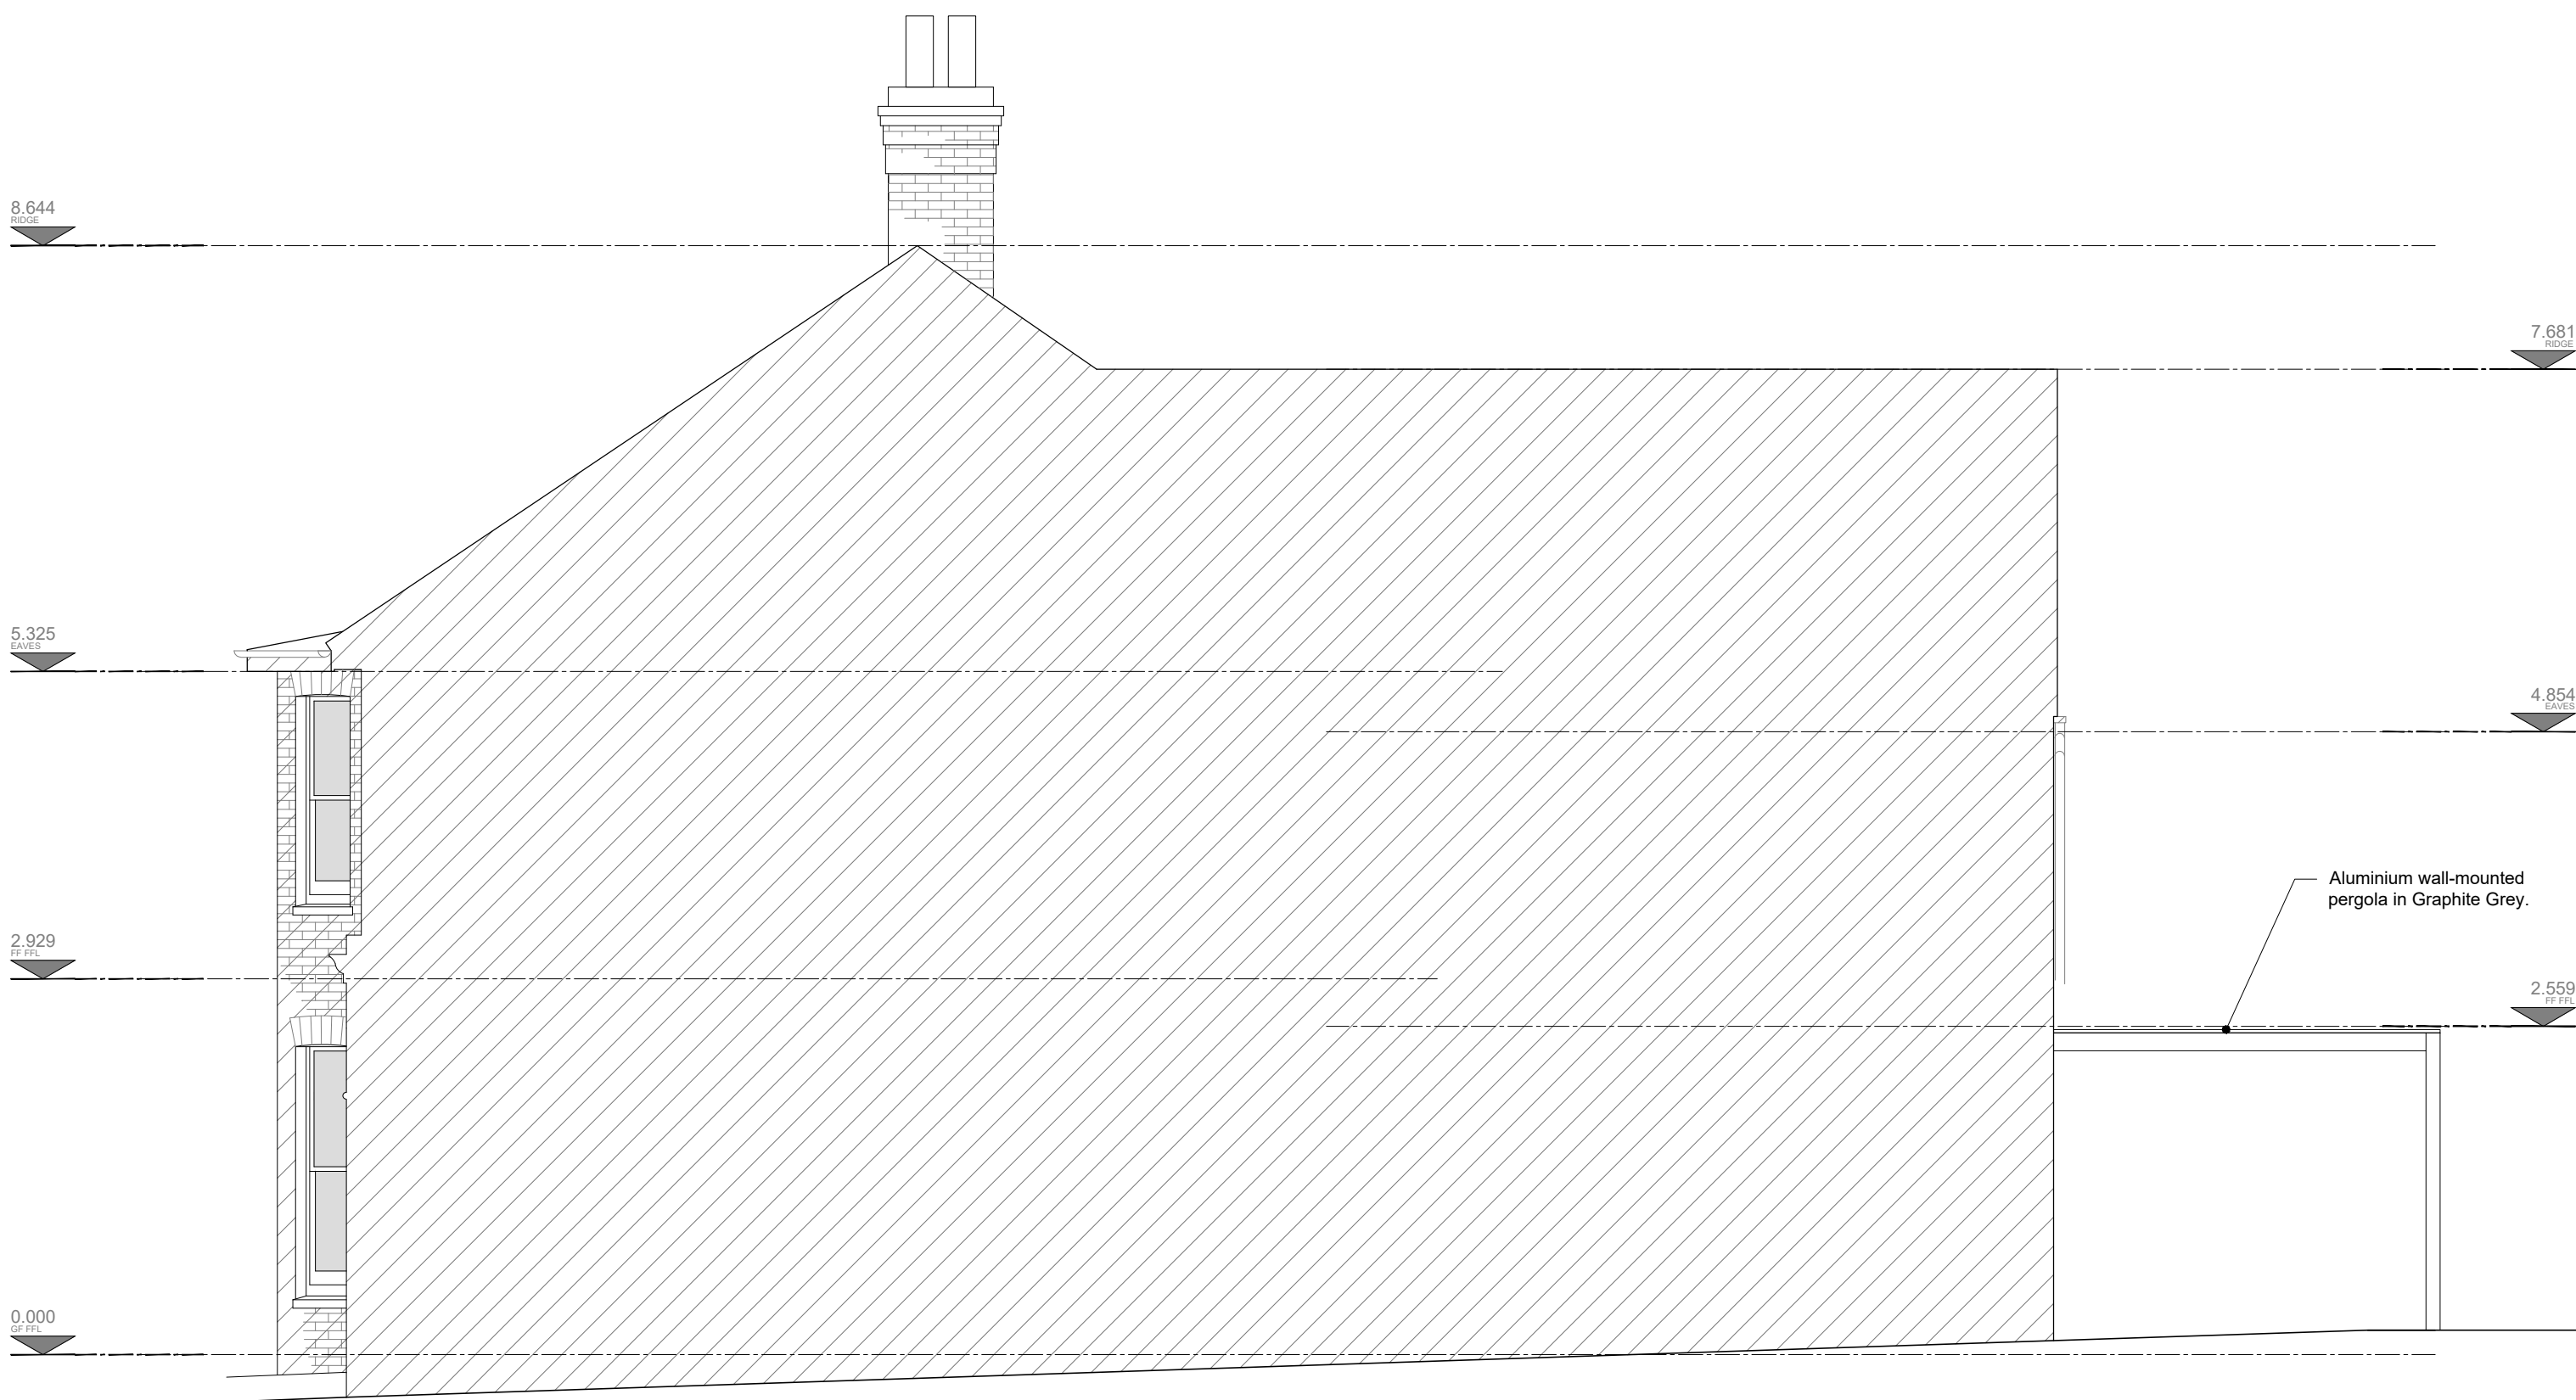

**4 Proposed** 1:50  
North-West Elevation

0 0.5 1.0 2.0 3.0 4.0 5.0  
Scale in metres

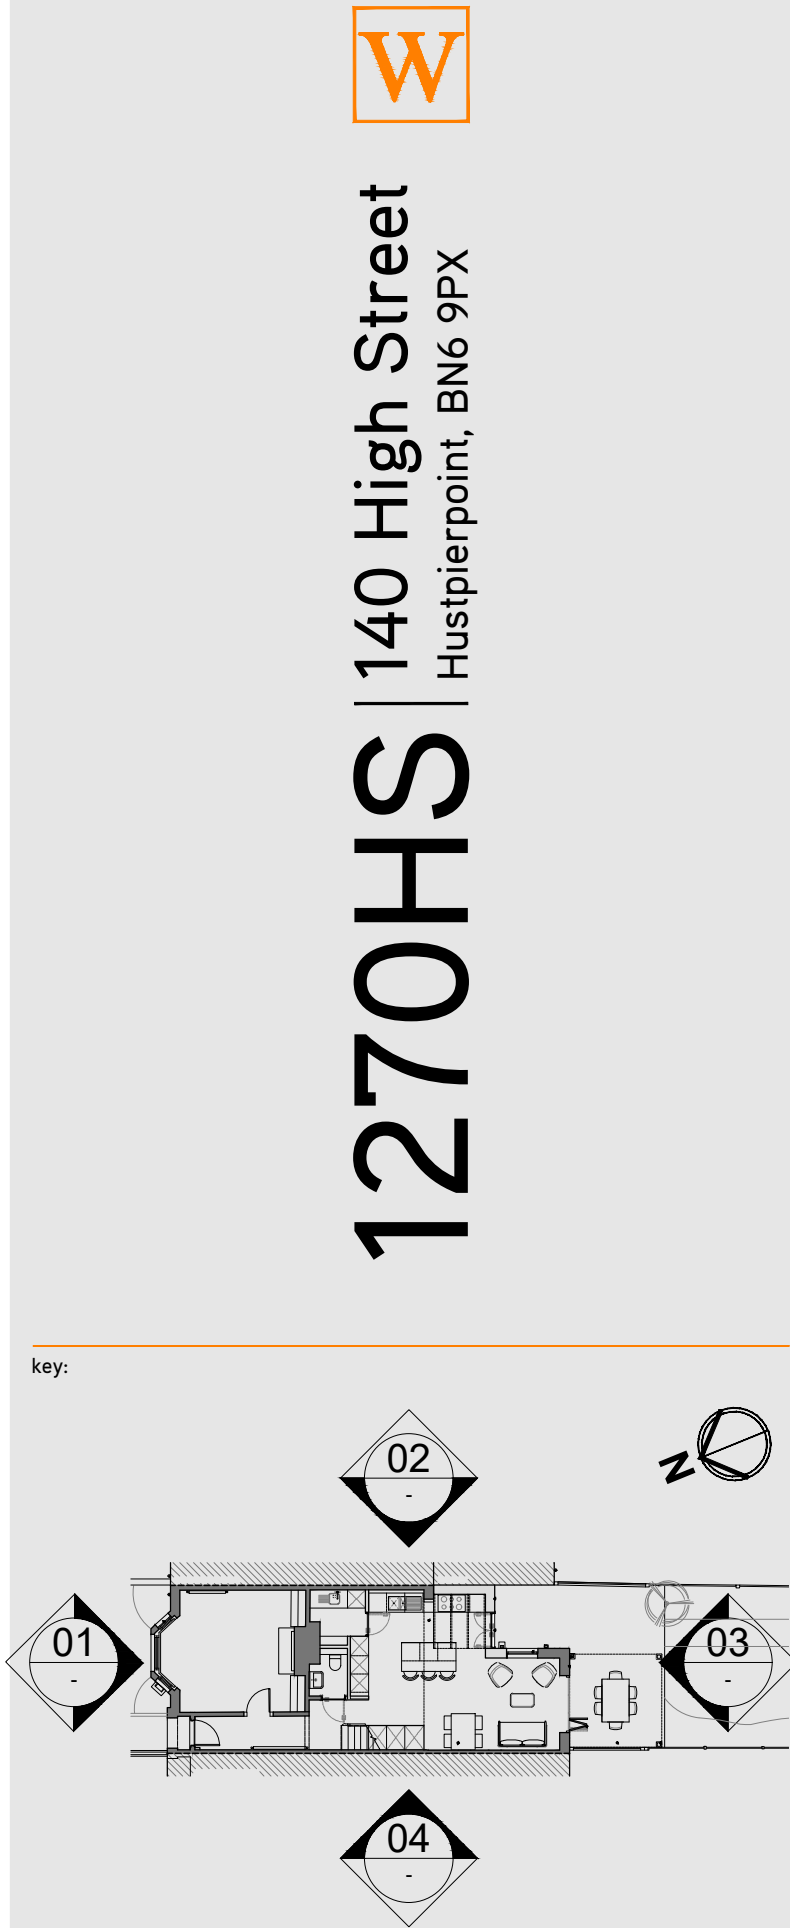

|   |            |                                                           |    |    |
|---|------------|-----------------------------------------------------------|----|----|
| B | 05/06/2026 | Issued for approval. Revised to reflect the latest scope. | SP | LH |
| A | 12/05/2026 | Issued for approval.                                      | SP | LH |
| / | 18/03/2026 | Issued for information.                                   | SP | LH |

| rev. | date | notes | drawn | checked |
|------|------|-------|-------|---------|
|------|------|-------|-------|---------|

This drawing is the property of Willow Design & Planning Ltd © and protected by the Copyright, Designs and Patents Act, 1988. Do Not Scale. All dimensions and conditions are to be checked on site prior to preparing drawings or commencing any work.

client:  
Simon Payne & Caroline Hayes

architect:  
**WILLOW**  
DESIGN PLANNING DELIVERY  
370 The Yard Brighton Road,  
Shoreham by Sea,  
West Sussex, BN43 6RE  
tel. 01273 456519  
info@willowarchitects.net

issued for:  
**APPROVAL**

drawn by: SP  
checked by: LH

project north:

drawing title:  
**Proposed Elevations**

**(31)000**  
drawing no. B  
revision