
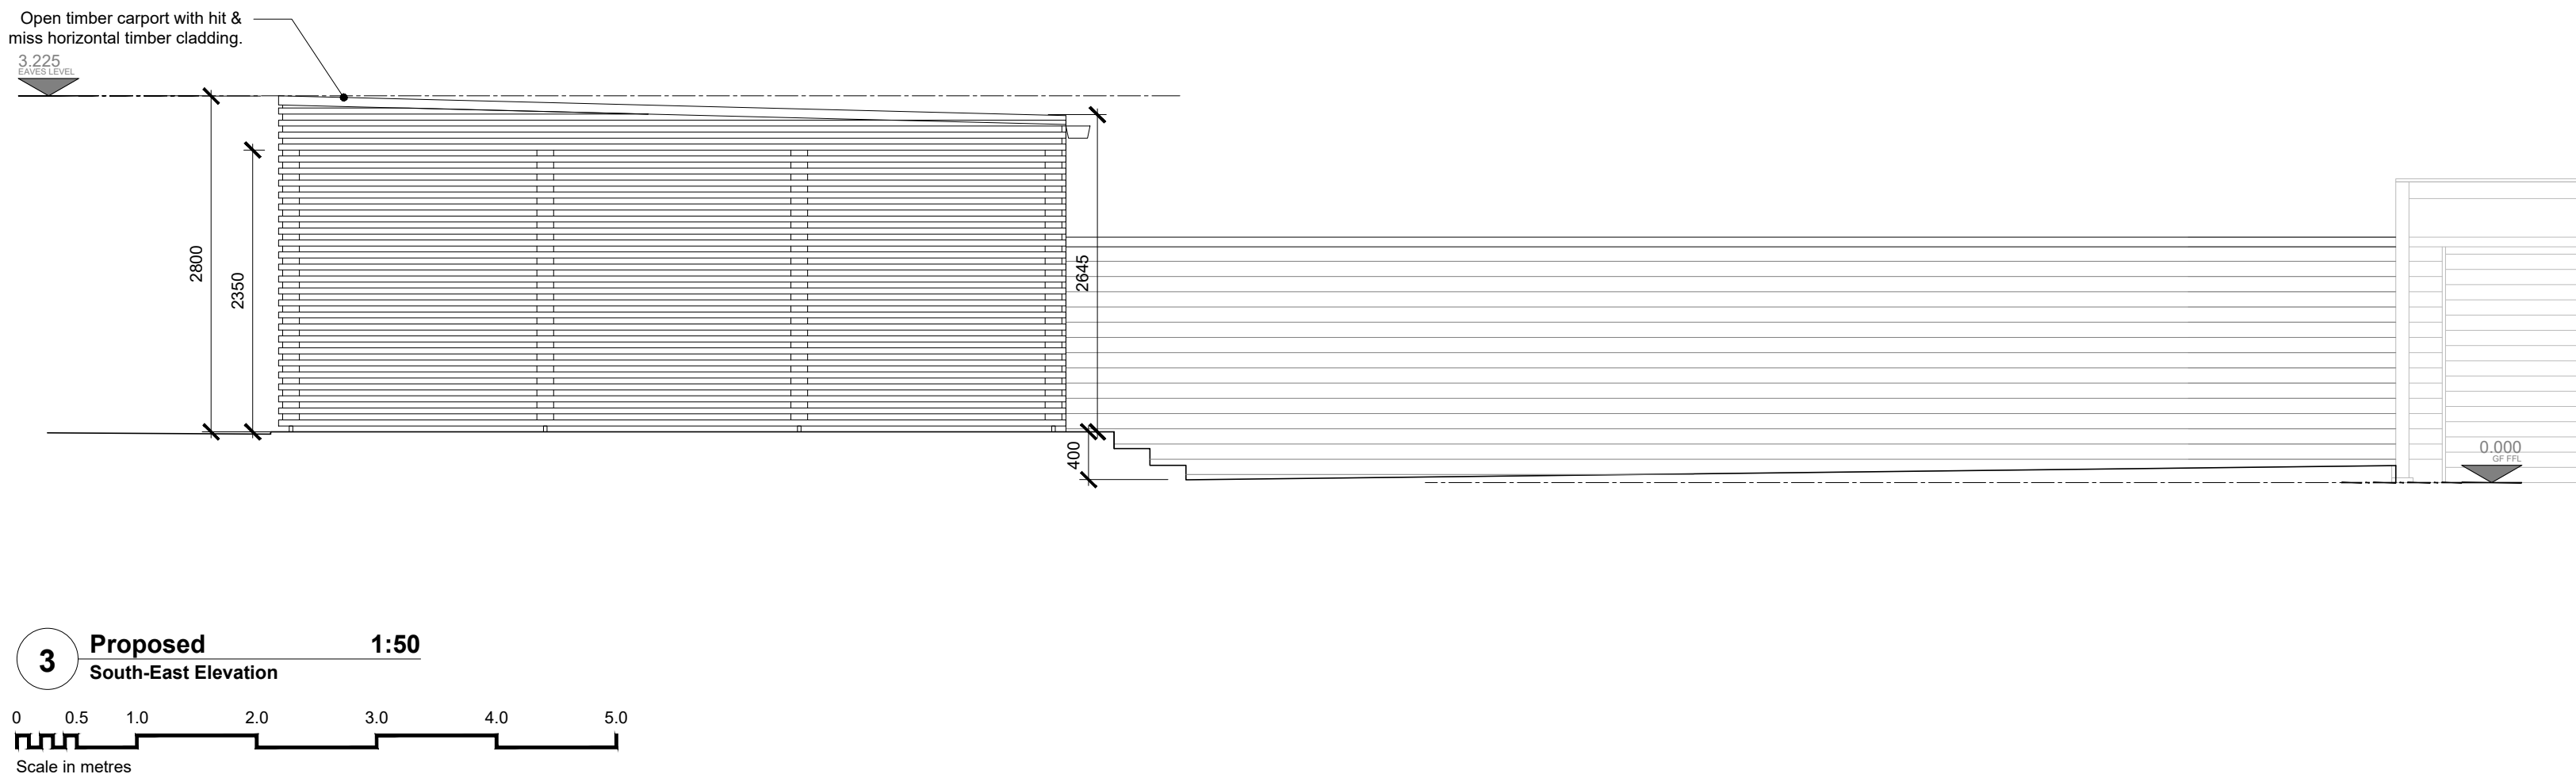
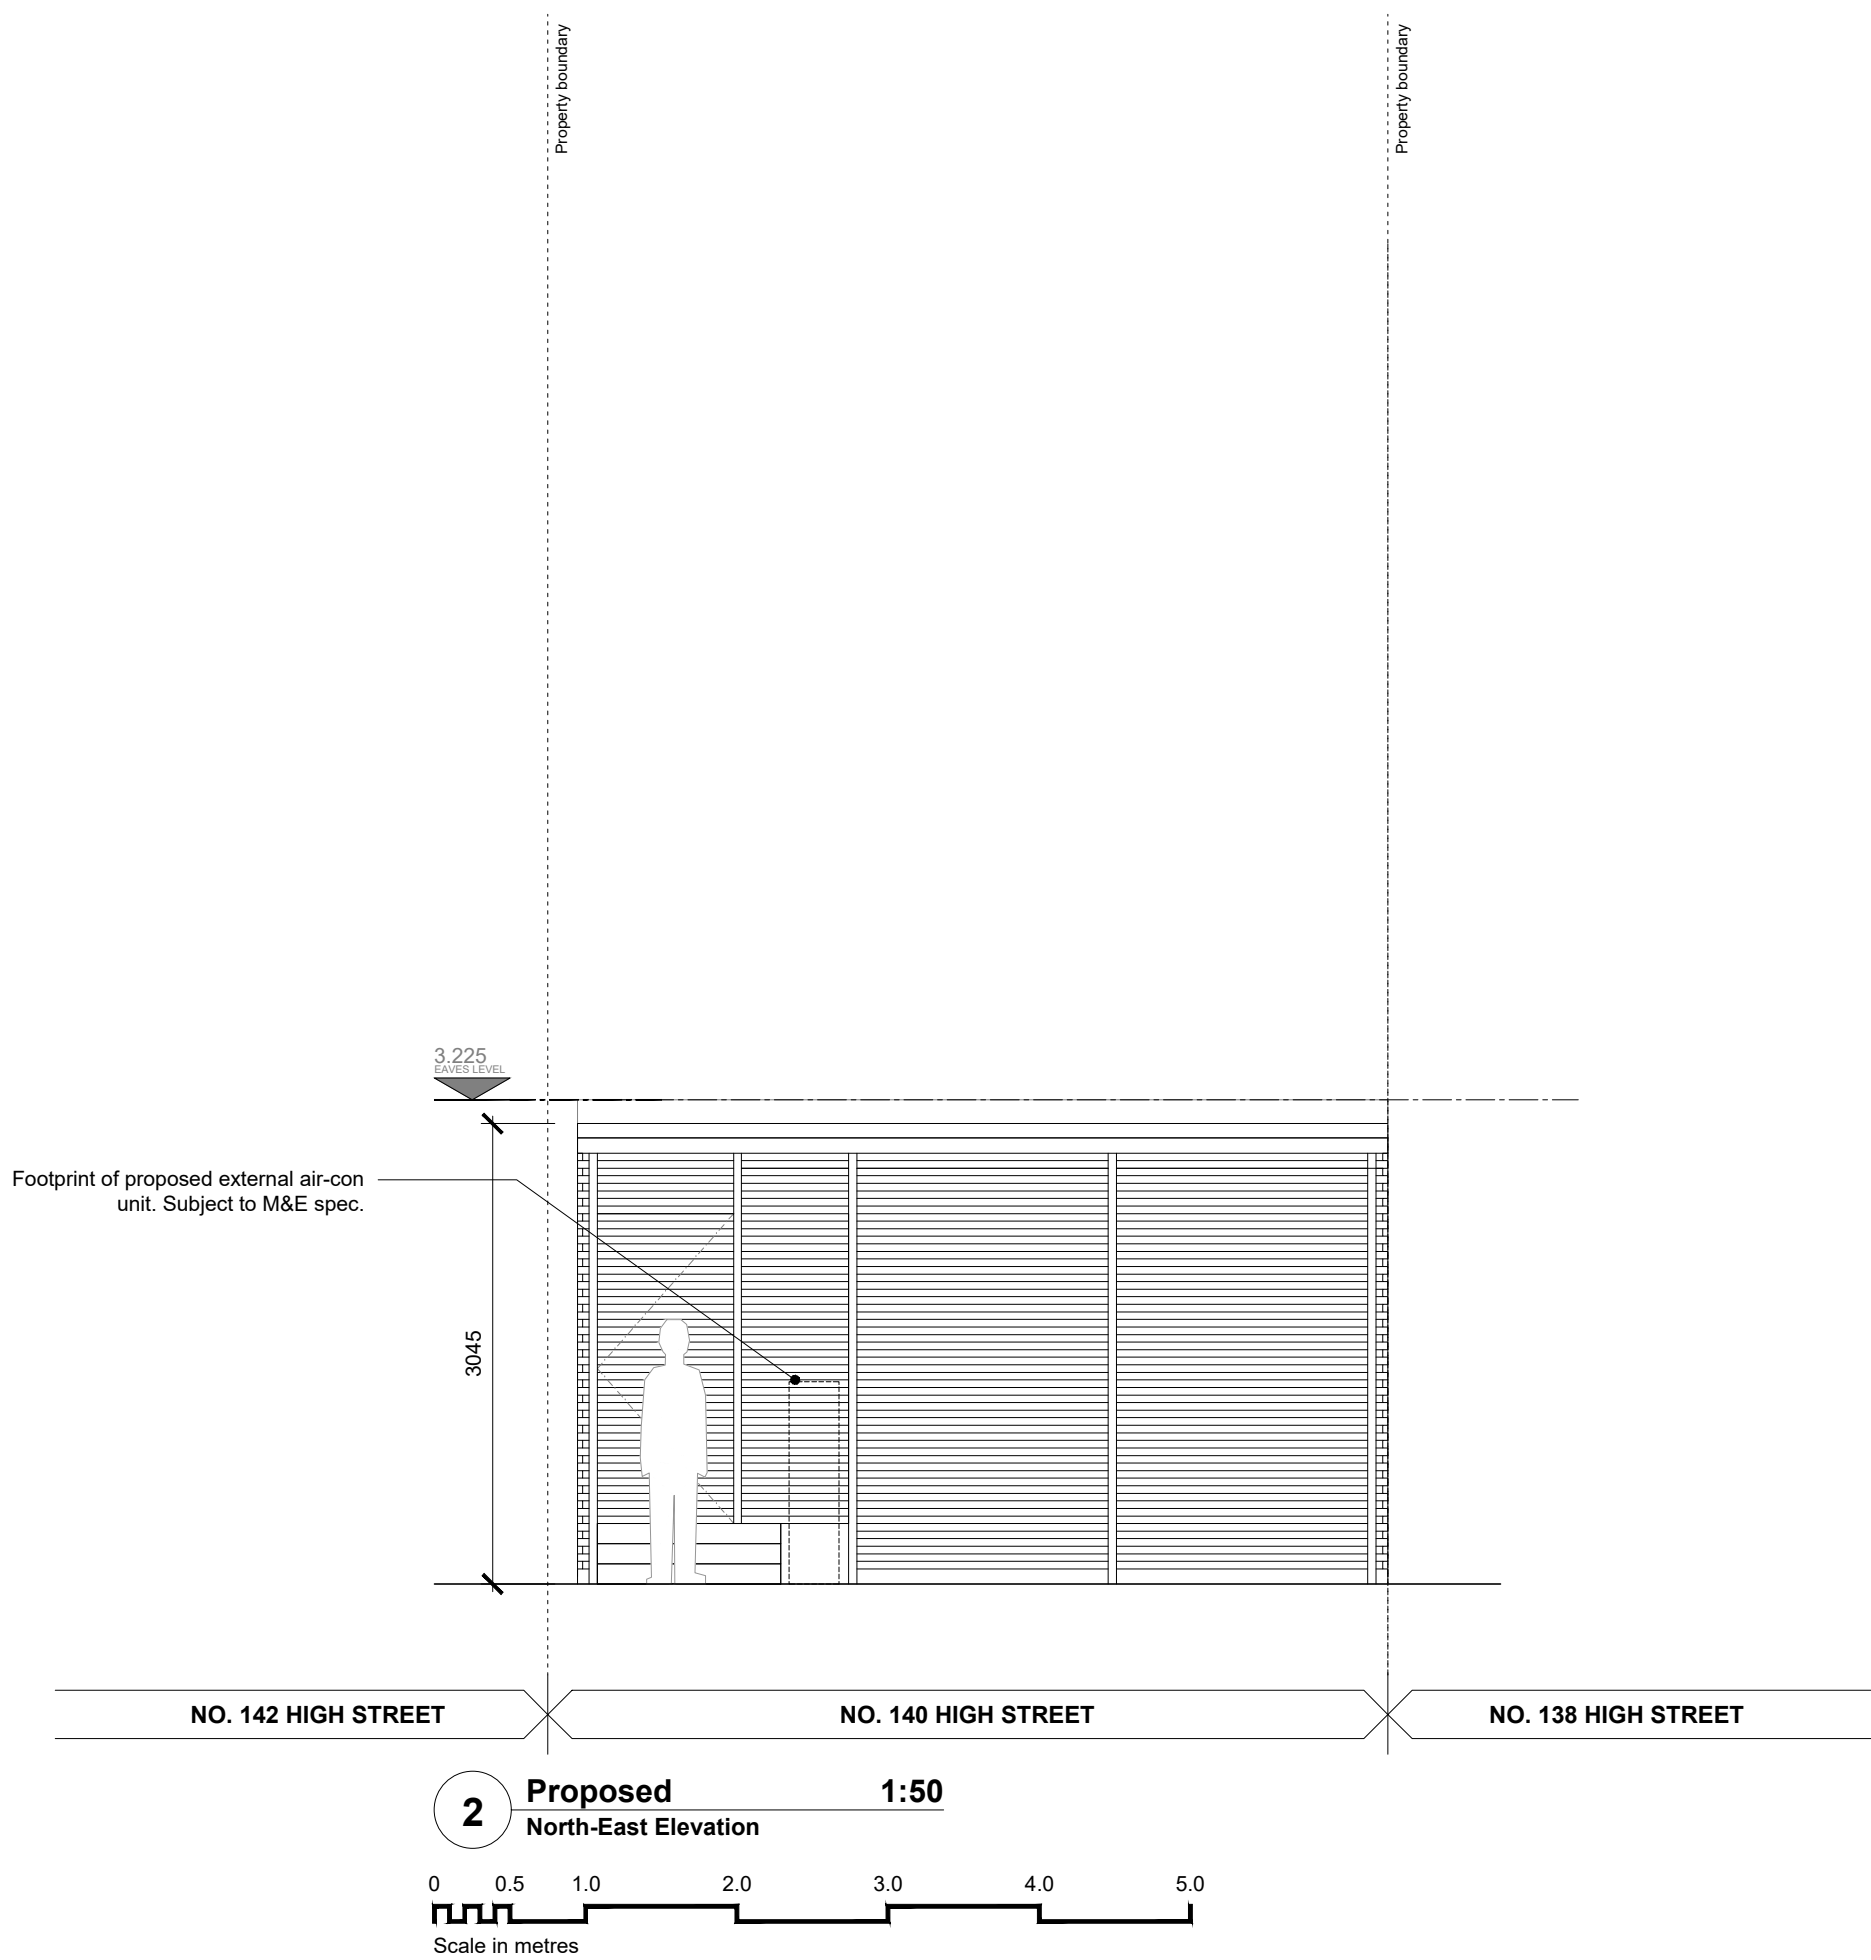


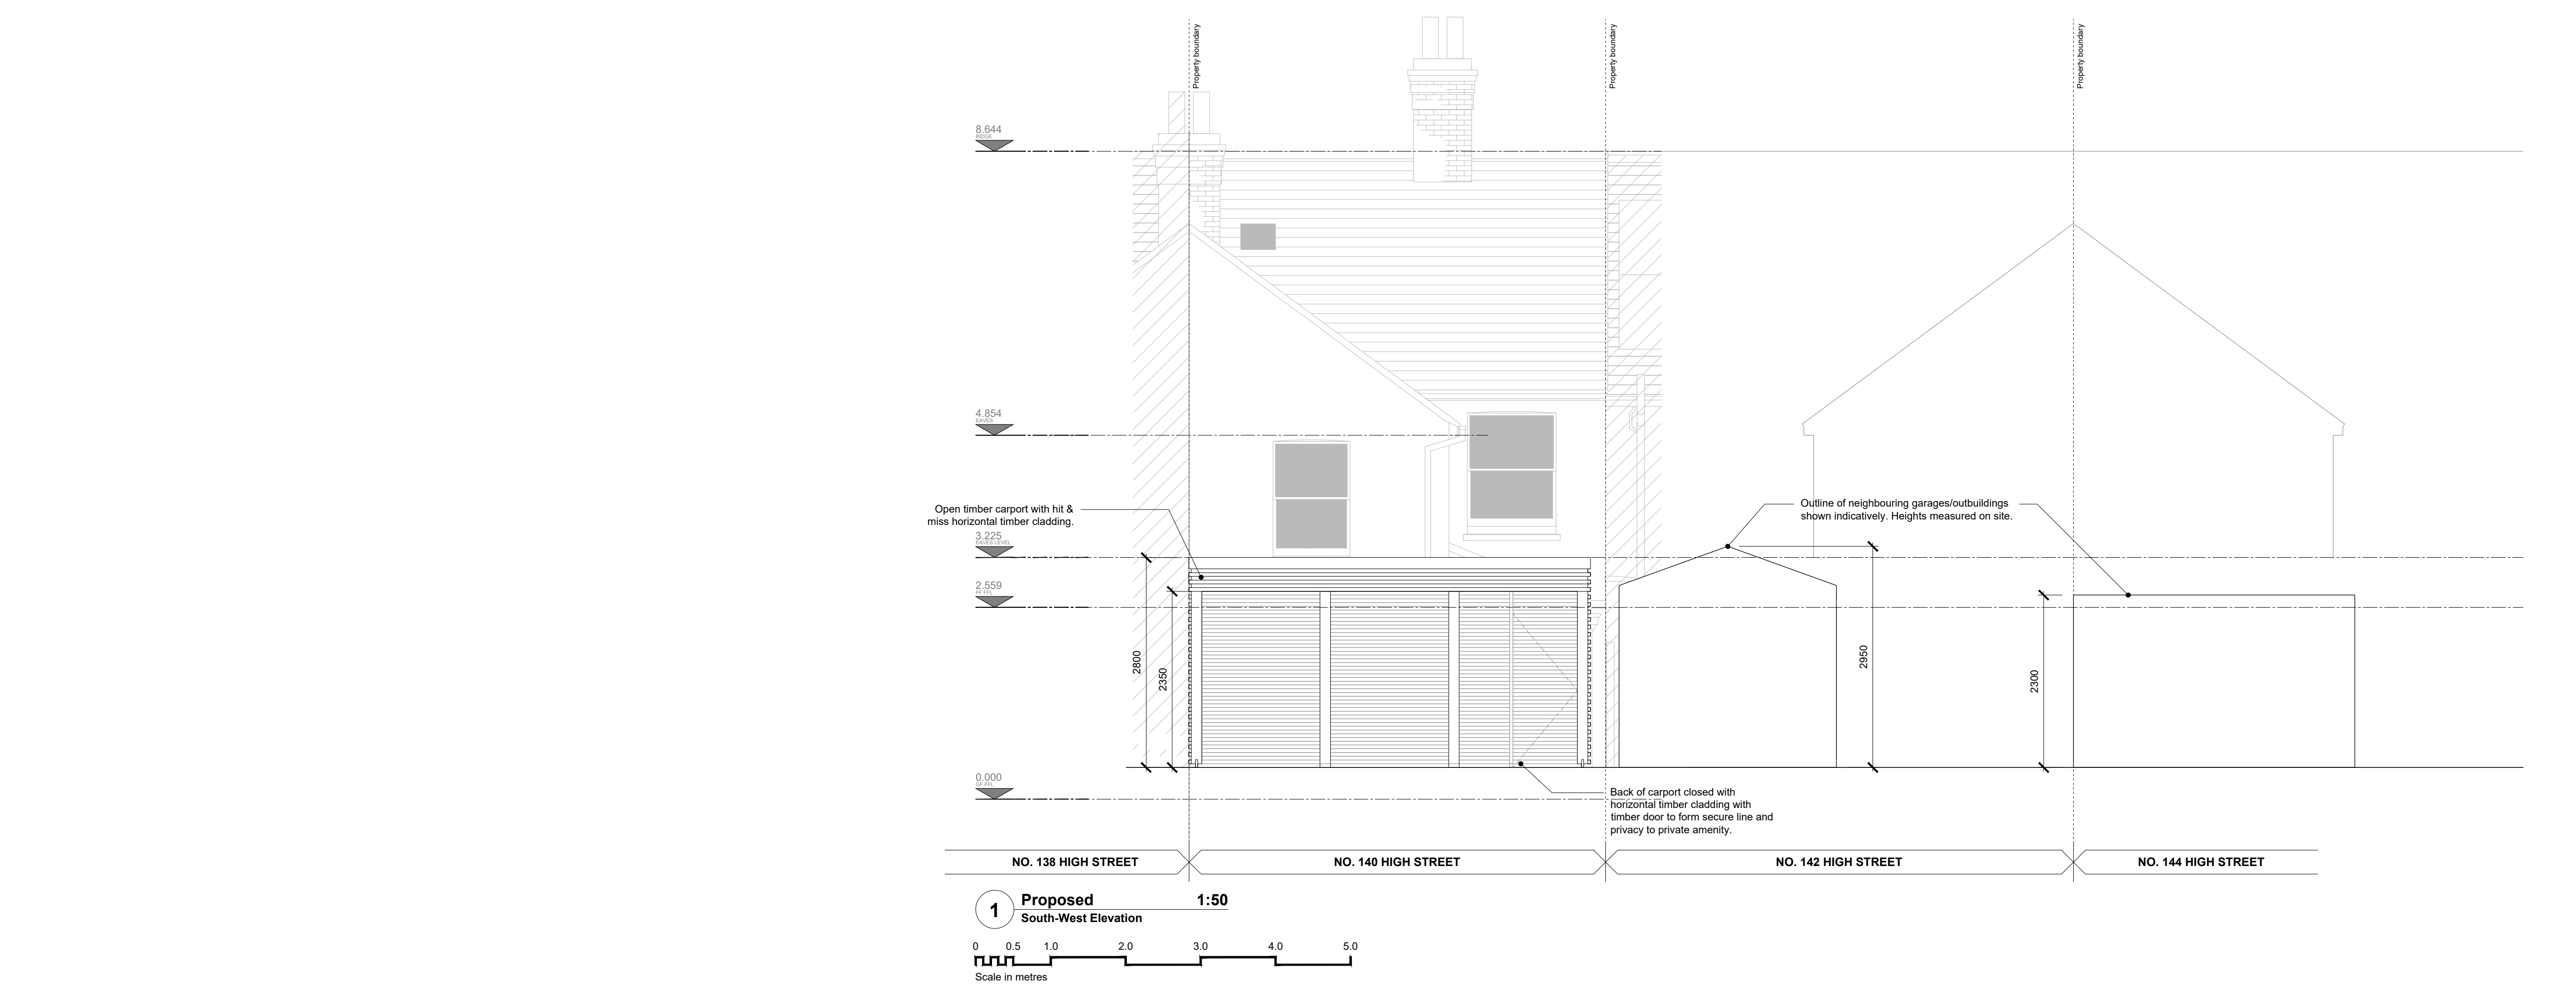

W

1270HS | 140 High Street

Hustlerpoint, BN6 9PX

key:

03

02

01

03

02

01

C

05/06/2026

Issued for approval. Revised to reflect latest plan.

SP

LH

B

12/11/2026

Issued for information. Revised to show north-east elevation.

SP

LH

A

16/04/2026

Issued for information. Revised to show neighbouring outbuildings.

SP

LH

/

18/03/2026

Issued for information.

SP

LH

rev.

date

notes

drawn

checked

This drawing is the property of Willow Design & Planning Ltd © and protected by the Copyright, Designs and Patents Act, 1988. Do Not Scale. All dimensions and conditions are to be checked on site prior to preparing drawings or commencing any work.

client:

Simon Payne & Caroline Hayes

architect:

WILLOW

DESIGN PLANNING DELIVERY

370 The Yard Brighton Road,
Shoreham by Sea,
West Sussex, BN43 6RE
tel. 01273 456519
info@willowarchitects.net

issued for:

APPROVAL

drawn by:

SP

checked by:

LH

project north:

drawing title:

Proposed Elevations - Carport

scale @ A1:

1:50

(31)001

C

drawing no.

revision