


© MESH Ltd.
Figured dimensions only are to be taken from this drawing. All dimensions are to be checked on site before any work is put in hand.

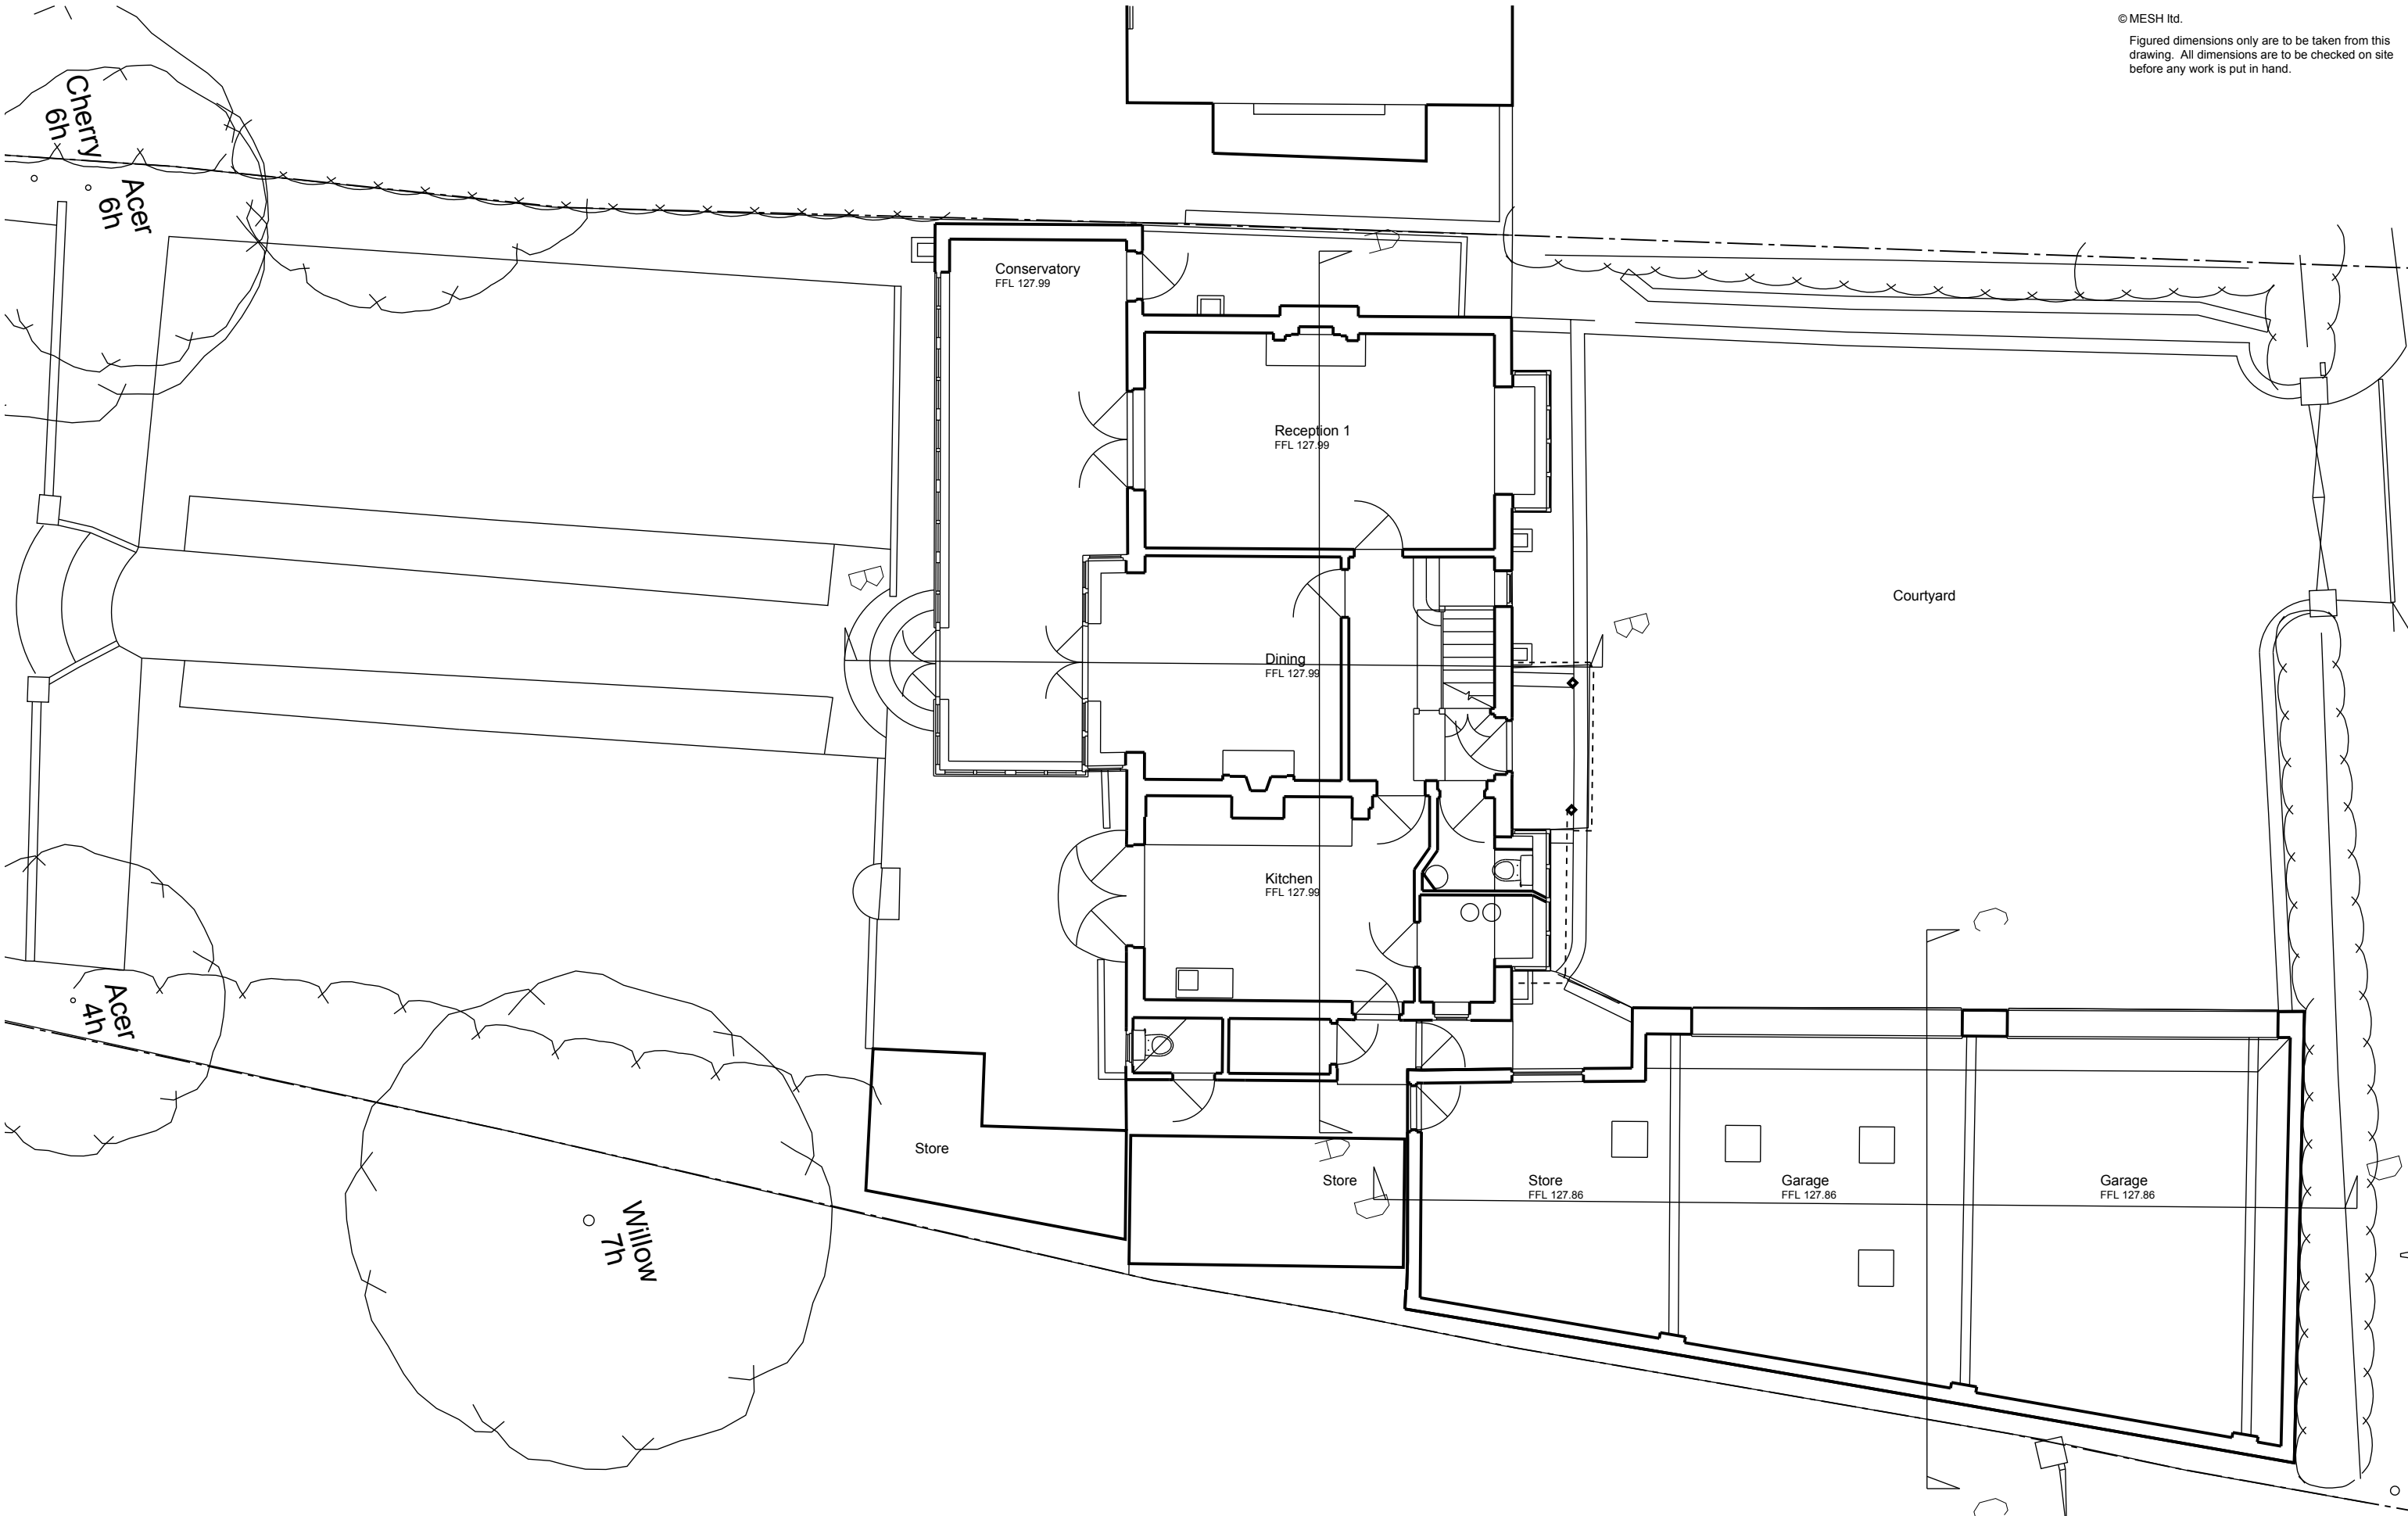

Laxton Studios, 5 Bramley Close, Kirdford
RH14 0QH
Tel: 07786 654 873

Client's Name
Ms M Cannon

Job Title
40 Hammerwood Road
Ashurstwood
West Sussex
RH19 3TG

Drawing title
Existing Ground Floor Plan

Job No
210030

Drawing No
TP03

Revision	Description	Drawn	Date	Checked	Status
			08.03.25		PLANNING

Scale
1 : 100 @ A3

