


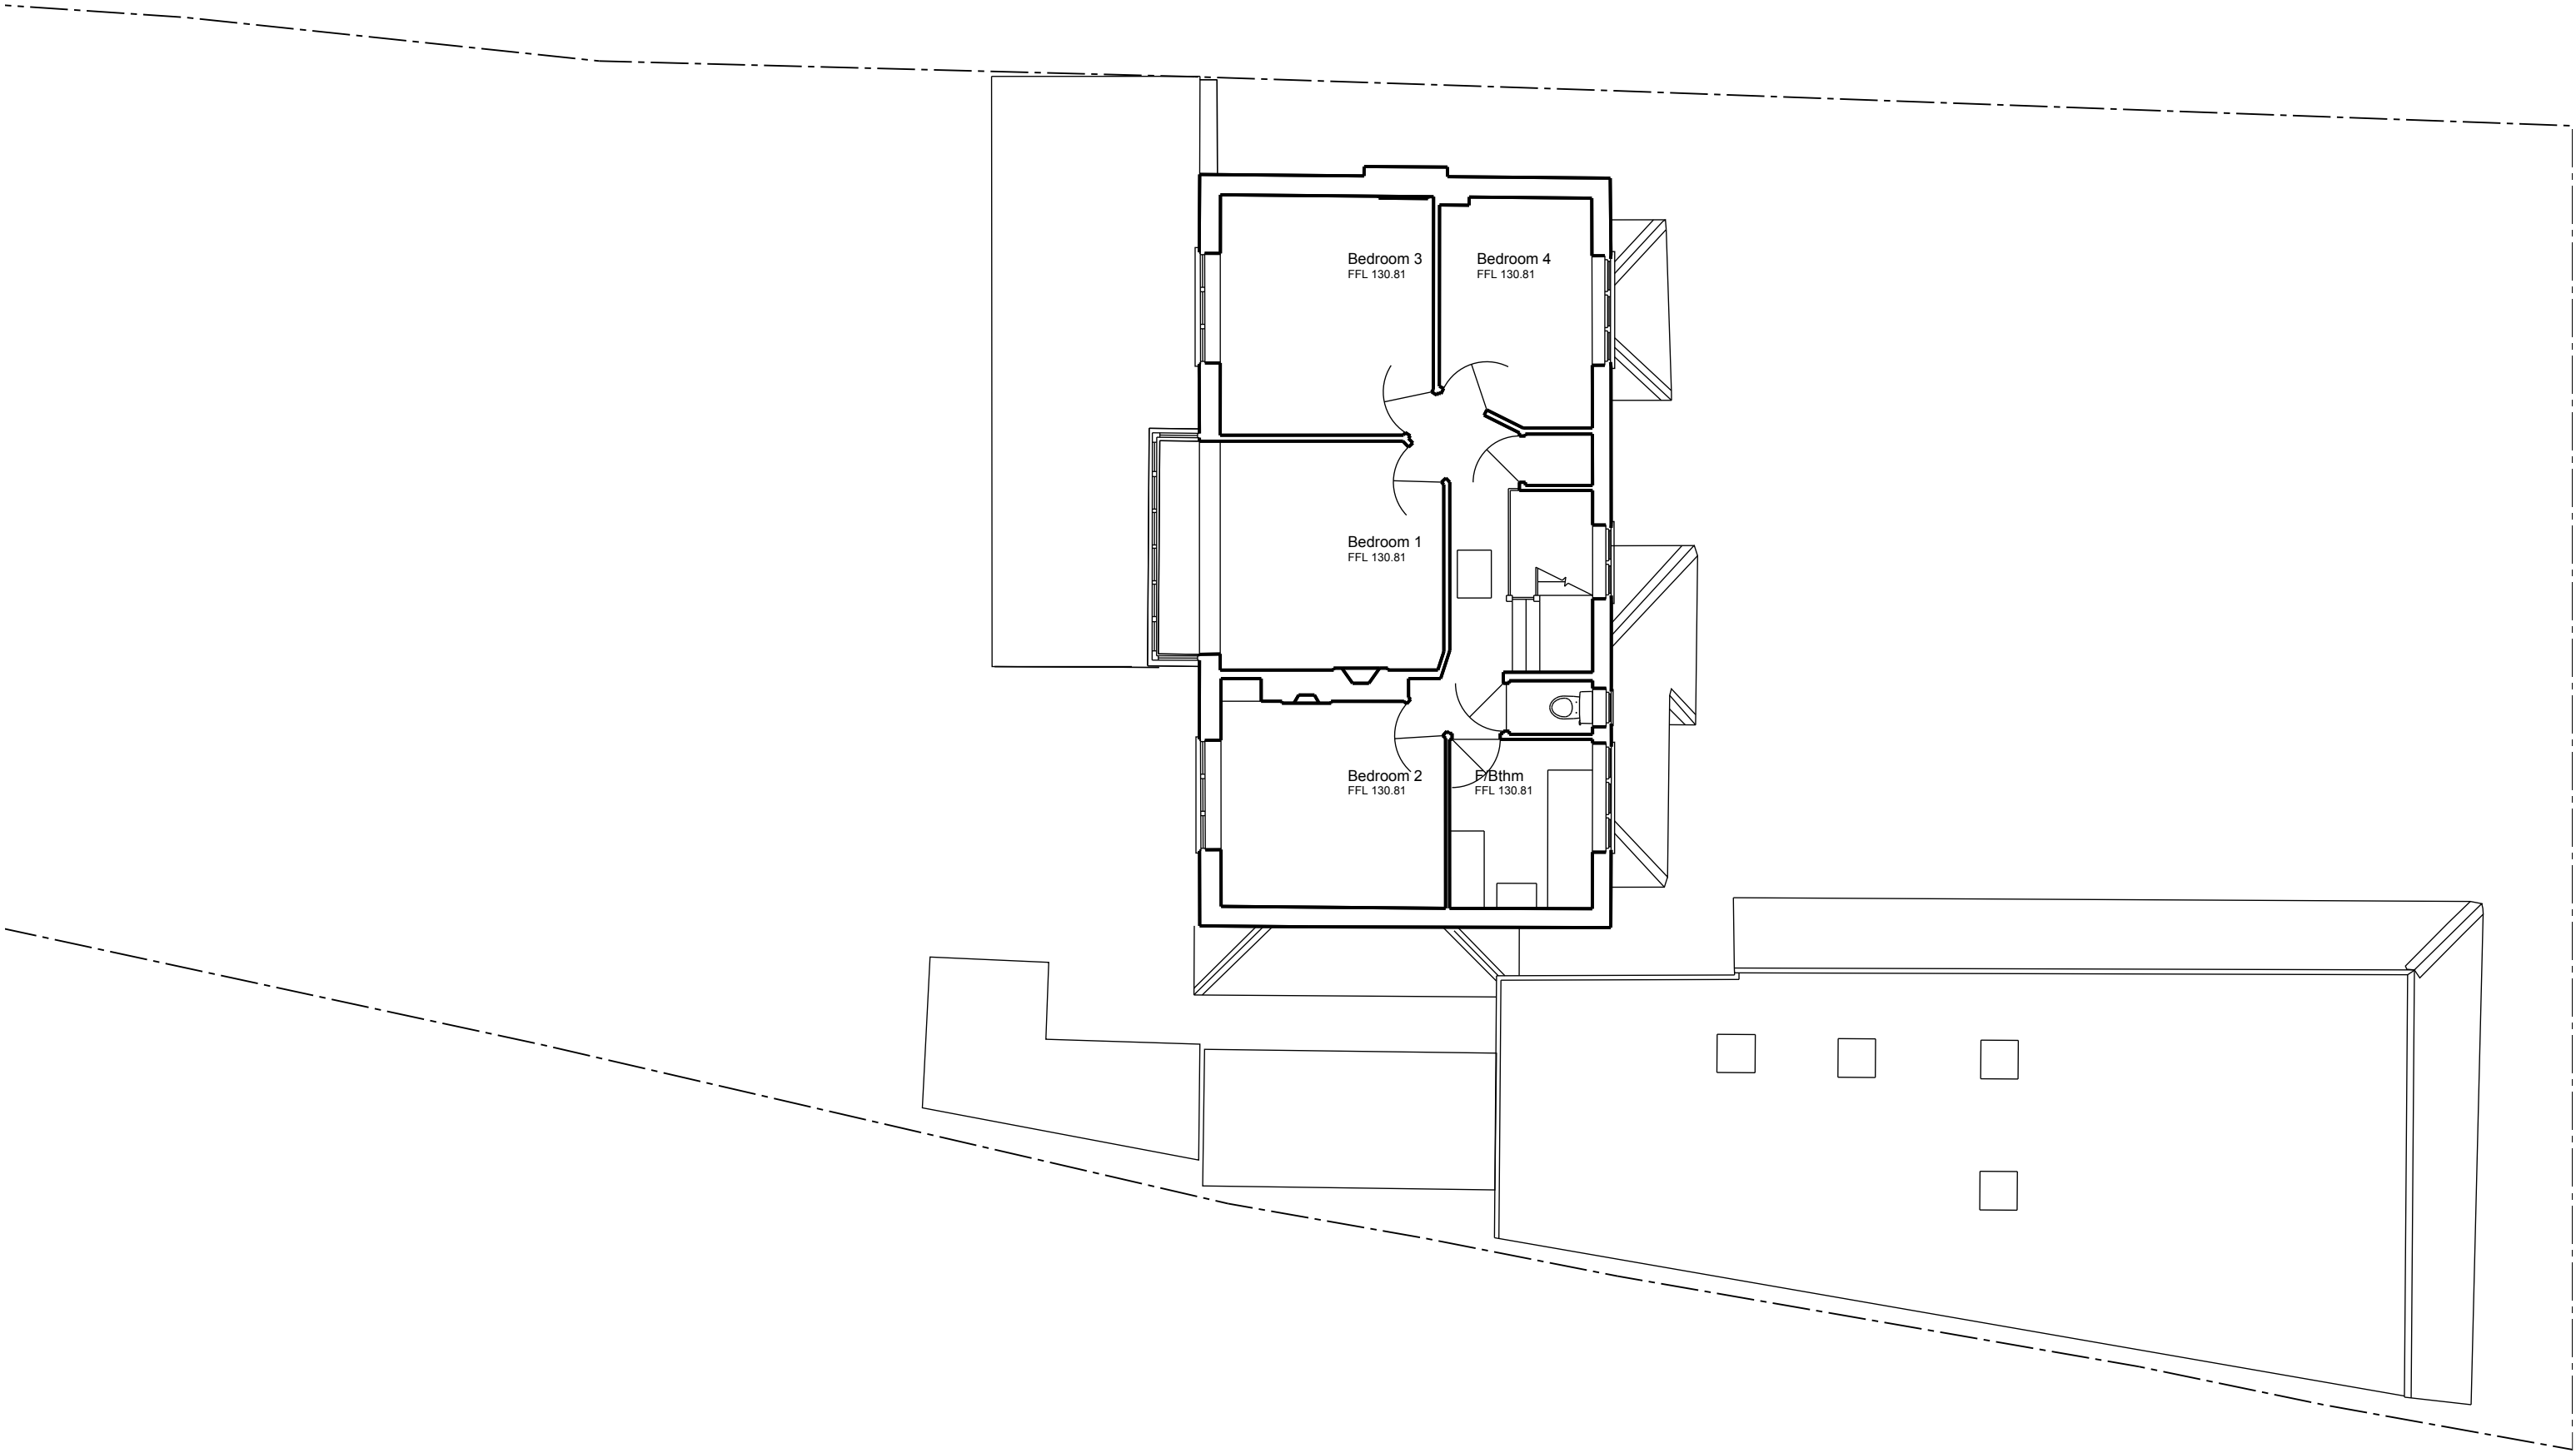

Laxton Studios, 5 Bramley Close, Kirdford
RH14 0QH
Tel: 07786 654 873

Client's Name
Ms M Cannon

Job Title
40 Hammerwood Road
Ashurstwood
West Sussex
RH19 3TG

Drawing title
Existing 1st Floor Plan

Job No
210030

Drawing No
TP04

Revision	Description	Drawn	Date	Checked	Status
			08.03.25		PLANNING

Scale
1:100 @ A3

