


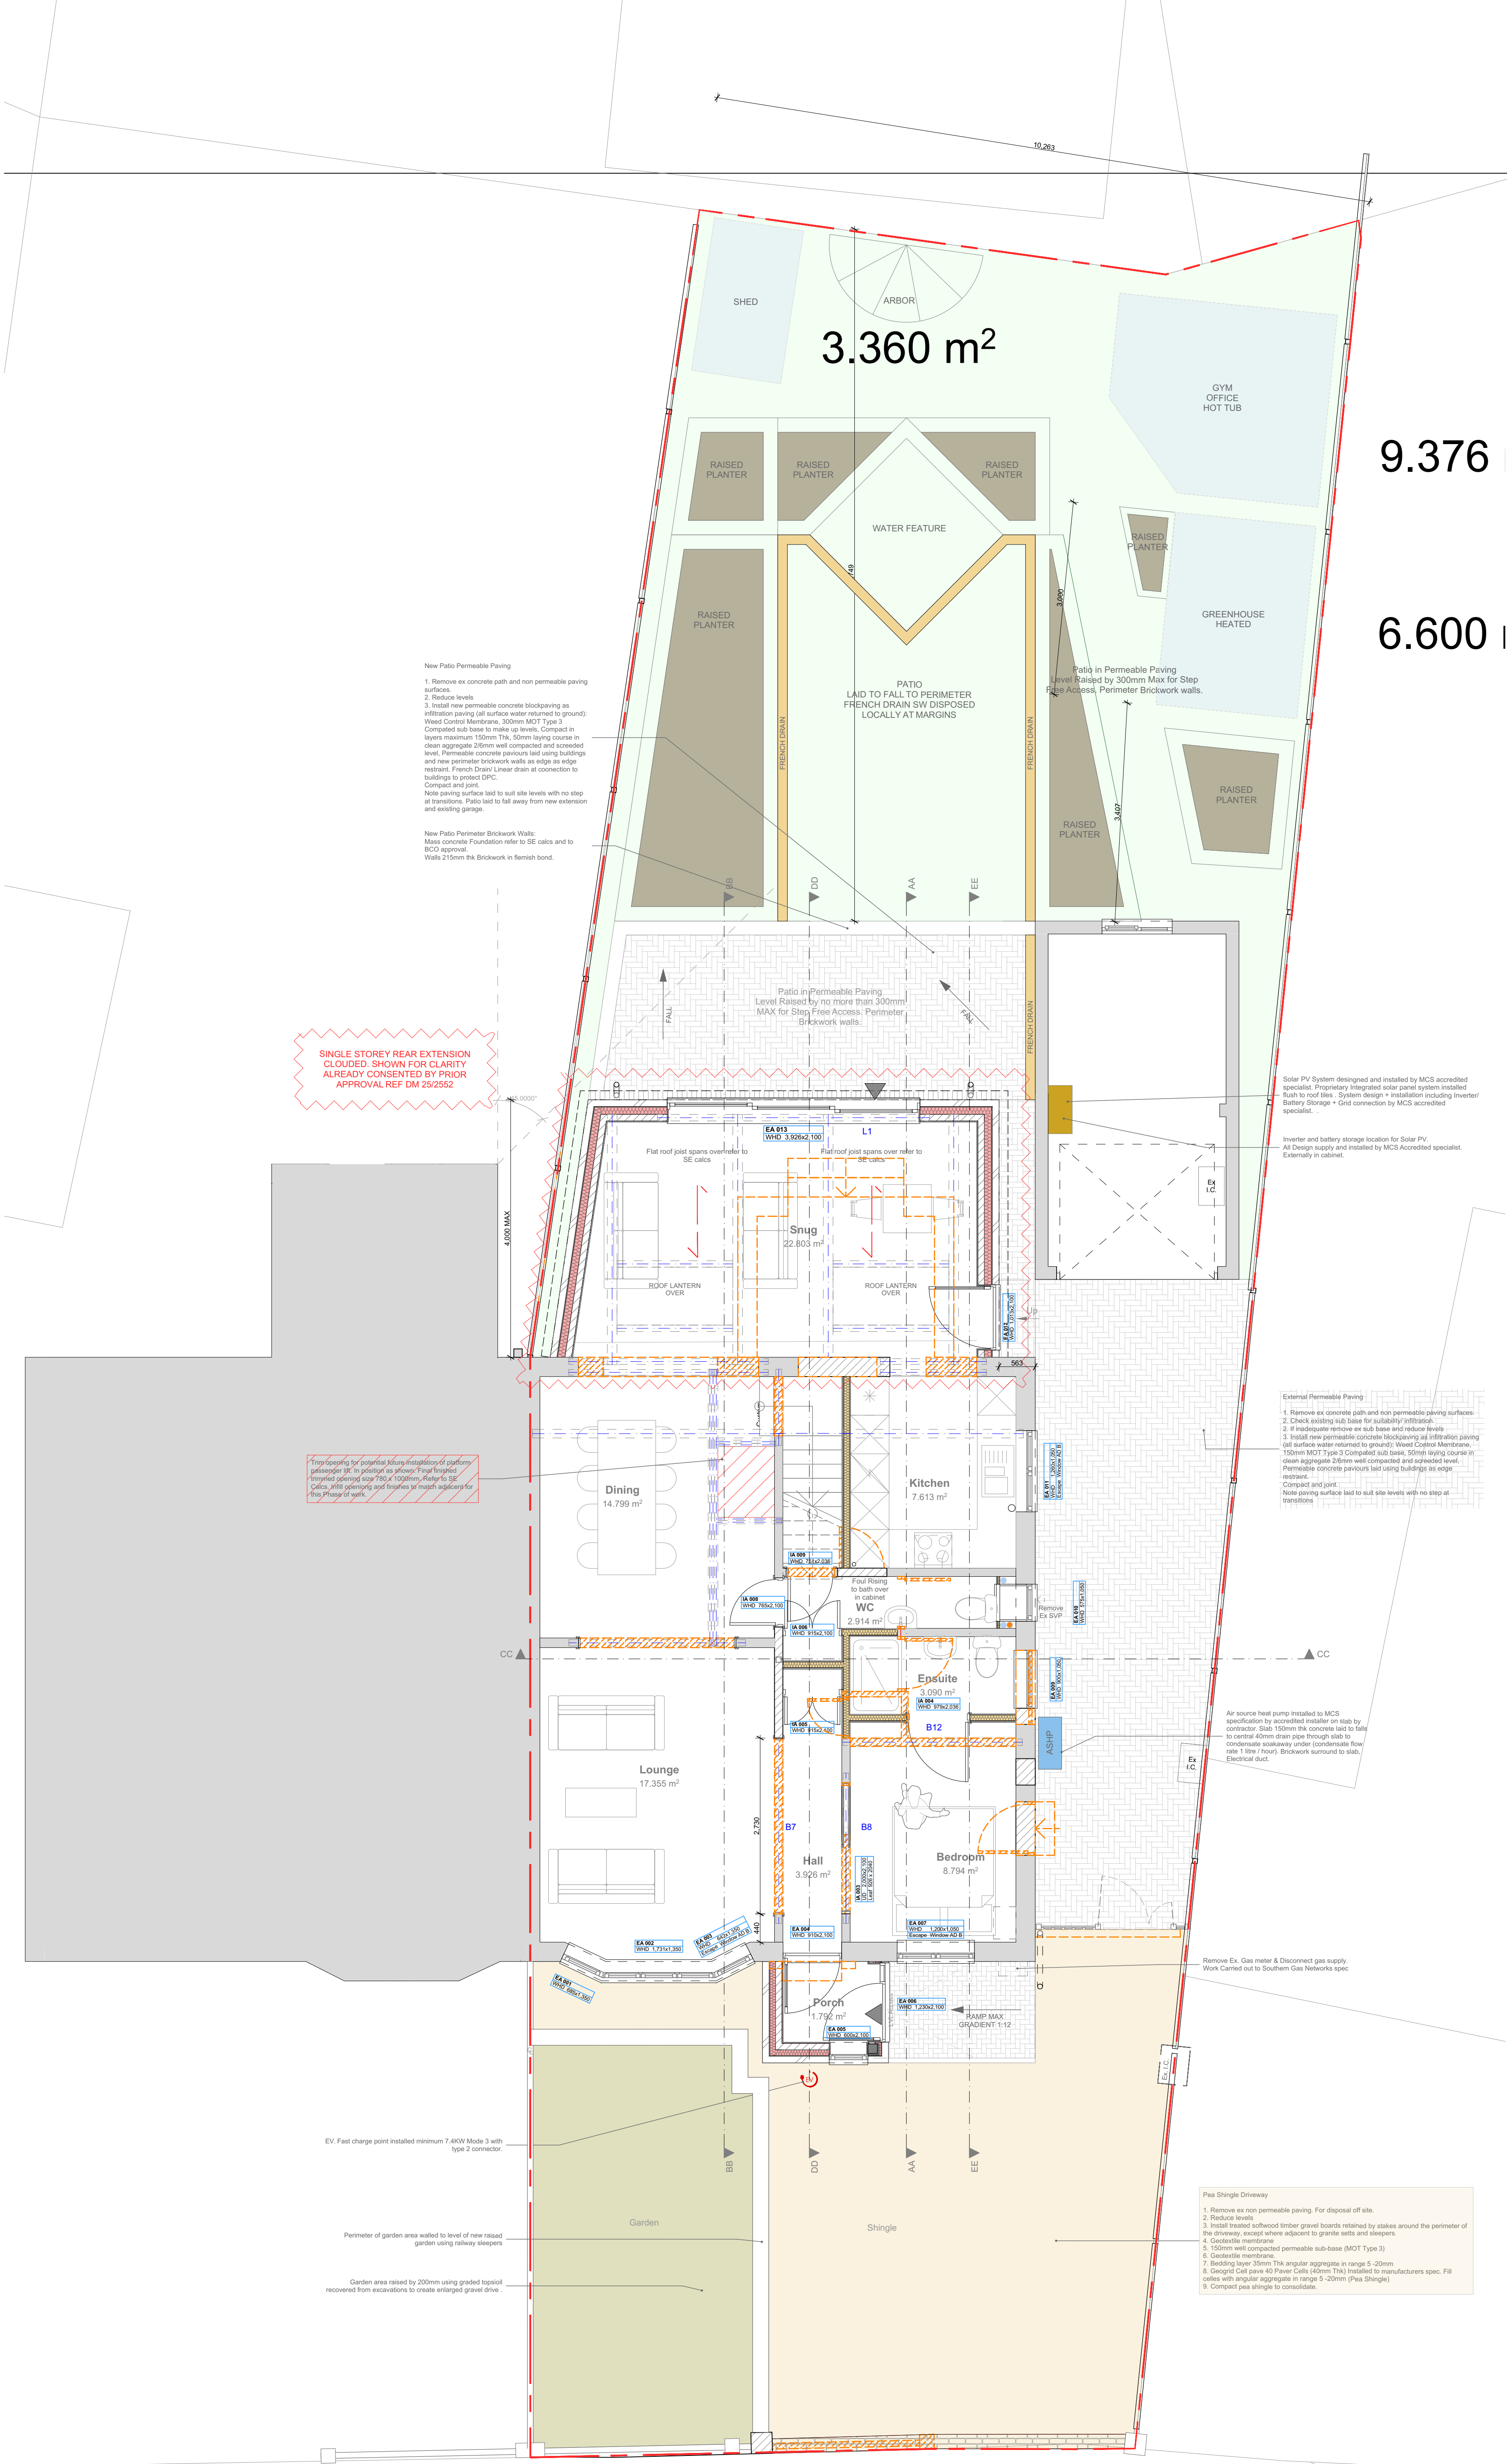


Notes

Do not scale off this drawing except for planning purposes

Check all dimensions on site before any work commences

All goods, materials and workmanship must conform to current building regulations, british standards and codes of practice.

Copyright of this drawing is to be retained by Ecotecture Ltd and must not be reproduced without written consent from the practice.

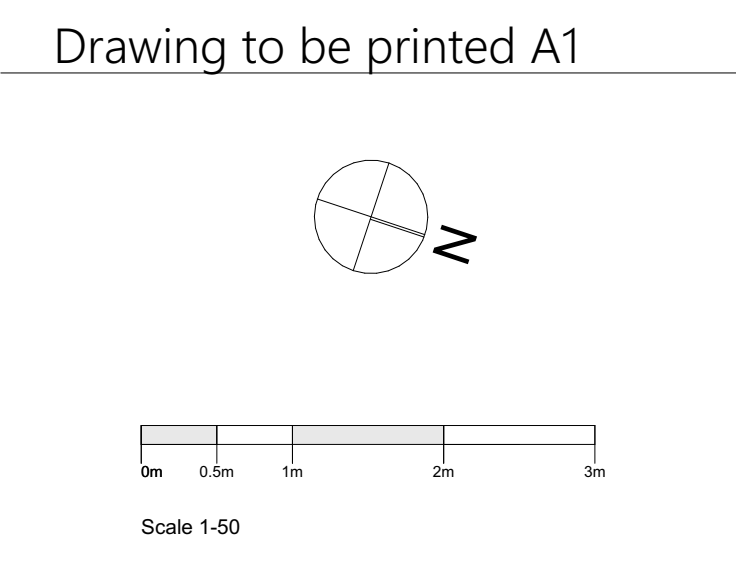

PLANNING LDC

Revised	Transmitted	Transmitted	Layout	Comment
By	By	Set	Date	

ecotecture

ECOLOGICAL ARCHITECTURE

01444 416745

info@ecotecture.co.uk

www.ecotecture.co.uk

31 Sussex Road

West Sussex

Client:

Richard Tibbott

Haywards Heath

RH16 4DZ

Address:

5 Hickmans Lane,

Lindfield

West Sussex

RH16 2BQ

Description:

PL Ground Floor Plan

Scale:

1:50

Date:

Apr '26

Drawn:

RM

Checked:

JS

Drawing No:

833 / 350