

Notes


Do not scale off this drawing except for planning purposes

Check all dimensions on site before any work commences


All goods, materials and workmanship must conform to current building regulations, british standards and codes of practice.

Copyright of this drawing is to be retained by Ecotecture Ltd and must not be reproduced without written consent from the practice.

Drawing to be printed A1

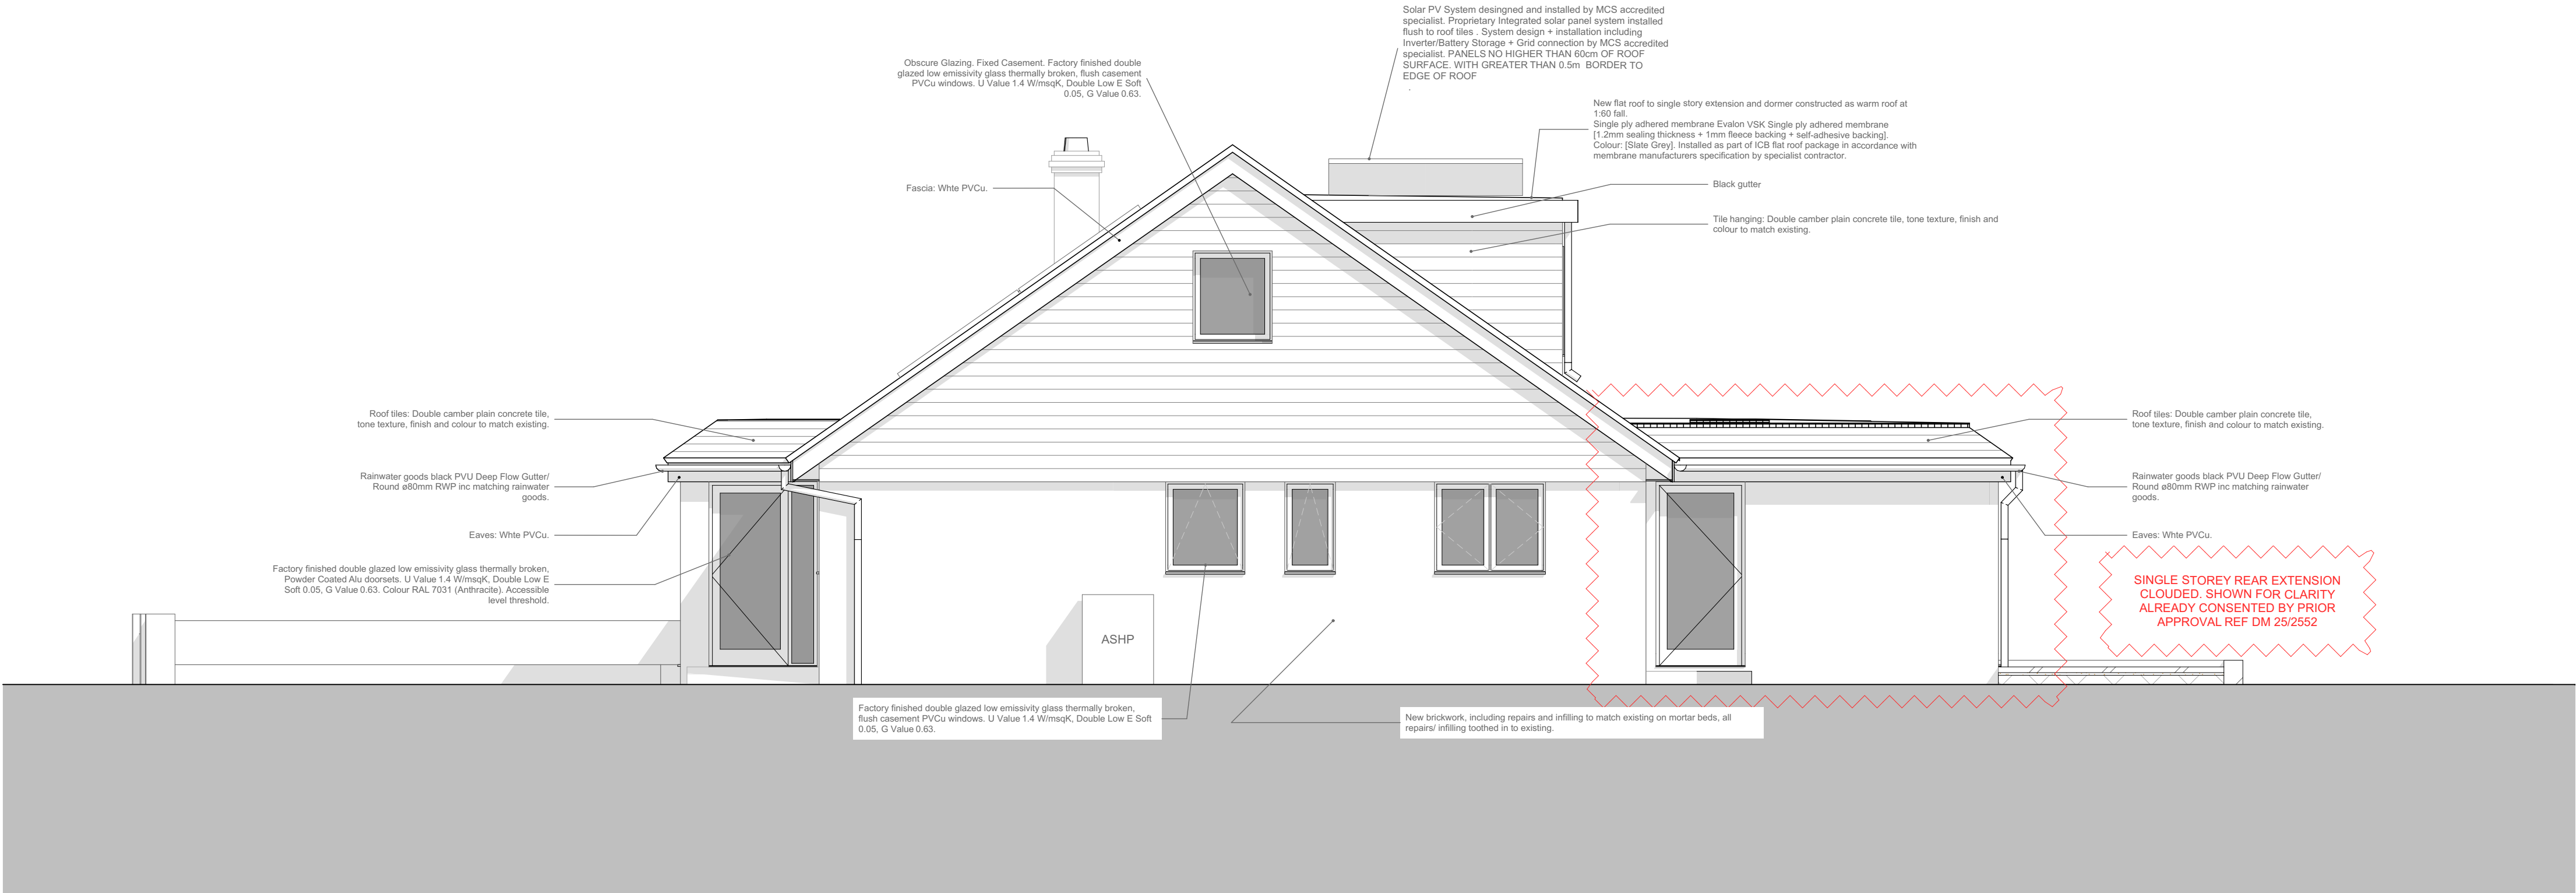

North Elevation

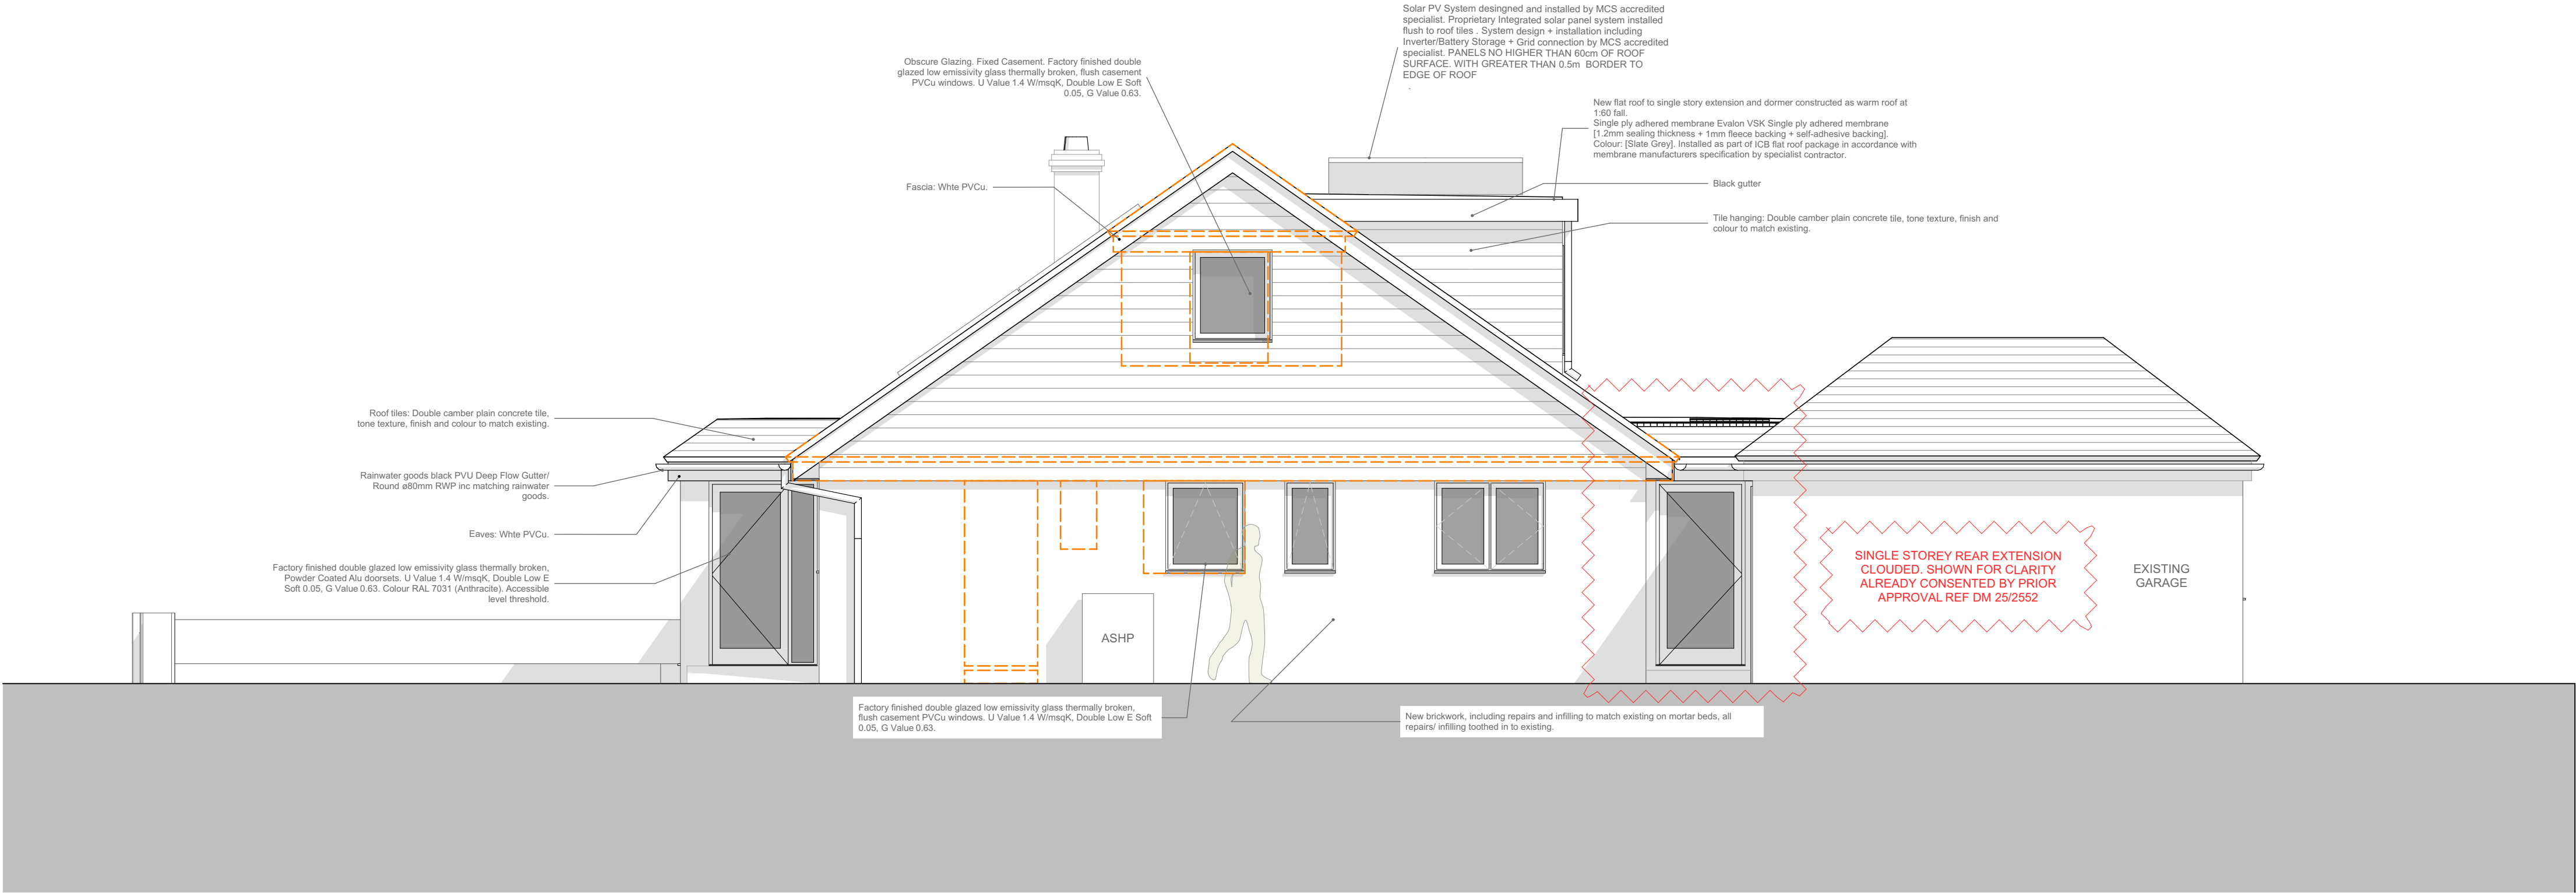

North Elevation Showing Garage

PLANNING LDC

RevID: Layout Comment

ecotecture

ECOLOGICAL ARCHITECTURE

01444 416745 info@ecotecture.co.uk
www.ecotecture.co.uk

31 Sussex Road Haywards Heath
West Sussex RH16 4DZ

Client: Richard Tibbott

Address: 5 Hickmans Lane,
Lindfield
West Sussex
RH16 2BQ

Description: BR North Elevations

Scale: 1:50 Date: 24/04/2026
Drawn: RM Checked: JS
Drawing No: 833 /352