

Notes


Do not scale off this drawing except for planning purposes

Check all dimensions on site before any work commences


All goods, materials and workmanship must conform to current building regulations, british standards and codes of practice.

Copyright of this drawing is to be retained by Ecotecture Ltd and must not be reproduced without written consent from the practice.


Drawing to be printed A1

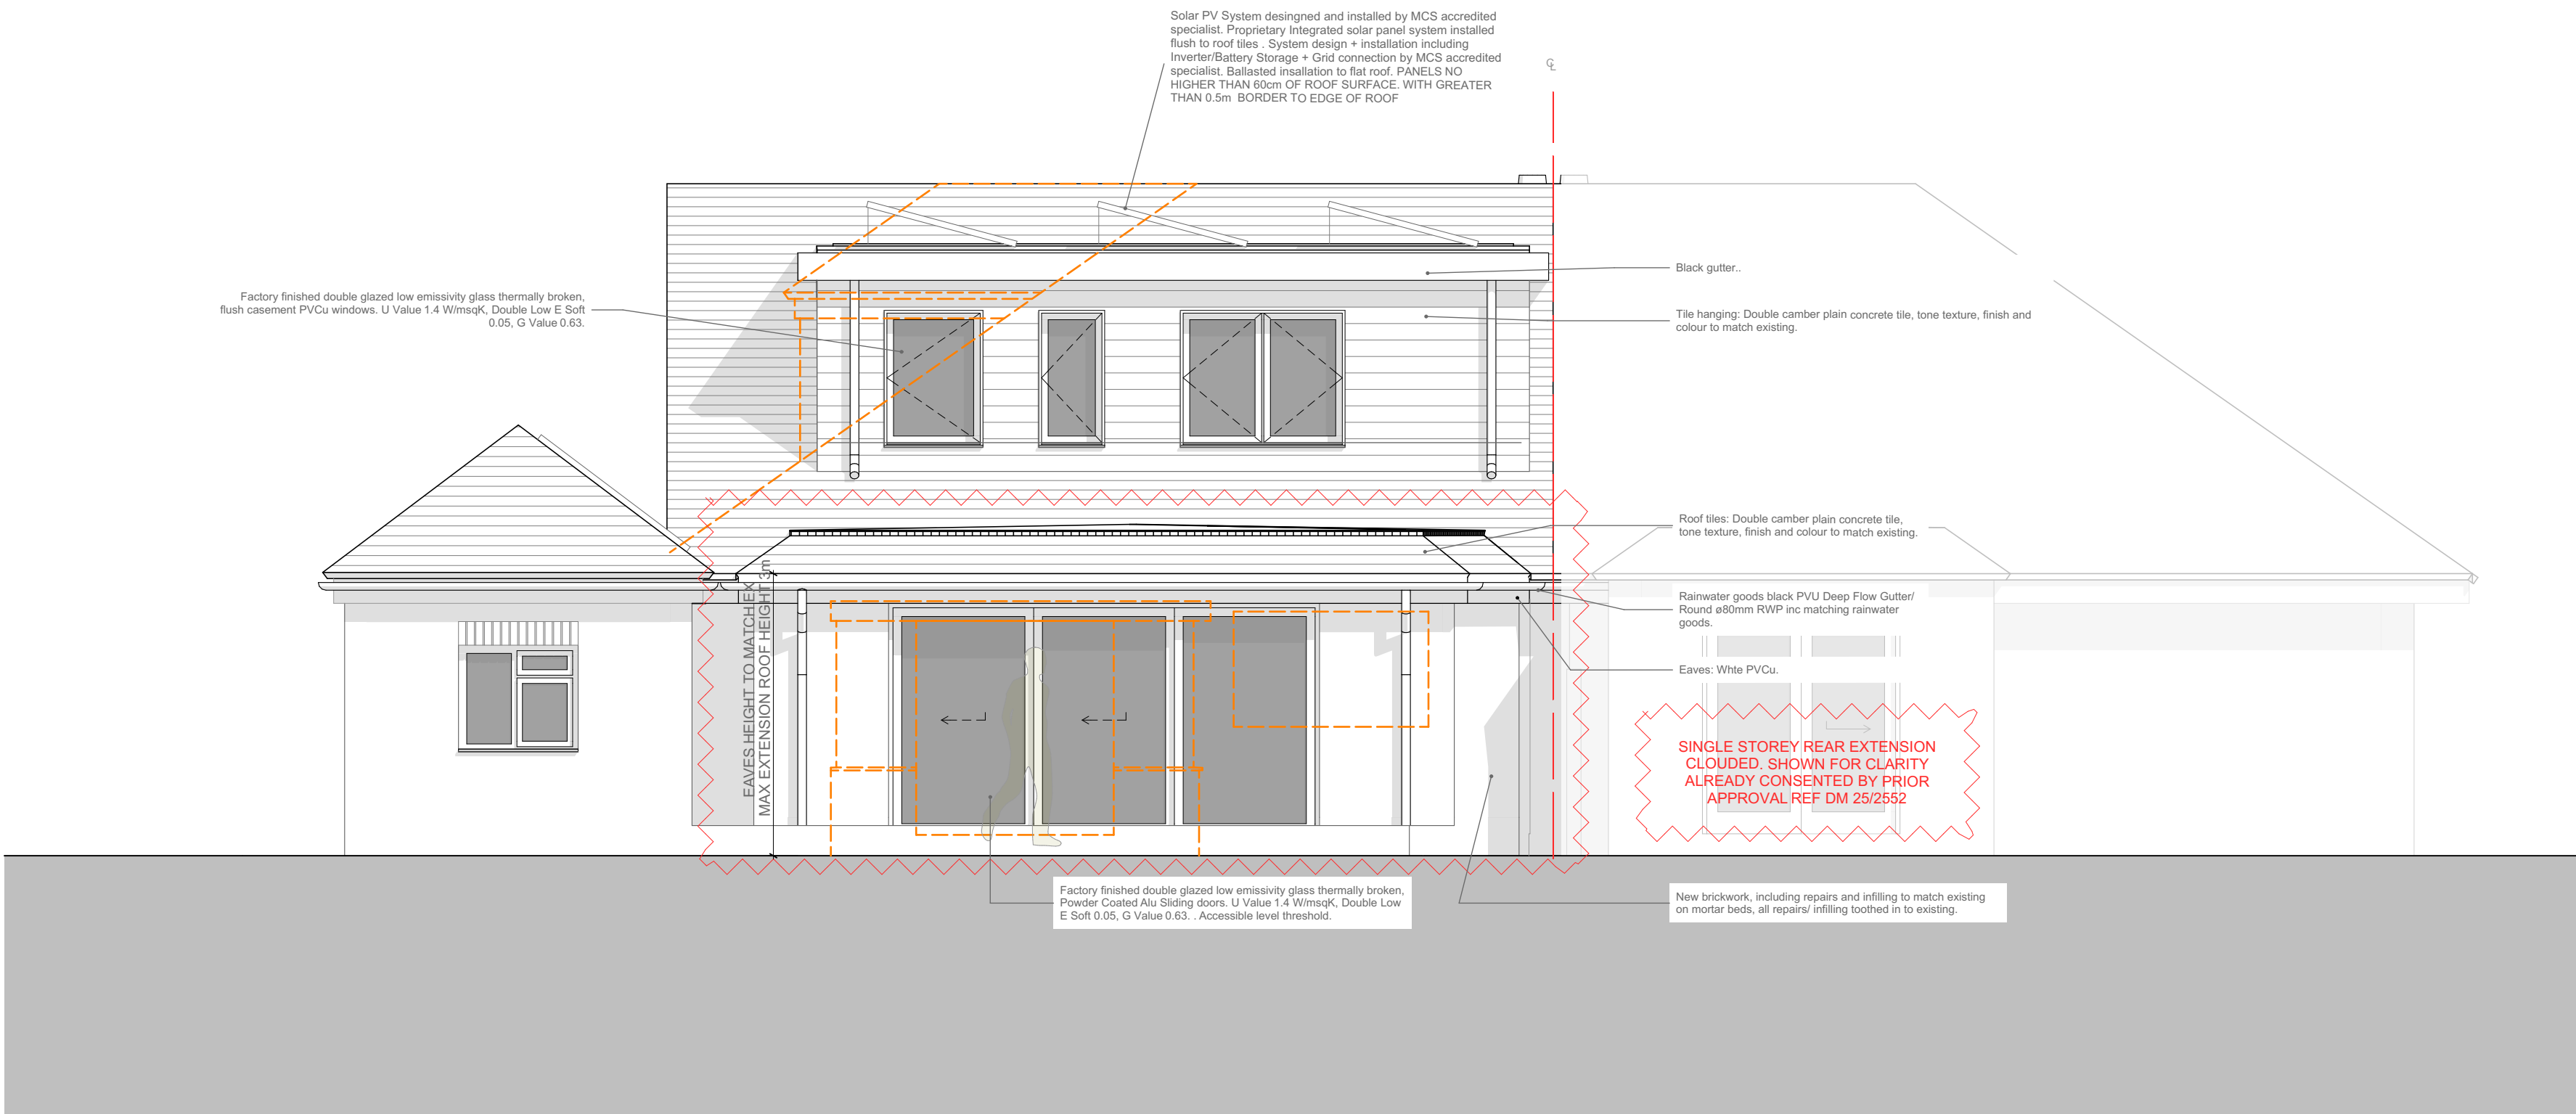

West Elevation

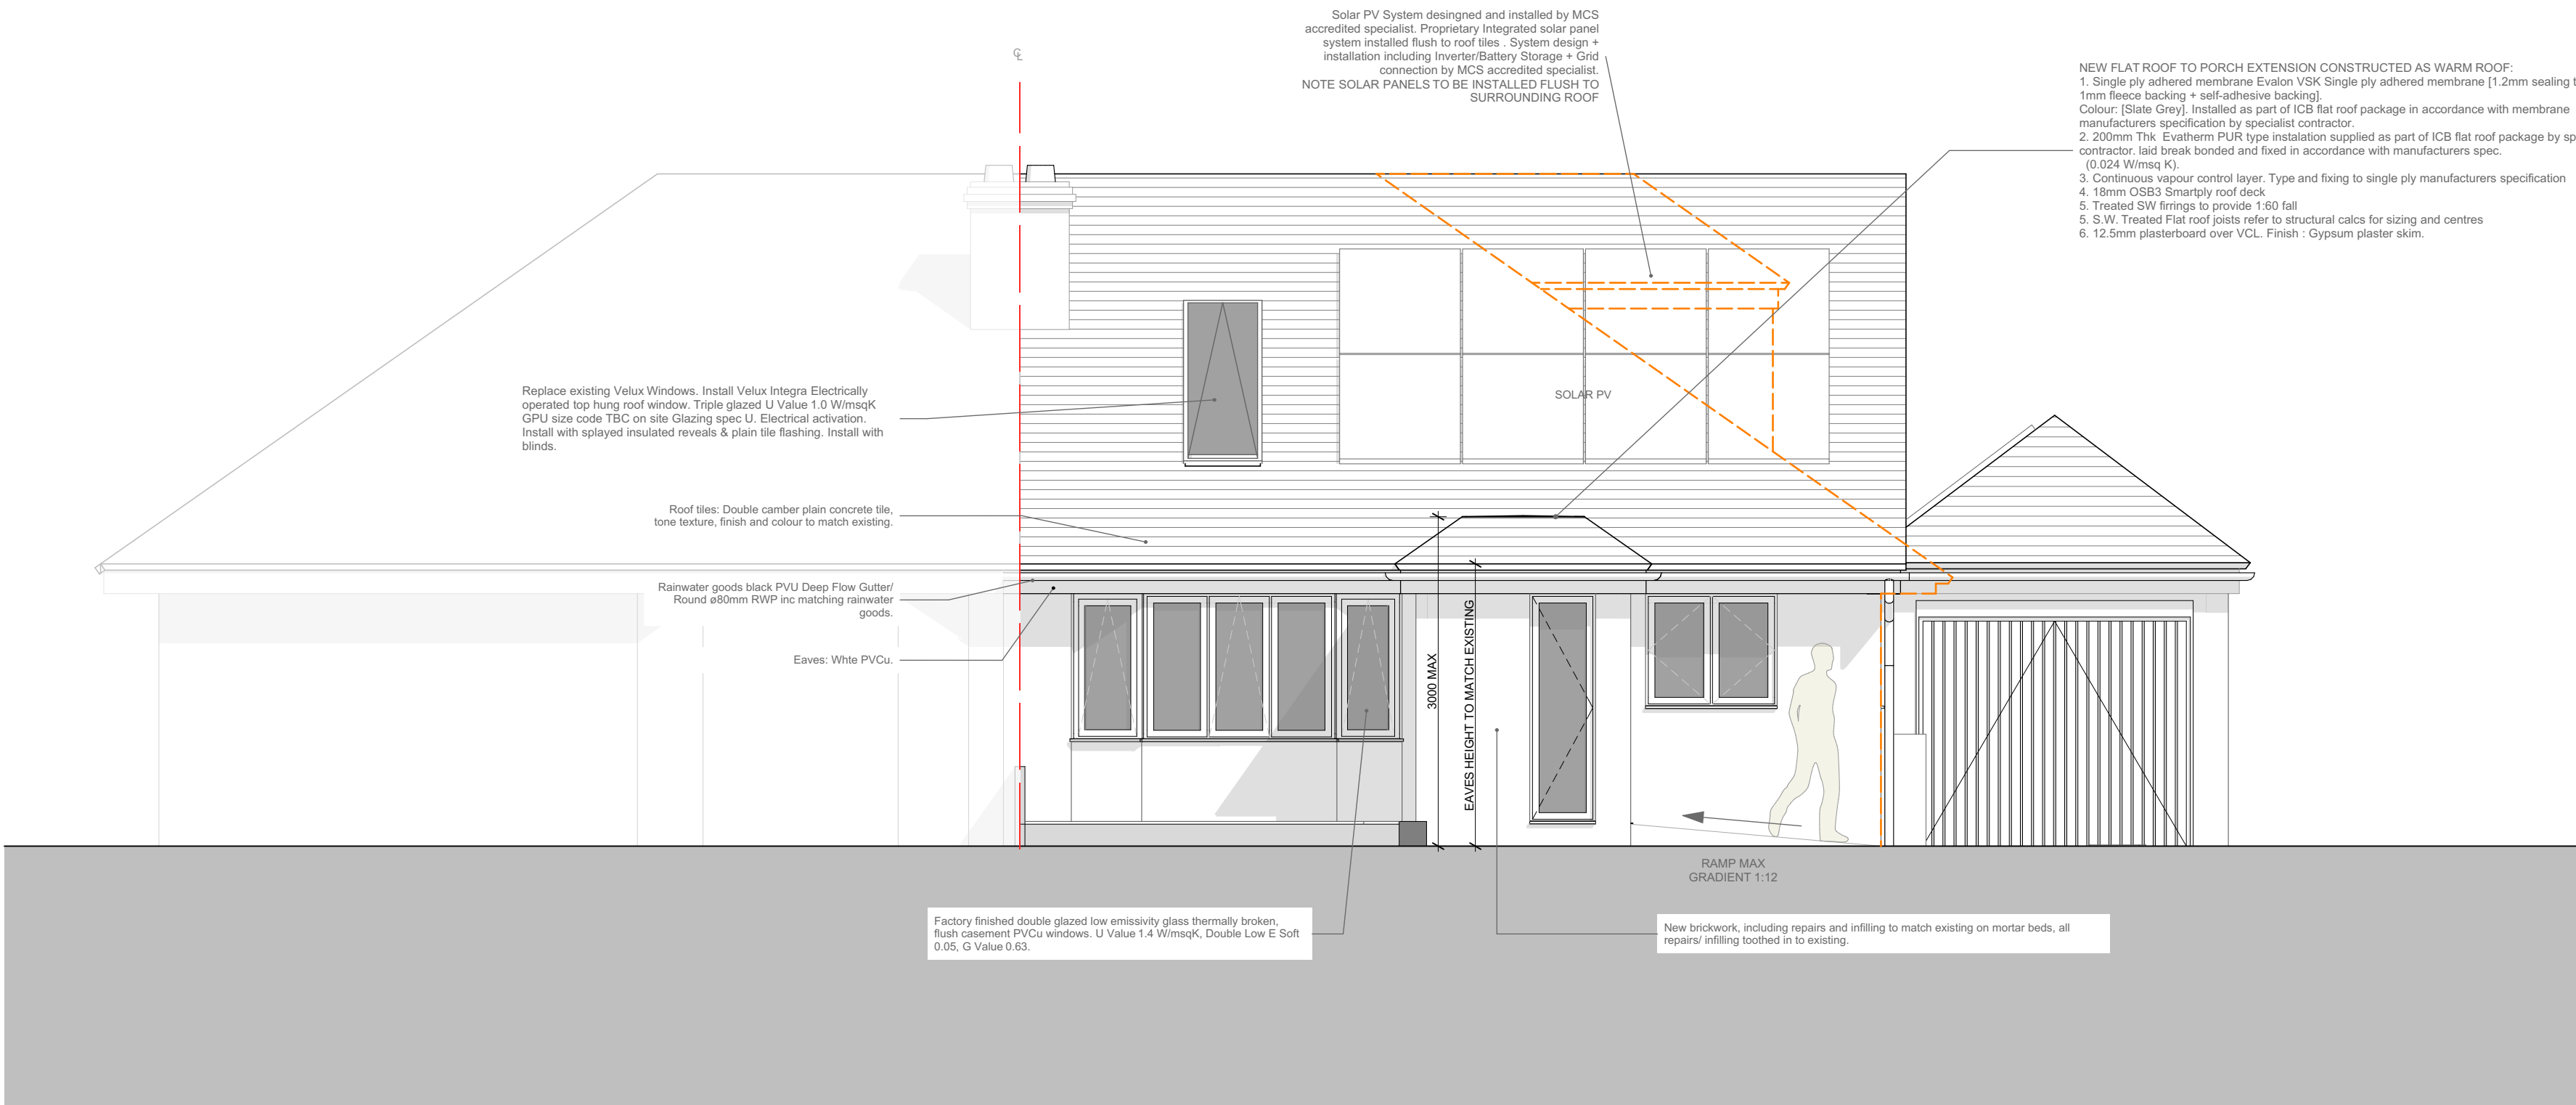

East Elevation

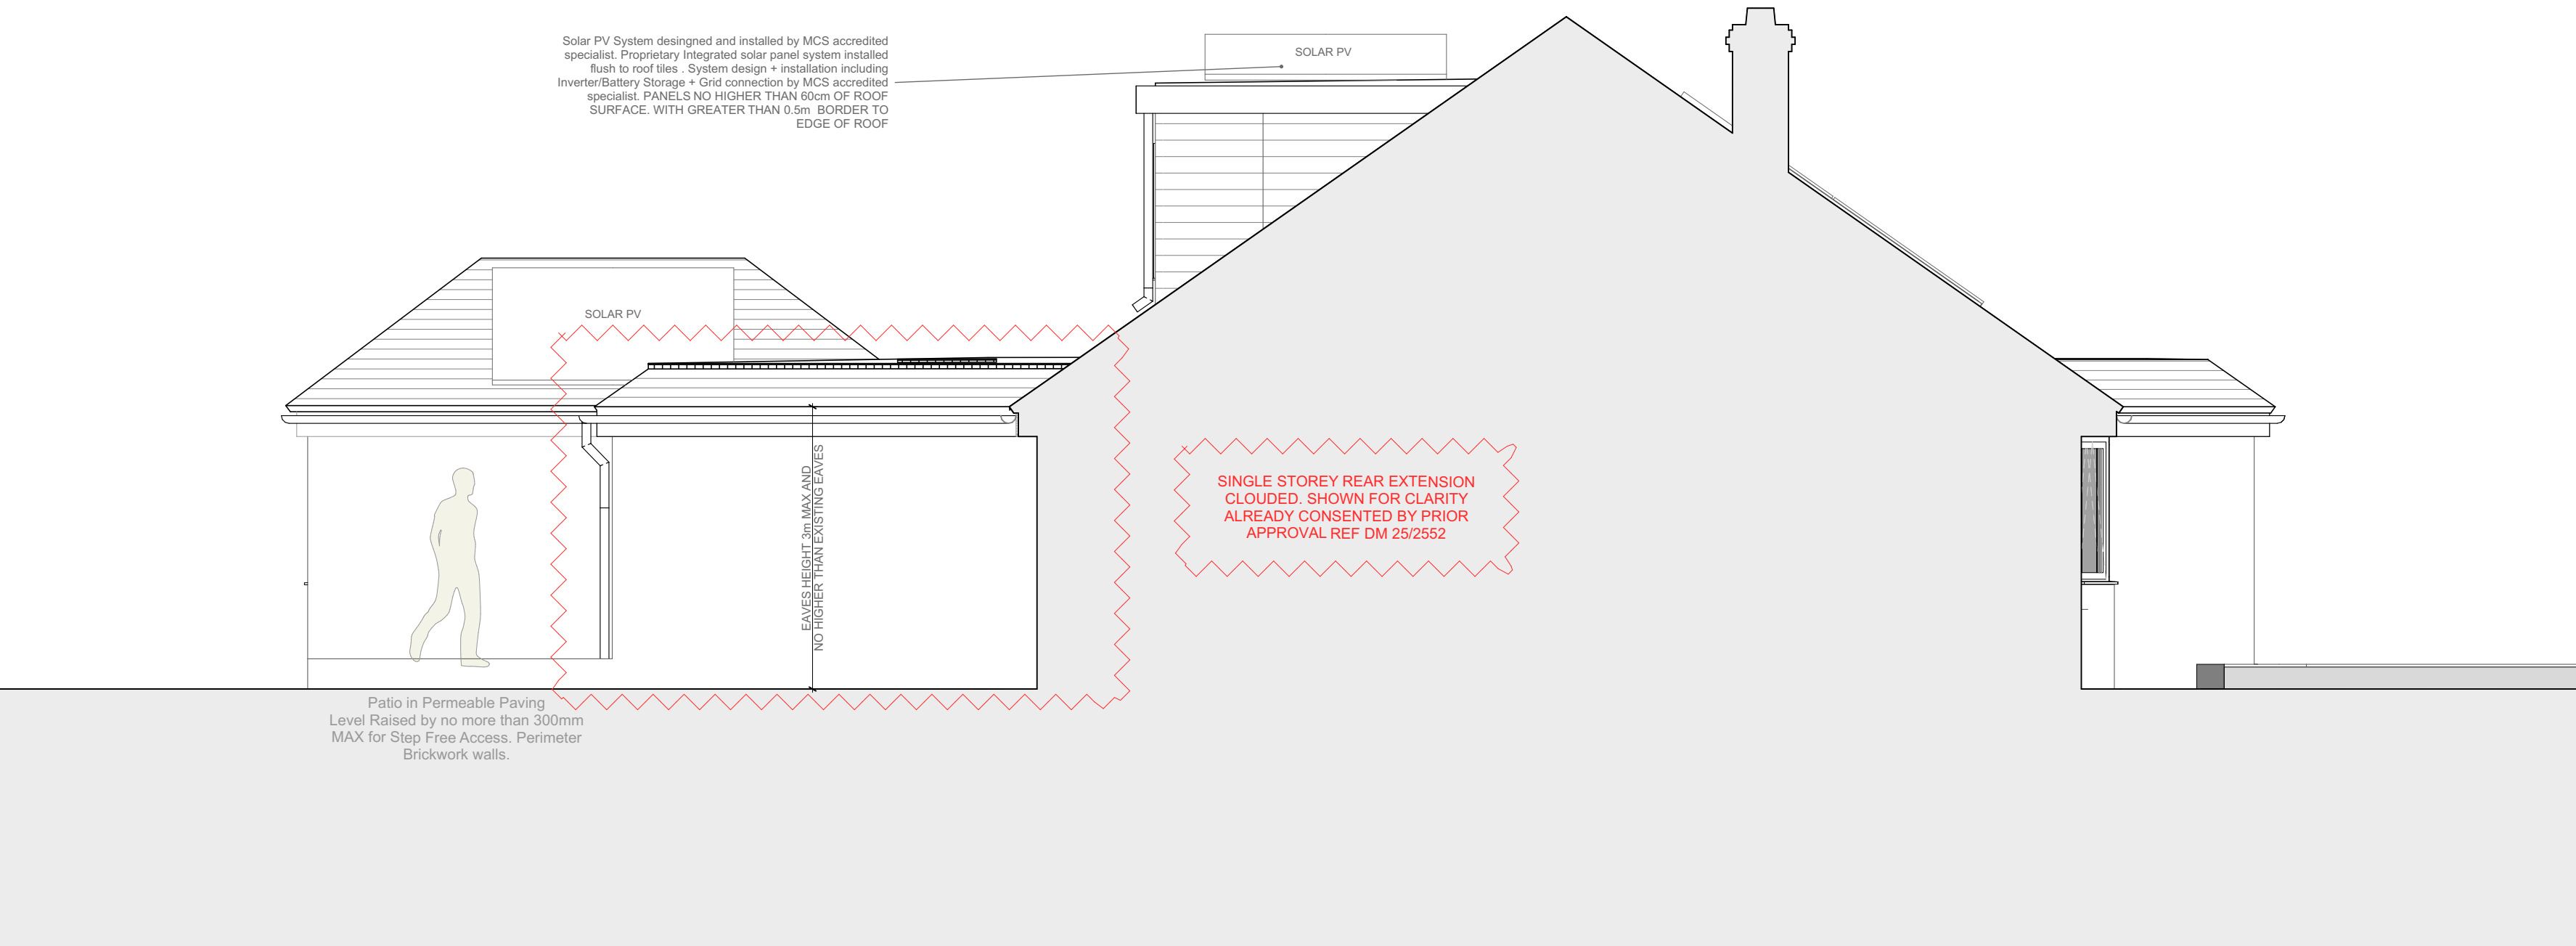

South Elevation

PLANNING LDC

Revised	Transmitted	Transmitted	Layout Comment
By	By	Set Date	

ecotecture

ECOLOGICAL ARCHITECTURE

01444 416745

info@ecotecture.co.uk

www.ecotecture.co.uk

31 Sussex Road

West Sussex

Client:

Haywards Heath

RH16 4DZ

Richard Tibbott

Address: 5 Hickmans Lane,
Lindfield
West Sussex
RH16 2BQ

Description: BR West, East & South Elevations

Scale: 1:50
Drawn: RM
Drawing No: 833 / 353

Date: Apr '26
Checked: JS