


Planning Drawings

Existing Layout


Scale 1 : 100 2000mm

Ground Floor

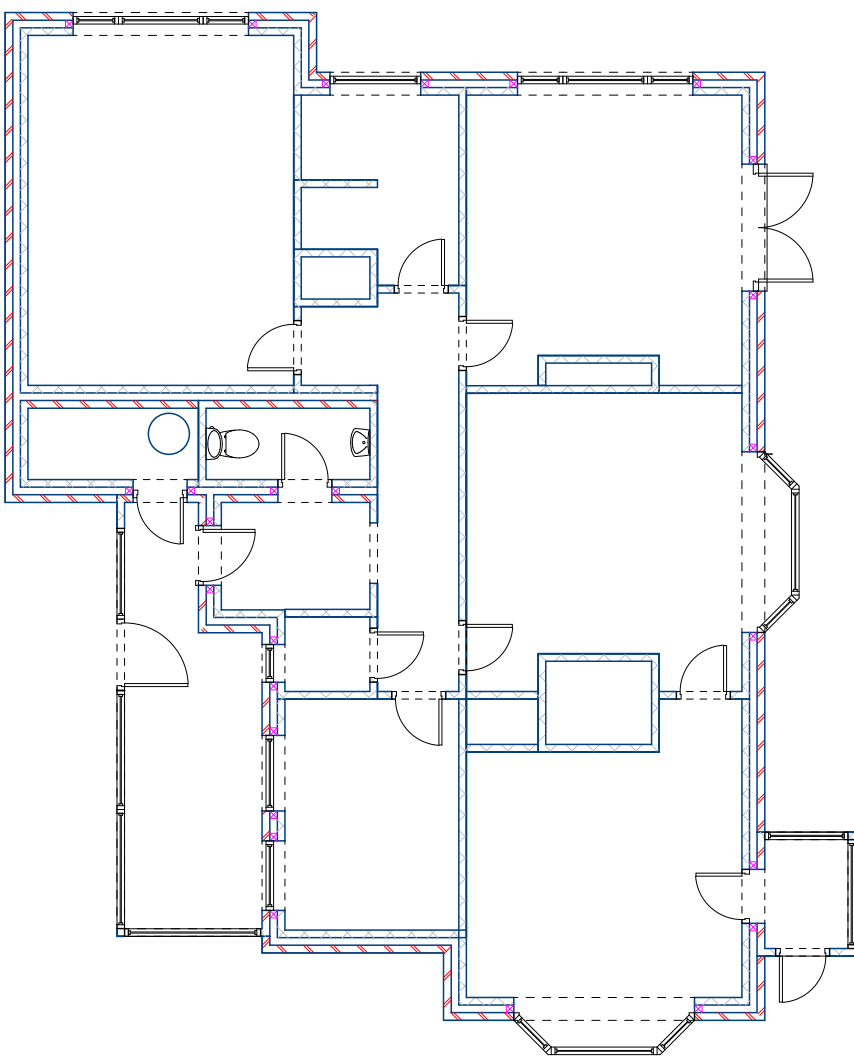

Section Drawing

Scale 1 : 100 2000mm

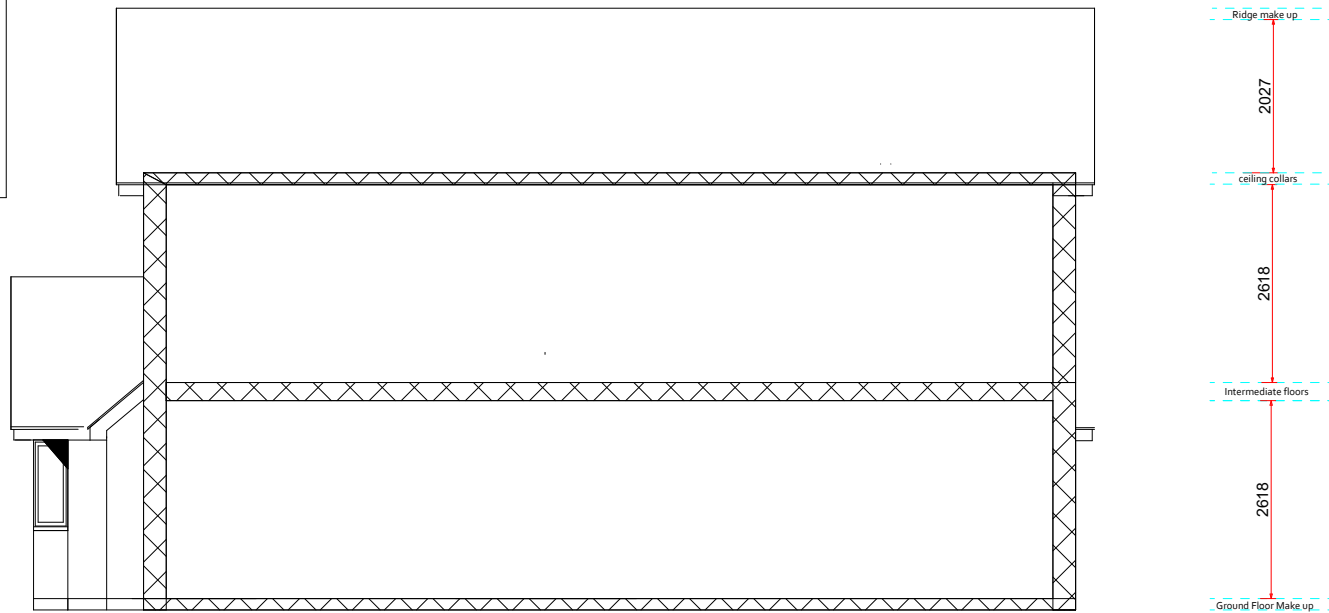

Elevations Existing

Scale 1 : 100 2000mm

Side elevation




Rear elevation



Front elevation




Side elevation

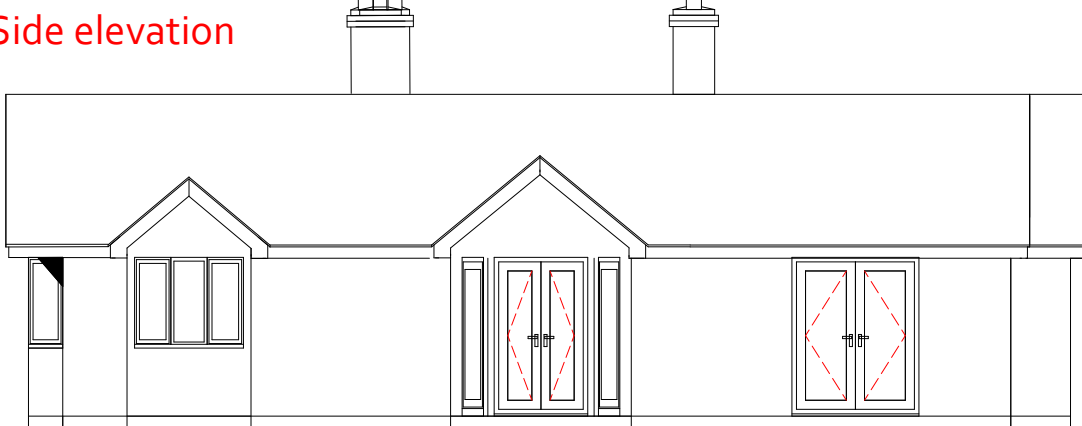


Proposed Layout

Scale 1 : 100 2000mm

Ground Floor

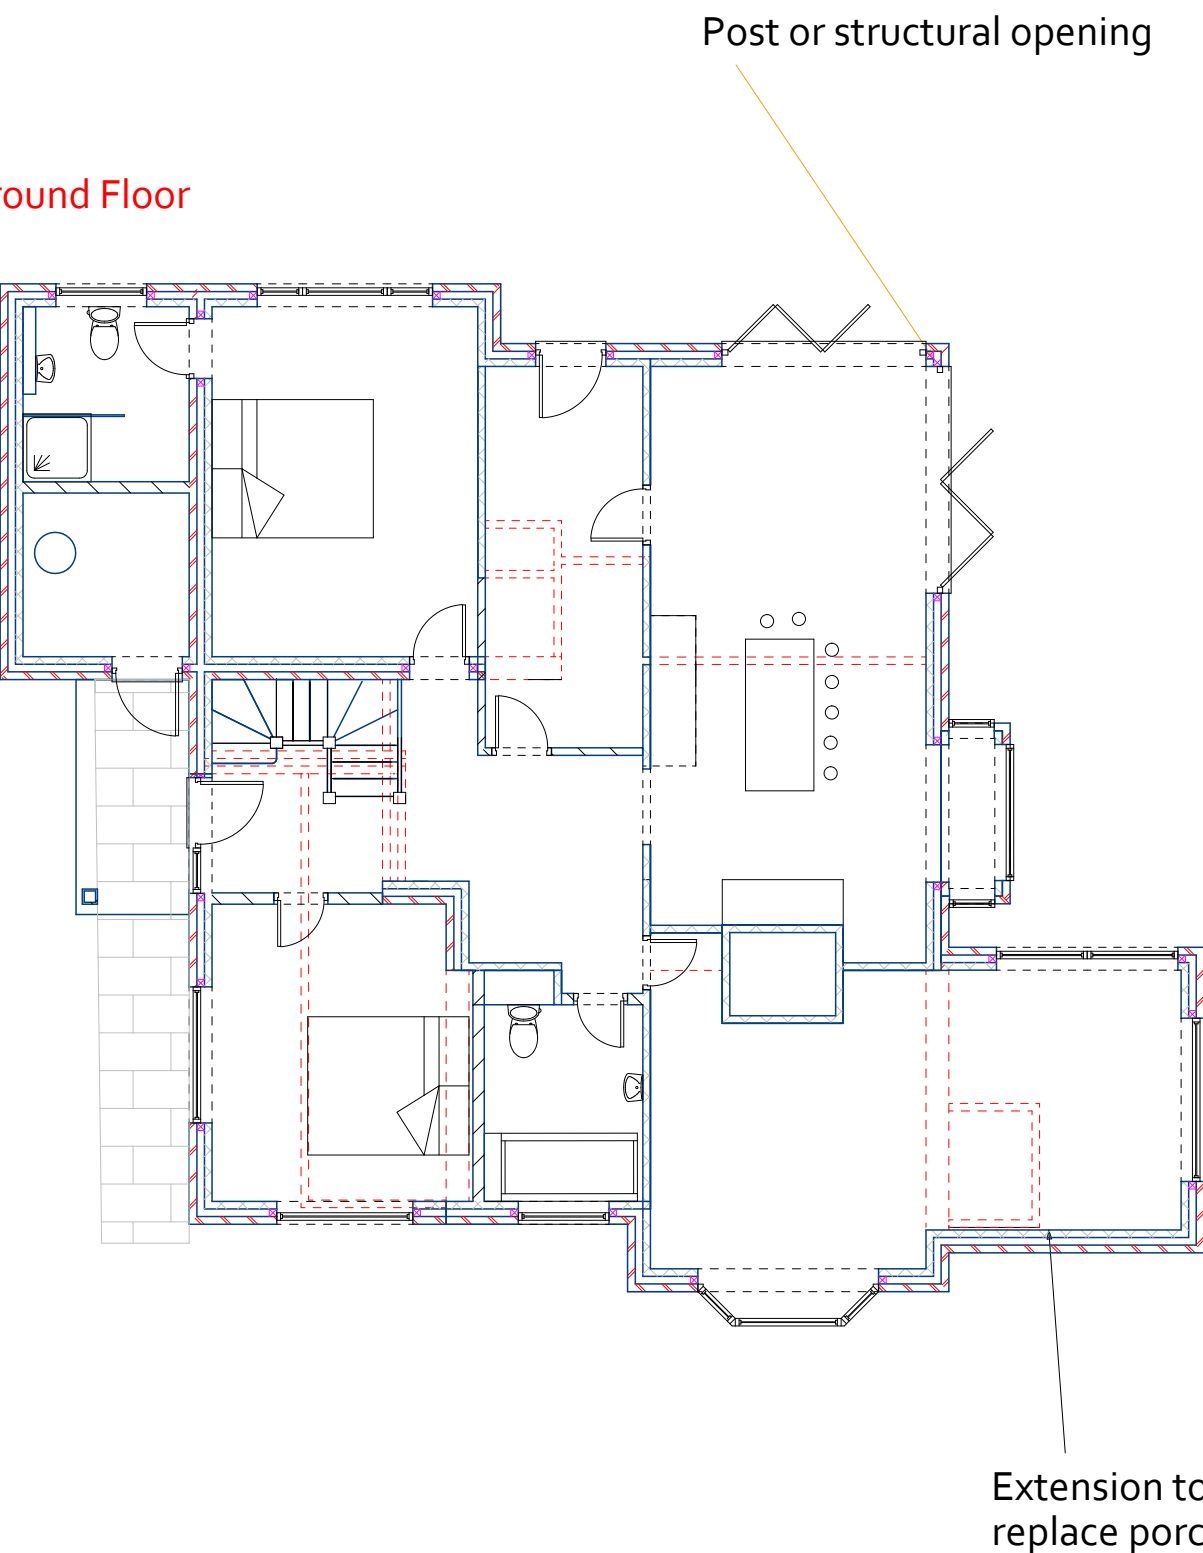

First Floor

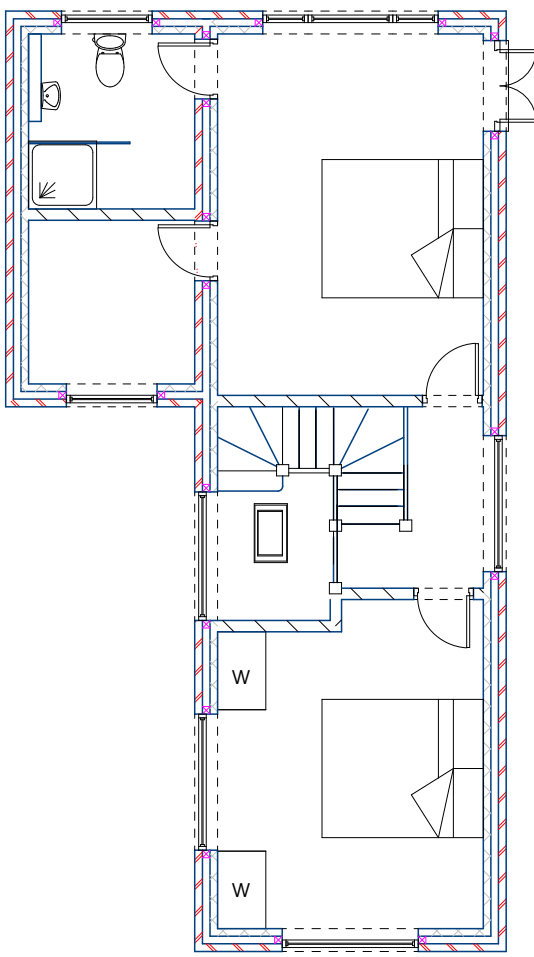


Elevations Proposed

Scale 1 : 100 2000mm


Side elevation



Rear elevation

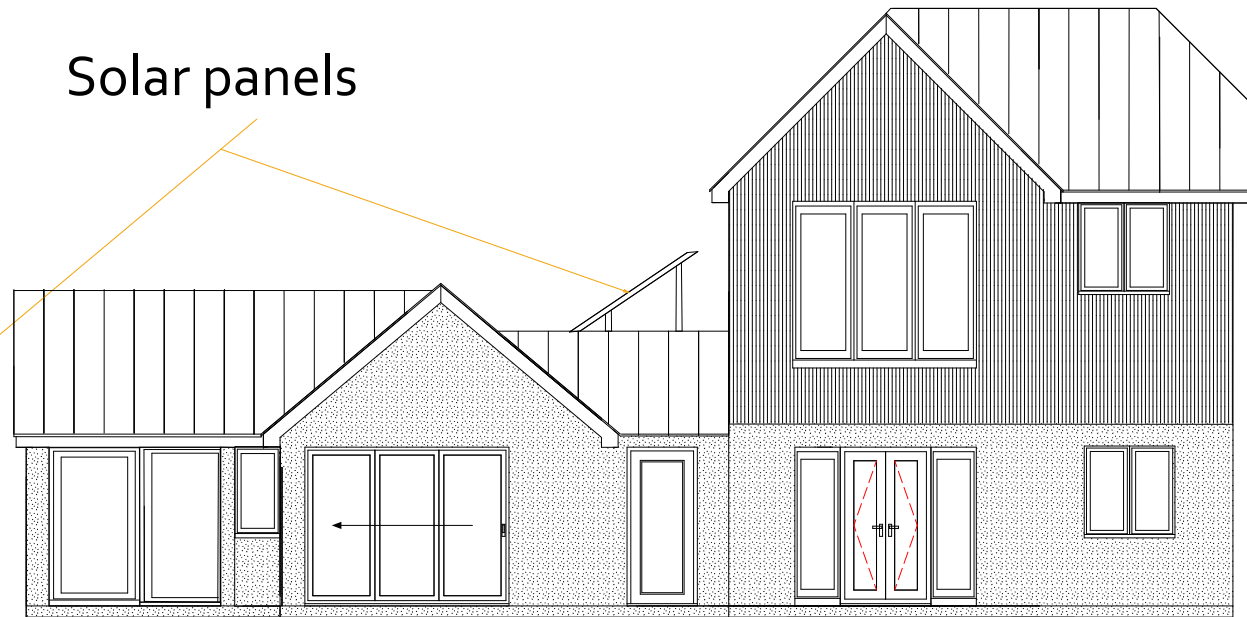


Front elevation

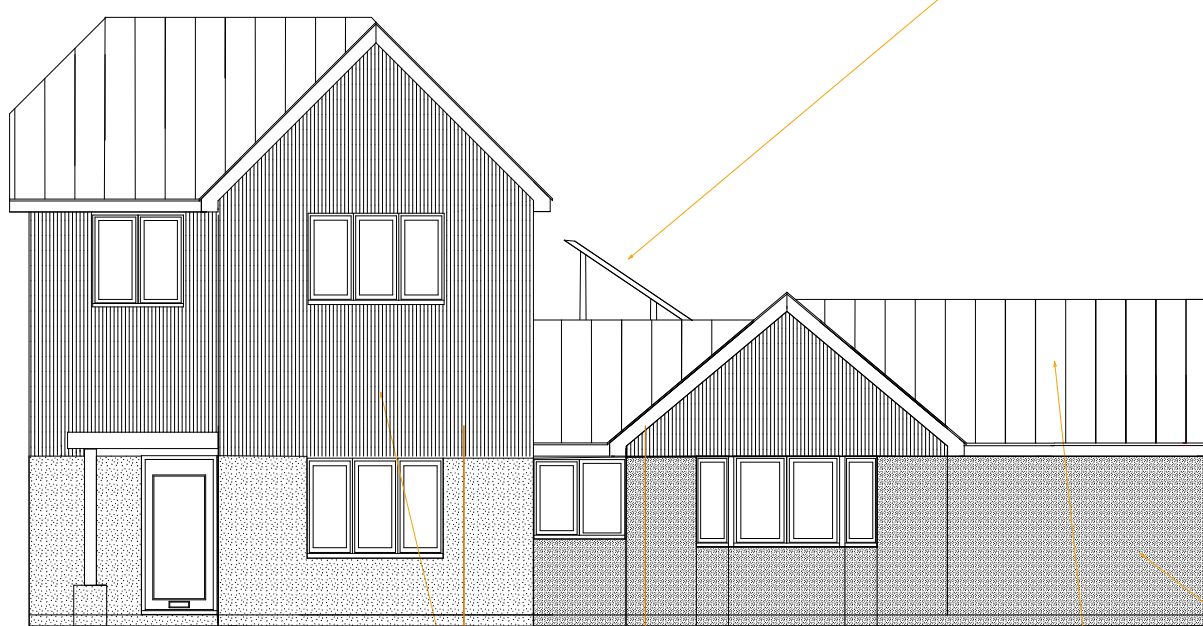

Side elevation




Elevations Proposed

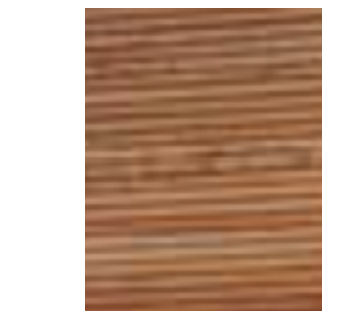

Siberian Larch



Standing seam roof

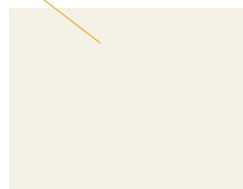

White Render



Grey window frames

denotes Solar

Photographic Survey



THIS IS NOT A WORKING DRAWING.

The information provided is either for client information, planning consideration or shows compliance under the building regulations. It does not purport to provide all the information necessary to carry out construction works and could be subject to variation in detail.

ALL MEASUREMENTS TO BE CHECKED ON SITE

NOTE: FITMENT SUPPLIERS SHOULD TAKE SITE MEASUREMENTS

Prior to commencement of work on site, dimensions and particulars should be checked and any discrepancies reported immediately to Jones projects Architectural DO NOT SCALE.

Client - Steve Newton

Address - Stonewick Lodge,
Warninglid Lane,
Warninglid,
RH17 5TQ

Page Size - A1 2000mm



1. All Dimensions In Millimetres Unless Otherwise Stated
2. New Roof Tiles to match existing in type ,colour & face
3. New facing brickwork to match existing
4. The requirements of the party wall act should be observed
- 5.No part of the existing extension ,including Foundations and gutters, should encroach the property boundary

© All drawings are copyrighted & copying or using electronic versions of the drawings without permission is copyright infringement.