


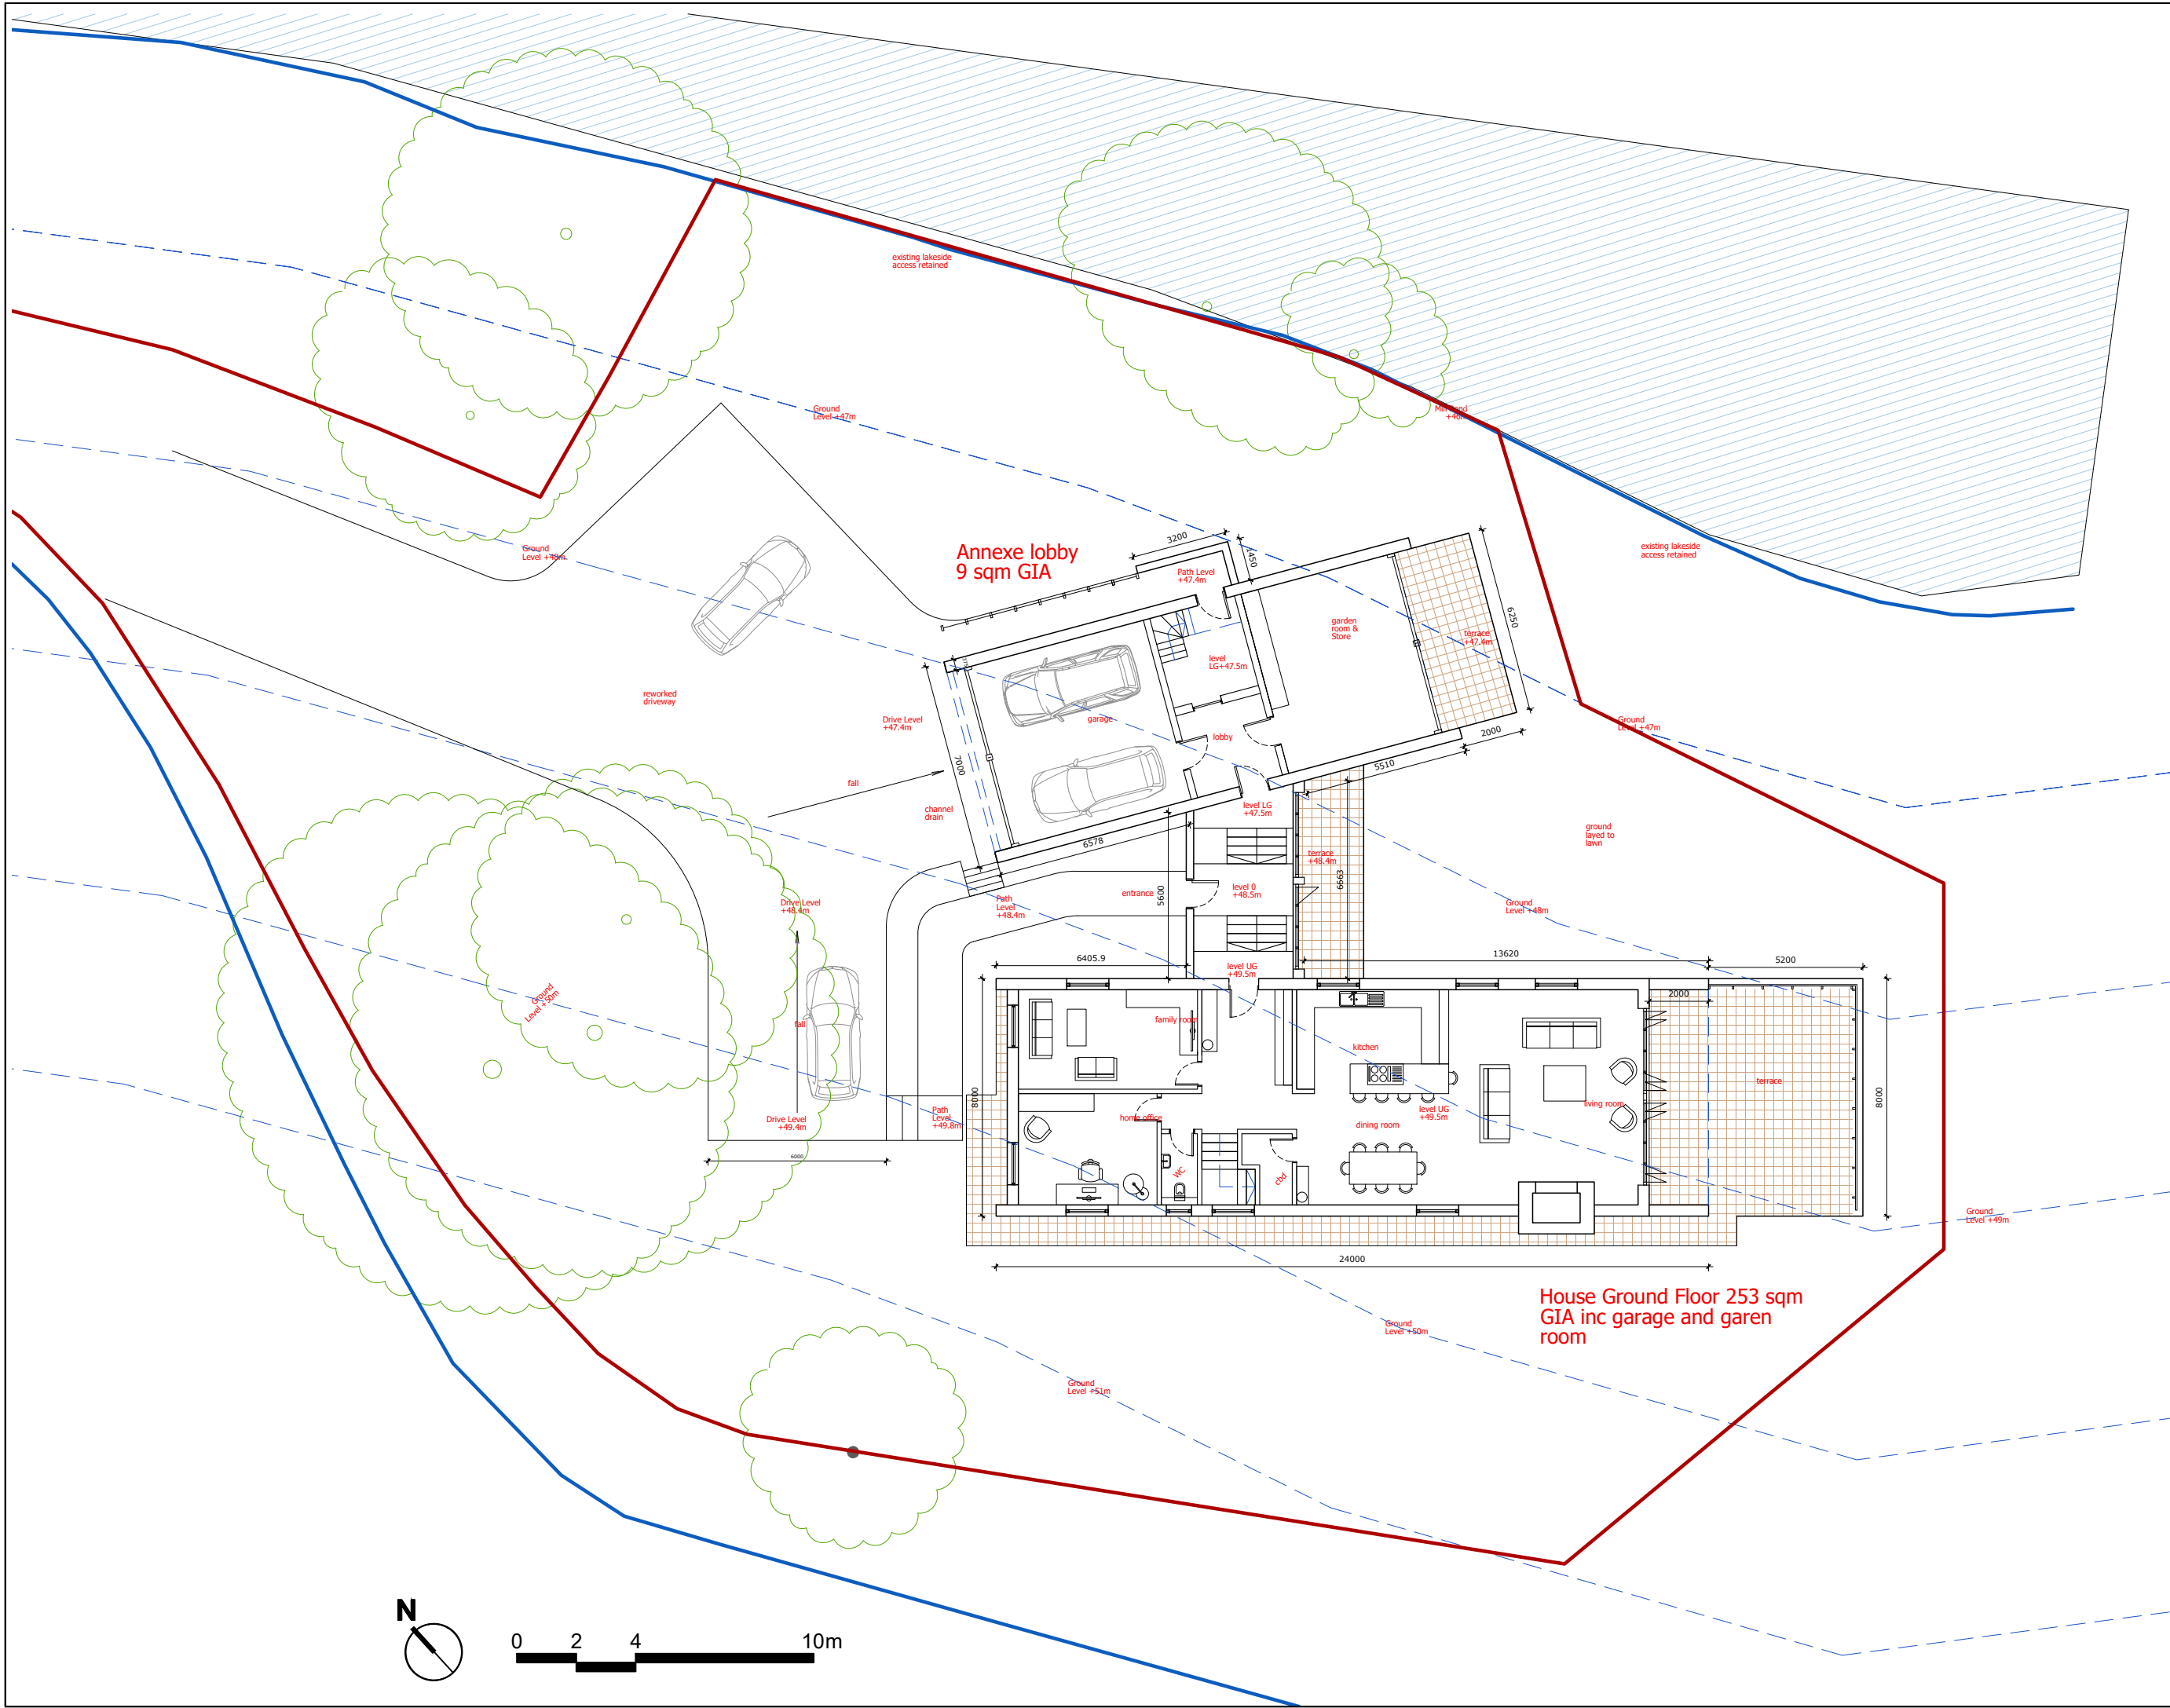

NOTES:			
1. THESE DRAWINGS ARE FOR PLANNING PURPOSES ONLY			
2. BUILDING CONTRACTORS SHOULD NOT SCALE FROM THESE DRAWINGS.			
BY	DATE	DESCRIPTION	REV
PLANIT CONSULTING			
TOWN PLANNING & PROPERTY ADVISERS			
T. 01483 415753 E. info@planitconsulting.co.uk			
www.planitconsulting.co.uk			
CLIENT:			
Mr P. Williams			
PROJECT:			
The Lake House, Rowfant			
DRAWING TITLE:			
Proposed Ground Floor Plan			
STATUS:			
Planning			
SCALE:		DATE:	
1:200 @ A3		07/06/2024	
DRAWN BY:		REVISION:	
AC		A.102	