


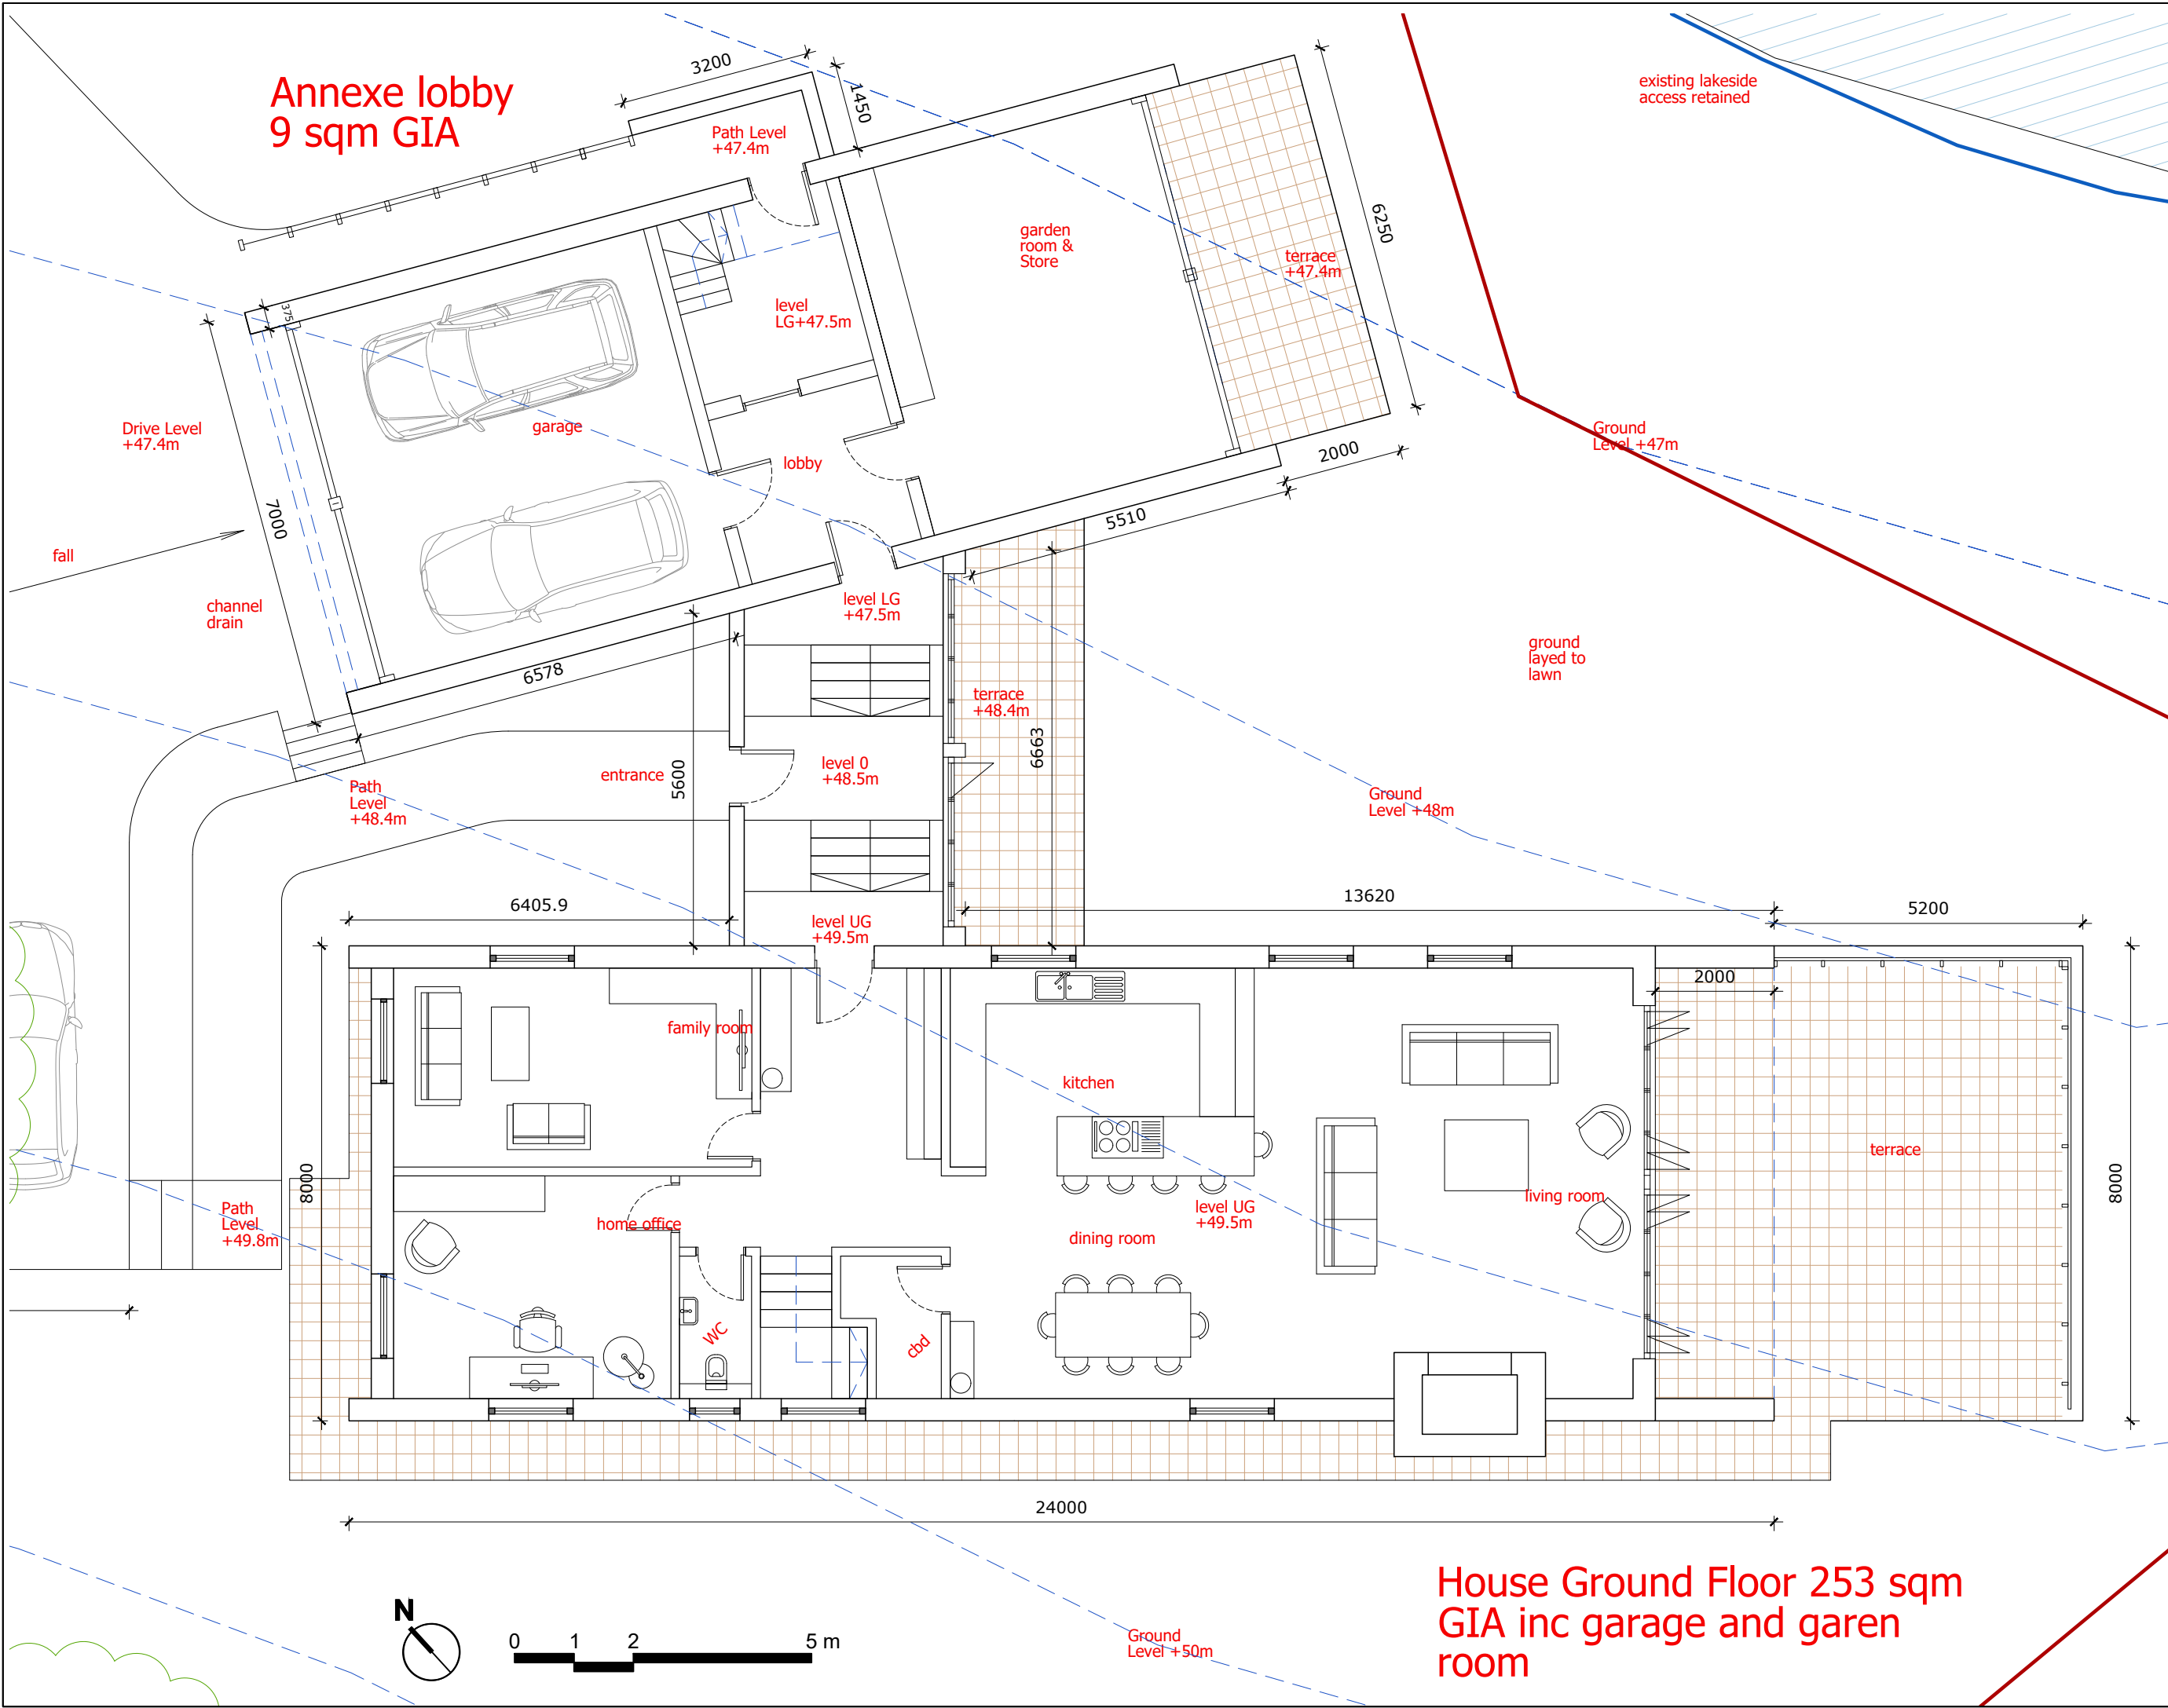

NOTES:

- THESE DRAWINGS ARE FOR PLANNING PURPOSES ONLY
- BUILDING CONTRACTORS SHOULD NOT SCALE FROM THESE DRAWINGS

BY	DATE	DESCRIPTION	REV
PLANIT CONSULTING TOWN PLANNING & PROPERTY ADVISERS T. 01483 415753 E. info@planitconsulting.co.uk www.planitconsulting.co.uk			
CLIENT: Mr P. Williams			
PROJECT: The Lake House, Rowfant			
DRAWING TITLE: Proposed Ground Floor Plan			
STATUS: Planning			
SCALE: 1:200 @ A3		DATE: 07/06/2024	
DRAWN BY: AC	DRAWING NUMBER: A-103	REVISION: -	