



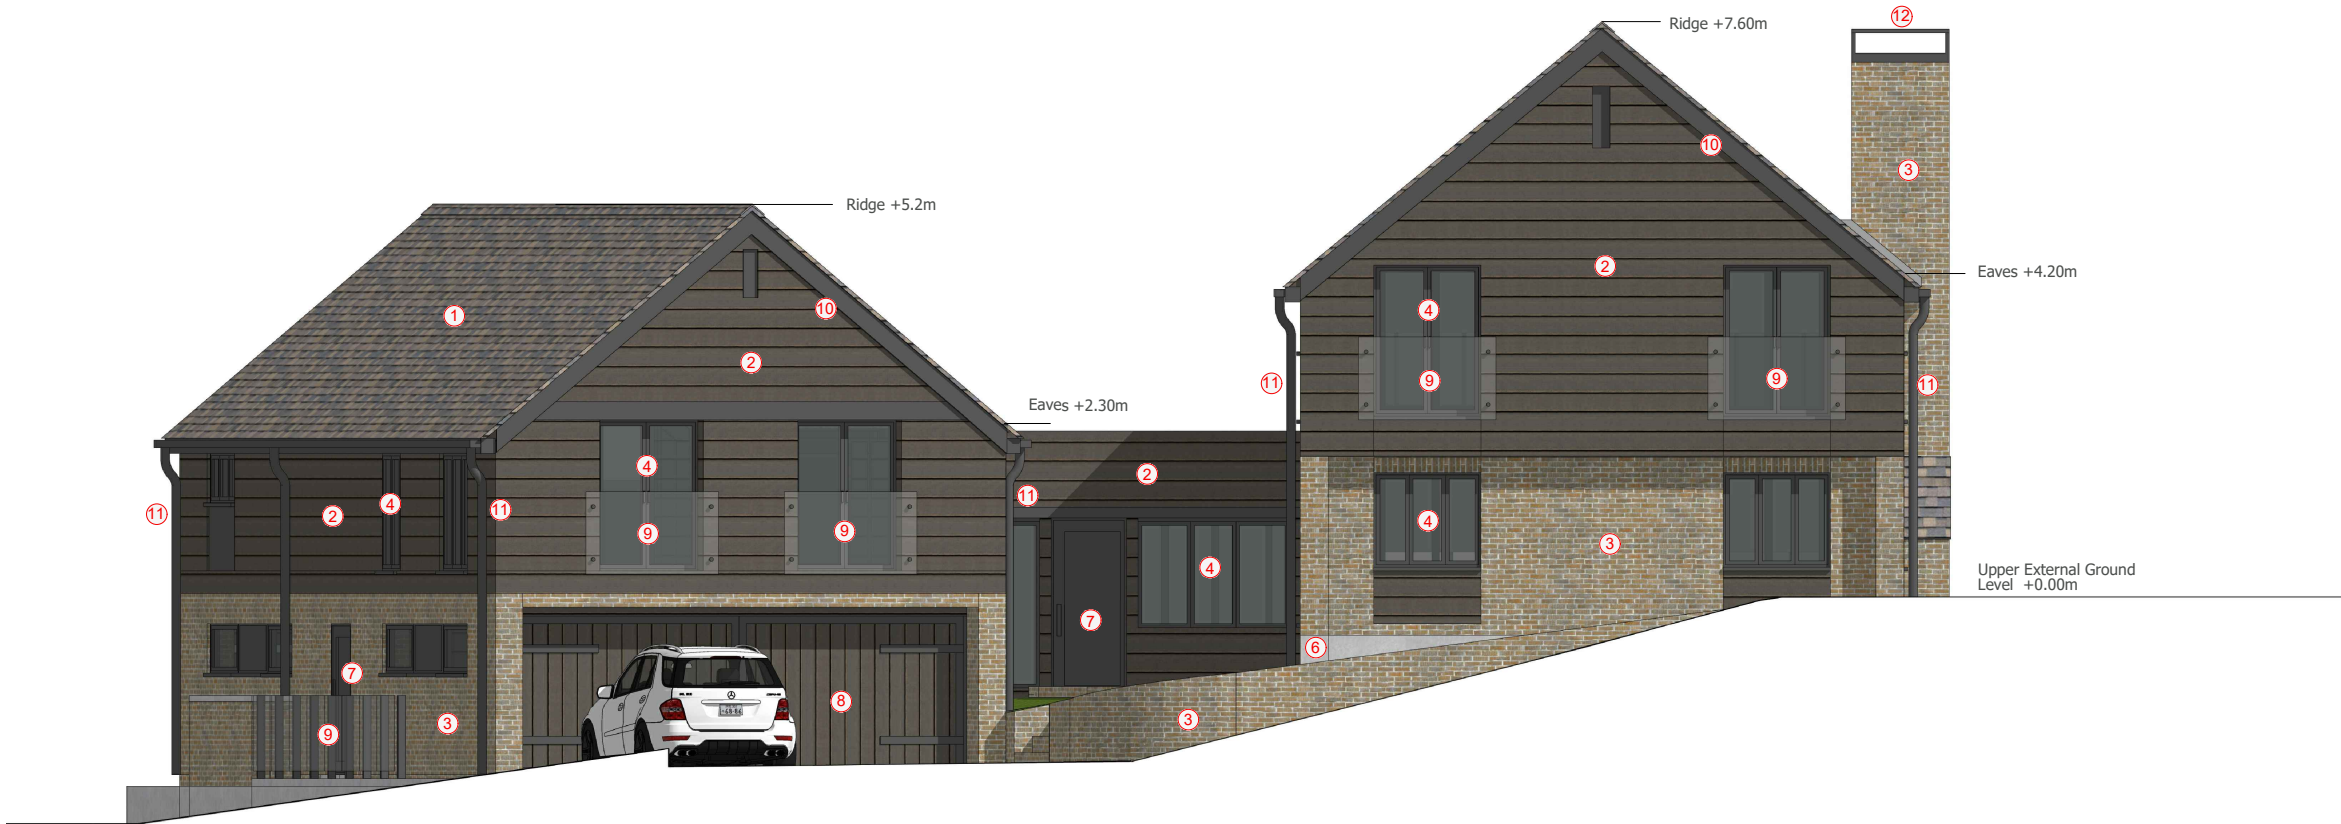

Front Elevation (North West)

NB: All levels taken from Upper External Ground Level +0.00m

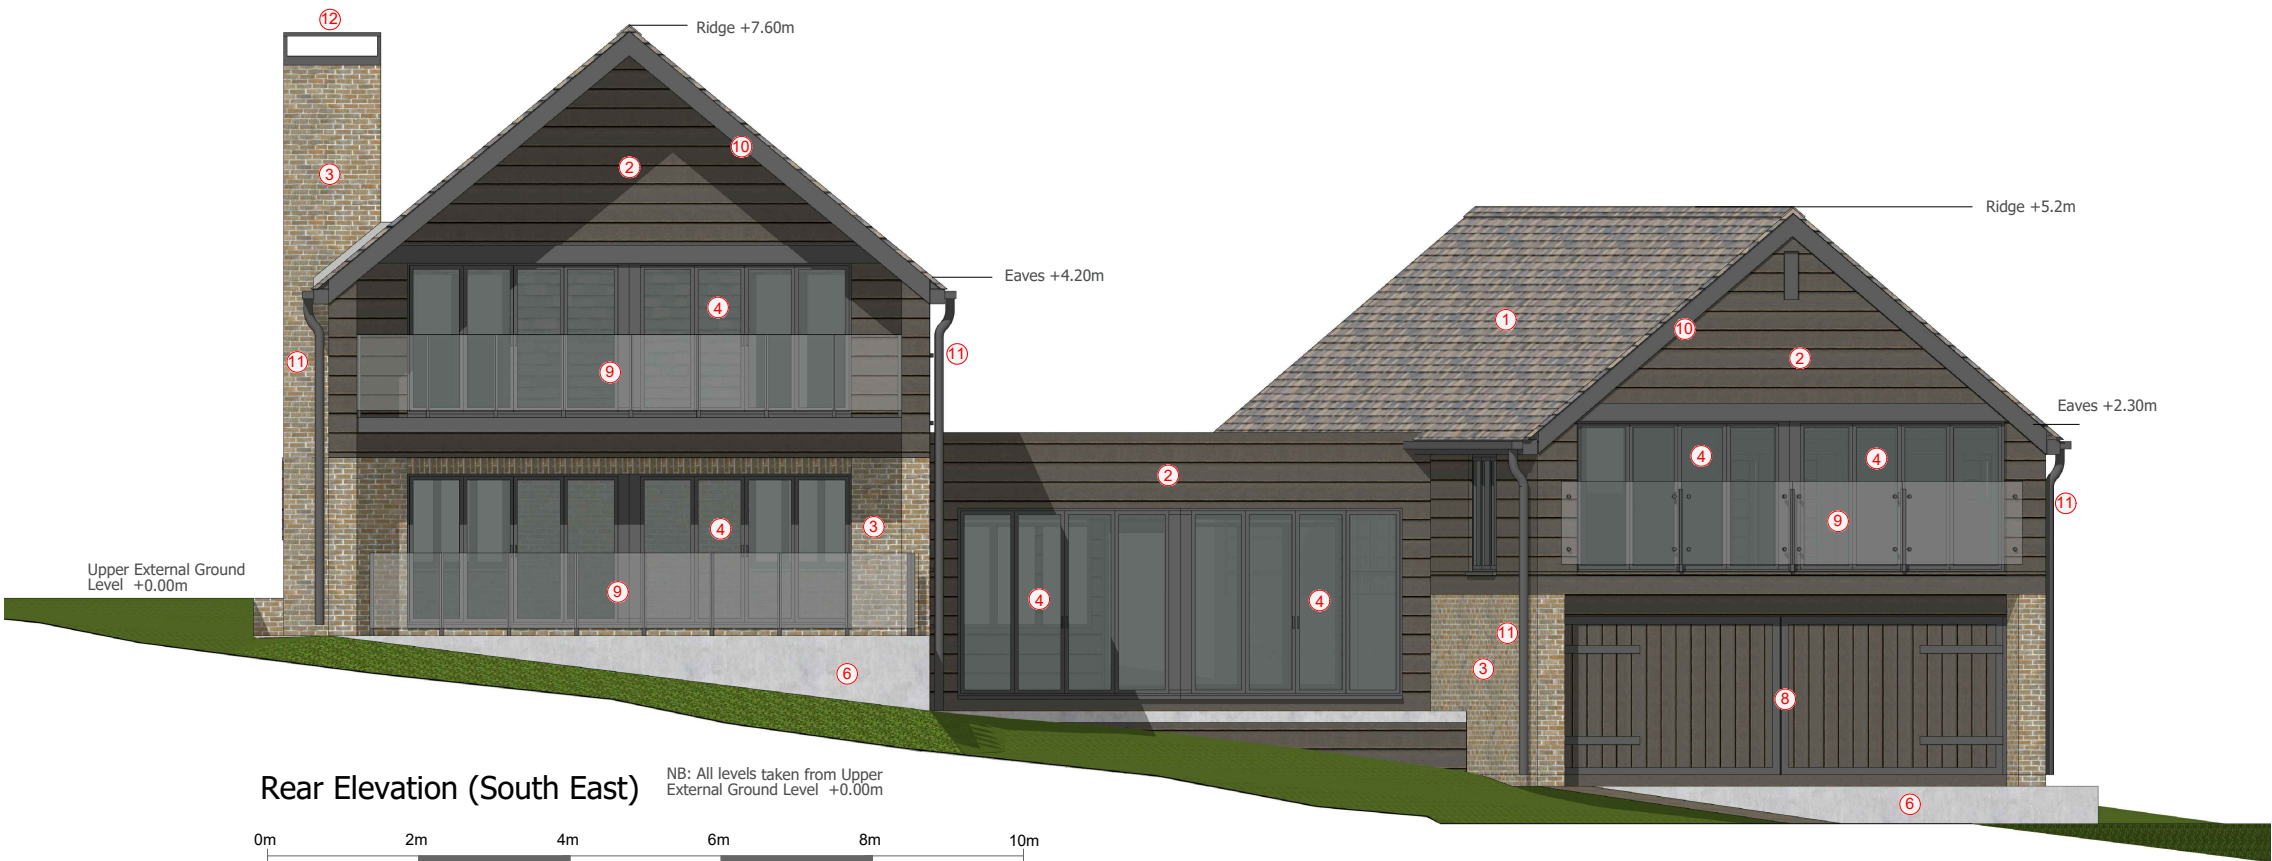

Rear Elevation (South East)

NB: All levels taken from Upper External Ground Level +0.00m



- NOTES:
1. THESE DRAWINGS ARE FOR PLANNING PURPOSES ONLY
 2. BUILDING CONTRACTORS SHOULD NOT SCALE FROM THESE DRAWINGS.
- ① Concrete roofing tile
 - ② Larch cladding
 - ③ Variegated buff brick
 - ④ Grey/brown double glazed aluminium units
 - ⑤ Grey/brown pc aluminium spandrel
 - ⑥ Textured cement render
 - ⑦ Painted hardwood door
 - ⑧ Timber garage doors
 - ⑨ Tempered glass balustrade
 - ⑩ Painted timber fascia
 - ⑪ Aluminium guttering & downpipes, dark grey/brown
 - ⑫ Blackened steel chimney cap

BY	DATE	DESCRIPTION	REV
PLANIT CONSULTING TOWN PLANNING & PROPERTY ADVISERS T. 01483 415753 E. info@planitconsulting.co.uk www.planitconsulting.co.uk			
CLIENT: Mr P. Williams			
PROJECT: The Lake House, Rowfant			
DRAWING TITLE: Proposed Elevations Front & Rear			
STATUS: Planning			
SCALE: 1:100 @ A3		DATE: 11/07/2024	
DRAWN BY: AC	DRAWING NUMBER: A.203	REVISION: -	