





Any dimensions shown should be checked on site and discrepancies reported to the Architect prior to construction.
Designs are not coordinated with engineer projects.
Do not scale for construction purposes.

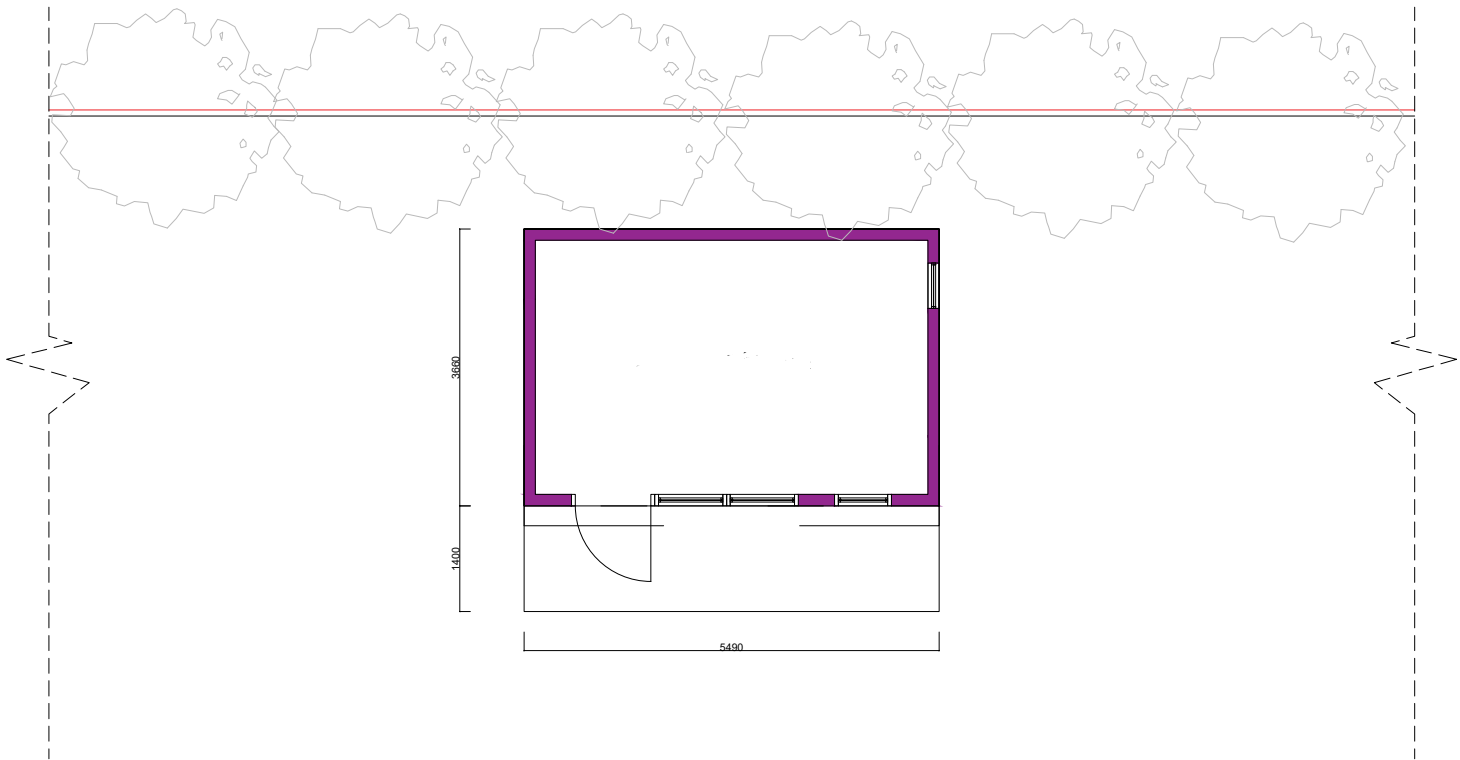

Proposed Ground Floor Plan

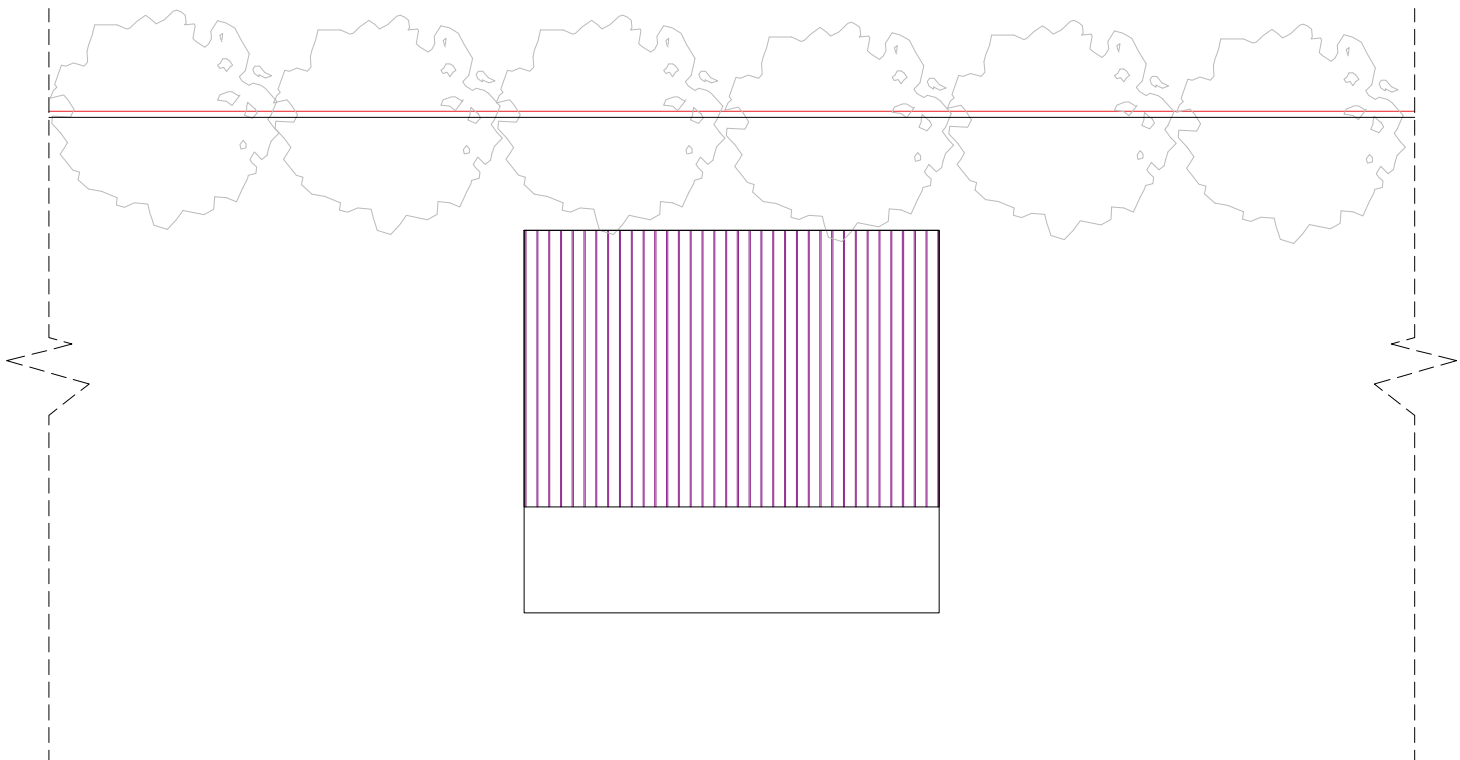

Proposed Roof Plan

Existing
Proposed



Breen Planning, Innovation Factory,
Forthriver Business Park, 385
Springfield Road, Belfast,
Northern Ireland BT12 7DG
028 95902871
info@breenplanning.co.uk
https://breenplanning.co.uk/

Drawing Name	
Proposed Plan	
Project Address	
Agricultural Land South of Meadow Cottage, Brrantridge Lane,	
Scale	Date
1/100 at A3	23.11.2022
Designer	Revision
DG	V1
Drawing No.	
MeadowCottage_ _ProposedPlans_ V1	

