




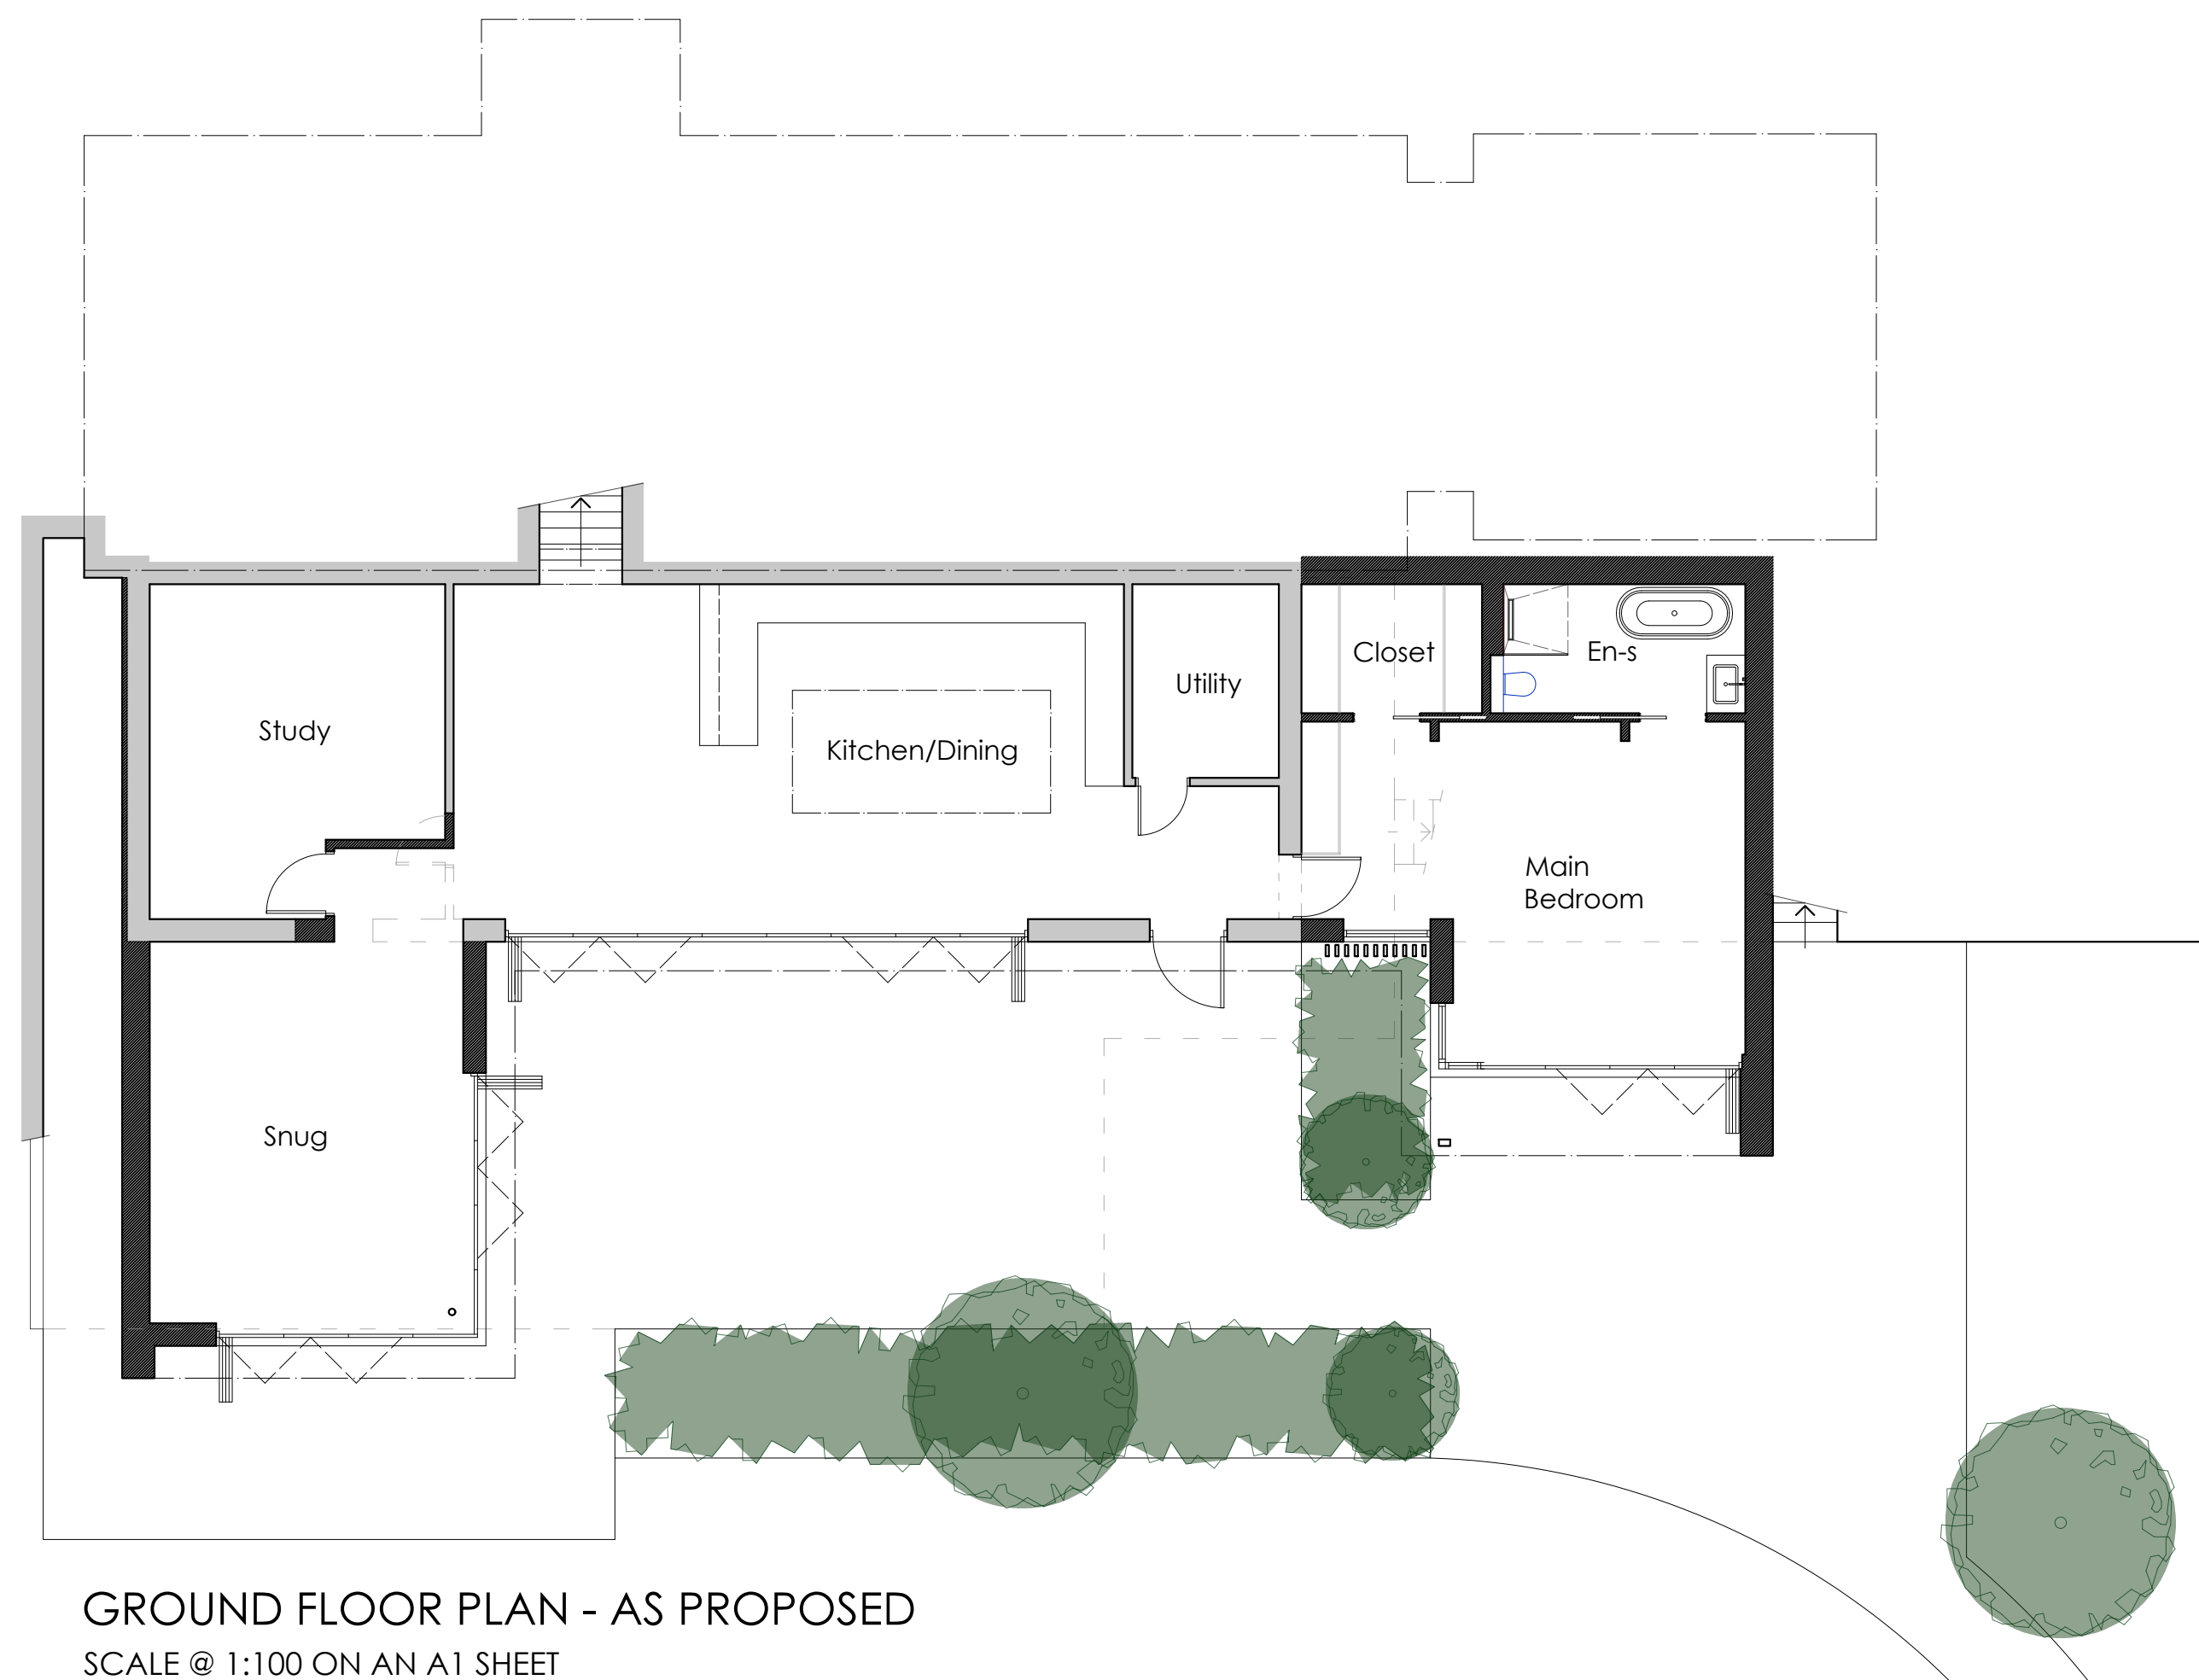


GROUND FLOOR PLAN - AS PROPOSED
SCALE @ 1:100 ON AN A1 SHEET

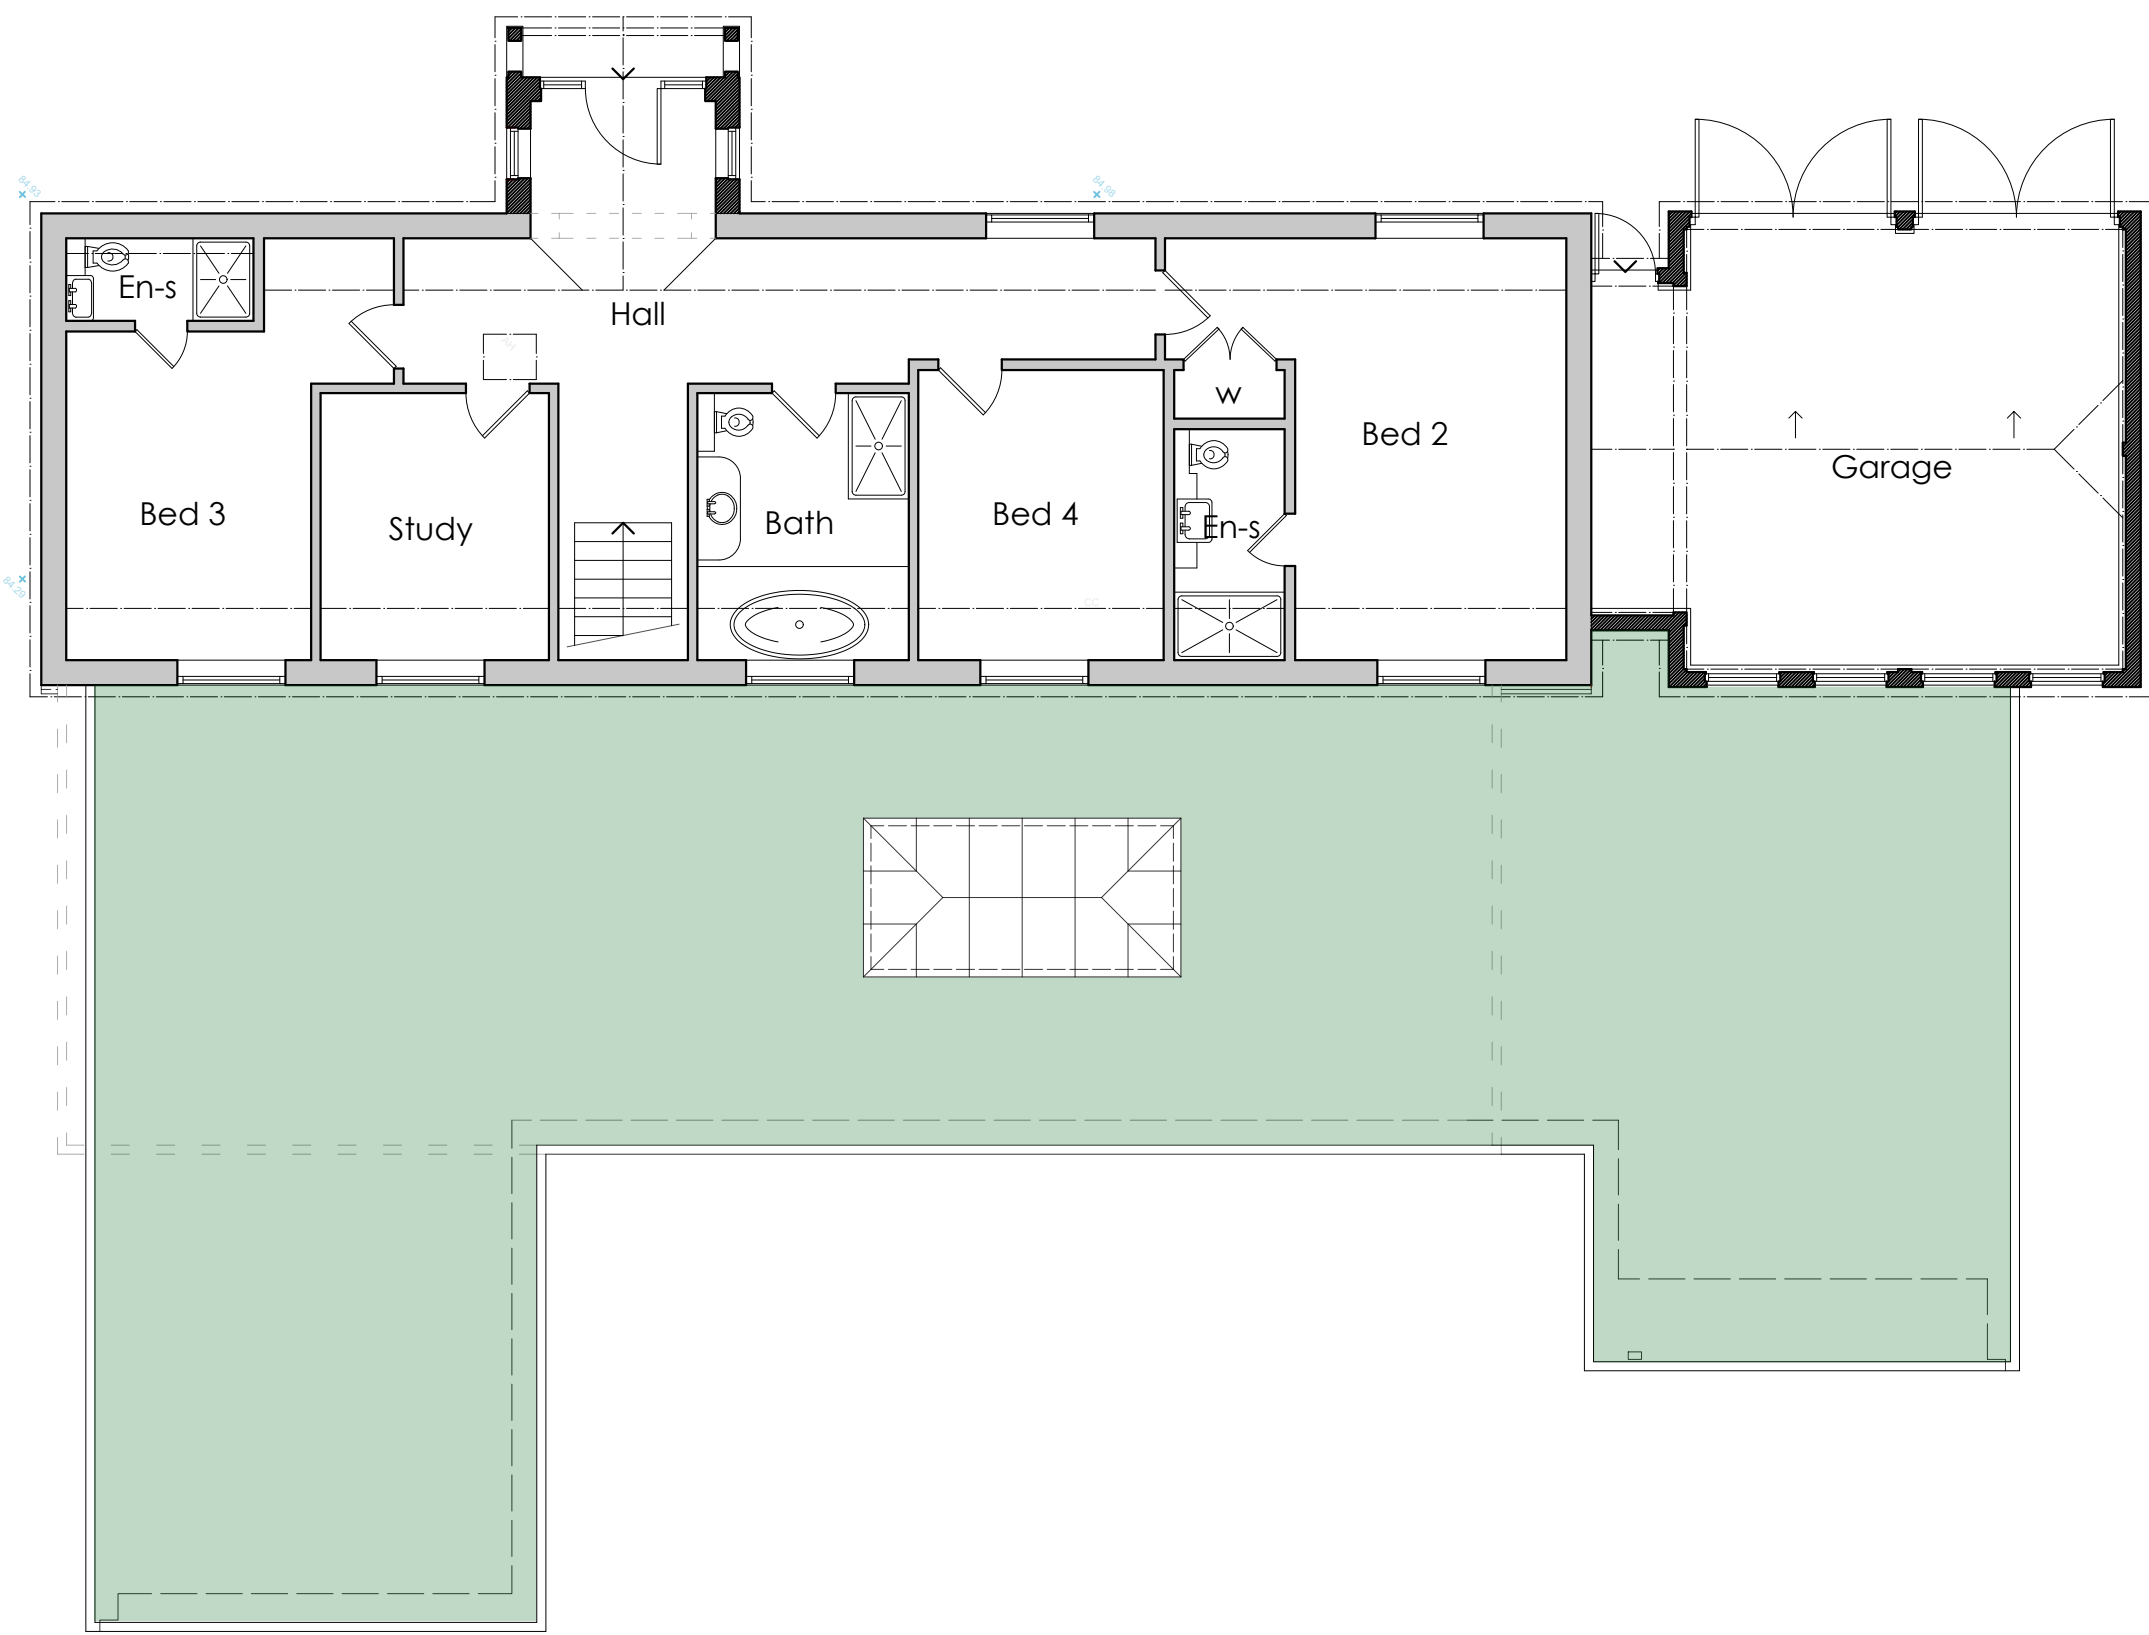


FIRST FLOOR PLAN - AS PROPOSED
SCALE @ 1:100 ON AN A1 SHEET

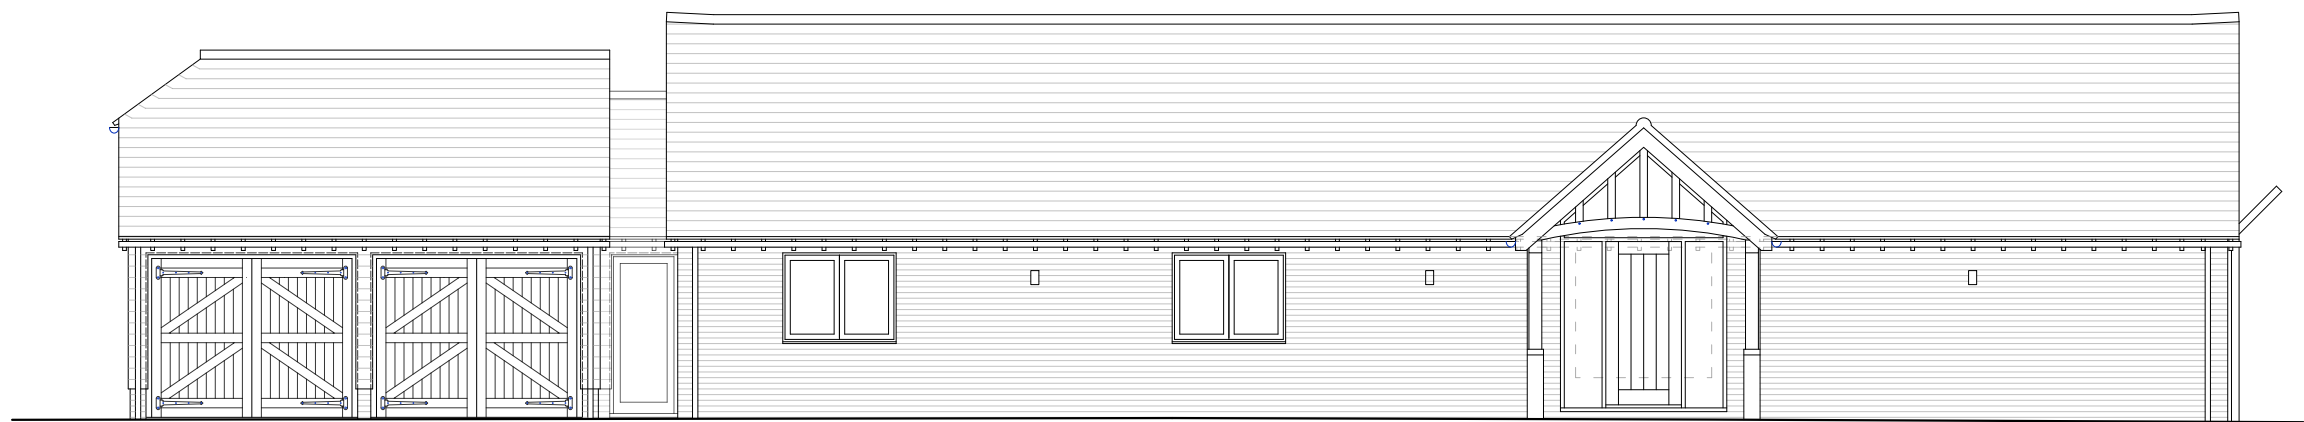


FRONT (NORTH WEST) ELEVATION - AS PROPOSED
SCALE @ 1:100 ON AN A1 SHEET

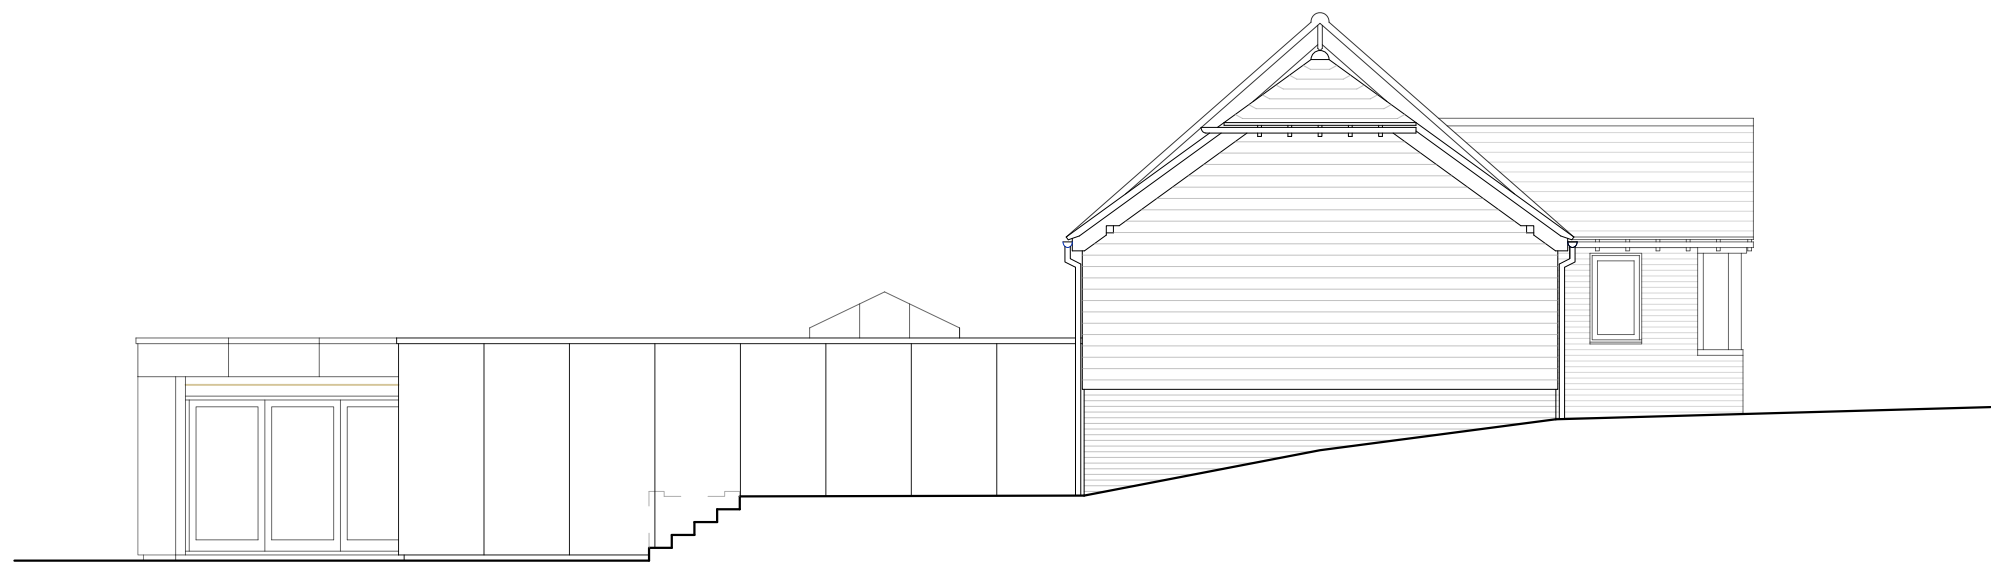

SIDE (NORTH EAST) ELEVATION - AS PROPOSED
SCALE @ 1:50 ON AN A1 SHEET

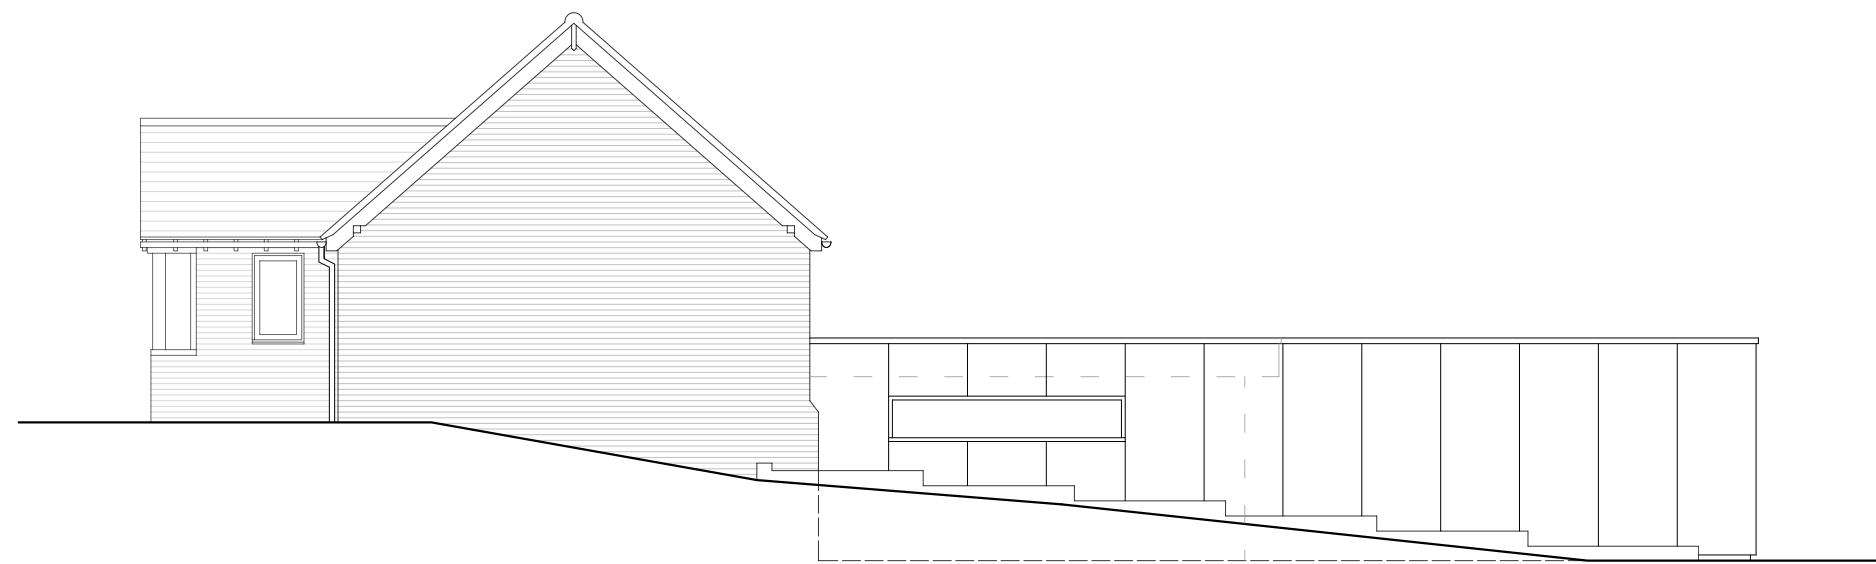

SIDE (SOUTH WEST) ELEVATION - AS PROPOSED
SCALE @ 1:100 ON AN A1 SHEET

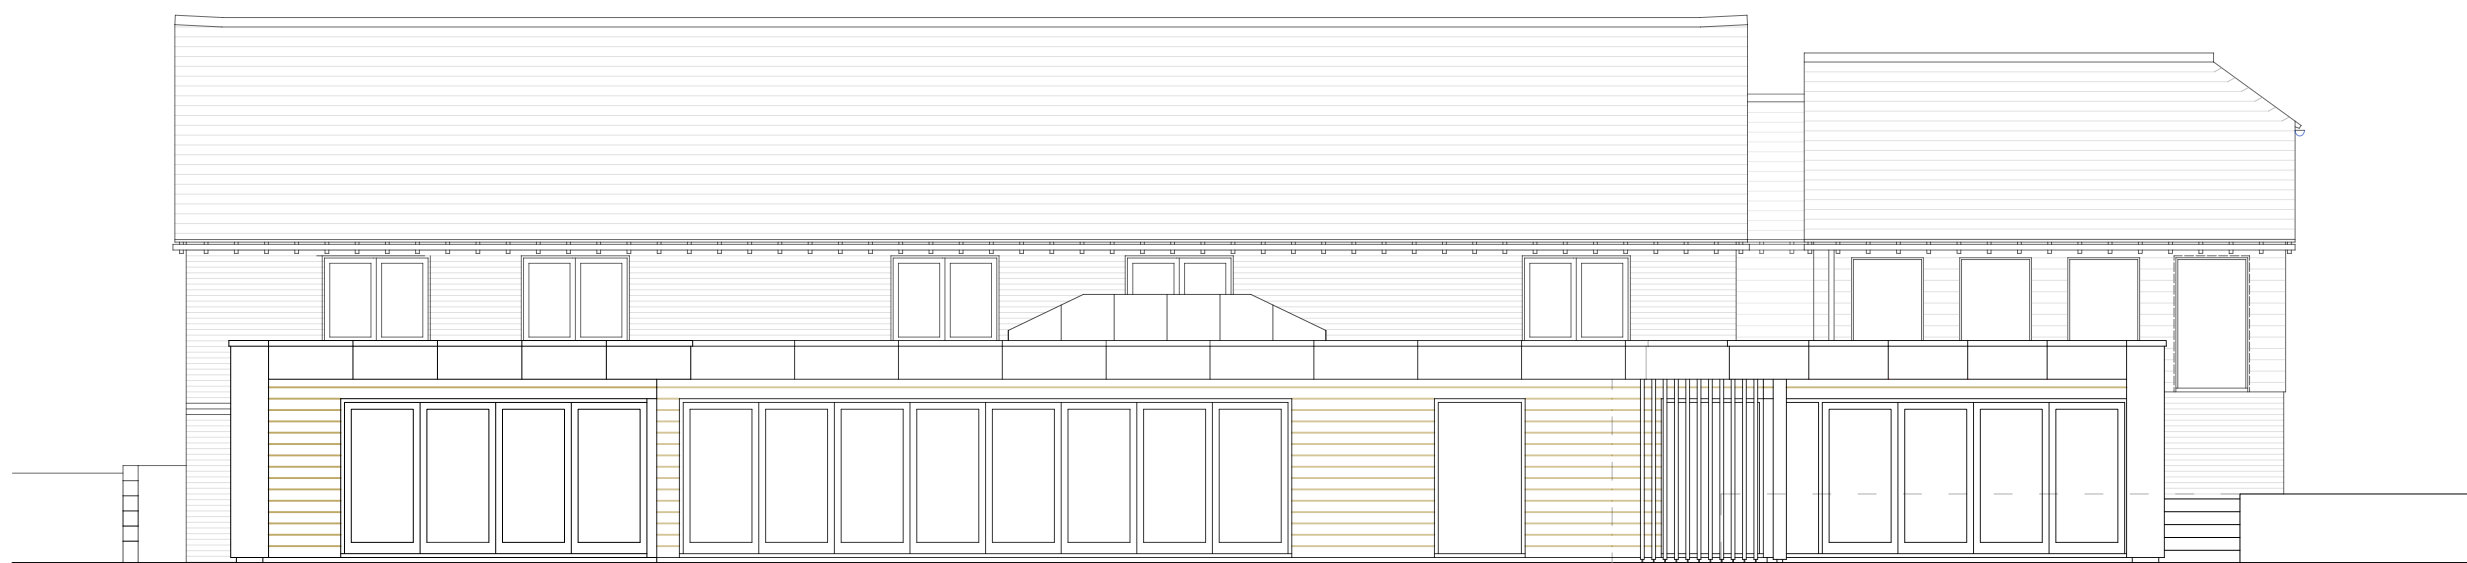


REAR (SOUTH EAST) ELEVATION - AS PROPOSED
SCALE @ 1:100 ON AN A1 SHEET

FOR PLANNING
PURPOSES ONLY

NOT FOR CONSTRUCTION

TO BE READ IN CONJUNCTION WITH
STRUCTURAL ENGINEER'S DRAWINGS, DETAILS
AND SPECIFICATIONS

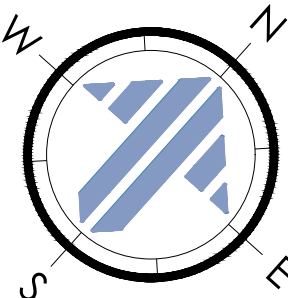

REV.	DATE.	BY.	AMENDMENT.	CHK.

PLANNING



2 Lucastes Mews, Paddockhall Road,
Haywards Heath,
West Sussex, RH16 1HE
(01444) 452604
hh@gouldbaxter.co.uk
www.gouldbaxter.co.uk

NOTES:
DO NOT SCALE OFF THIS DRAWING UNLESS FOR PLANNING PURPOSES.
CHECK ALL DIMENSIONS ON SITE BEFORE ANY WORK IS COMMENCED.
ALL GOODS MATERIALS AND WORKMANSHIP MUST CONFORM WITH CURRENT
BUILDING REGULATIONS, BRITISH STANDARDS AND CODES OF PRACTICE.
COPYRIGHT OF THIS DRAWING IS RETAINED BY GOULD PROPERTY CONSULTANTS
LIP 1/A GOULD BAXTER AND IT MUST NOT BE REPRODUCED WITHOUT WRITTEN
CONSENT.

CLIENT, Mr Simon Jones
PROJECT, Hamsland Dairy, Lewes Road, Horsted Keynes, Sussex, RH17 7DY

DRAWING,
General Arrangement Plans and
Elevations - As Proposed

DATE, 17.08.2026	SCALE AT A1, 1:100	DRAWN BY, TG CHECKED BY, GB
---------------------	-----------------------	--------------------------------

JOB NO., GH208	DRAWING NO., PL.006	REV., -
-------------------	------------------------	------------

