






FRONT EAST ELEVATION

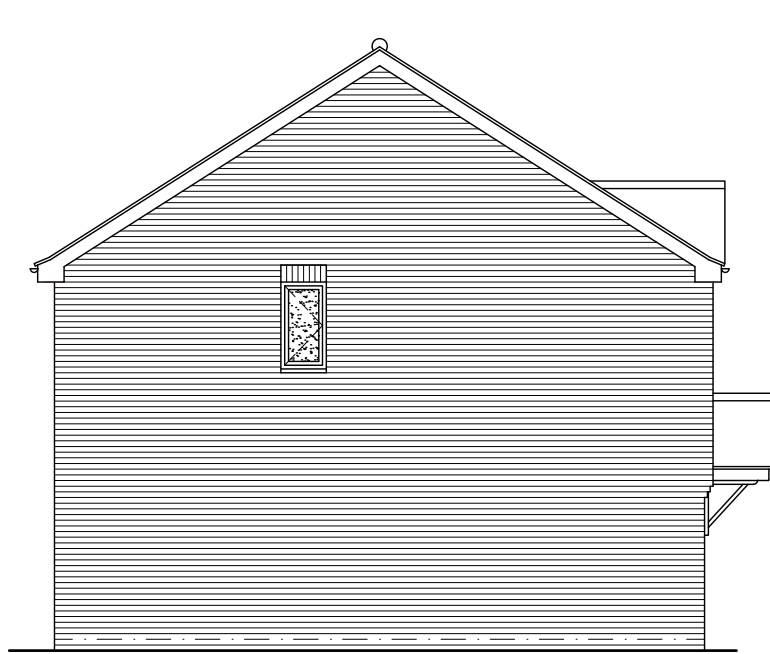


SIDE SOUTH ELEVATION

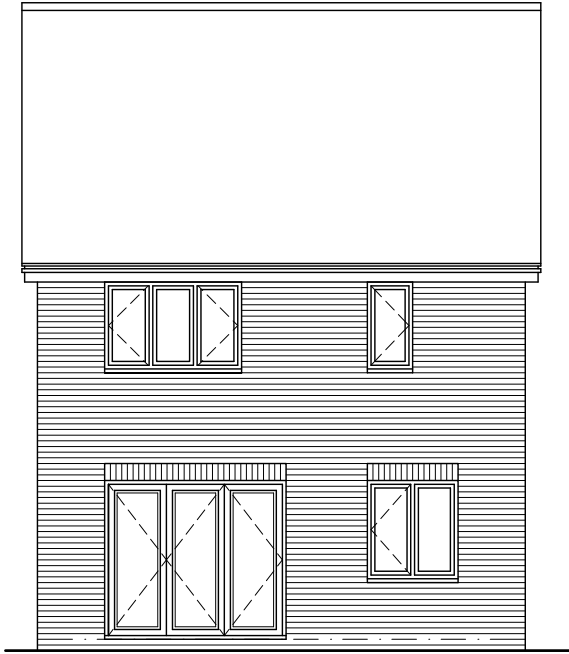


REAR WEST ELEVATION

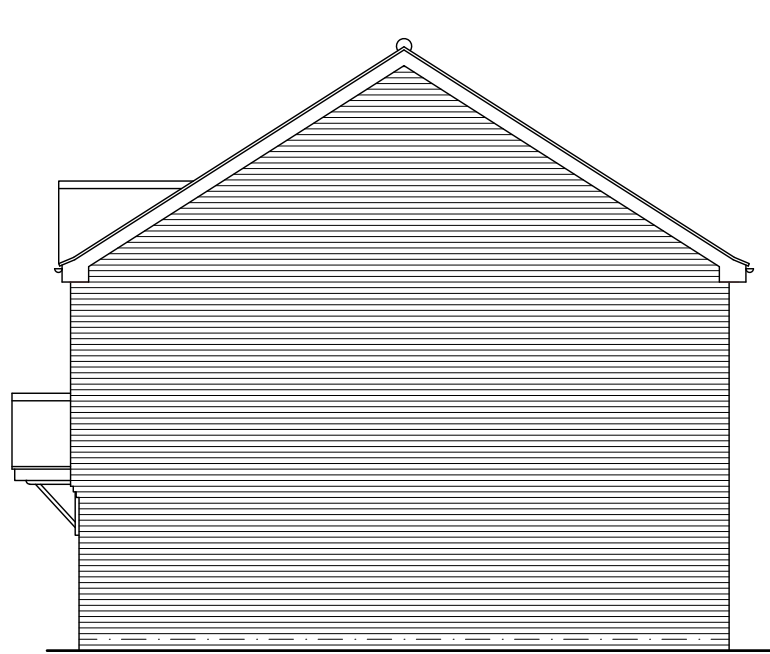

SIDE NORTH ELEVATION

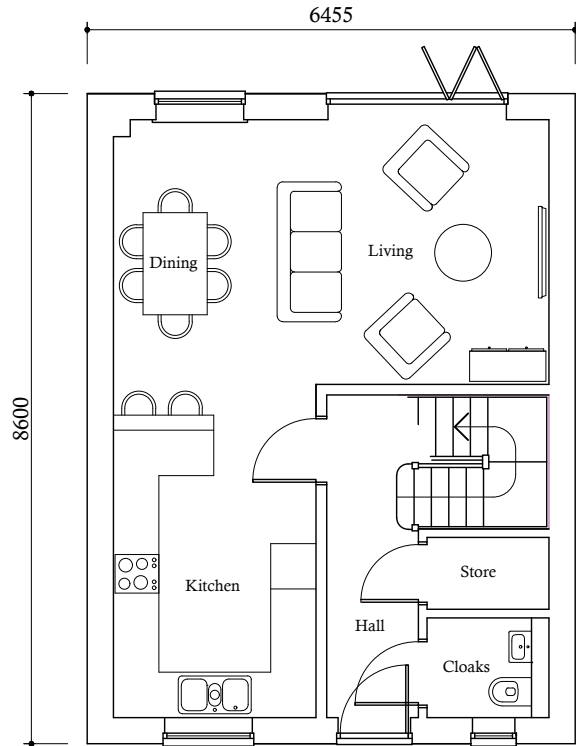

GROUND FLOOR PLAN

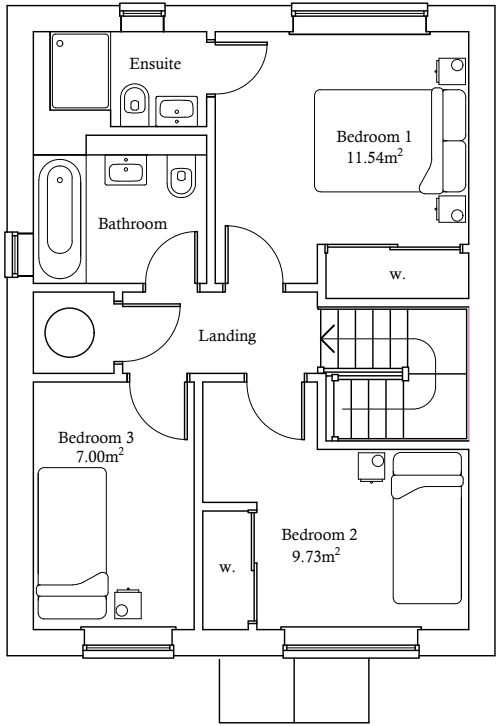

FIRST FLOOR PLAN


Ground Floor Area -	45.54 m ²	490 sq/ft
First Floor Area -	45.54 m ²	490 sq/ft
TOTAL -	<u>91.08 m²</u>	<u>980 sq/ft</u>



A. Single bed-space indicated in Bedroom 2 in lieu of double bed.
Bedroom 1 floor are increased to 11.54m² by adjusting position of
bathroom and en-suite partition. 19.11.25.

3 The Moorings,
Felbridge,
East Grinstead,
West Sussex. RH19 2TD.

01732 808238 www.arcarch.co.uk

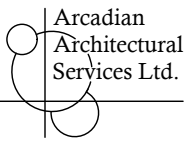

Job Title.

**LAND ADJACENT TO No 2 MEADOW
APPROACH, COPTHORNE,
WEST SUSSEX RH10 3RF.**

**Proposed Dwelling - Floor Plans and
Elevations.**

Scale : 1:100 @ A3
Drawn By : mpp

Date : July 2024
Checked By : ajp

Drawing No: **CE.RH.24/P/02 A**