

Note

- All dimensions to be checked on-site.
- Any discrepancies to be reported to the architect before any work commences.
- All structural elements are to be confirmed by the structural engineer.
- All illustrated material is subject to copyright

Client

Hayden Pearson & Becky Willan

Project

Lywood Barn

Title

Main Barn:  
Existing Ground Floor Plan

| Drawing No. | Rev     |
|-------------|---------|
| 116 00 010  | P3      |
| Scale       | Sheet   |
| 1:100       | A3      |
| Drawn       | Checked |
| FD          | UJ      |

Drawing Status


Planning Application

| Rev | Date       | Reason          | Chk |
|-----|------------|-----------------|-----|
| P1  | 02.12.2024 | Planning        | FD  |
| P2  | 02.07.2025 | Planning        | FD  |
| P3  | 30.10.2025 | Entrance Update | FD  |

Studio Mango

Studio 54  
54 Rivington Street  
London EC2A 3QN

studiomango.co.uk  
info@studiomango.co.uk

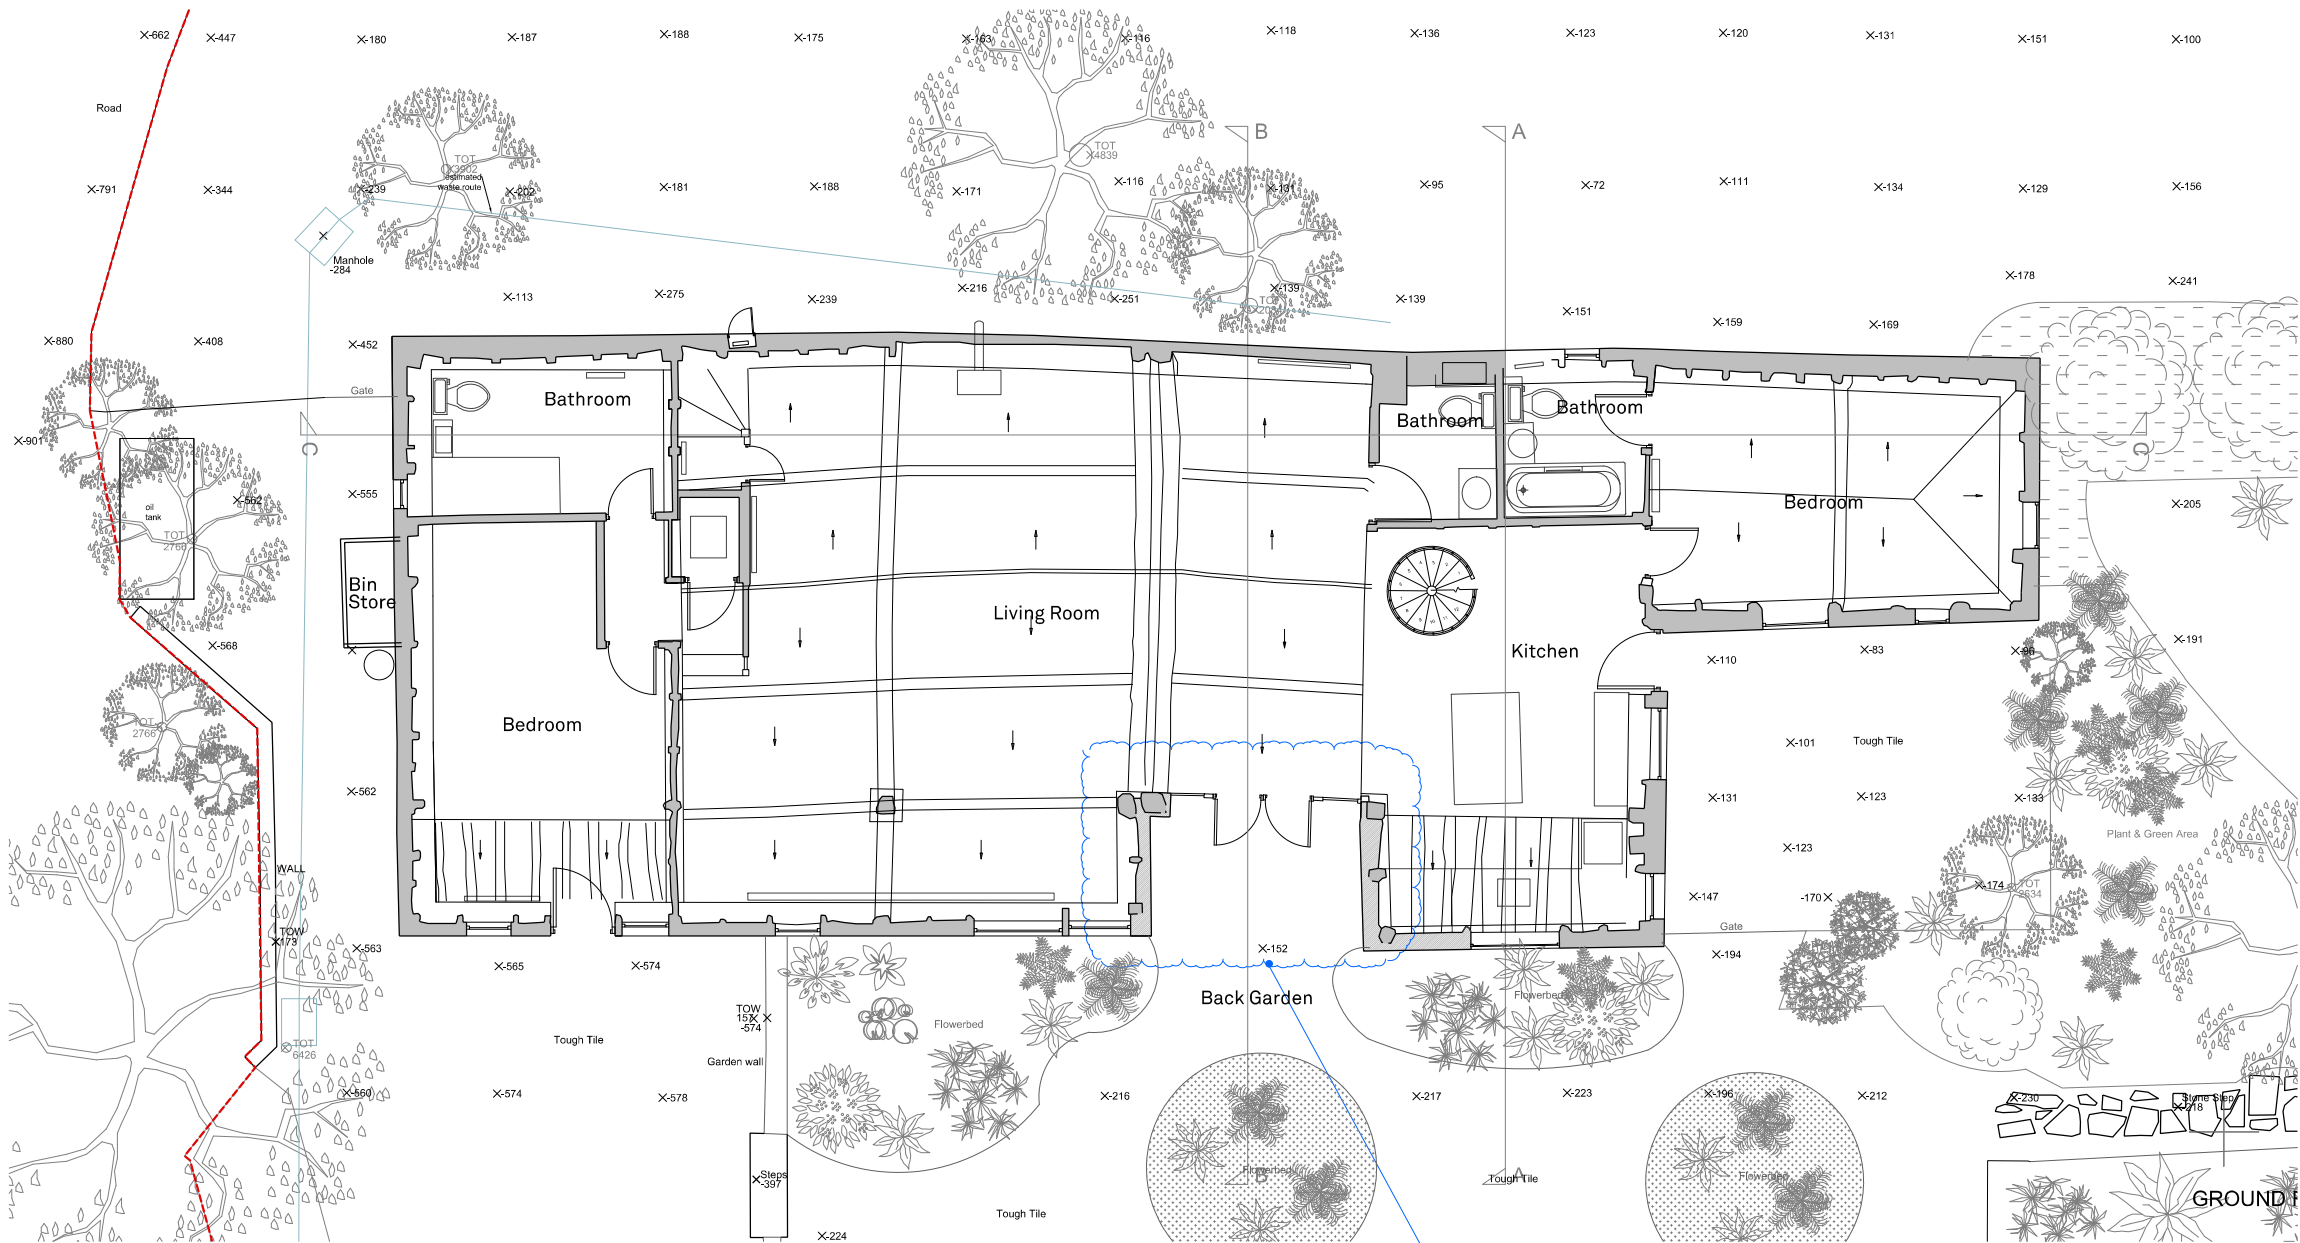

0m 2m 4m 6m 8m 10m

