

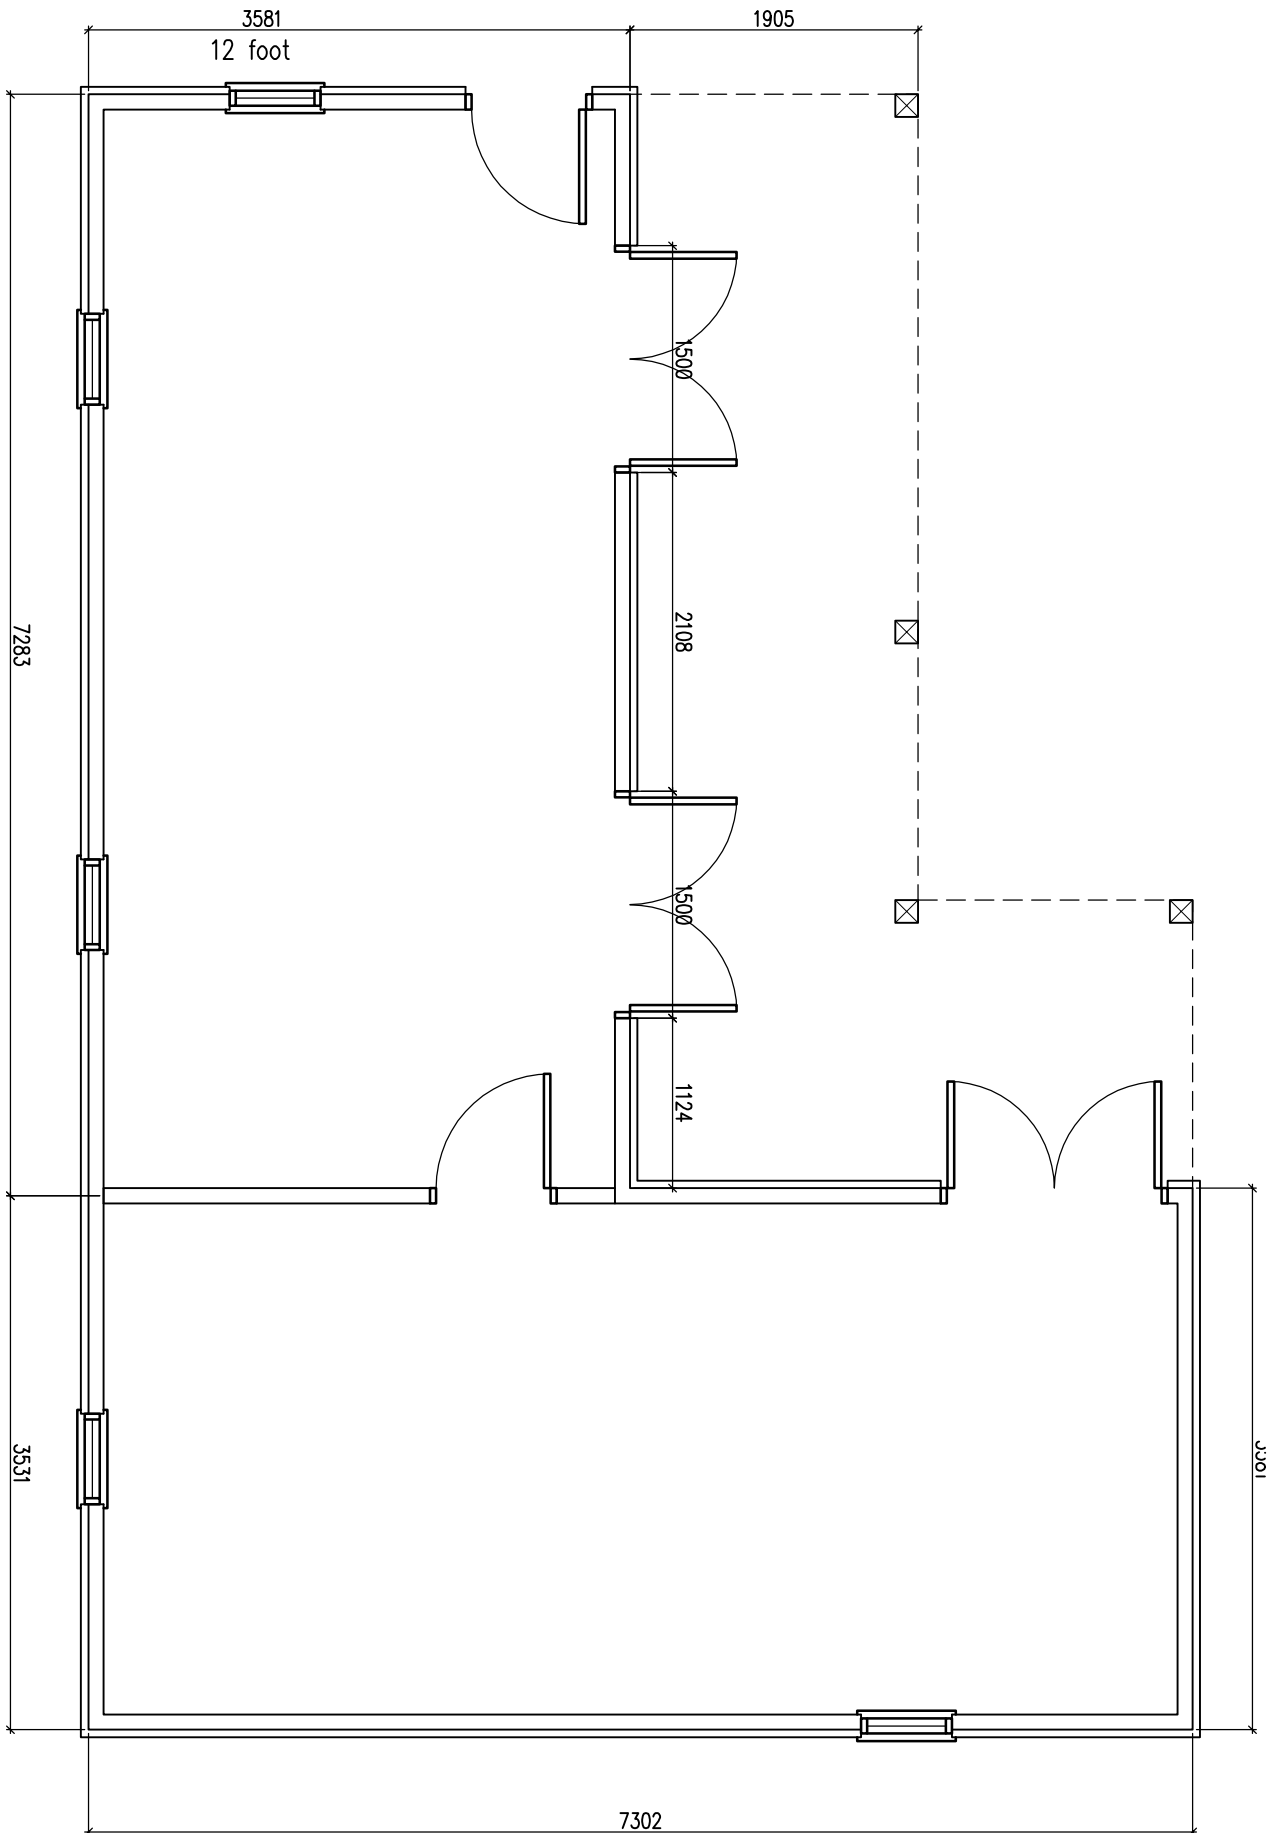
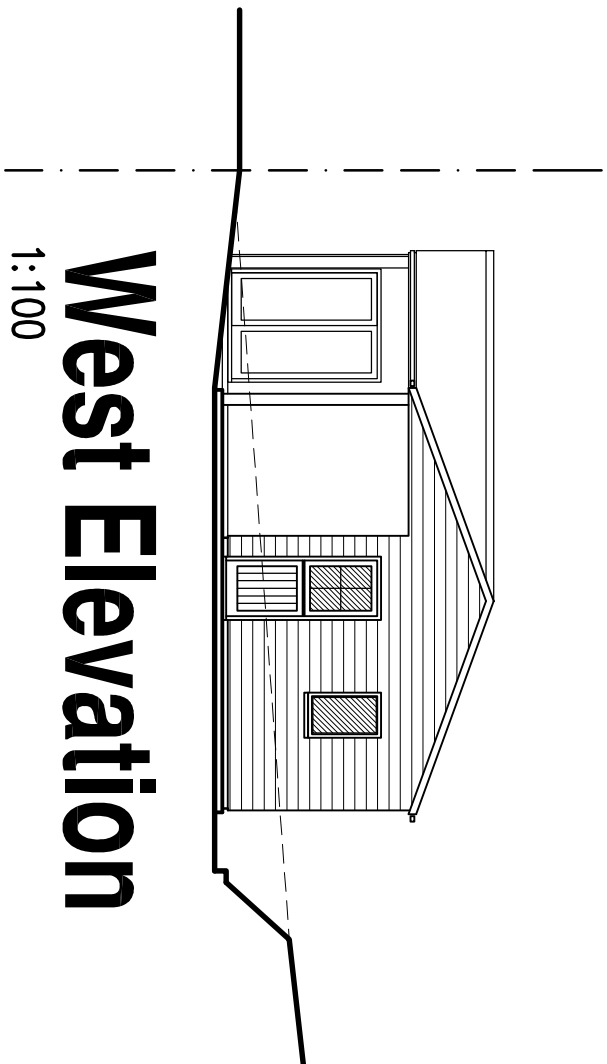
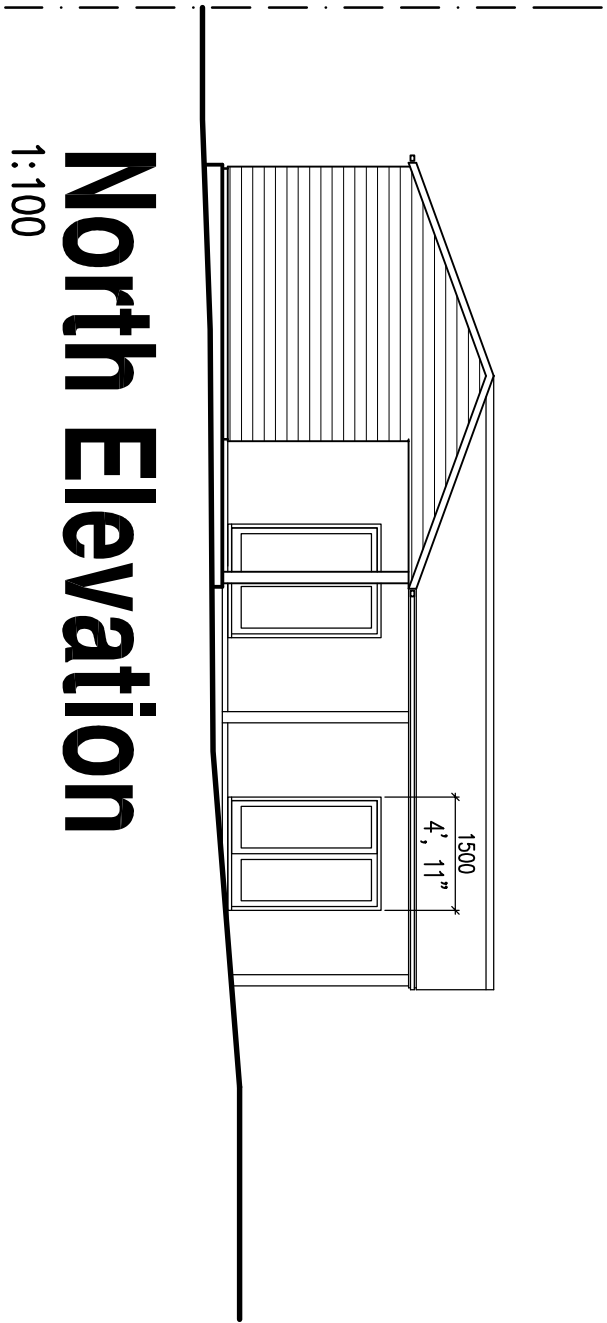
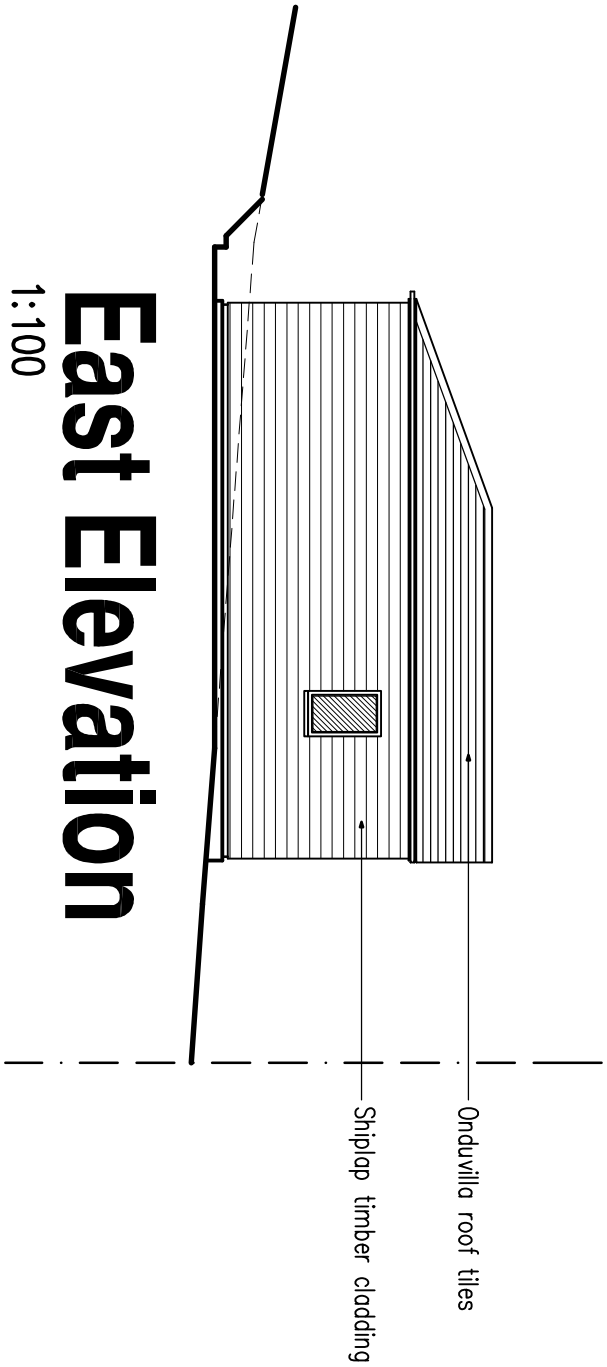


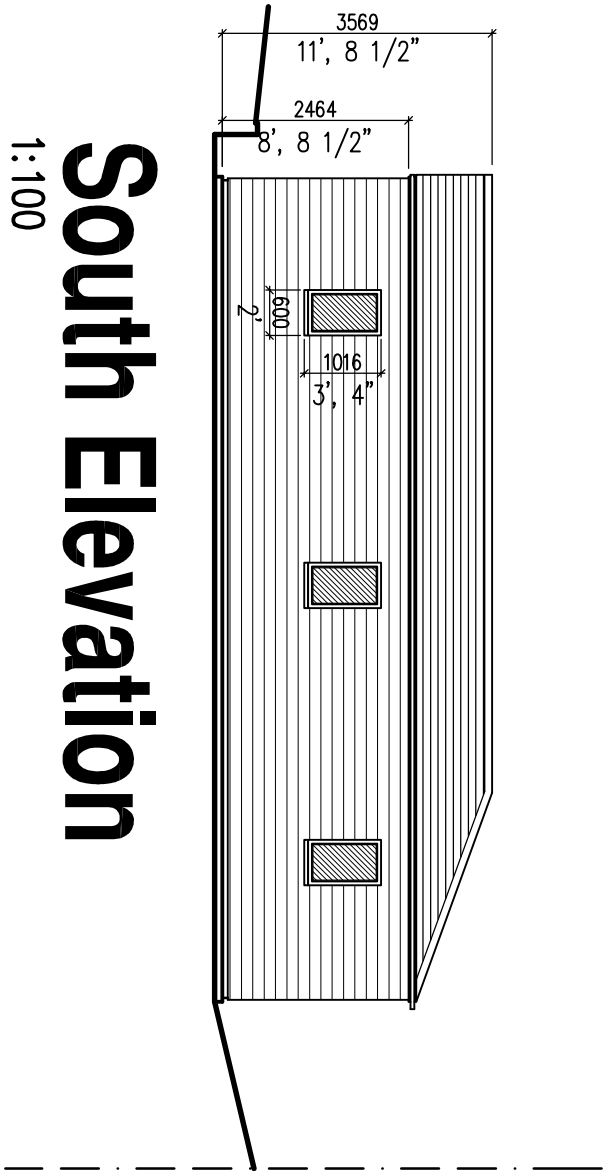

Floor Plan

1:50

 

Project: Proposed Stable at: Bentley Cottage Wickham Hill Hurslipierpoint		Drawing title: Floor Plan Elevations & Site Plan As Proposed	
Client: Action / Hillier		Copyright of: Clive Voller Associates Chartered Building Surveyors 15 Station Road Burgess Hill West Sussex RH15 9DE Tel: 01444 871010 Fax: 01444 870099 Web: www.clivevoller.com	
Scale: 1:100, 1:50 @ A1		RICS	
Date: Sept 2025	Drawn:	Rev'n C	
Dwg. No.: 4138-07			