




FRONT ELEVATIONS

SIDE ELEVATIONS




REAR ELEVATIONS


SIDE ELEVATIONS

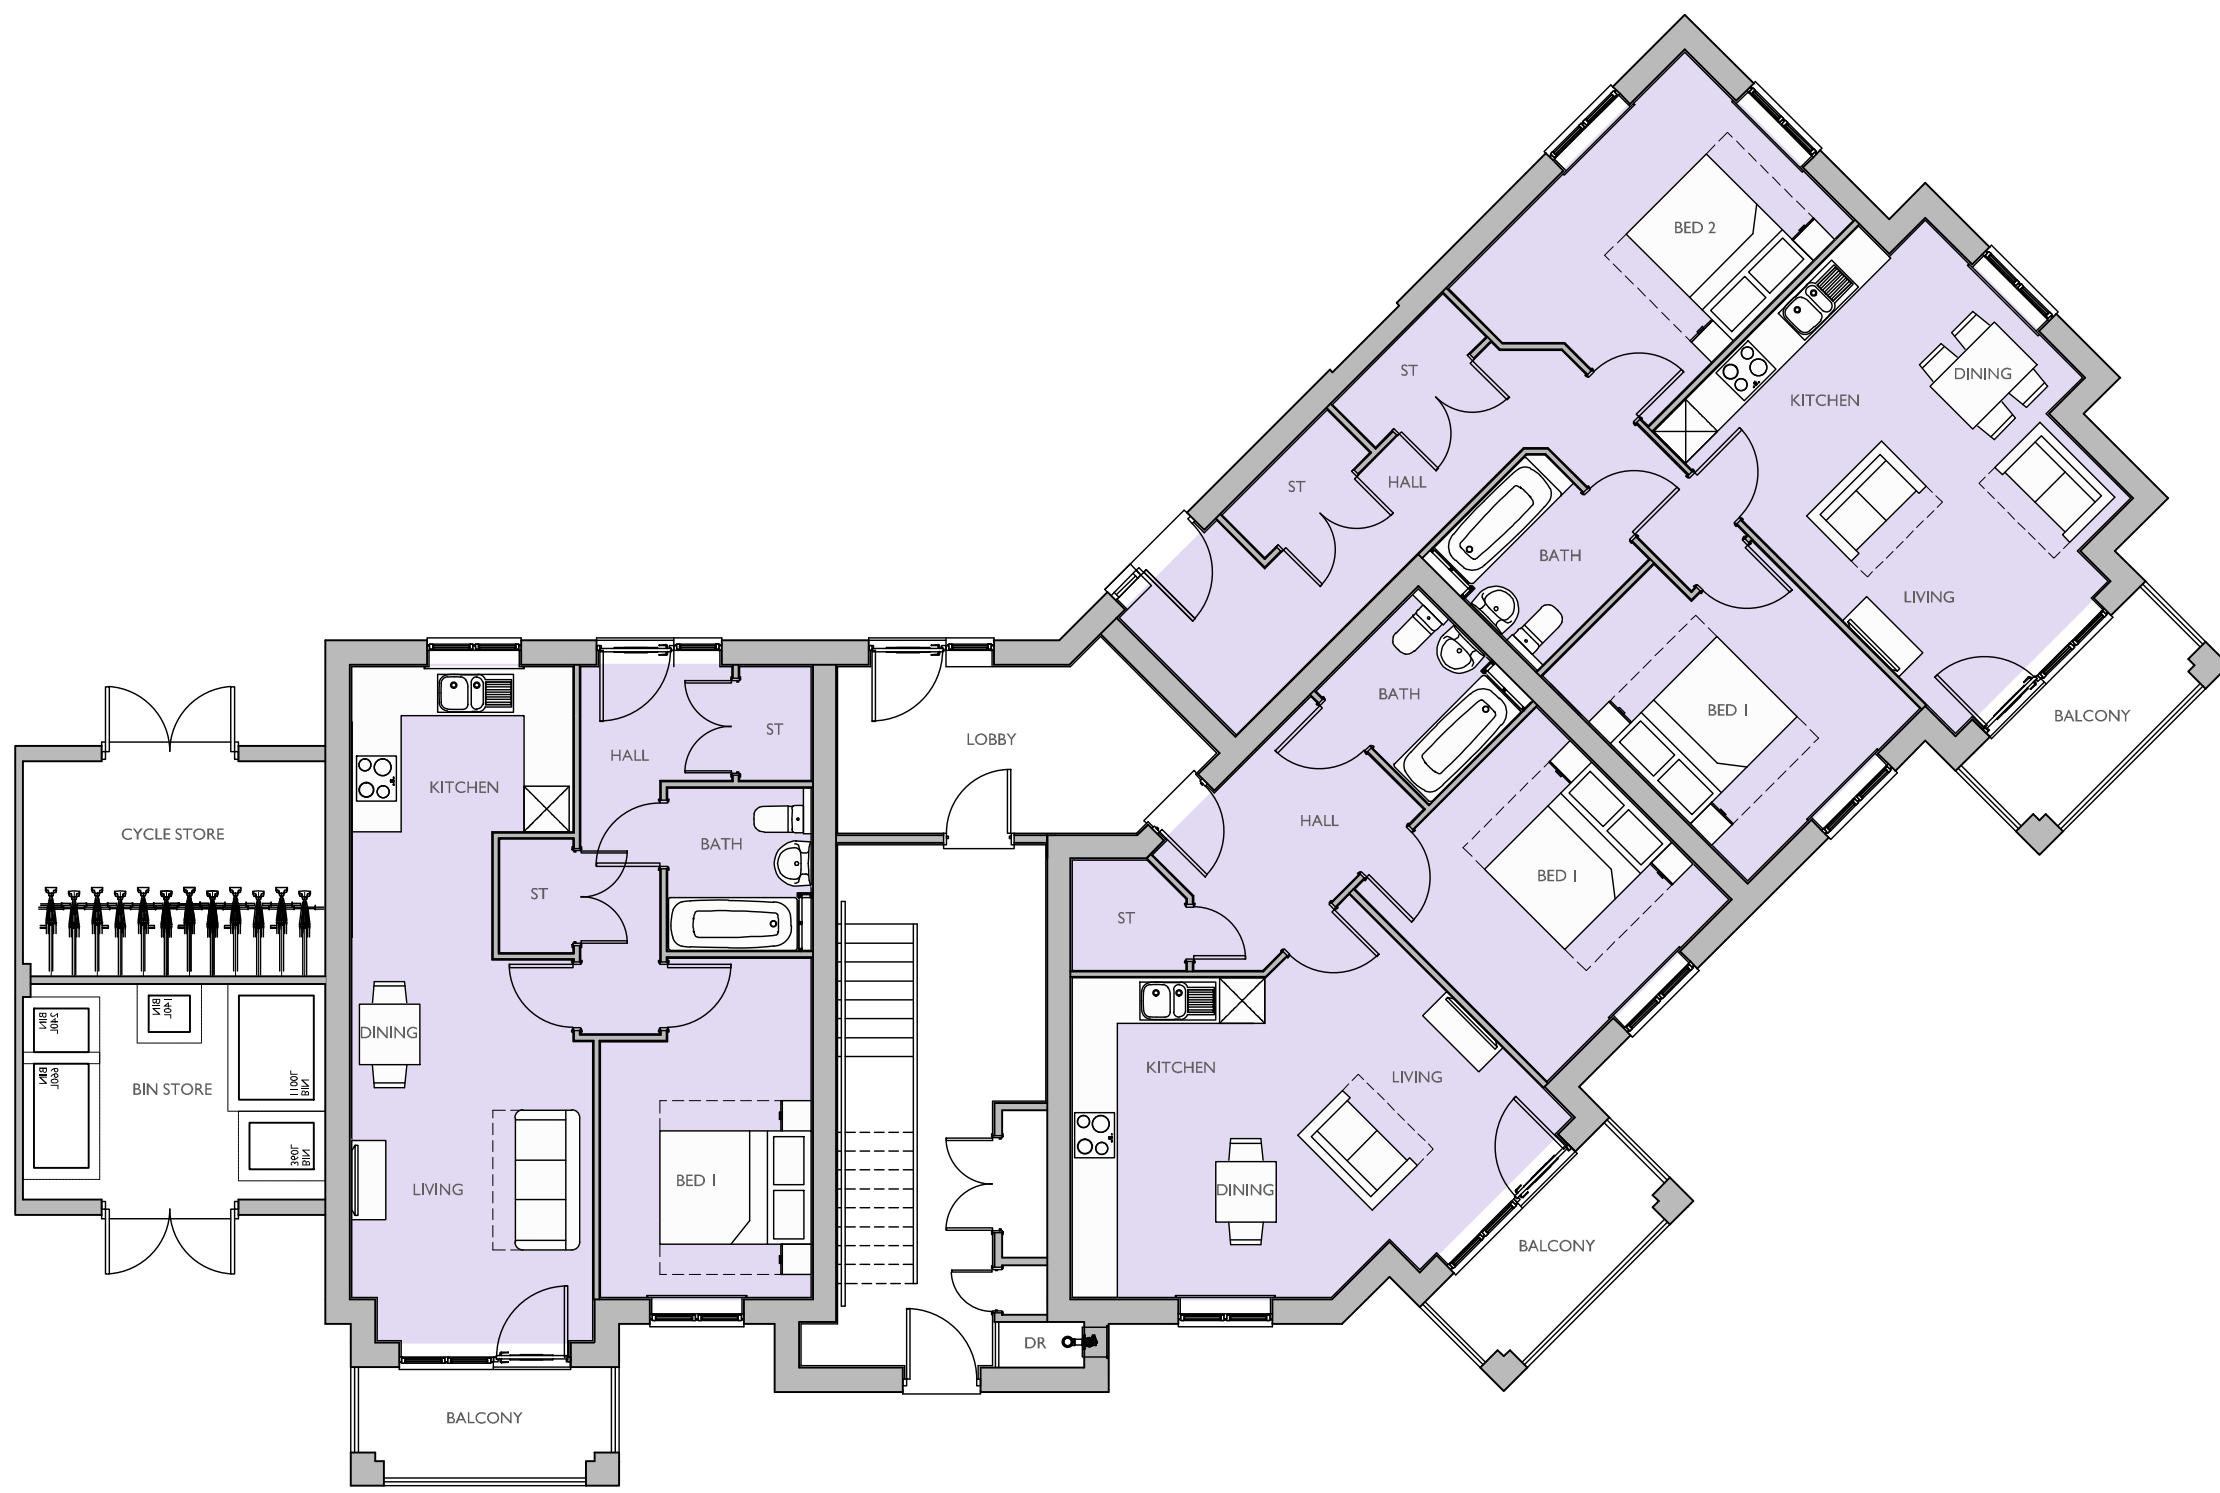

GROUND FLOOR PLAN

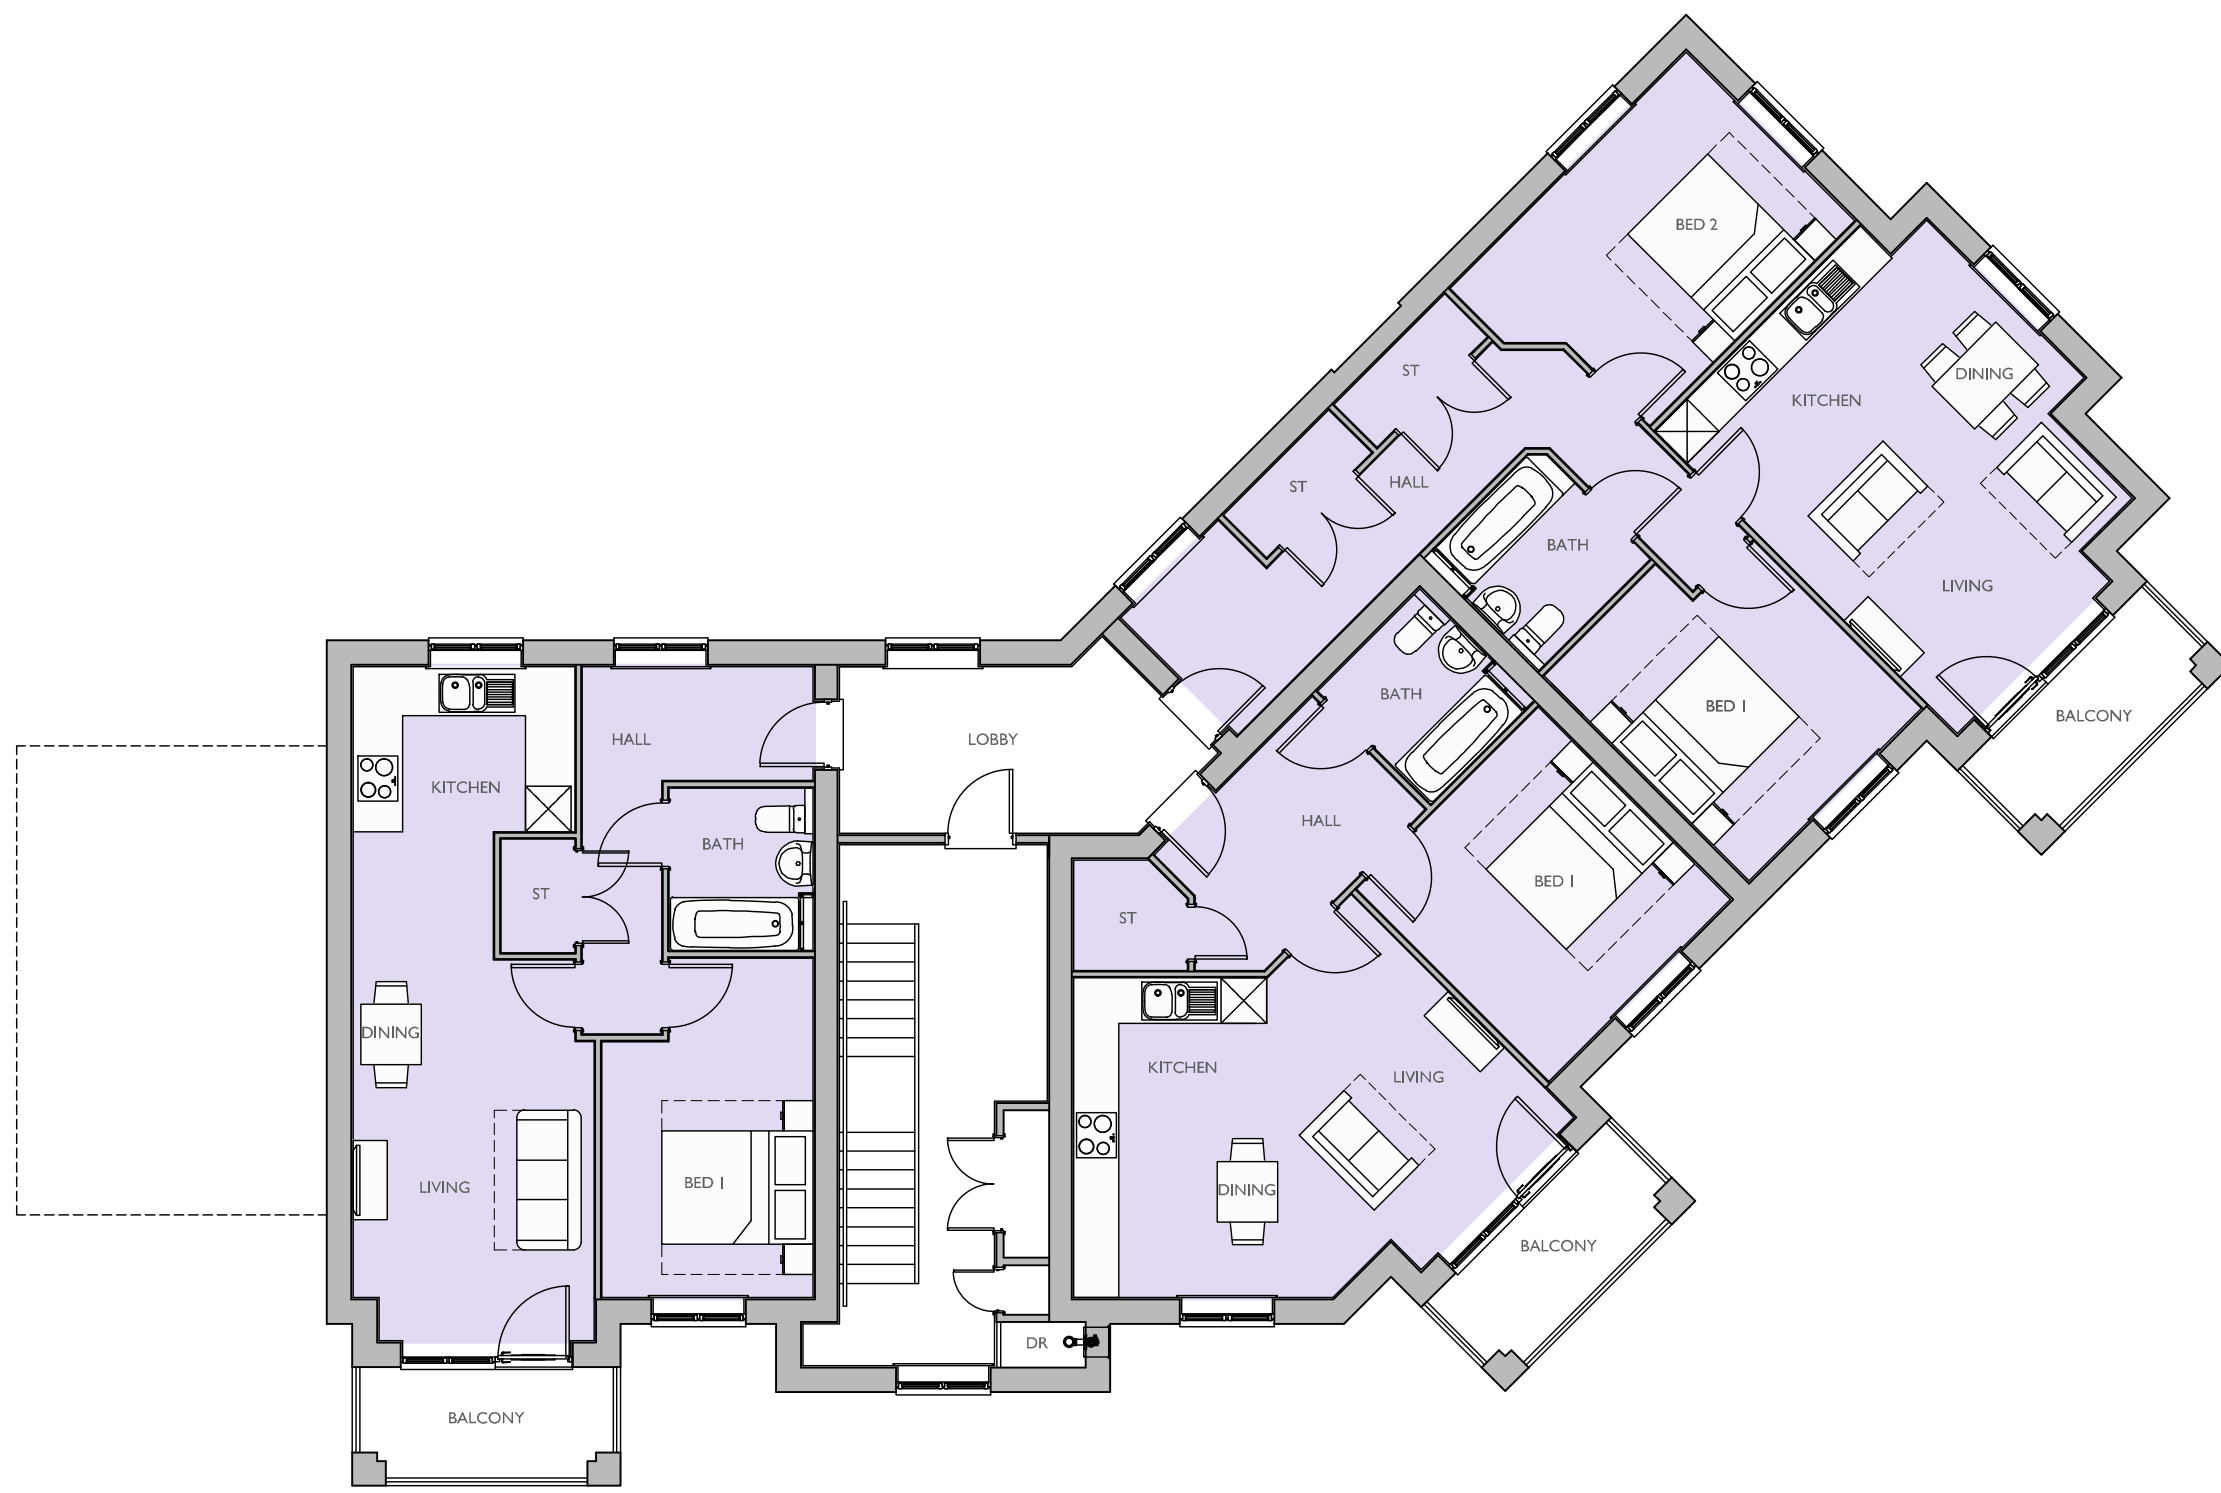

FIRST FLOOR PLAN

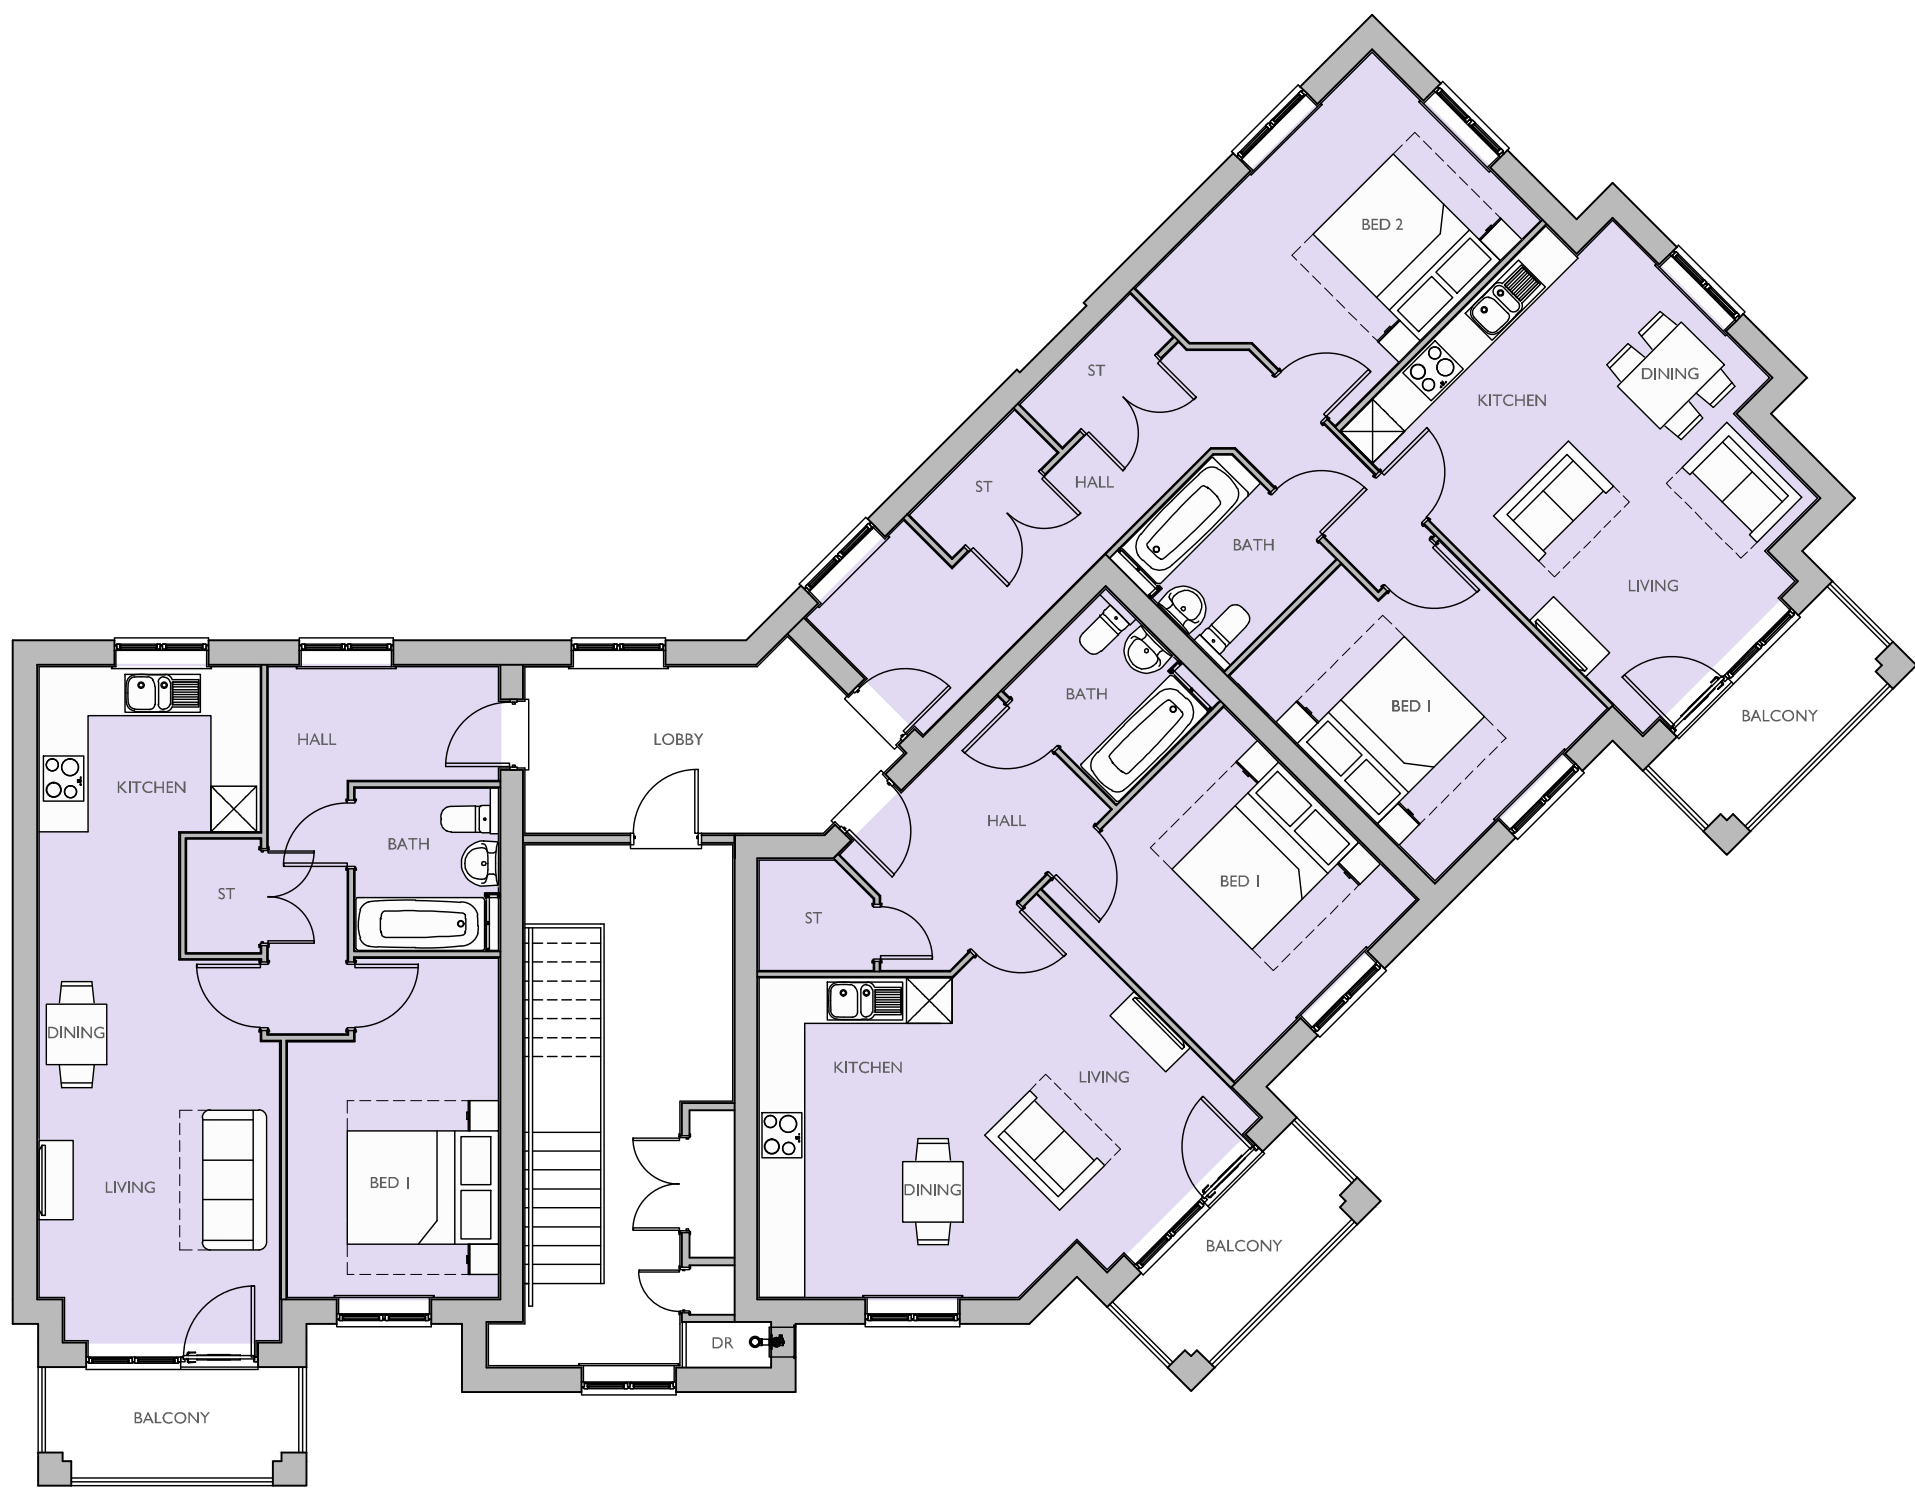

SECOND FLOOR PLAN

Housetype Name:		BLOCK D	
Occupancy: 1 BED / 2 PERSON, 1 BED / 2 PERSON, 2 BED / 4 PERSON			
Gross Area ft²:	Gross Area m²:	Net Area ft²:	Net Area m²:
554.5	51.5	546.5	50.8
571.1	53.1	563.0	52.3
772.8	71.8	762.0	70.8

For Colours of Material See External Finishes Layout (CB_96_274_008)	
Primary Material:	STRETCHER BOND MASONRY BRICKWORK.
Feature Material:	VERTICAL TILE HANGING, WITH ORNAMENTAL TILE FEATURE.
Architectural Detail:	SPLAYED BRICK HEADERS AND SOLDIER COURSE CILLS. 15MM PROJECTING STRING STRETCHER COURSE.
Window & Door Frames:	UPVC CASEMENT WINDOW. COMPOSITE FRONT DOOR. UPVC FRENCH DOOR.
Fascia, Soffit & Bargeboard:	WHITE UPVC BOXED EAVES ROOFING SYSTEM.
Architectural Ornaments:	
Guttering & Drainage:	BLACK UPVC DRAINAGE SYSTEM.

Plot Numbers:
117 - 125 (AS)



Scale @ A0:				Project:	
0 1 2 3 4 5m				LAND WEST OF IMBERHORNE LANE, EAST GRINSTEAD	
Rev				Title:	
B				FLAT BLOCK D FLOOR PLANS & ELEVATIONS	
Date: 17.04.26				Client:	
Drawn by: LRD				Bovis Homes Vistry Homes	
Checked by: BB					
Updated to latest external finishes.					
Date: NOVEMBER 2025					
Drawn by: LAC					
Checked by: BB					
Org No: CB_96_282_B_CA_D_01					
Rev: B					