


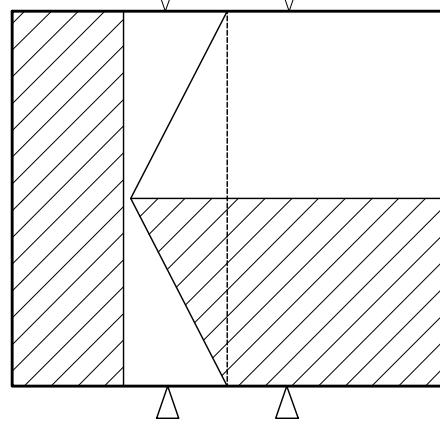


ROOF PROFILE - 1:200



FRONT ELEVATION

* OBSCURE GLAZED WINDOW

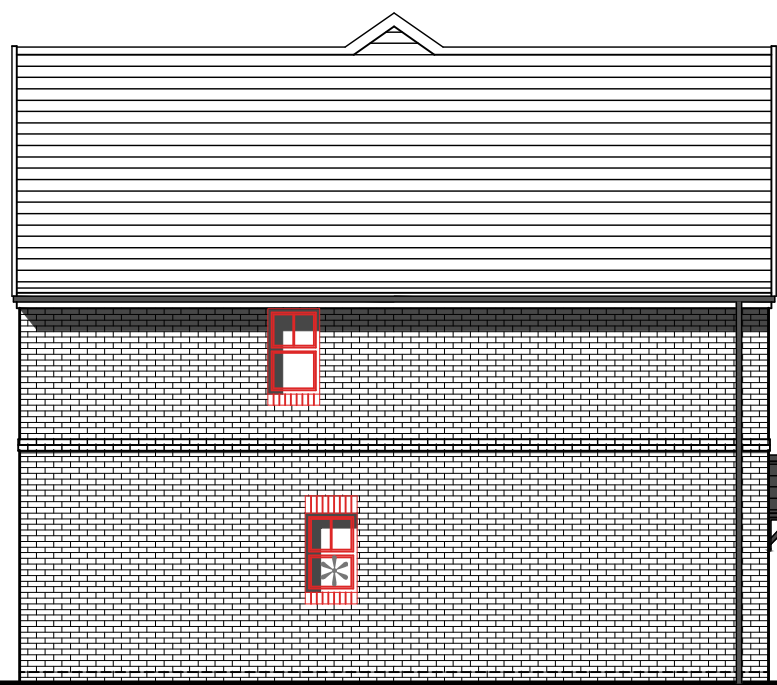


SIDE ELEVATION


* OBSCURE GLAZED WINDOW
□ ADDITIONAL WINDOWS ADDED



REAR ELEVATION

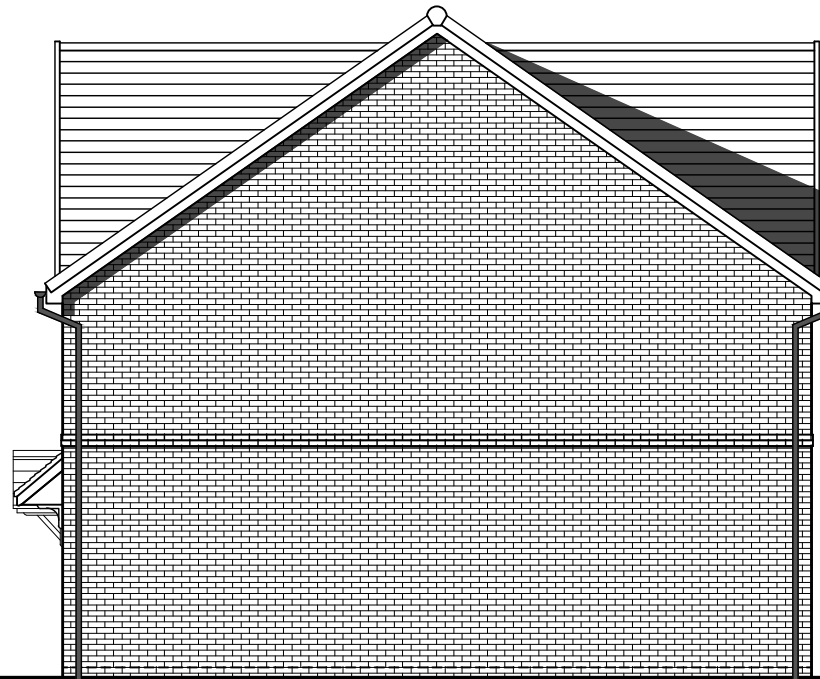


SIDE ELEVATION

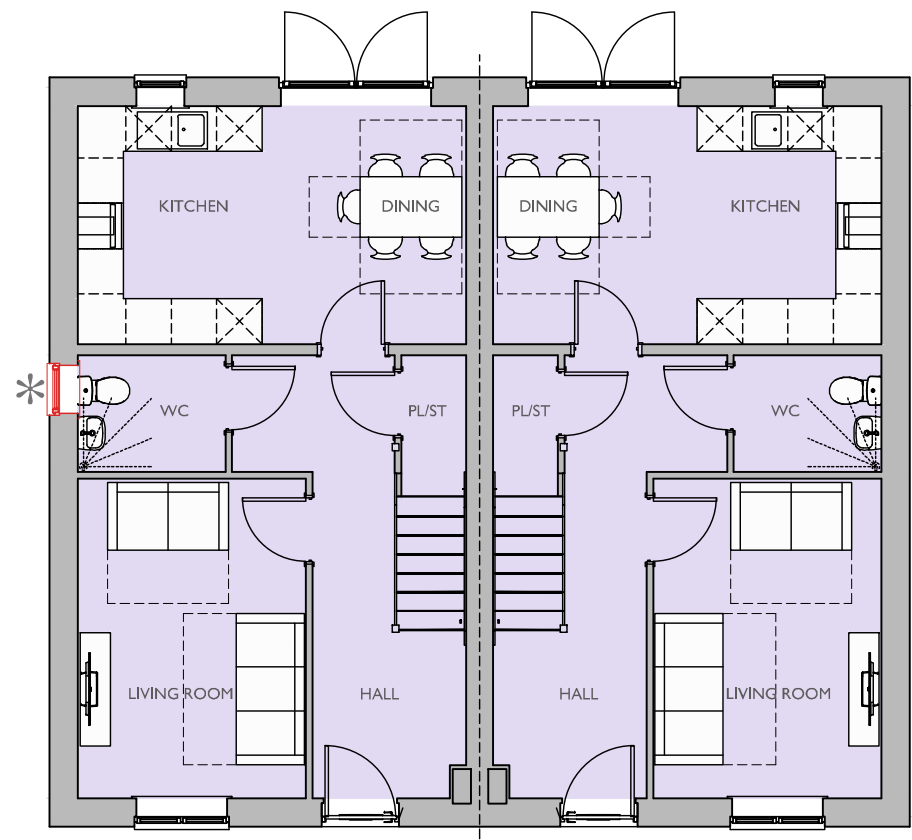

GROUND FLOOR PLAN

* OBSCURE GLAZED WINDOW
□ ADDITIONAL WINDOW ADDED

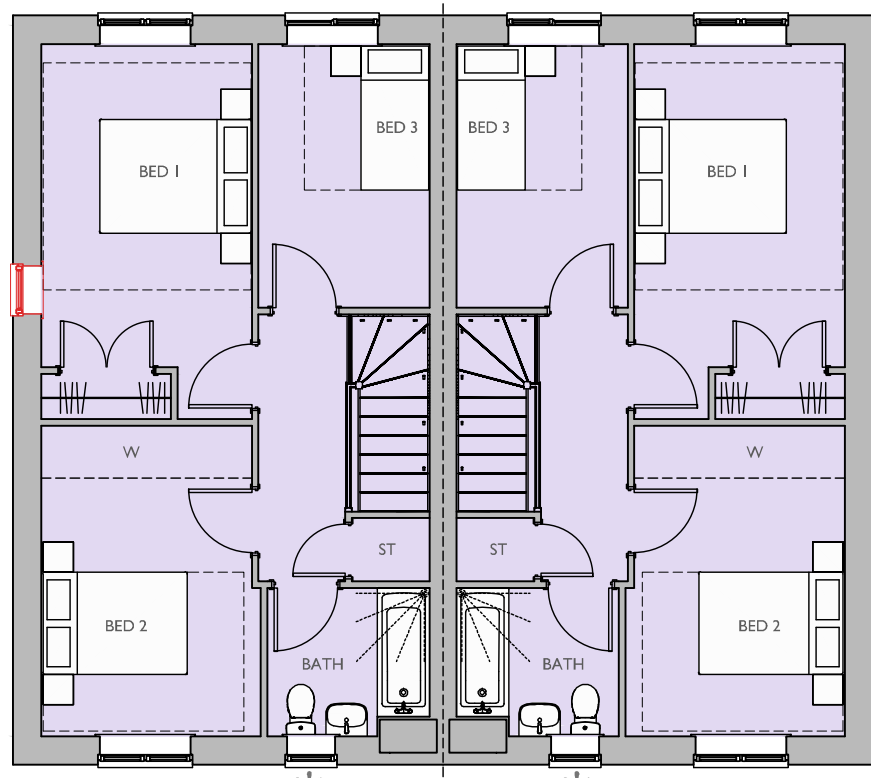

FIRST FLOOR PLAN

* OBSCURE GLAZED WINDOW
□ ADDITIONAL WINDOW ADDED

Housetype Name:		M352	
Occupancy:		3 BED / 5 PERSON	
Gross Area ft²:	Gross Area m²:	Net Area ft²:	Net Area m²:
1027.78	95.48	1012.34	94.05

For Colours of Material See External Finishes Layout (CB_96_282_008)	
Primary Material:	STRETCHER BOND MASONRY BRICKWORK.
Feature Material:	
Architectural Detail:	SOLDIER COURSE HEADERS & CILLS. 15MM PROJECTING STRING STRETCHER COURSE.
Window & Door Frames:	UPVC CASEMENT WINDOW, WITH GLAZING BARS COMPOSITE FRONT DOOR. UPVC FRENCH DOOR.
Fascia, Soffit & Bargeboard:	WHITE UPVC BOXED EAVES ROOFING SYSTEM.
Architectural Ornaments:	
Guttering & Drainage:	BLACK UPVC DRAINAGE SYSTEM.

Plot Numbers:
272 & 273 (AS)



Location Plan (Not to Scale)

Scale @ A1:

0

1

2

3

4

5m

Scale 1:100

Rev

Date

Drawn

Checked

B

17.04.26

LRD

BB

PLOT NUMBERS UPDATED TO LATEST LAYOUT.

Date: NOVEMBER 2025

Drawn by: LRD

Checked by: BB

Dwg No: CB_96_282_B_CA_M352_03

Rev:

B

Project:

LAND WEST OF IMBERHORNE LANE,
EAST GRINSTEAD

Title:

M352
ELEVATIONS & FLOOR PLANS

Client:

Bovis Homes

VistryHomes

COOPERBAILLIE

Please note these drawings are not for construction but for concept design and planning applications purposes only.
Cooper Baillie Limited - Cornmarket House, 24 Guildford Road, Bagshot, Surrey GU19 5JN - Telephone 01276 400039 - www.cooperbaillie.co.uk
This drawing and the marks depicted are the copyright of Cooper Baillie Ltd and may not be reproduced or amended without written permission. No liability will be accepted for any damage caused by other persons.