



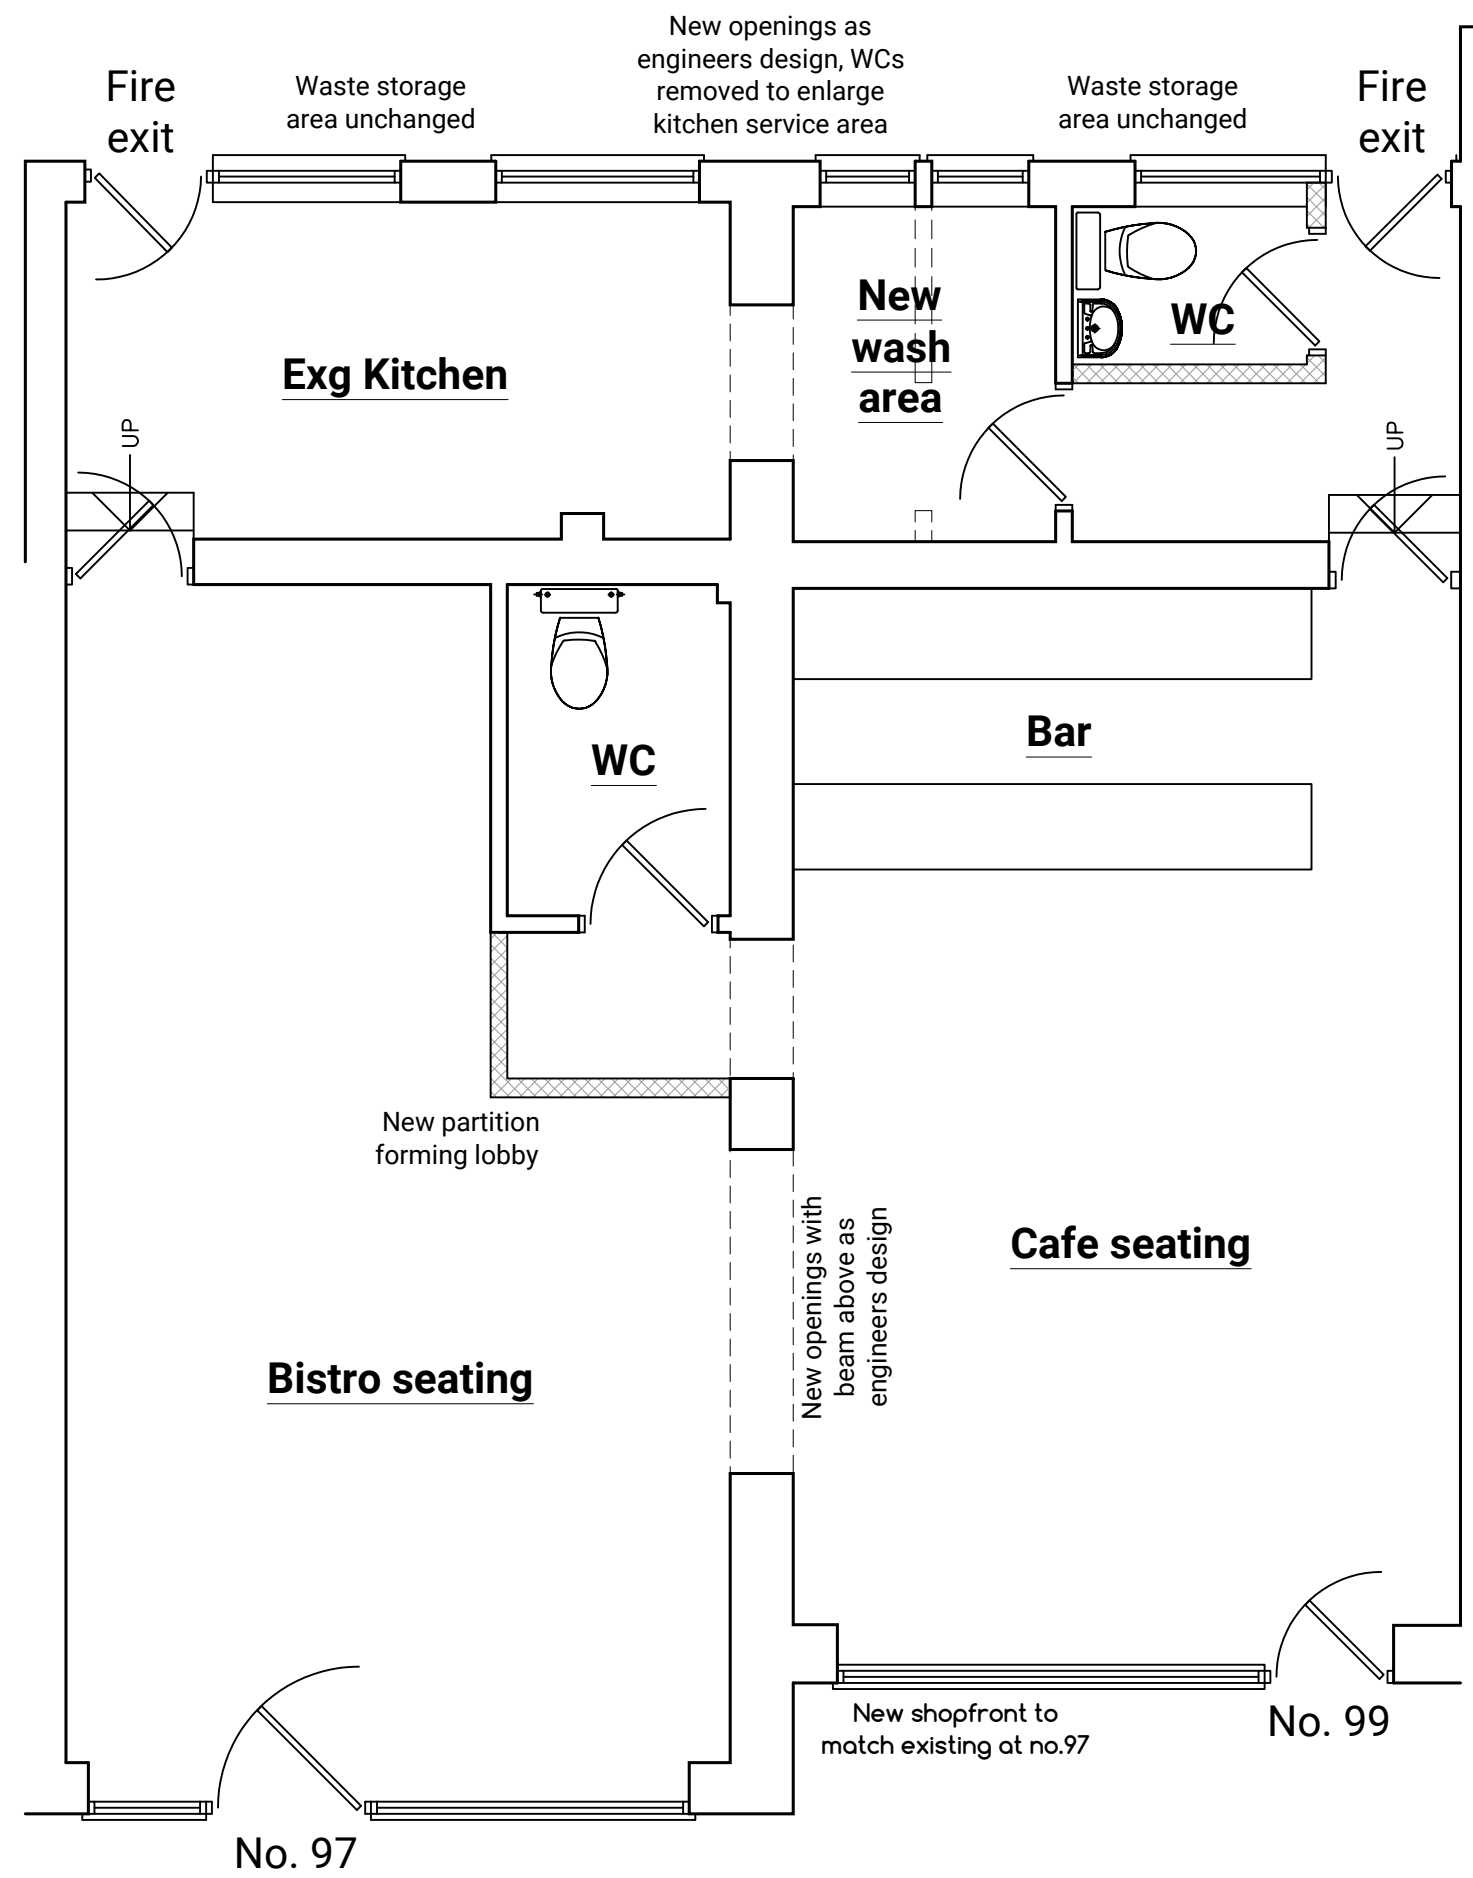

Proposed floor plan 1:50

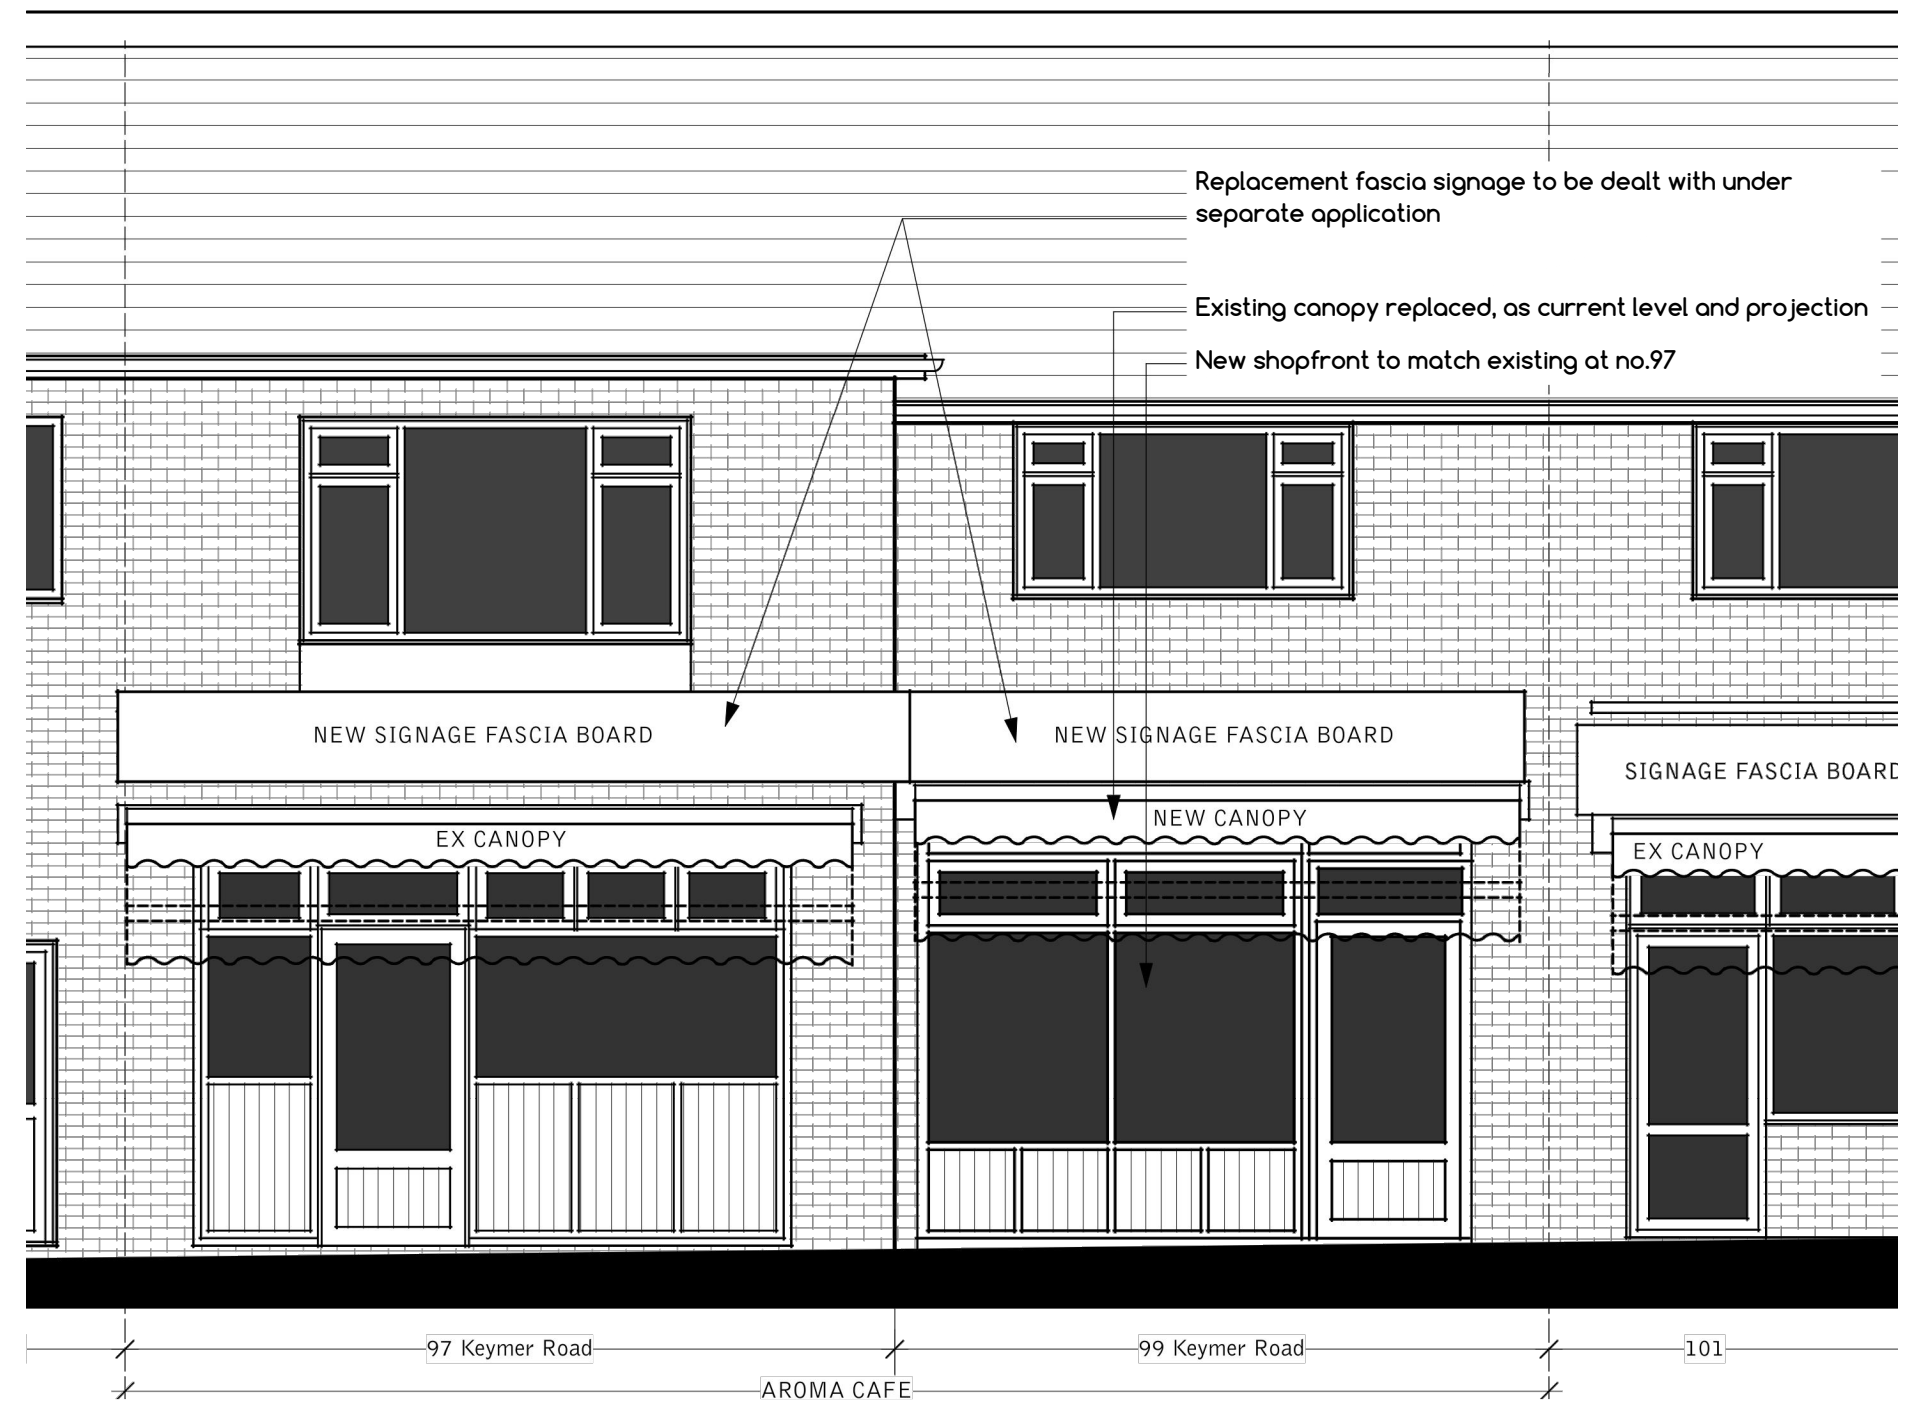

Proposed street elevation SW 1:50

0 1 2 3
Scale 1:50 (m)

Drawing based on supplied
information and drawings