




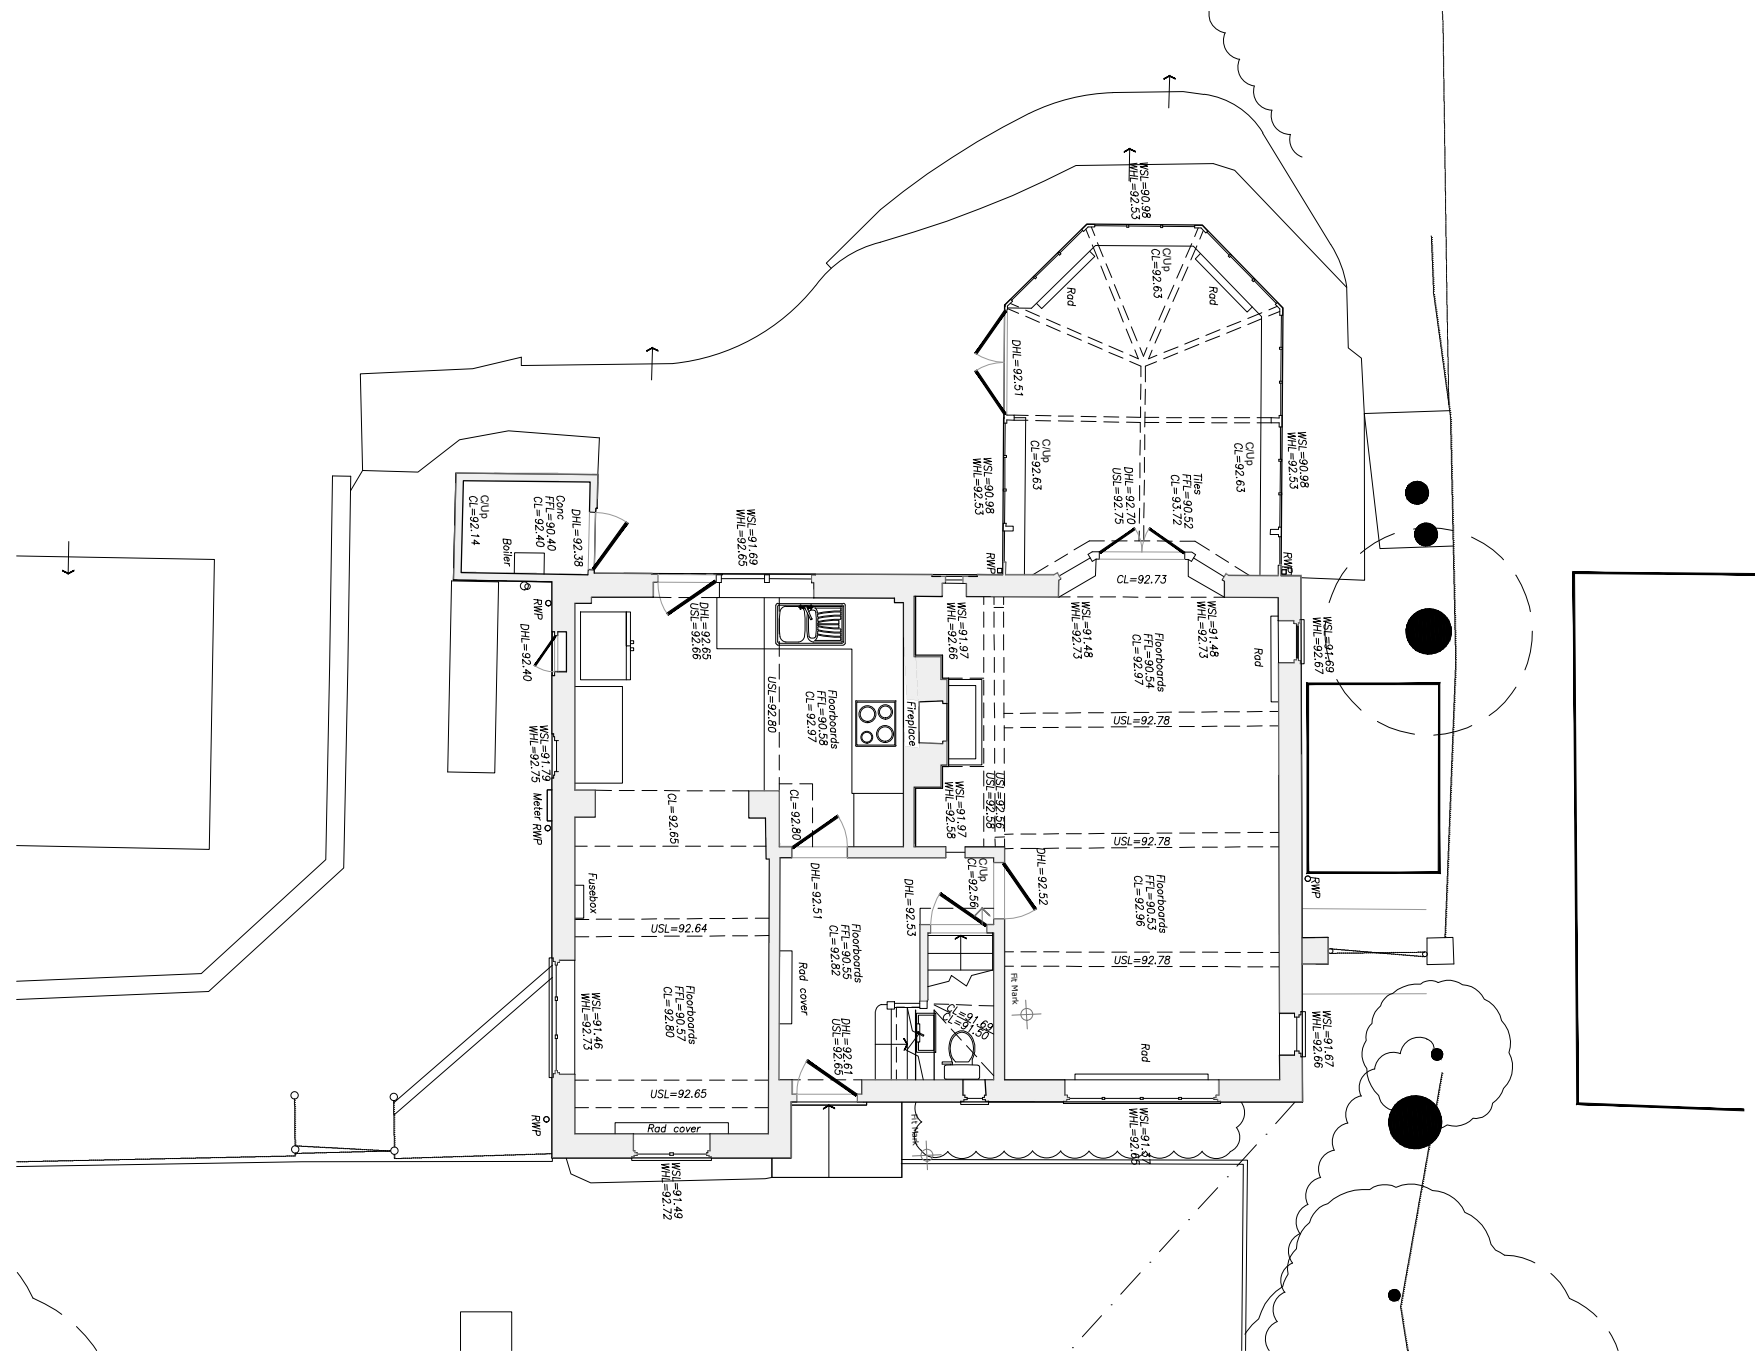


01-Ground Floor Plan 1:100
Existing
0 0.5 1 2 3 4 5 10
Scale in metres

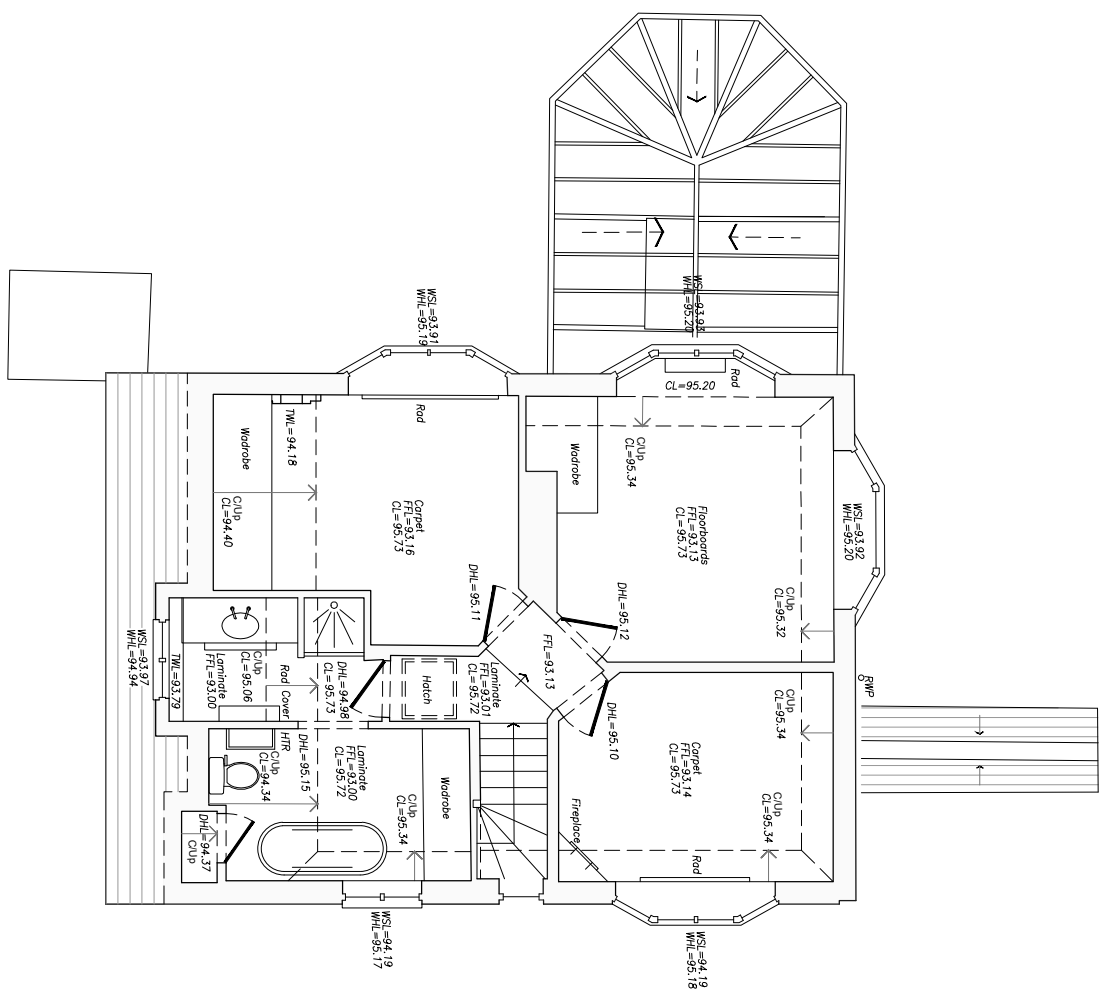

02-First Floor Plan 1:100
Existing

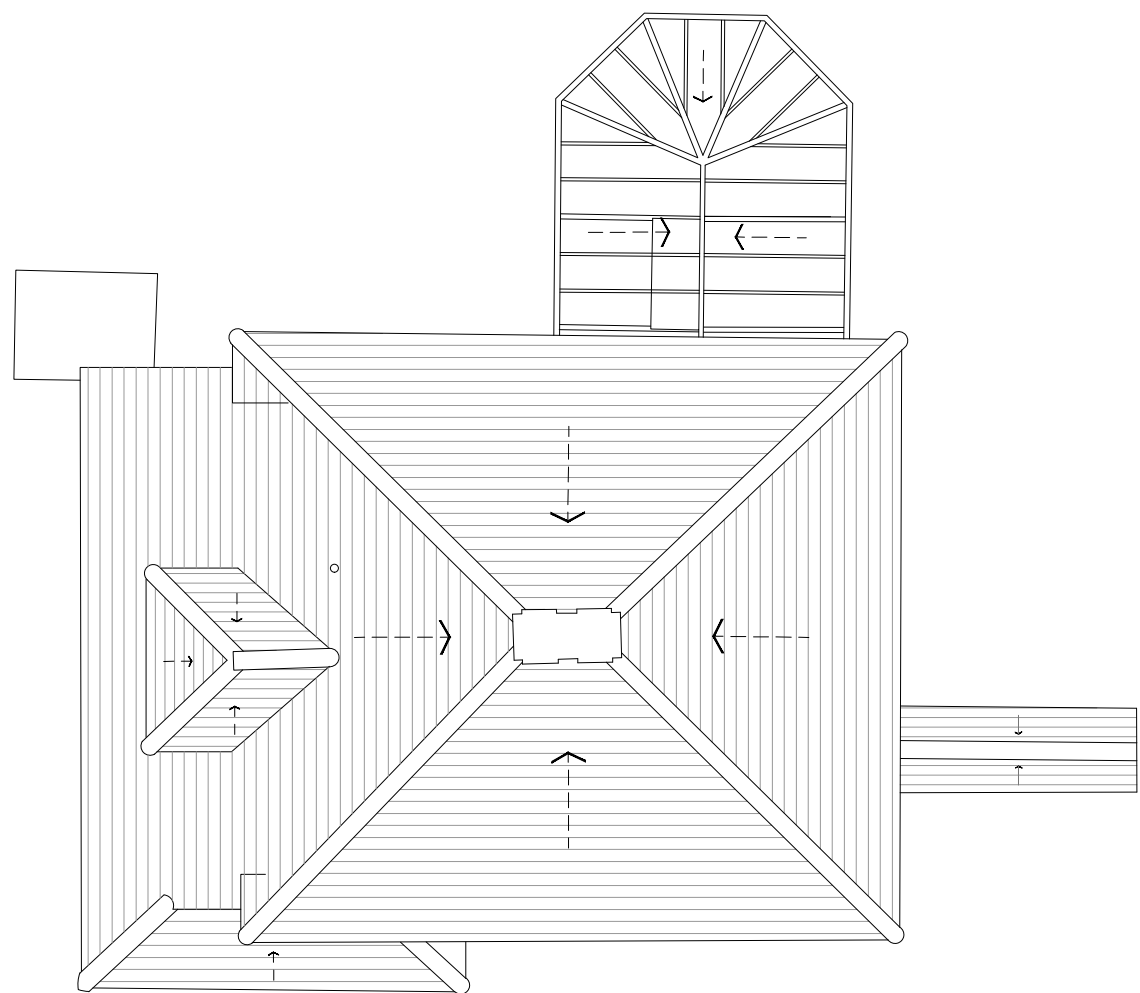


03-Roof Plan 1:100
Existing

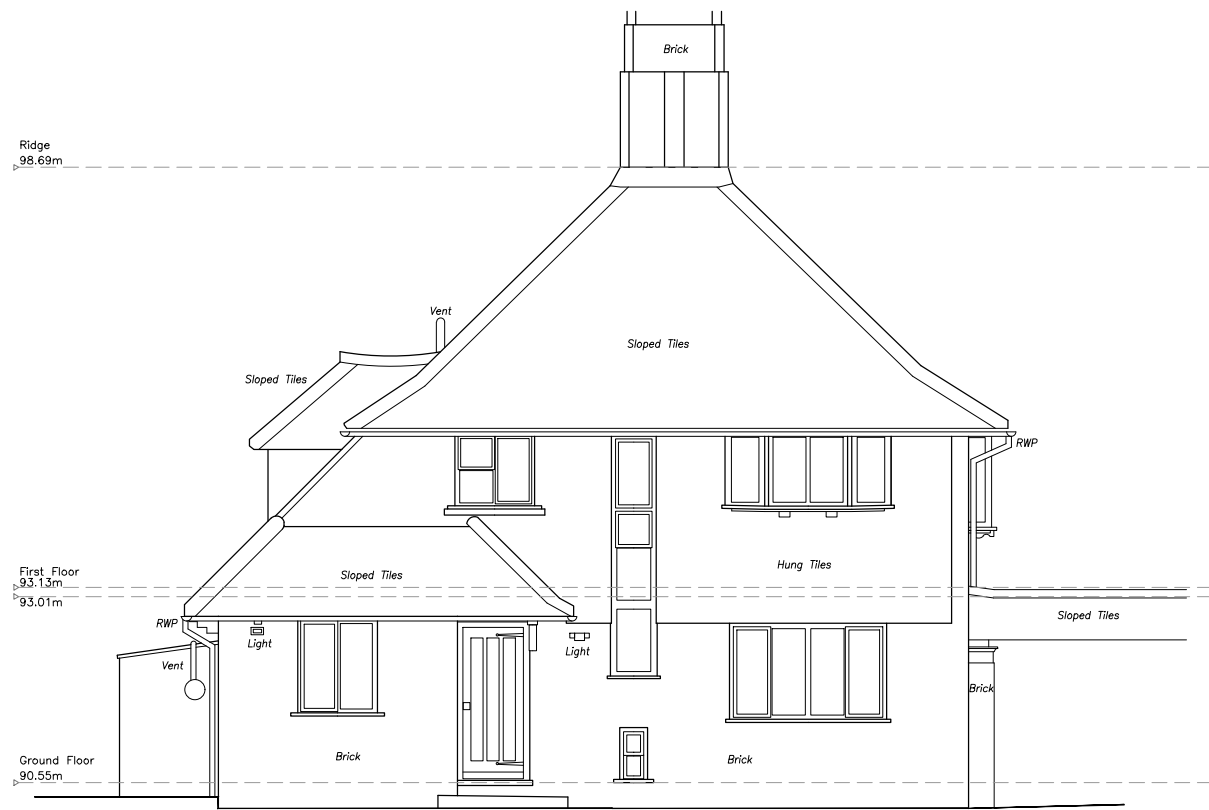

01-Front Elevation (east) 1:100
Existing
0 0.5 1 2 3 4 5 10
Scale in metres



02-Side Elevation (south) 1:100
Existing

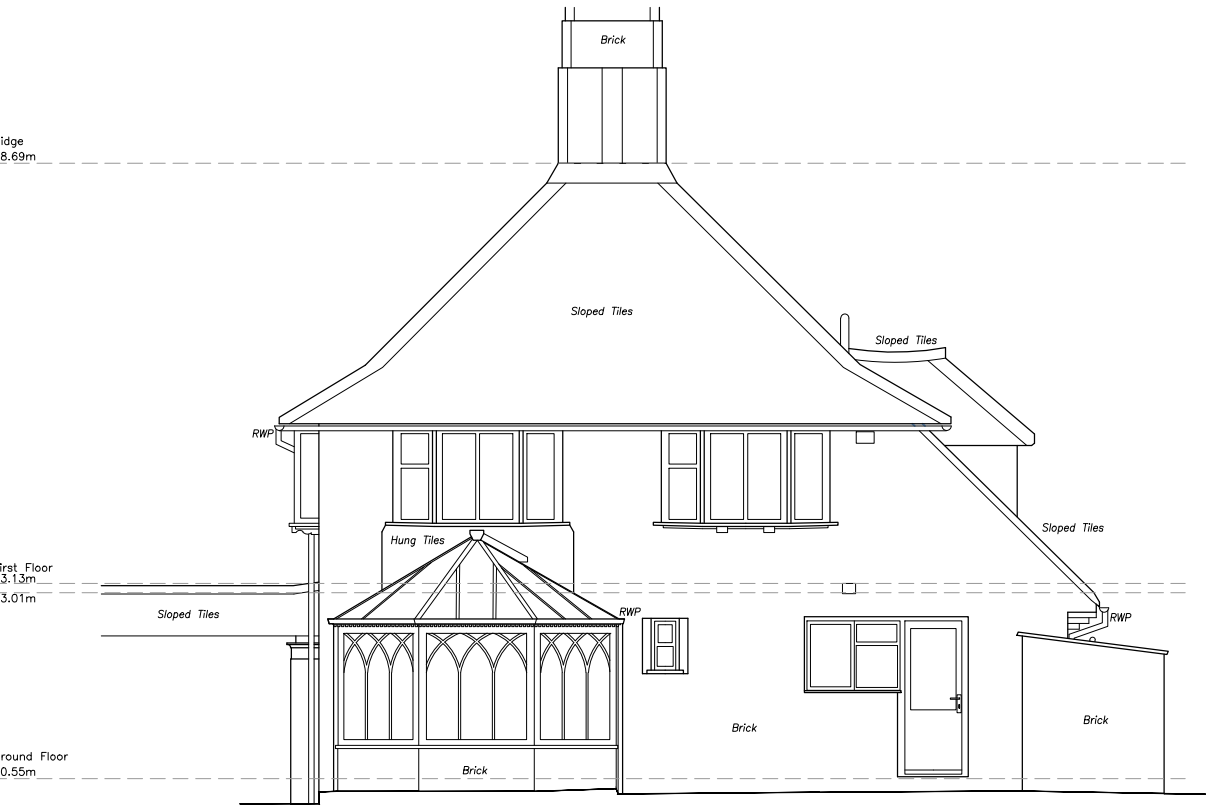

03-Rear Elevation (west) 1:100
Existing



04-Side Elevation (north) 1:100
Existing

General Notes:

Meynell Gunton is a trading name of JDRM Architectural Design LLP.

© This drawing is the property of JDRM Architectural Design LLP and protected by the Copyright, Designs and Patents Act, 1988.

Do not scale from drawings, use listed dimensions only, request additional dimensions from Meynell Gunton if required.

All dimensions and conditions are to be verified on site prior to commencing any work or ordering materials.

Units (Unless noted otherwise):

- Dimensions: Millimetres
- Levels: Metres
- Areas: Metres (all areas are approximate)

Report any discrepancies to Meynell Gunton in writing.

Project Notes:

Revision History:				
Date	Rev	Notes		Appr
30/04/26	A	ISSUED FOR APPROVAL - PD Submission		RM

Meynell + Gunton

8 Beaconsfield Studios
25 Ditchling Rise
Brighton, BN1 4QL

01273 673 673
meynellgunton.com
hello@meynellgunton.com

Project:
More House, Copyhold Lane, Haywards Heath. RH17 5EB

Client:
Steve & Jane Wilcock

Drawing Title:
Existing Floor Plans & Elevations

Project No:	Drawing No:	Revision:
2270	(20)001	A
Drawing Status:	Scale:	Approved By:
APPROVAL	1:100 @ A1	RM