



NOTES


DO NOT SCALE - ALL DIMENSIONS TO BE CHECKED ON SITE OR WITH SURVEY

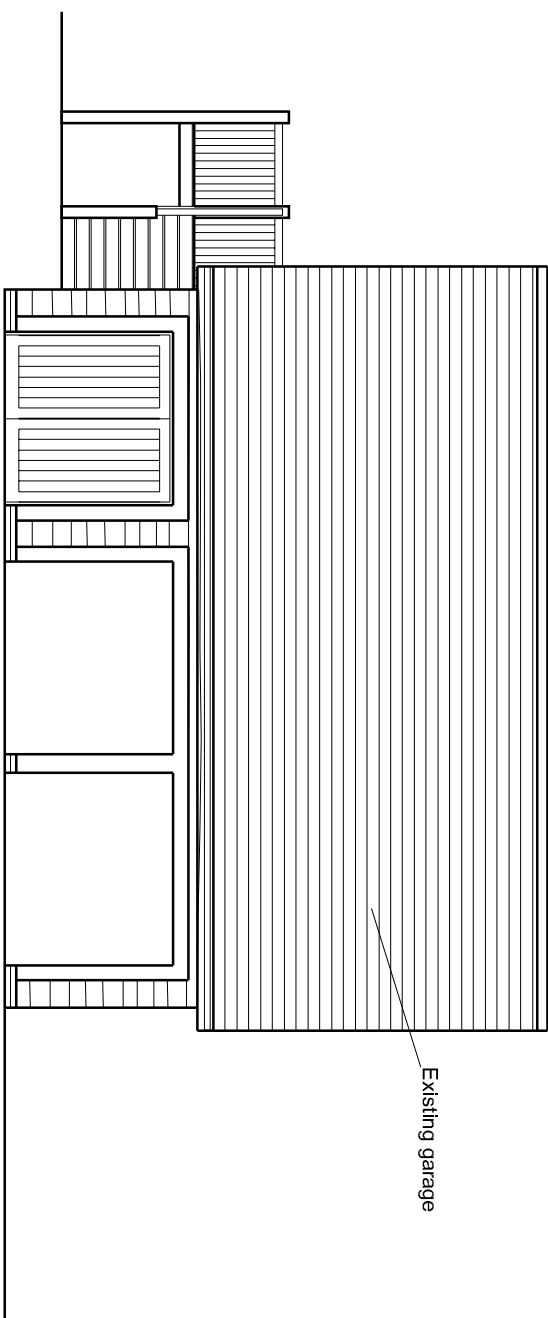


FRONT ELEVATION 1:100

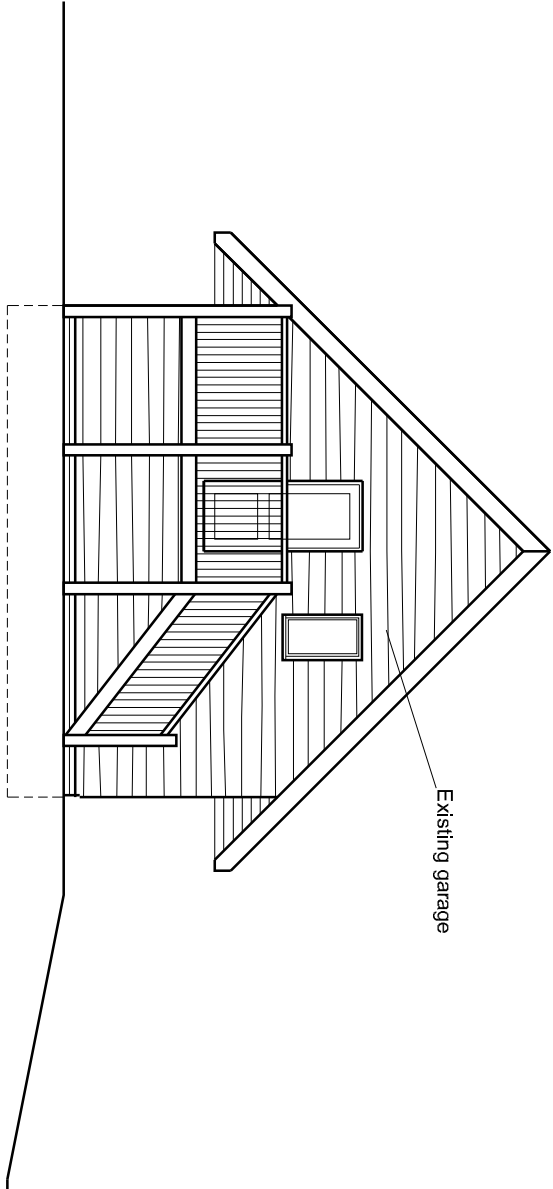


FLANK ELEVATION 1:100

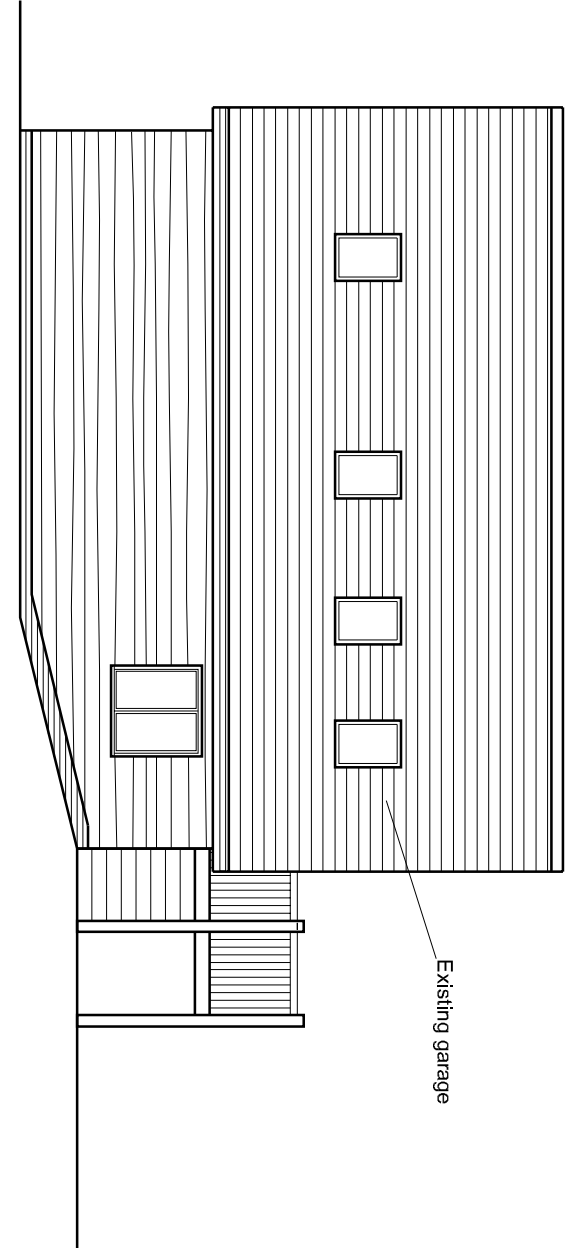



REAR ELEVATION 1:100

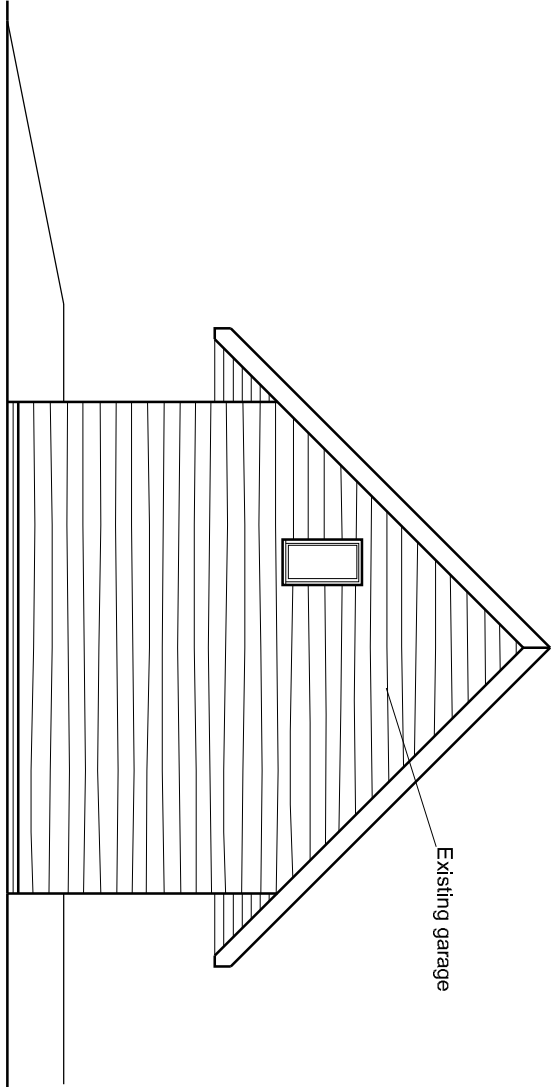

FLANK ELEVATION 1:100

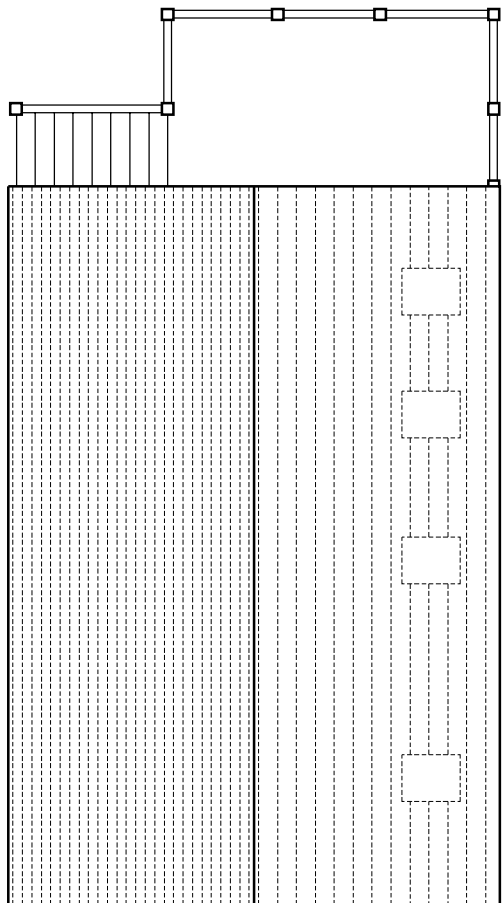

View 1

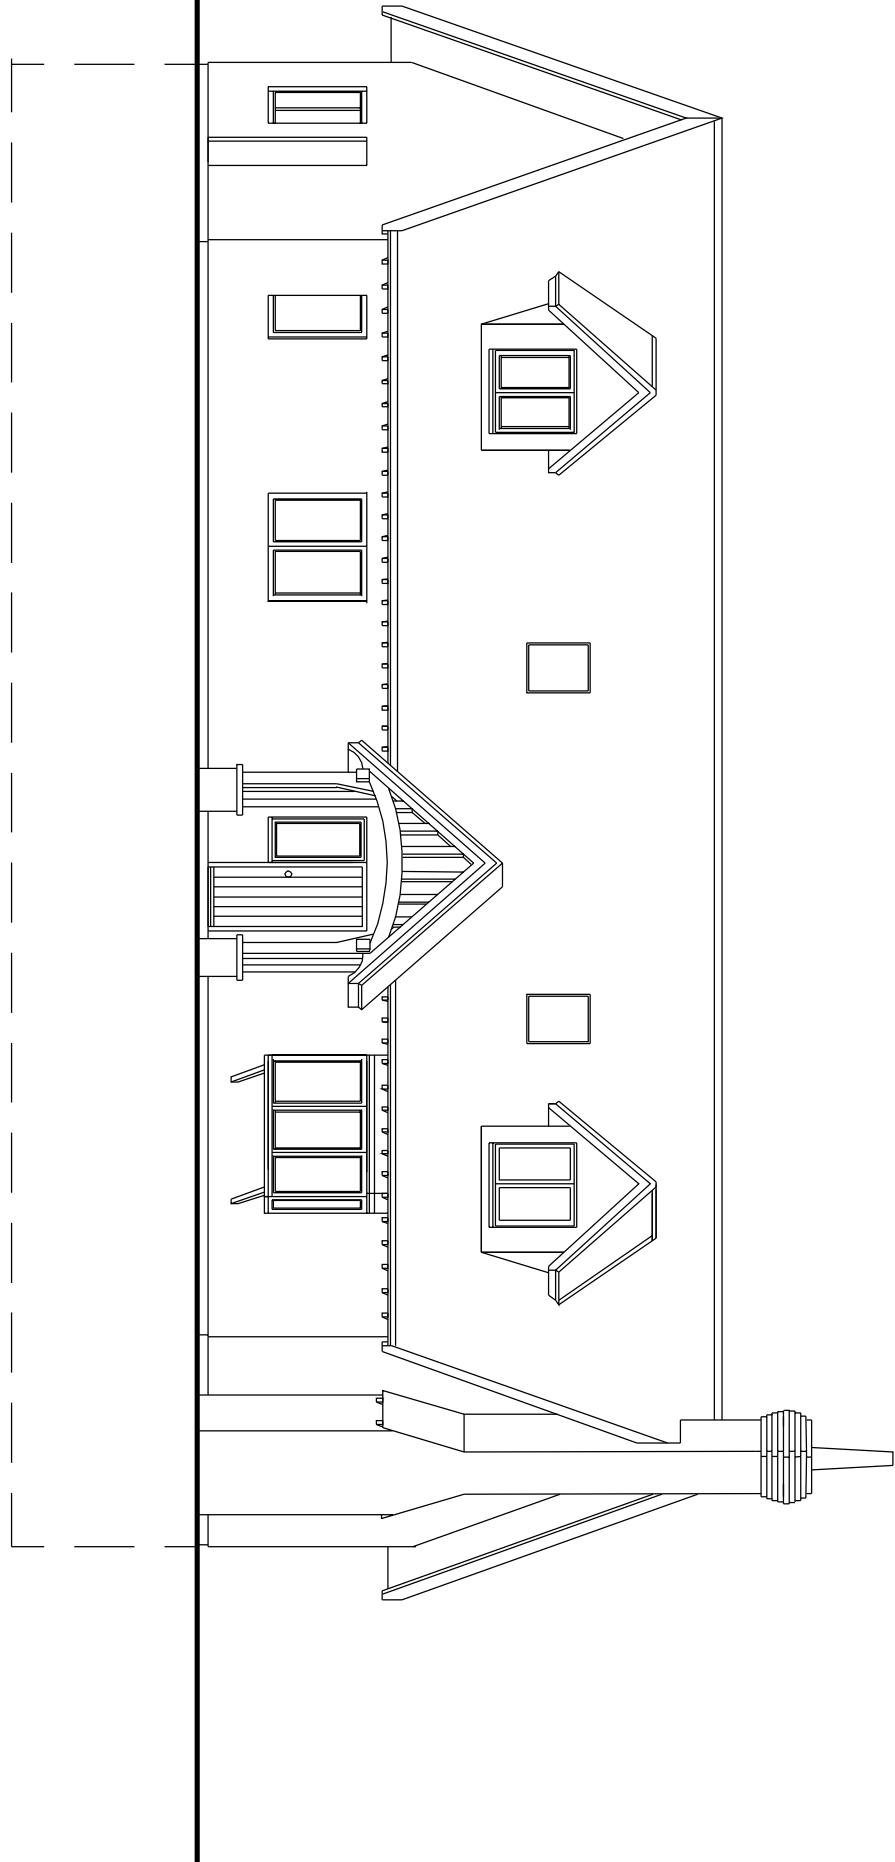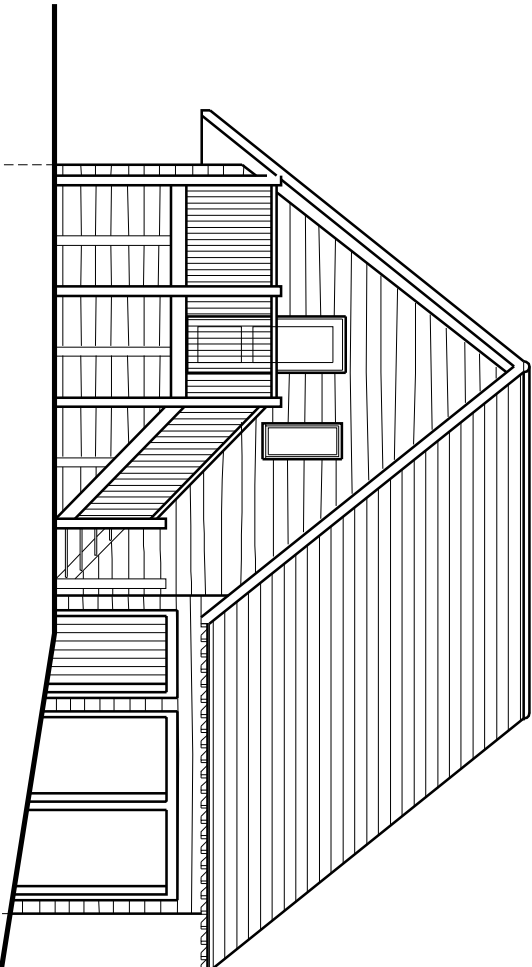


FRONT ELEVATION - WITH HOUSE OUTLINE 1:100




View 2



Scale bar 1:200

 


Scale bar 1:100

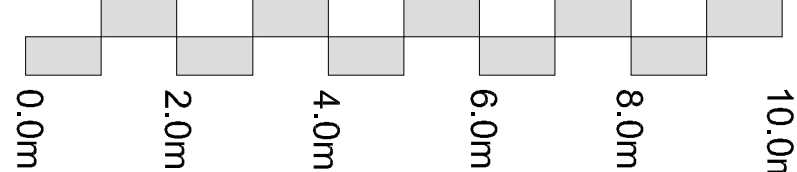

Scale bar 1:200

View 3

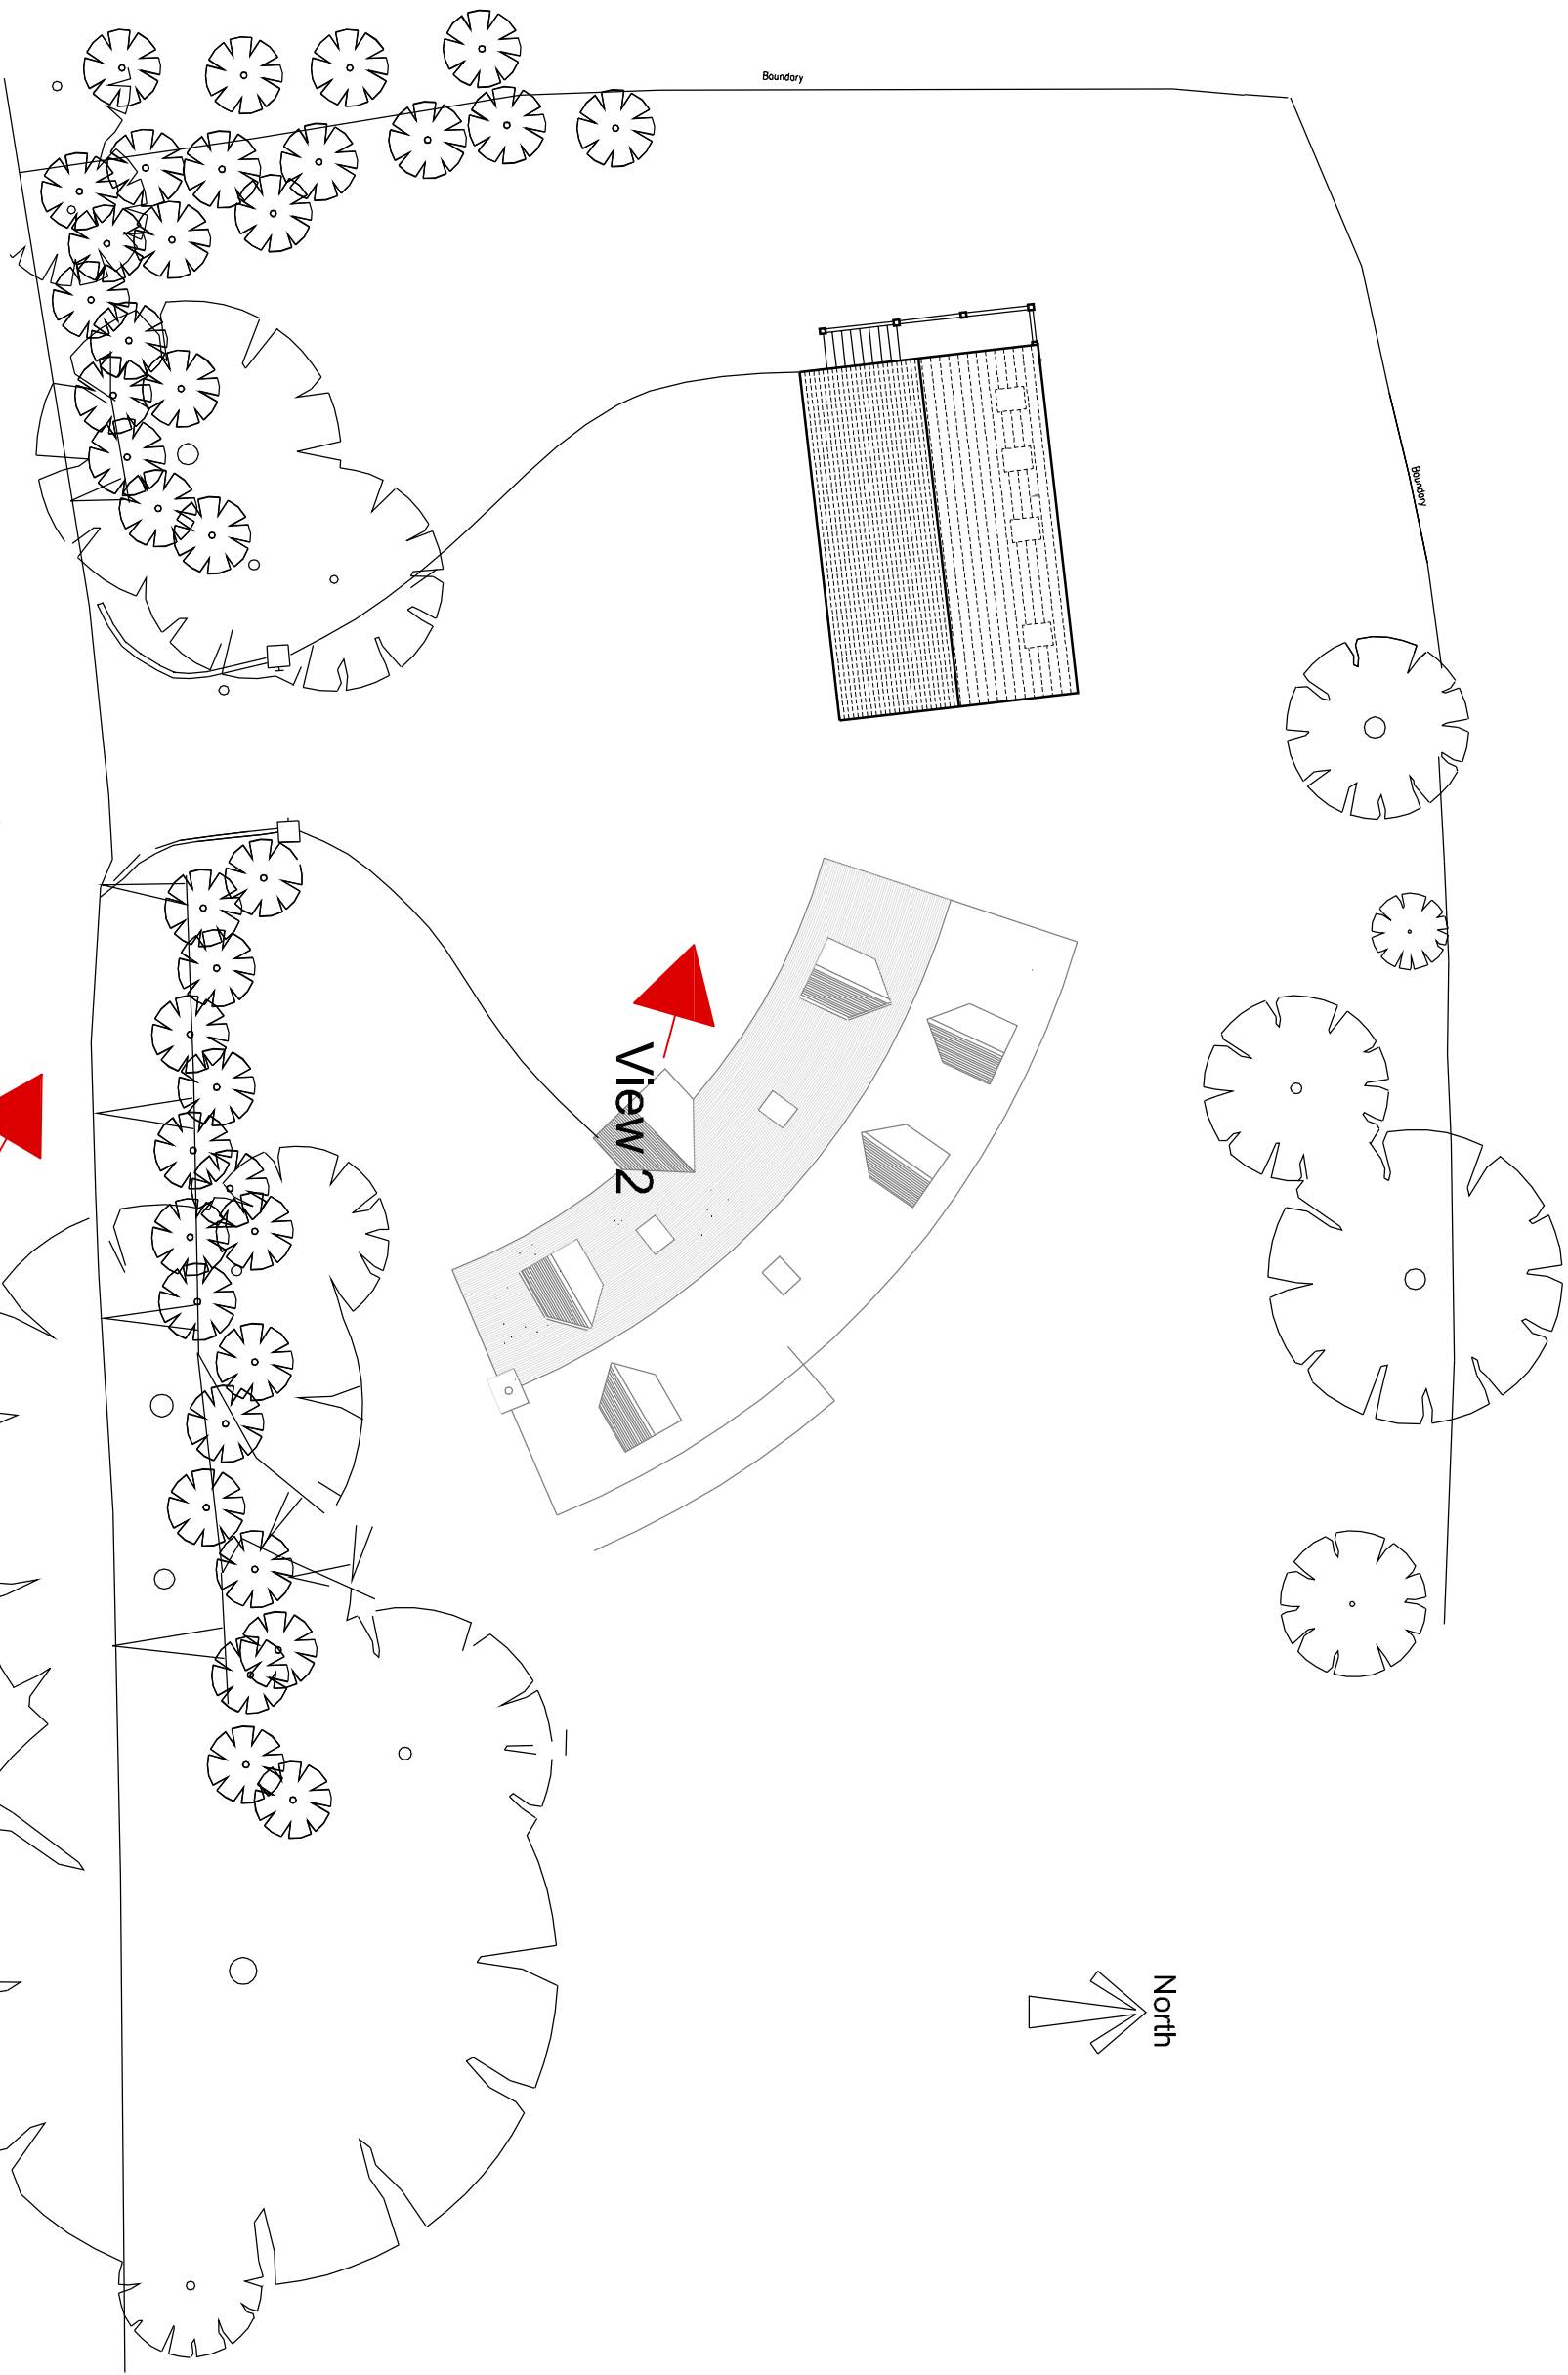

SITE PLAN - 1:200

View 3

View 1

View 2

PROJECT NAME
Garage PV installation

PROJECT No
MBG

SCALE
As shown

DRAWING NAME
Existing plans and elevations

DWG No
WDP 001

REV No
- -