



NOTES


DO NOT SCALE - ALL DIMENSIONS TO BE CHECKED ON SITE OR WITH SURVEY

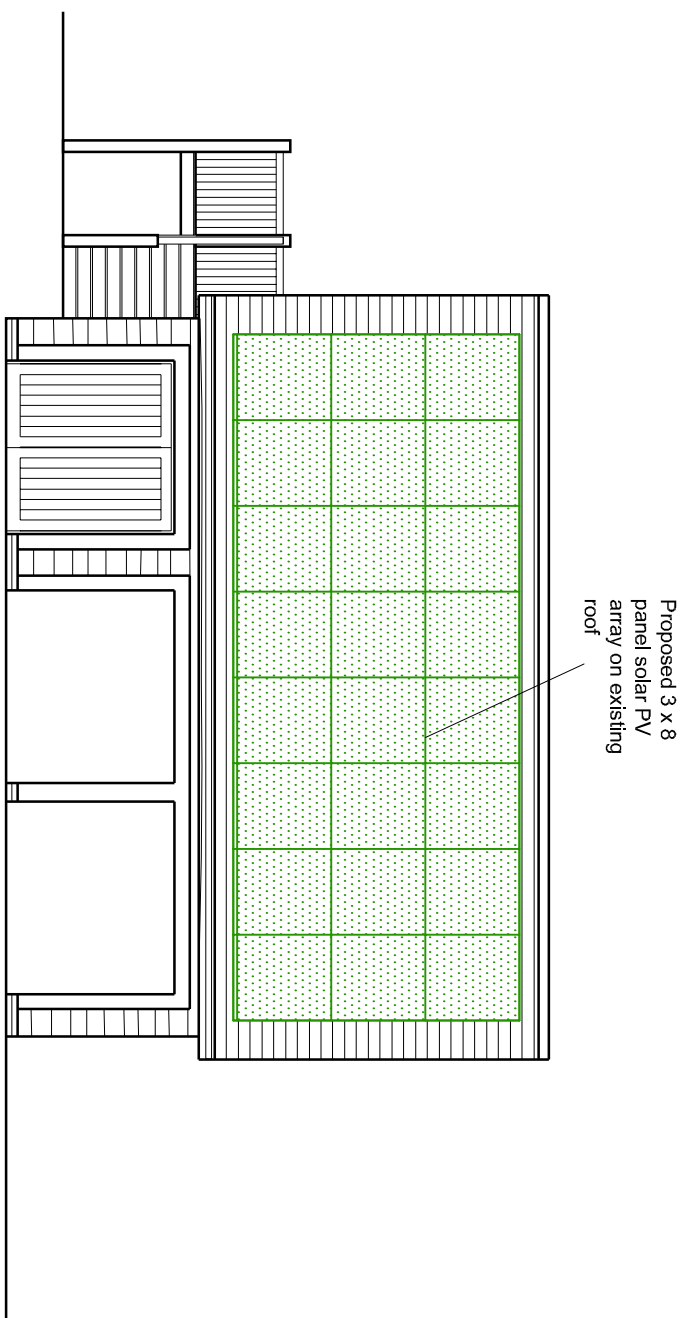


FRONT ELEVATION 1:100

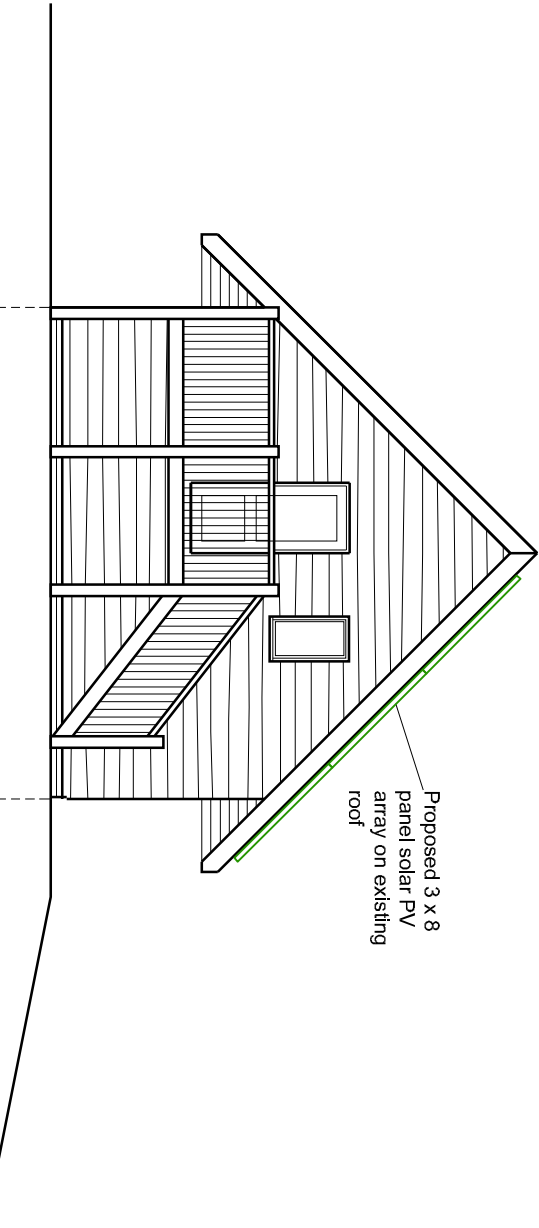


FLANK ELEVATION 1:100

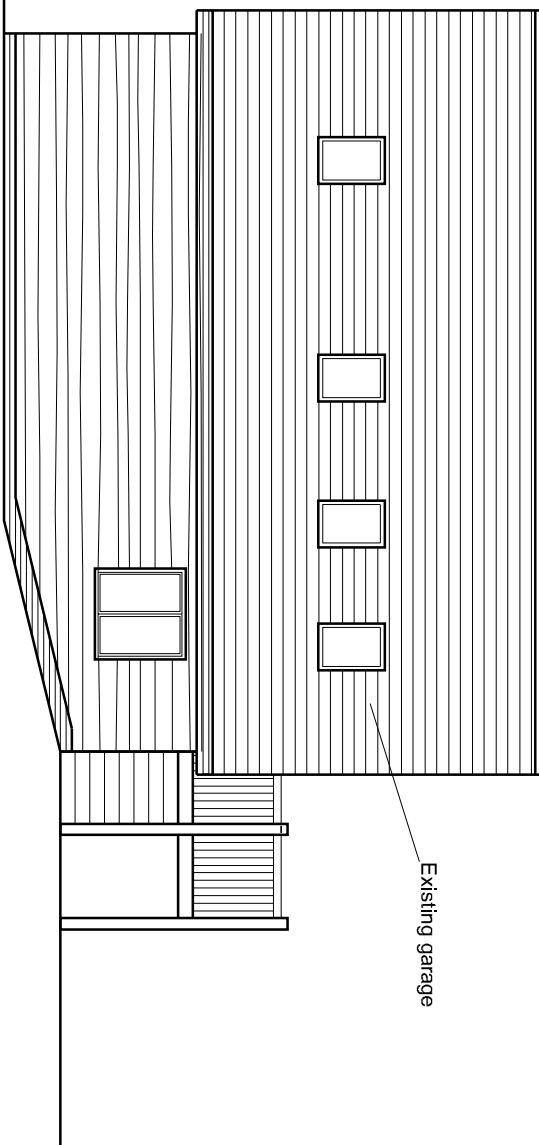


REAR ELEVATION 1:100

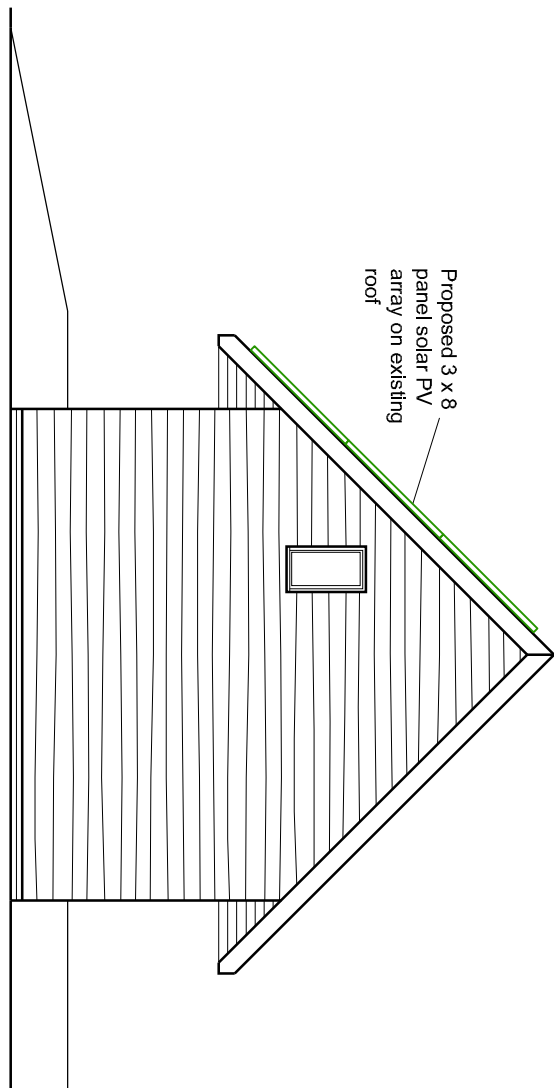

FLANK ELEVATION 1:100

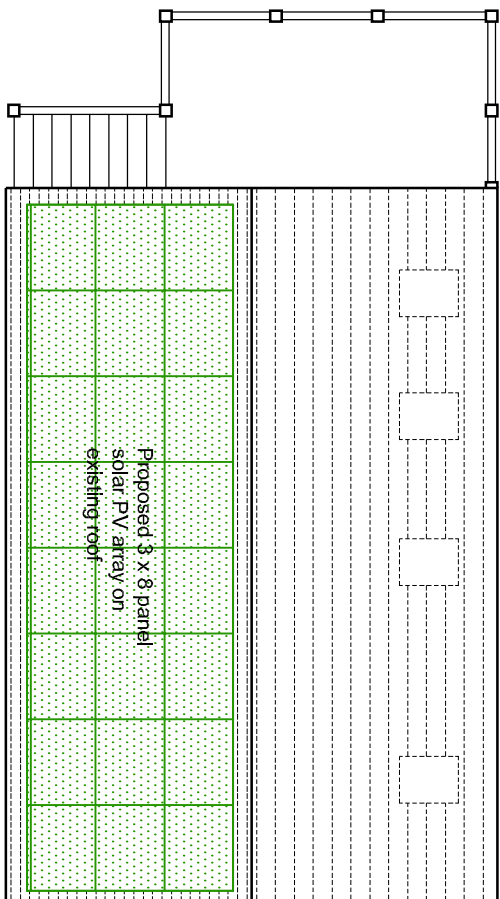

ROOF PLAN 1:100

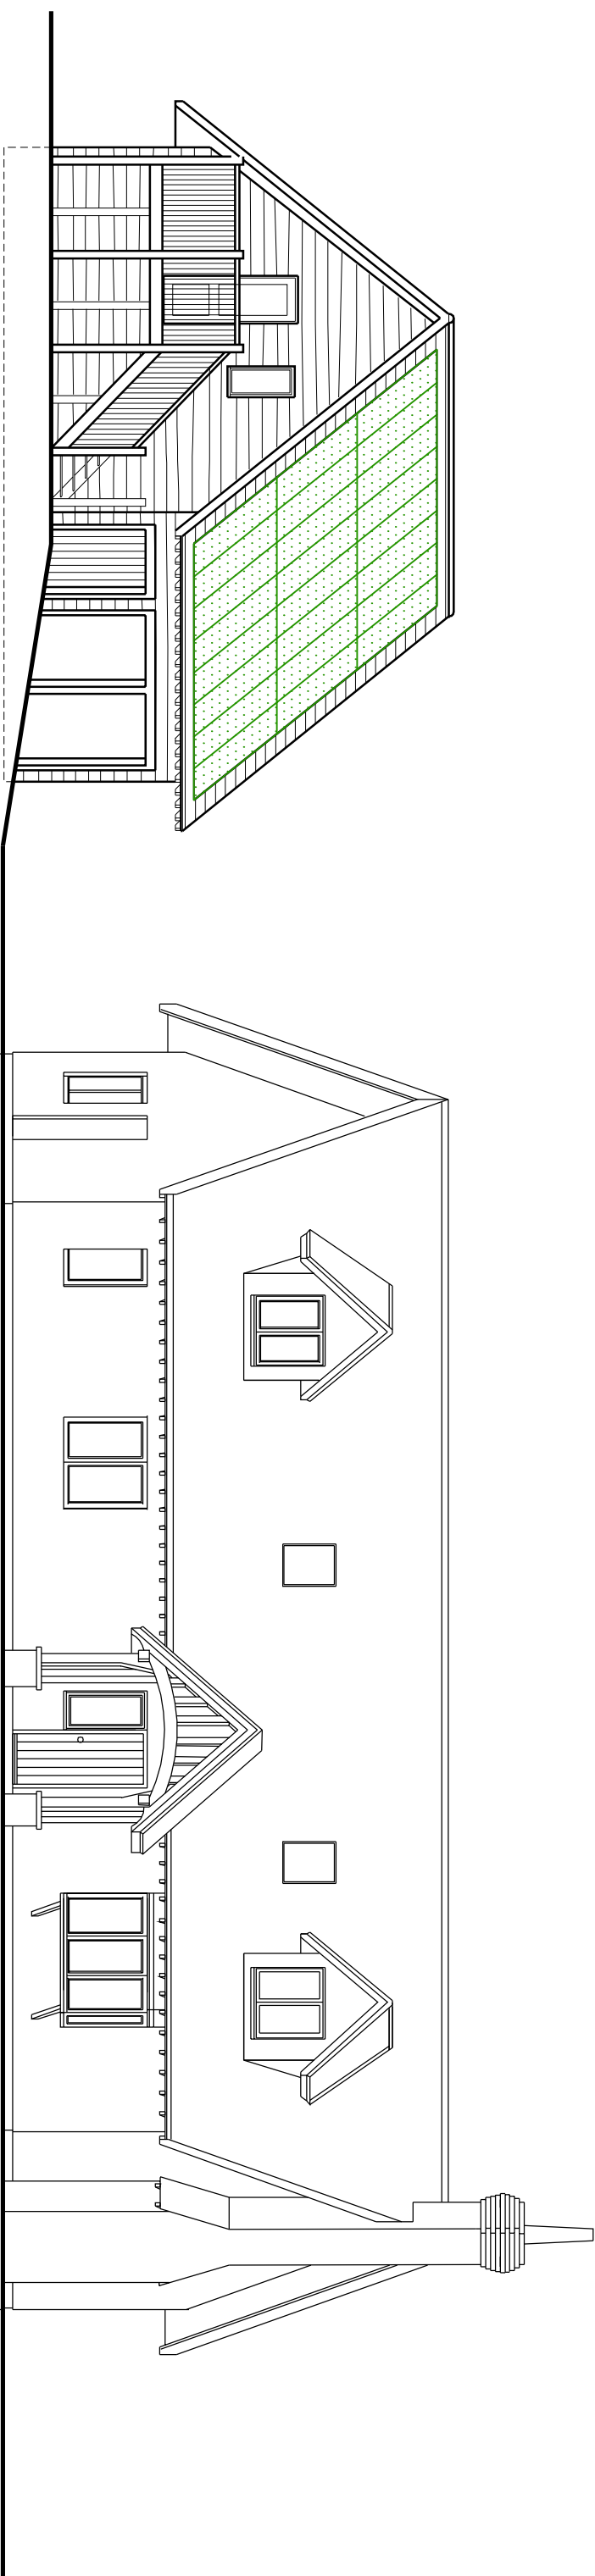


FRONT ELEVATION - WITH HOUSE OUTLINE 1:100



View 1 - with panels shown




View 2 - with panels shown

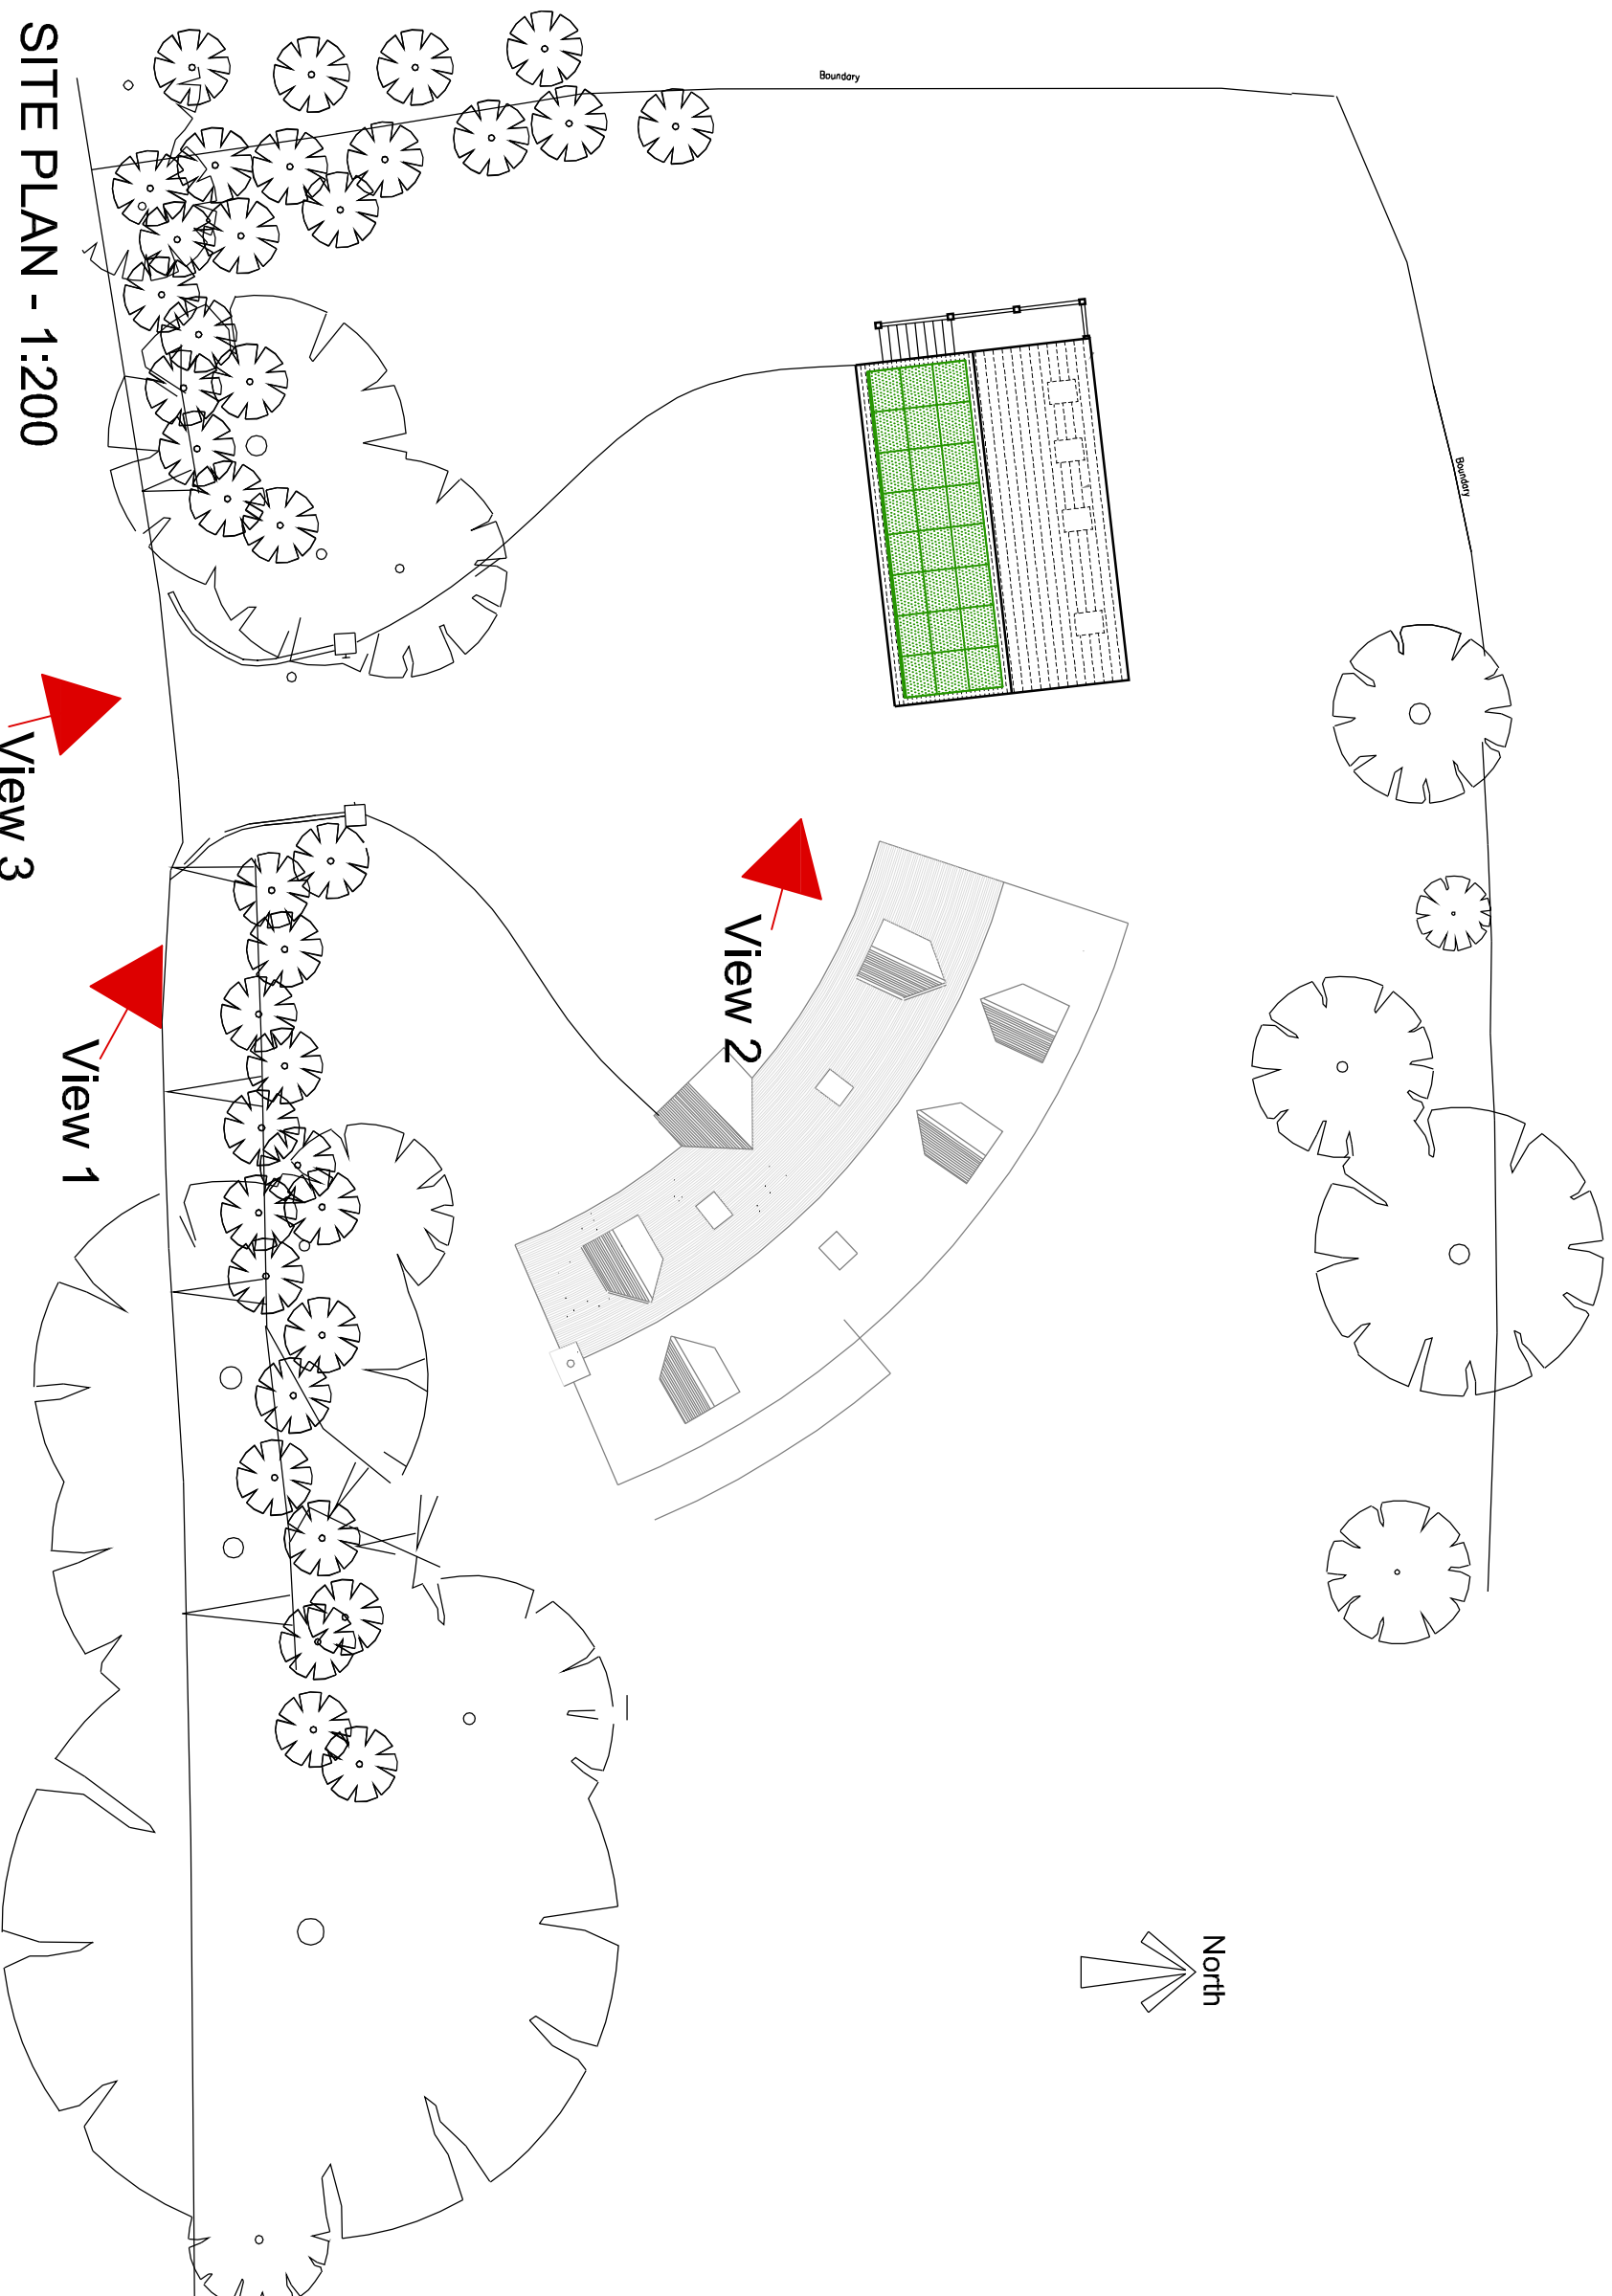


SITE PLAN - 1:200



View 3 - with panels shown

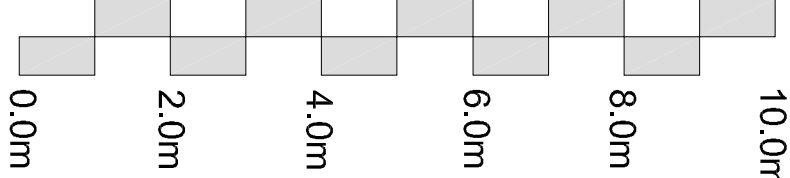

Scale bar 1:100

 

Scale bar 1:200

PROJECT NAME	
Garage PV installation	
PROJECT No	
MBG	
SCALE	CHK'D
As shown	RT
DRAWING NAME	
Proposed plans and elevations	
DWG No	REV No
WDP 002	- -