

These drawings have been prepared for planning purposes and are **not** to be used as production or construction drawings.

Do not scale from this drawing unless for planning application purposes.

© Sommerer Architecture & Living Limited 2025

General Notes

-  Existing wall
-  Proposed wall
-  To be demolished

Rev	Date	Description
-	28.03.25	First Issue

Planning


The Holt

Selsfield Road
RH17 6TN


Existing north & south elevation
Scale: 1:50@A3
Revision: -

N

Drawing 2411-00-21

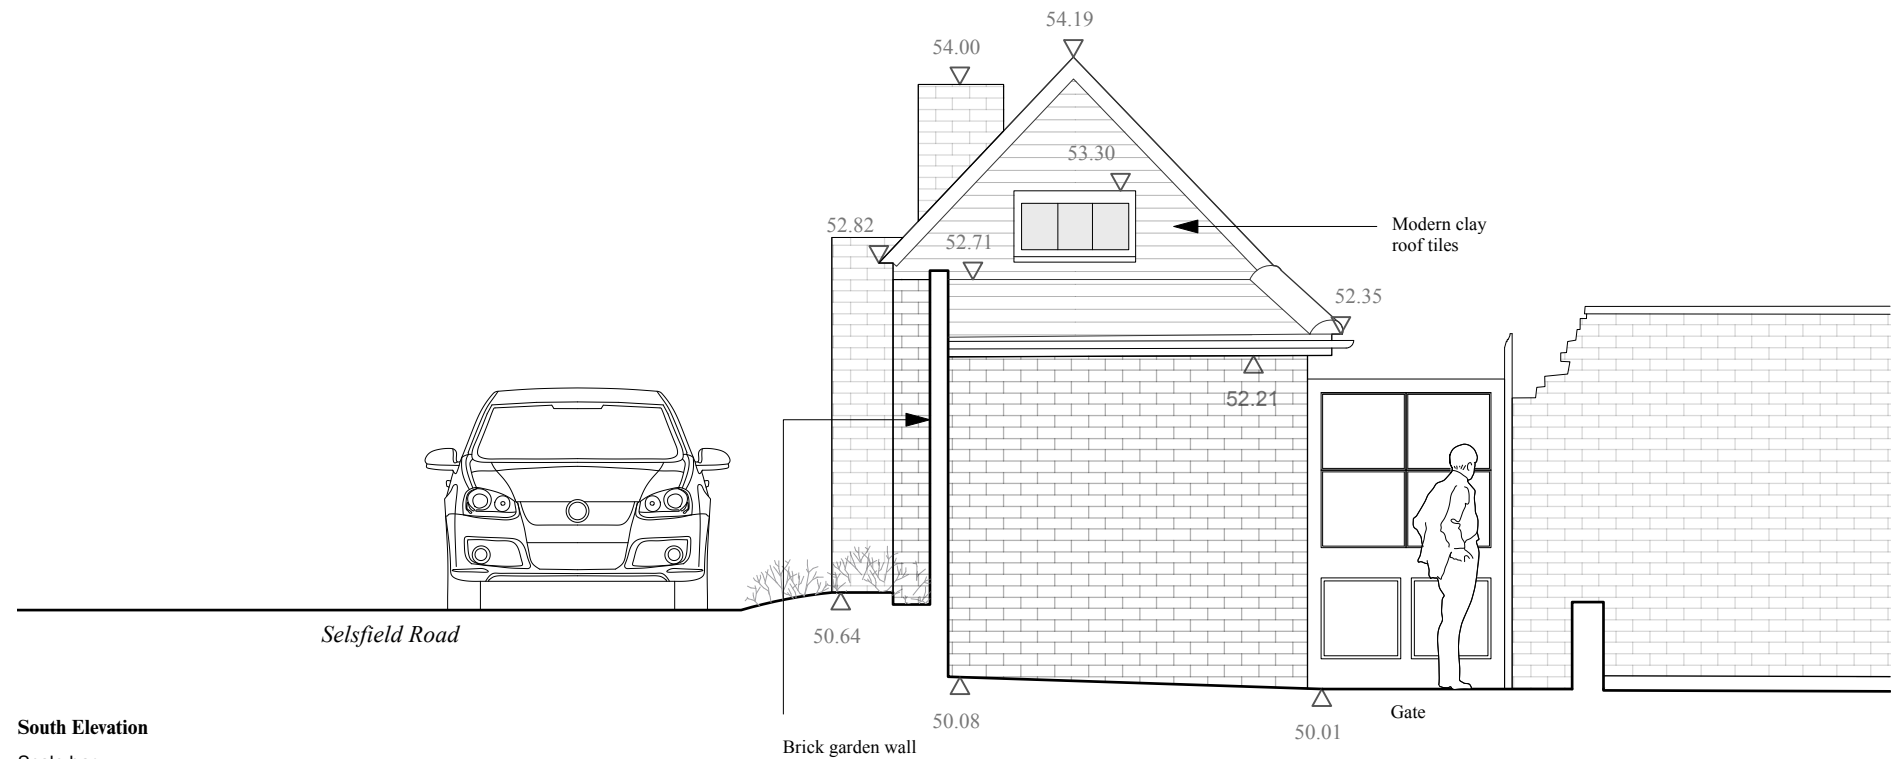

South Elevation
Scale bar
0 0.5 1 2 2.5m

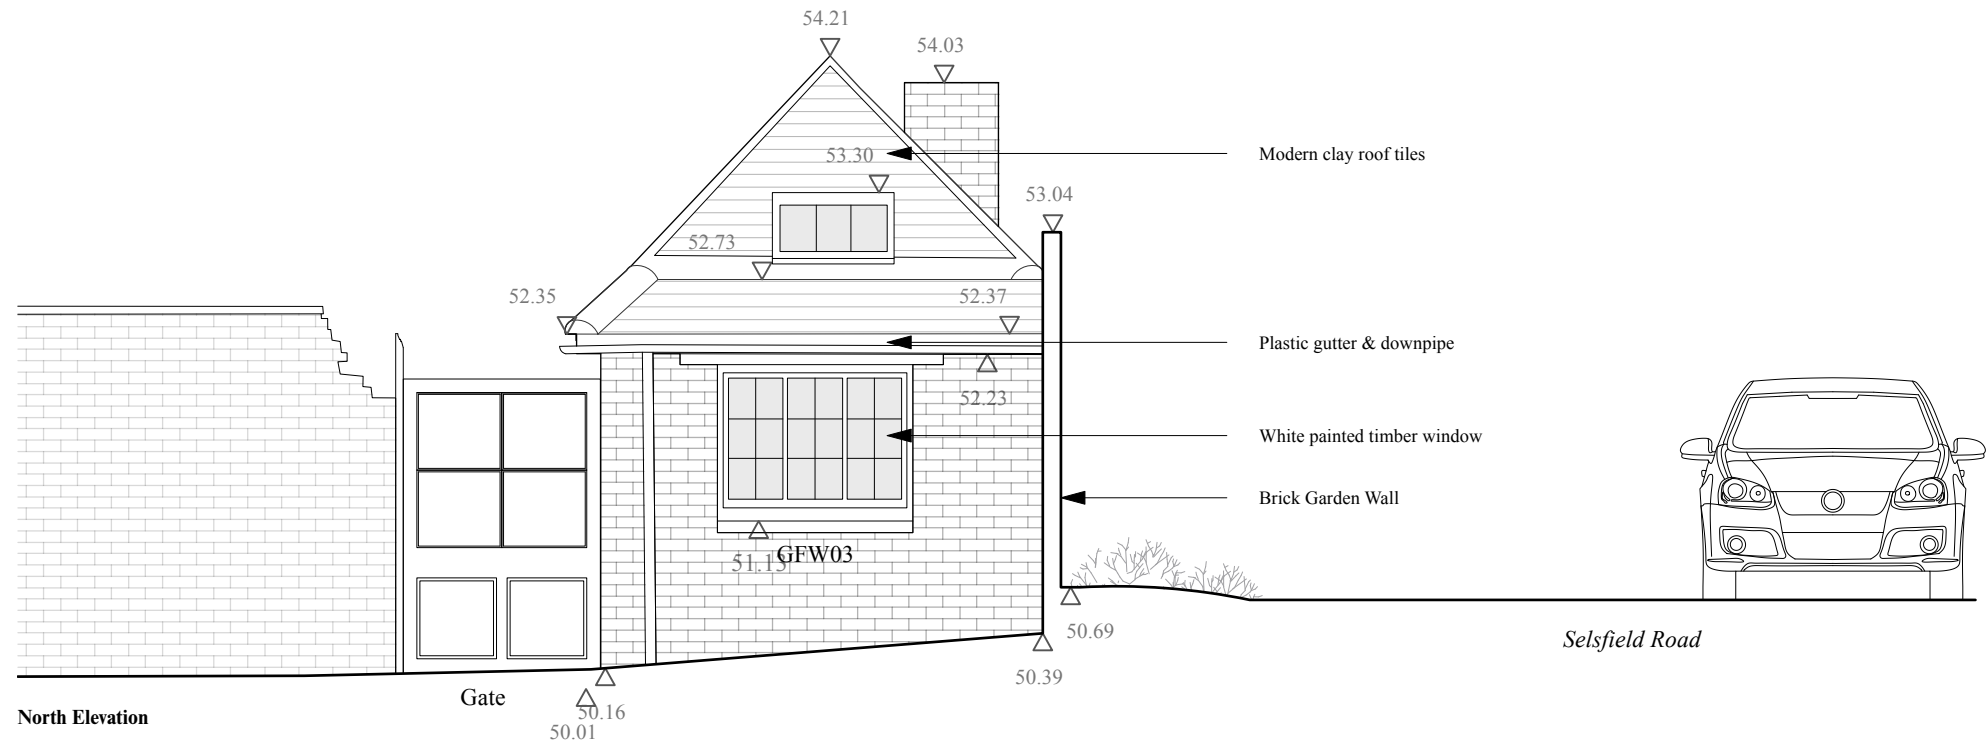

North Elevation
Scale bar
0 0.5 1 2 2.5m