



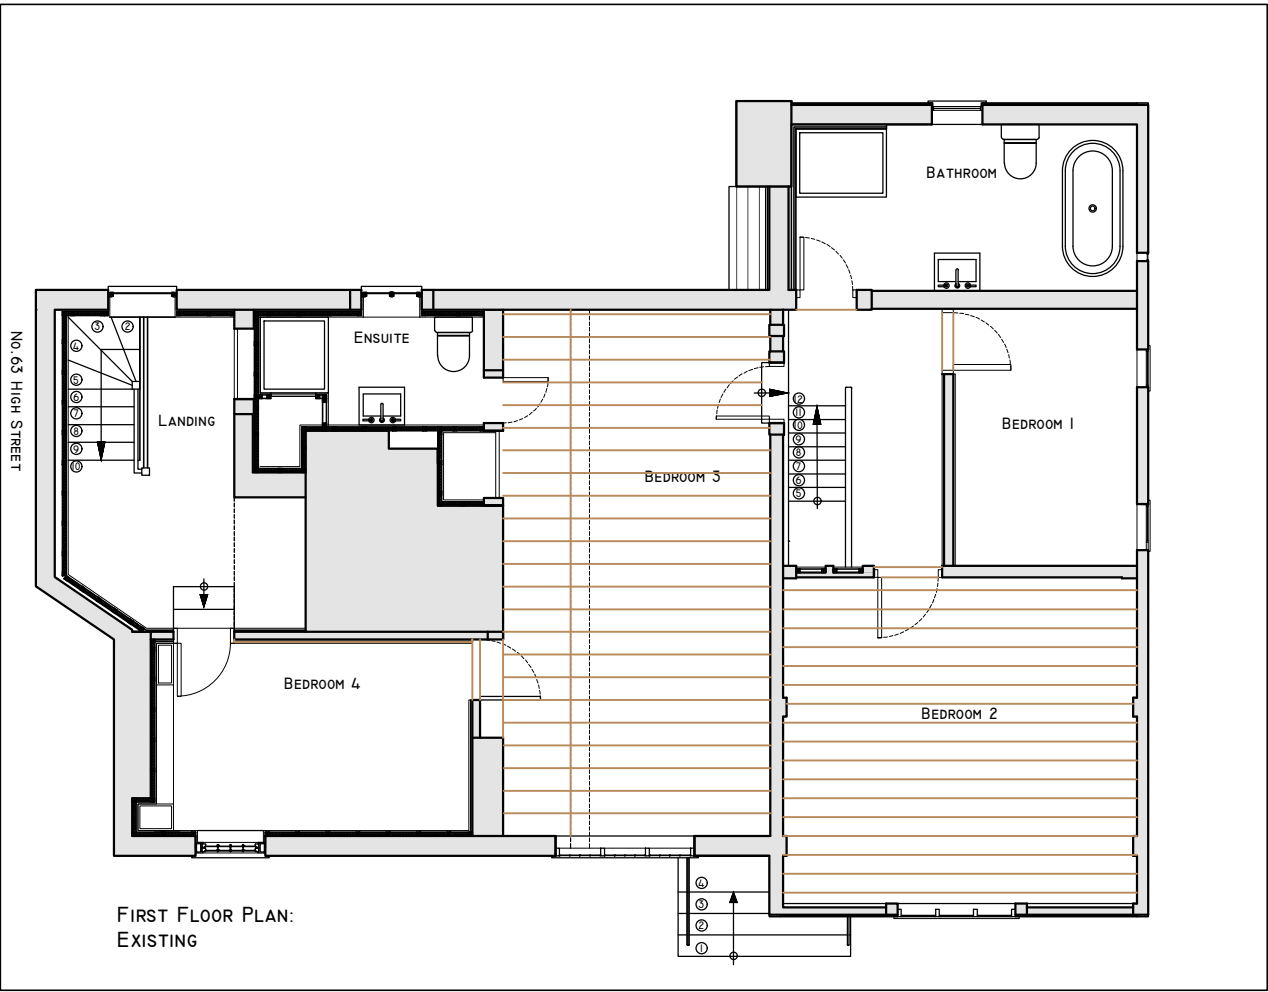


10M
5M
0M
1:100 SCALE

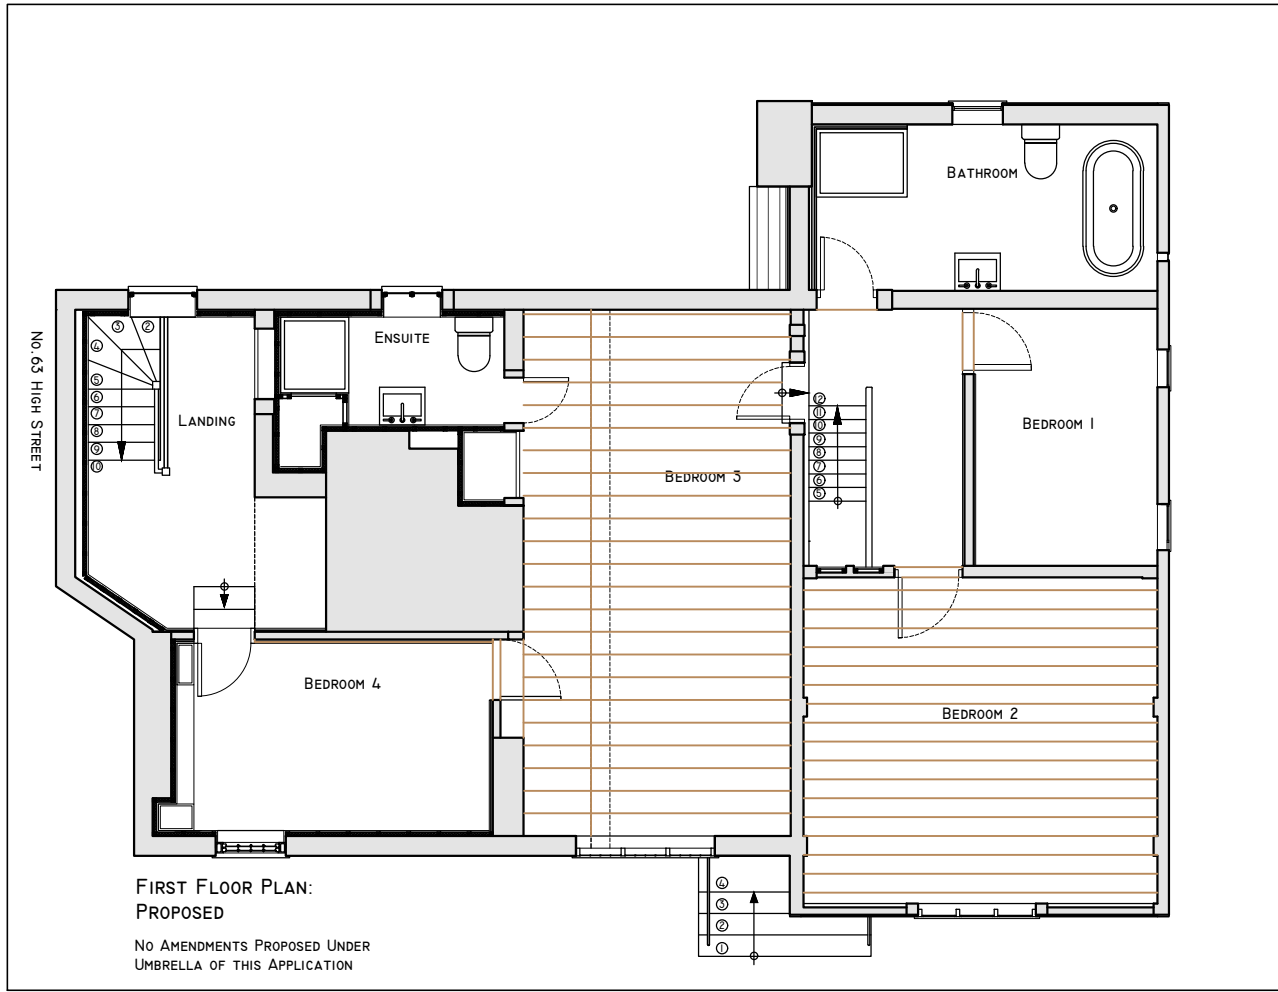


FIRST FLOOR PLAN:
PROPOSED

NO AMENDMENTS PROPOSED UNDER
UMBRELLA OF THIS APPLICATION

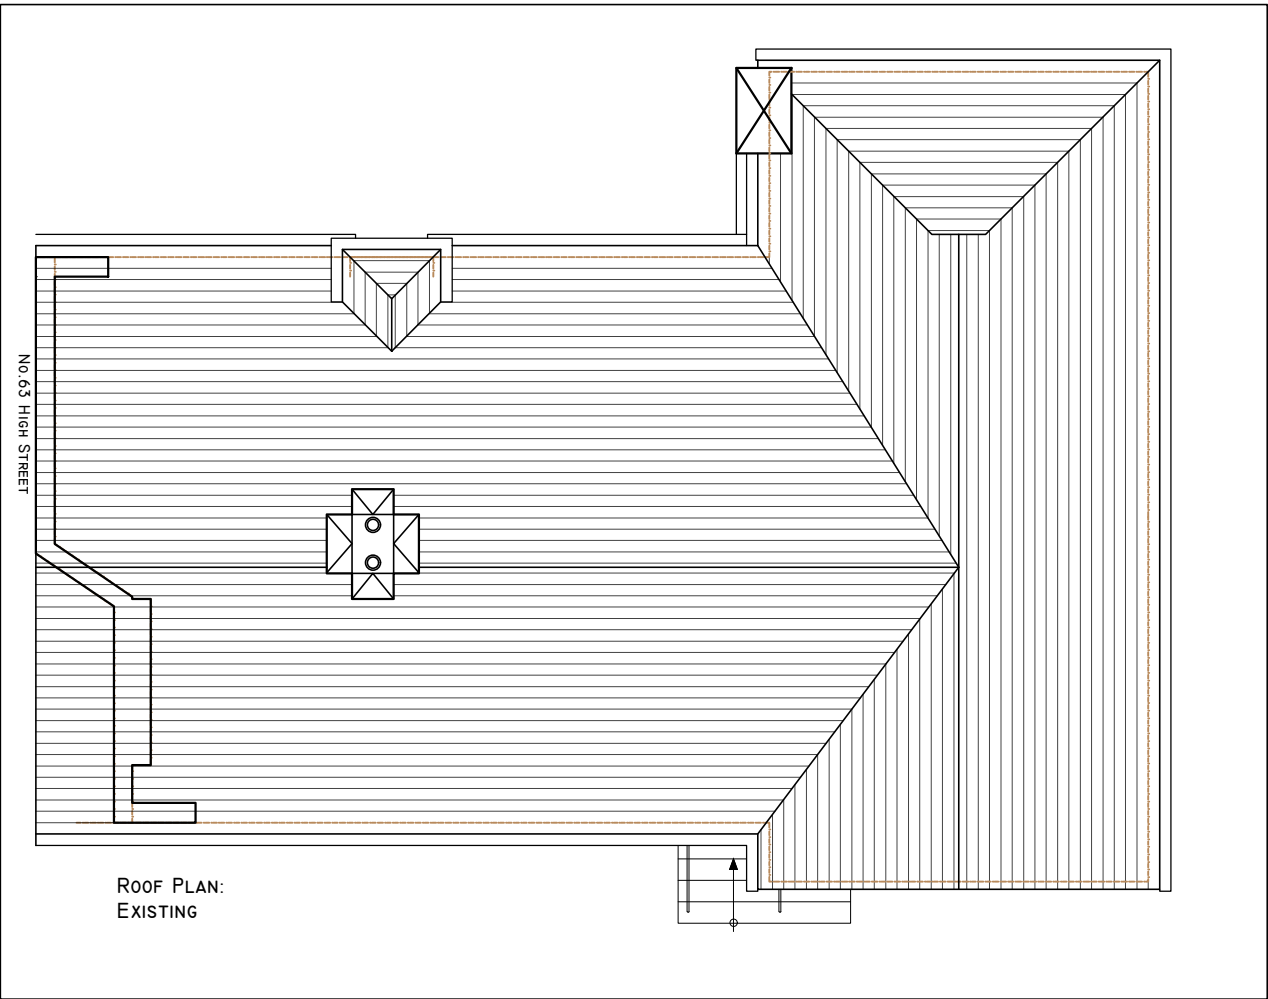

ROOF PLAN:
EXISTING

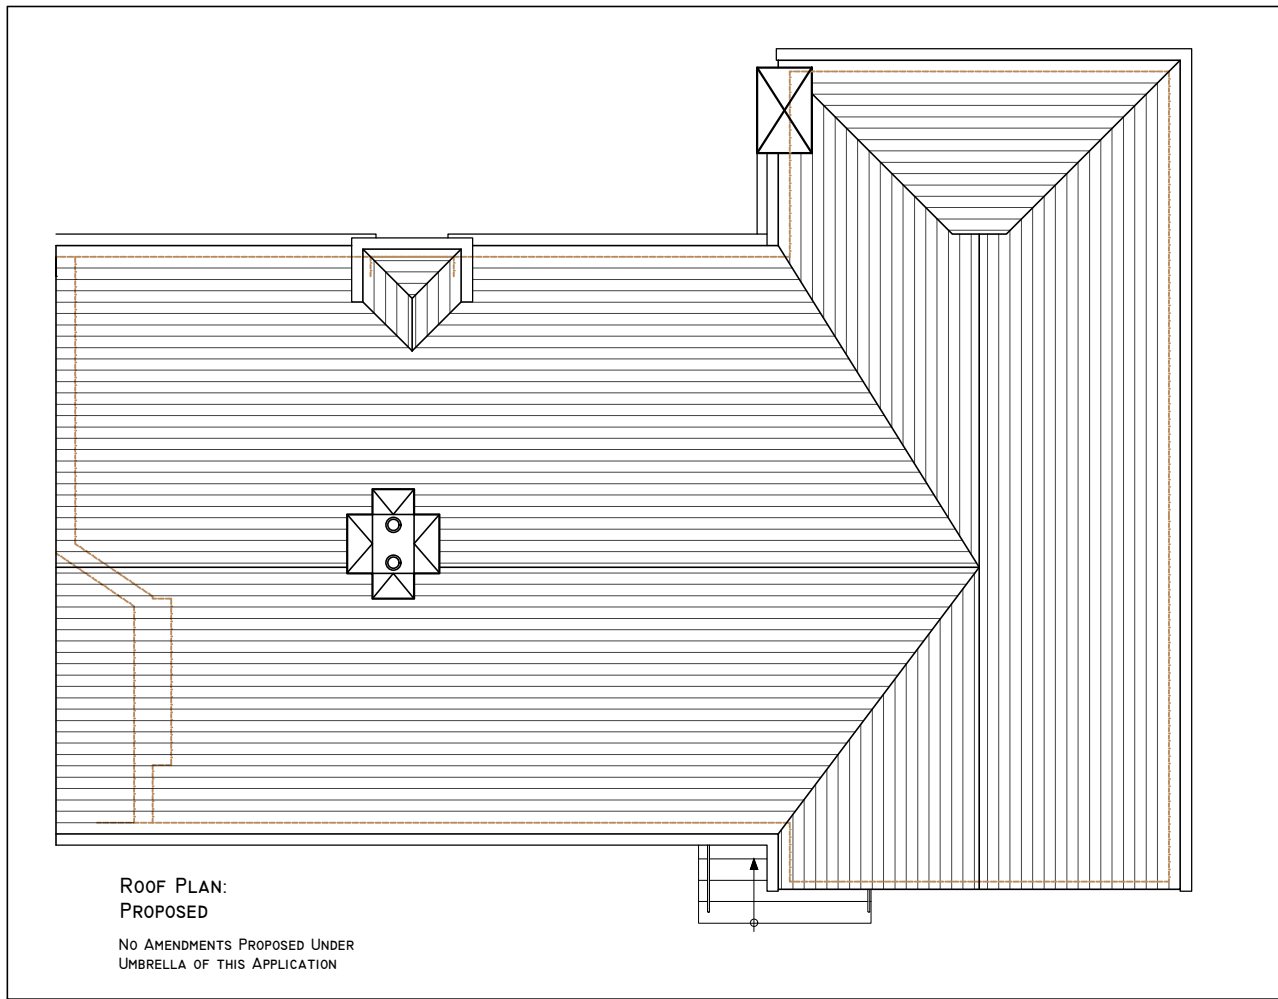

ROOF PLAN:
PROPOSED


NO AMENDMENTS PROPOSED UNDER
UMBRELLA OF THIS APPLICATION

DRAWING ISSUE STATUS

PLANNING

ALL COPYRIGHT RESERVED TO
LYL ARCHITECTURAL DESIGNS LTD.

REV	DATE	COMMENTS

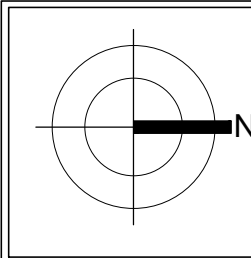

CLIENT

STEPHEN YEOMANS

PROJECT

THE OLD BAKERY
65-65A HIGH STREET
LINDFIELD, WEST SUSSEX
RH16 2HN

DRAWING TITLE


EXISTING & PROPOSED:
FIRST FLOOR &
ROOF PLAN

REVISION

SCALE 1:100 @ A3

DRAWING NUMBER

L19-P-21

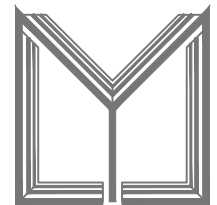

ARCHITECTURAL
DESIGNS LTD.

LYL ARCHITECTURAL DESIGNS LTD.
KERENSA, ORCHARD DRIVE
MAIDSTONE, KENT
ME14 5JG

TEL: 07968040397

EMAIL: lana@lylarchitecturaldesigns.co.uk