

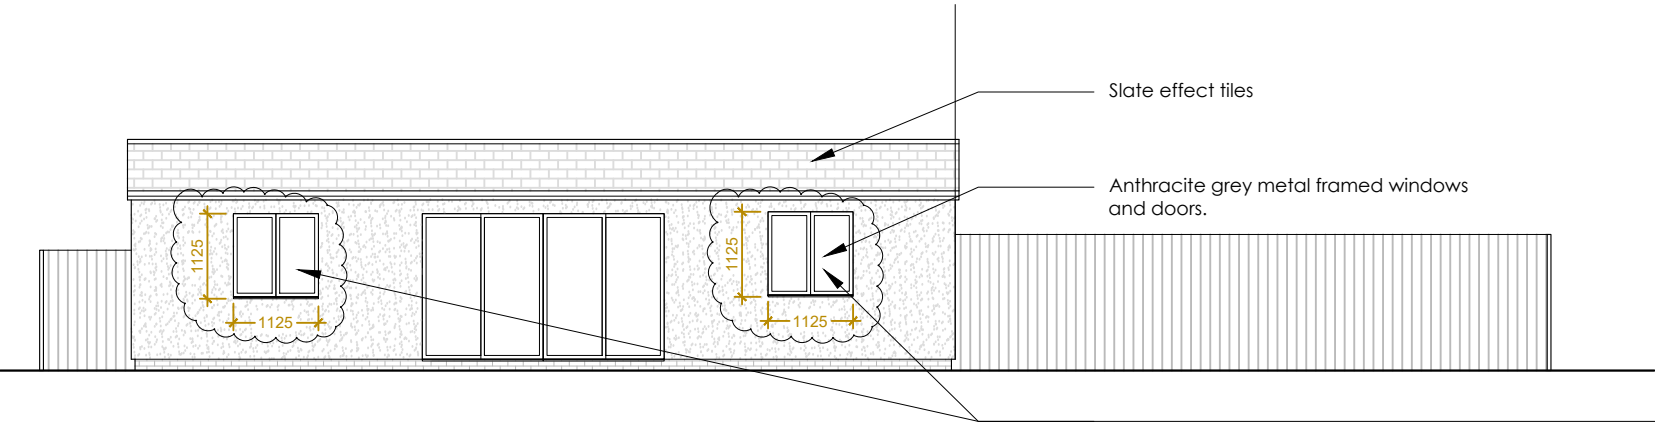


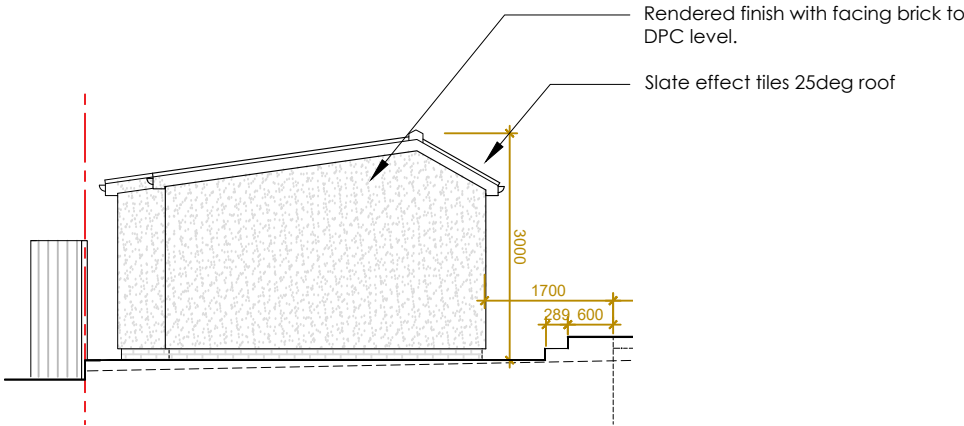


Emergency egress windows with clear openable area of at least 0.33m². Min height or width of openable area to be greater than 450mm. Bottom of openable area less than 1100mm above finished floor.

1 PROPOSED OUTBUILDING FRONT EAST ELEVATION
SCALE 1:100

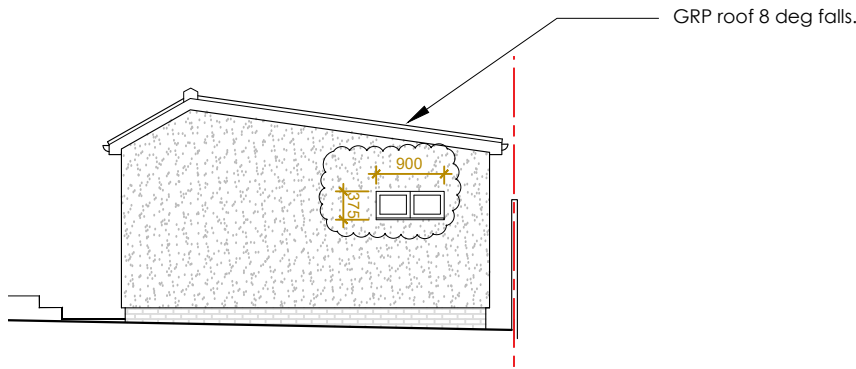


2 PROPOSED OUTBUILDINGS SIDE NORTH ELEVATION
SCALE 1:100

3 PROPOSED OUTBUILDING SIDE SOUTH ELEVATION
SCALE 1:100

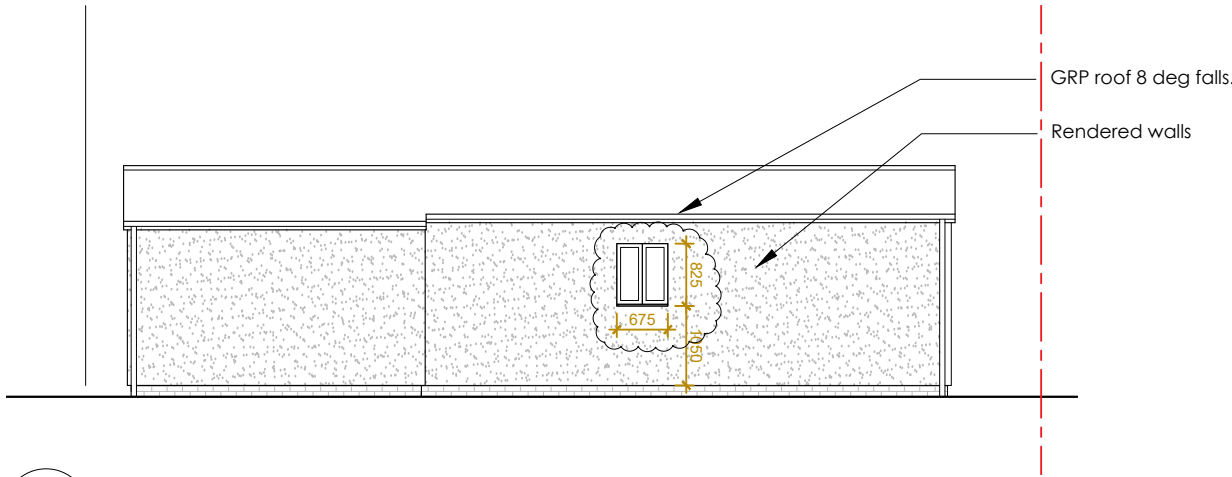

4 PROPOSED OUTBUILDING REAR WEST ELEVATION
SCALE 1:100

NOTES:
Do not scale from the drawings, all dimensions to be checked on site.
Work to be carried out in accordance with Bye-Laws and local authority Regulations.
This drawing may incorporate information from other professionals. We cannot accept responsibility for the integrity and accuracy of such information.
Drawings, specifications and schedules are to be read in conjunction with all relevant architects and consultants drawings and specifications.
No responsibility can be accepted for estimates of work or orders placed for materials based on the drawings while still being considered by the local authority pending amendments and works should not commence until such approval is granted.
All works adjacent to the boundary or party walls within 3m distance must not be started without the neighbours having advanced notification and consents under the Party Wall Act 1996.
Foundations must not encroach on the boundary.

 

REVISIONS		
A	Emergency egress windows added in accordance with Building Control comments.	2021.04.26
B	Roof elevations updated.	2021.08.24
C	End elevation windows removed.	2021.09.01
D	Shower Room window added back on North Elevation, windows in Bedrooms changed to 1125 x 1125mm, window (675w x 825h) added on West Elevation.	2021.09.06

STATUS		PROJECT	
BUILDING REGS		WHITE OAKS LONDON ROAD	
		TITLE	
		PROPOSED POOL HOUSE ELEVATIONS	
SCALE	DATE	DRAWING NUMBER	REV
1:100	2020.12.22	604	D

VICTORIA MUSTARD ARCHITECT
135 Crawley Down Road, Felbridge, East Grinstead RH19 2PS
Mob 07779 245 093 vicki@victoriarmustardarchitects.com