



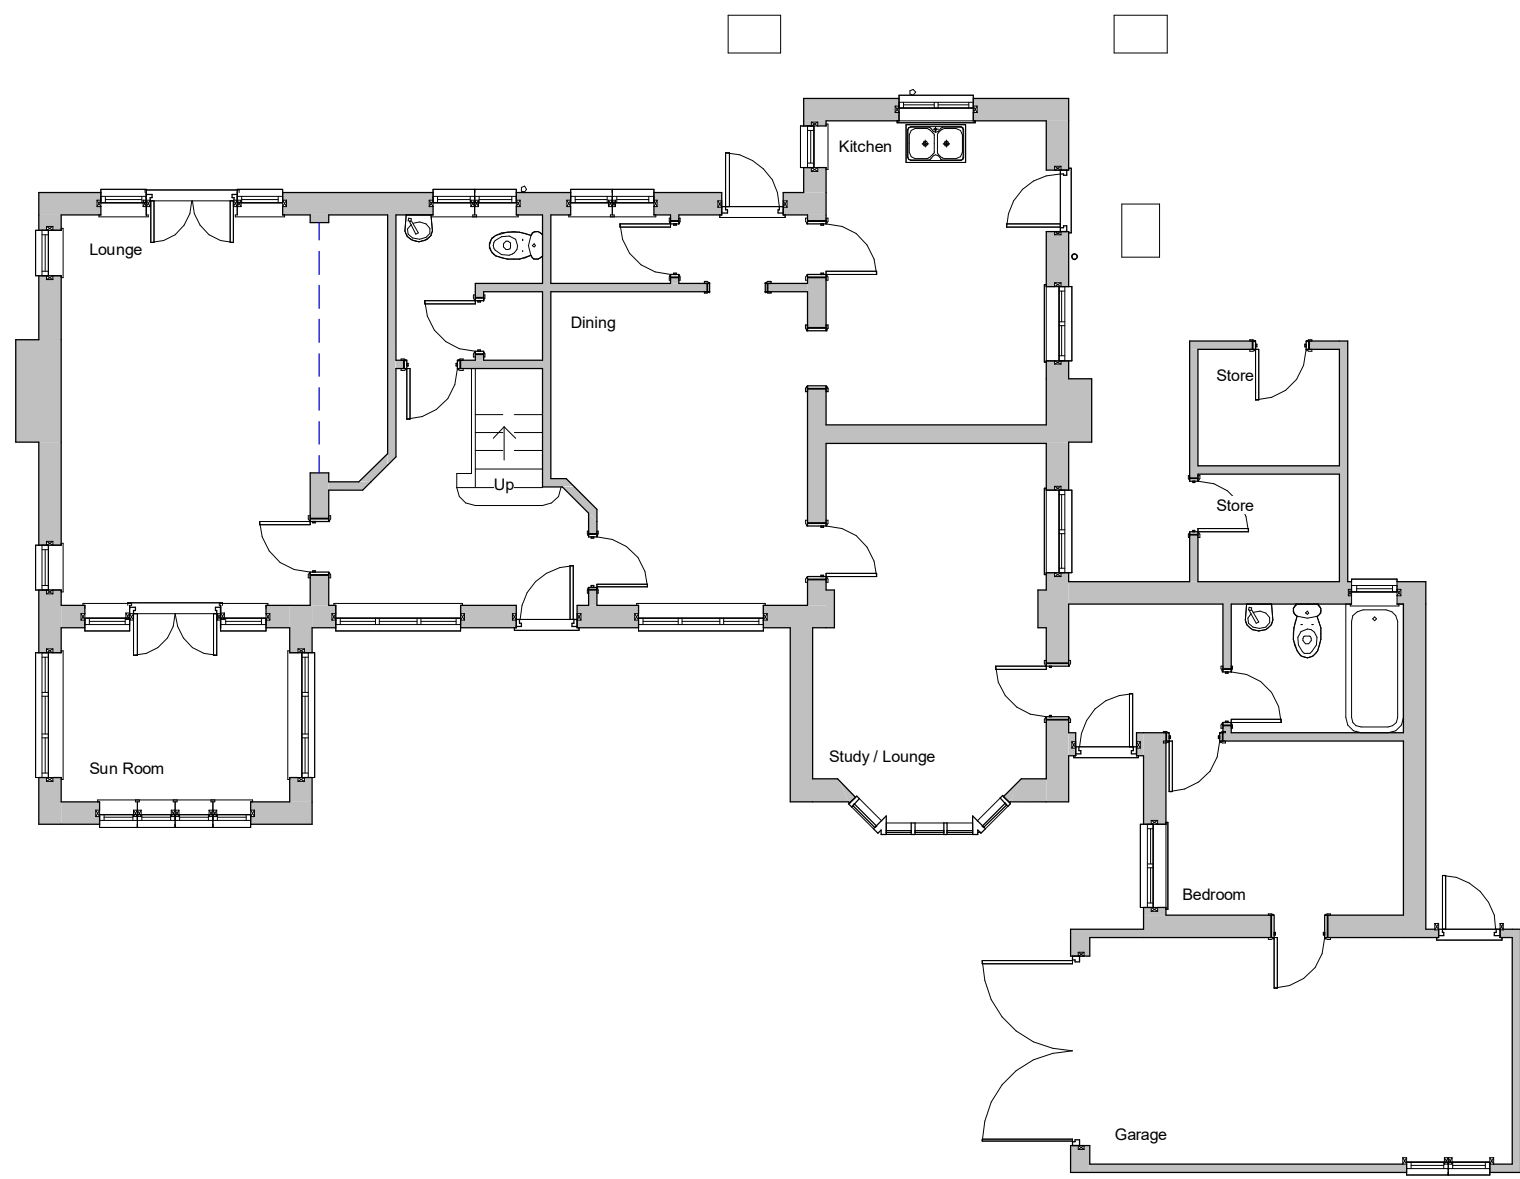

Ground Floor - Existing - 1:100

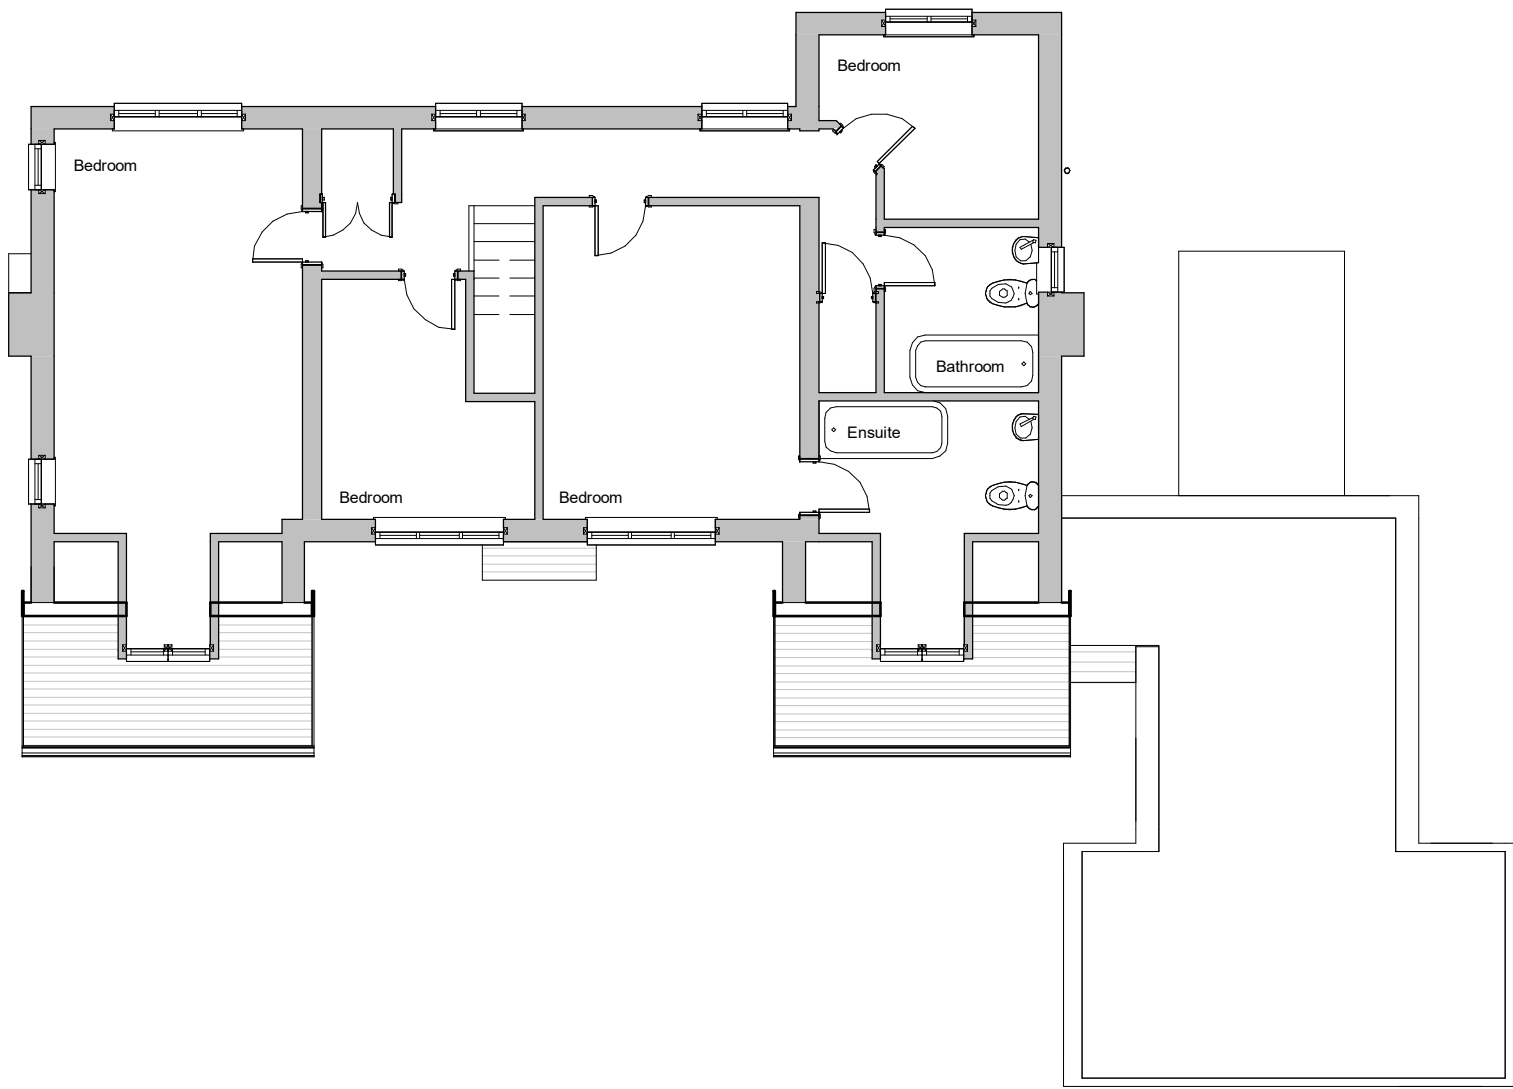

First Floor




Front Elevation - Existing - 1:100




Side Elevation



Rear Elevation

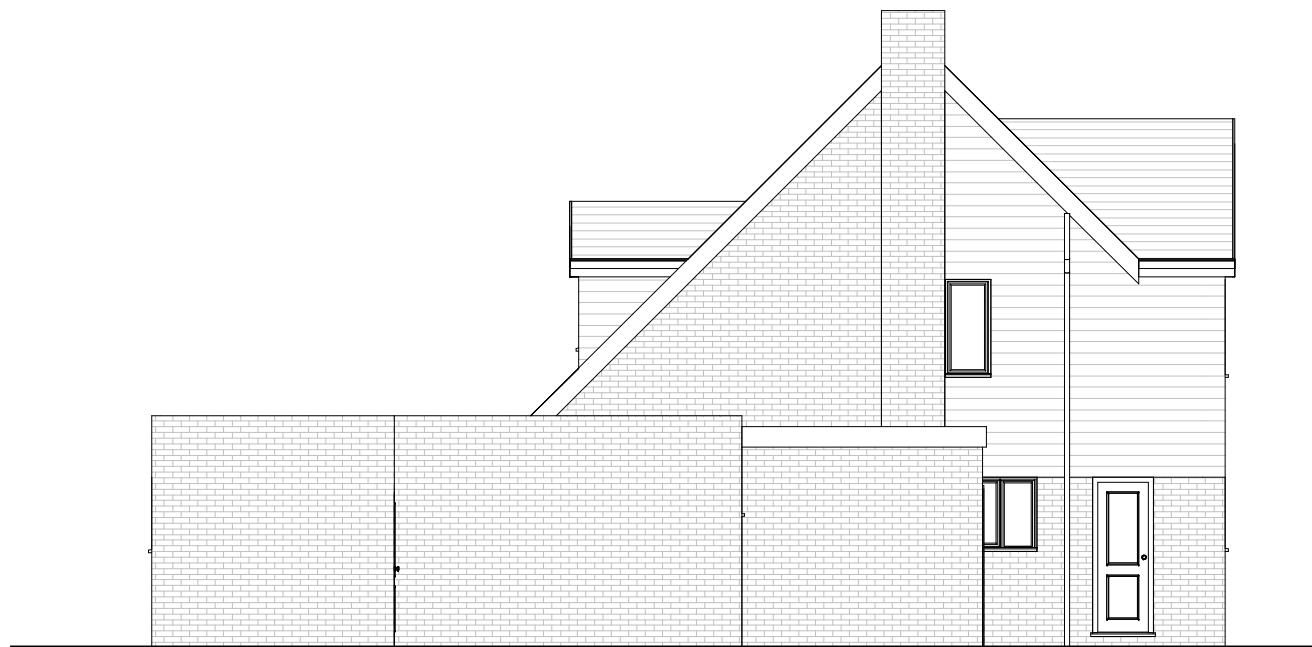

Side Elevation

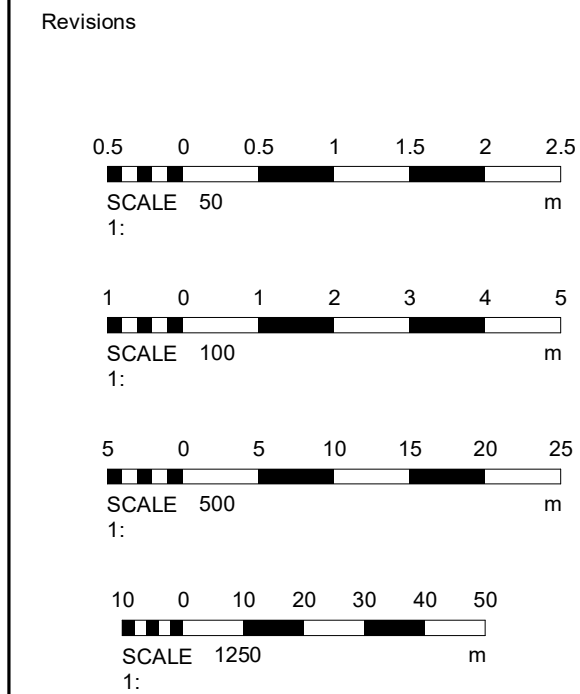

Materials

Drawing Number	2024/171	Sheet	1 of 4
Size	A1	Scale	1:50, 1:100, 1:500, 1:1250
Project	Existing details November 2024		
Job Title	17 West Common Lindfield Haywards Heath RH16 2AJ		
Do Not scale from this drawing except for planning as photocopies will be subject to distortion Drawings to be read in conjunction with all other Designers and structural engineers contract drawings and specifications: Any discrepancies must be brought to the attention of the Designer immediately. The contractor must verify all dimensions by site measurement before ordering materials or manufacturing components Substitute materials and products to those named will be acceptable if proven to be of equal or higher performance and not in conflict with other elements			
M.J.Humphrey Ltd			
RICS  chartered association of building engineers			
Mel Humphrey MRICS, MBEng 9 Aldersworth Avenue Goring By Sea West Sussex BN12 4XQ		Adam Humphrey 4 Thalassa Road Worthing West Sussex BN11 2HH	
Mel@mjhumphrey.co.uk 07701055182		Adam@mjhumphrey.co.uk 07812419142	