

 



DRAWINGS CAN BE SCALED FOR PLANNING ONLY, DO NOT SCALE FOR ANY OTHER PURPOSE. ALL DIMENSIONS TO BE CHECKED ON SITE AND ANY DISCREPANCIES TO BE NOTIFIED TO THE ARCHITECT IMMEDIATELY. ALL DRAWINGS TO BE READ IN ACCORDANCE WITH CURRENT BUILDING REGULATIONS, RELEVANT CODES OF PRACTICE AND BRITISH STANDARDS.

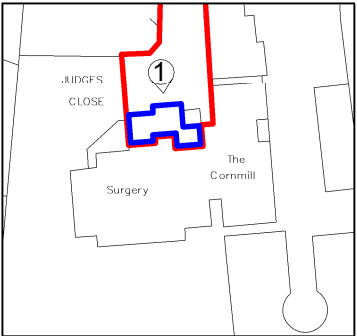

Reference Plan (Not to scale).

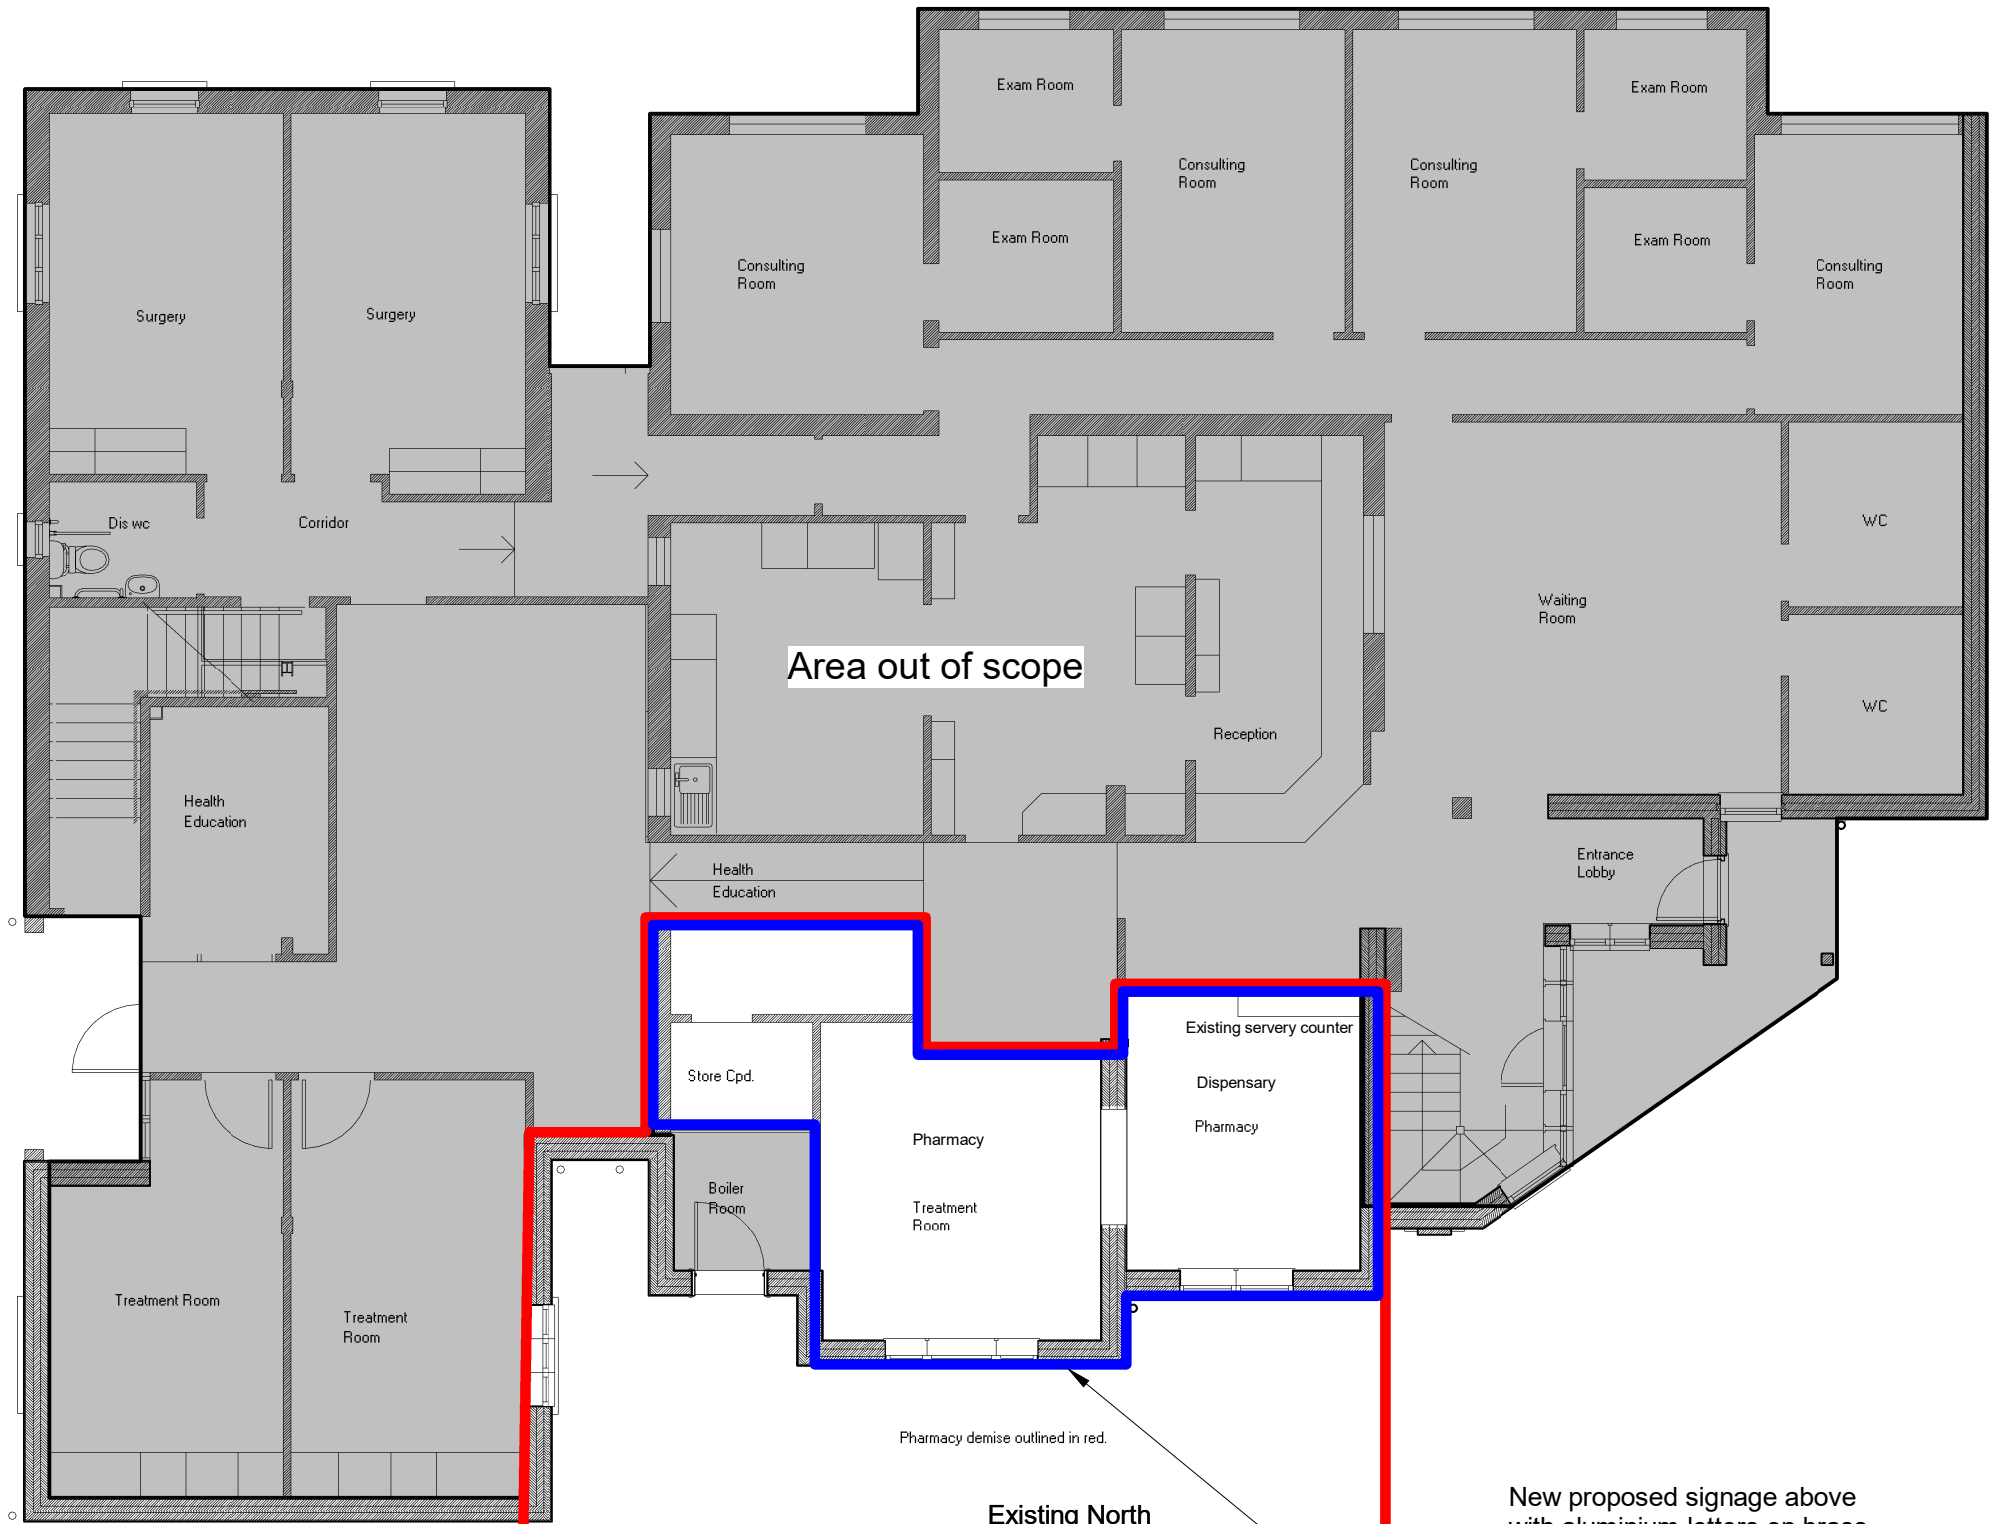

1 Proposed Ground Floor Plan - 1 : 100

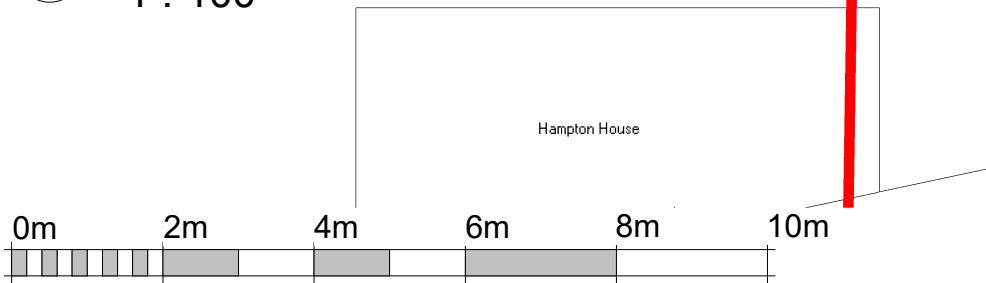

VISUAL SCALE 1:100 @ A3

Existing North (Front) 1 Elevation - 0160

New proposed signage above with aluminium letters on brass pins with vinyl text to suit. Refer to Proposed North (Front) Elevation - New Signage #0161.

P4	MO	27/02/25	Revised issue to planning - New signage
P3	GP	10/12/24	Planning application submission
P2	GP	04/12/24	Draft planning application
P1	MO	18/10/24	Issue to client

Revision Schedule

COWAN

ARCHITECTS

West Sussex | London | Dublin

T. 01342 410242

info@cowan-architects.co.uk | www.cowan-architects.co.uk

Job:

Judges Close

Client:

Ihsan Pharma

Address:

Judges Close Pharmacy, Judges Close, High Street, East Grinstead, West Sussex, RH19 3AE.

Drawing:

Proposed Ground Floor Plan - New Signage

PLANNING

Project Ref.	Drg No.	Suitability.	Rev.
2518	0121	S4	P4
Size:	Scale:	Drawn:	Checked:
A3	As indicated	MO	JRS
Date:		18/10/24	
BIM Ref.			
2518-CAL-ZZ-00-DR-A-0121_S4-P4			

© COWAN ARCHITECTS LTD