




PROPOSED ADDITIONS & ALTERATIONS TO
STONEHURST, ARDINGLY
FOR
MR & MRS TONNA

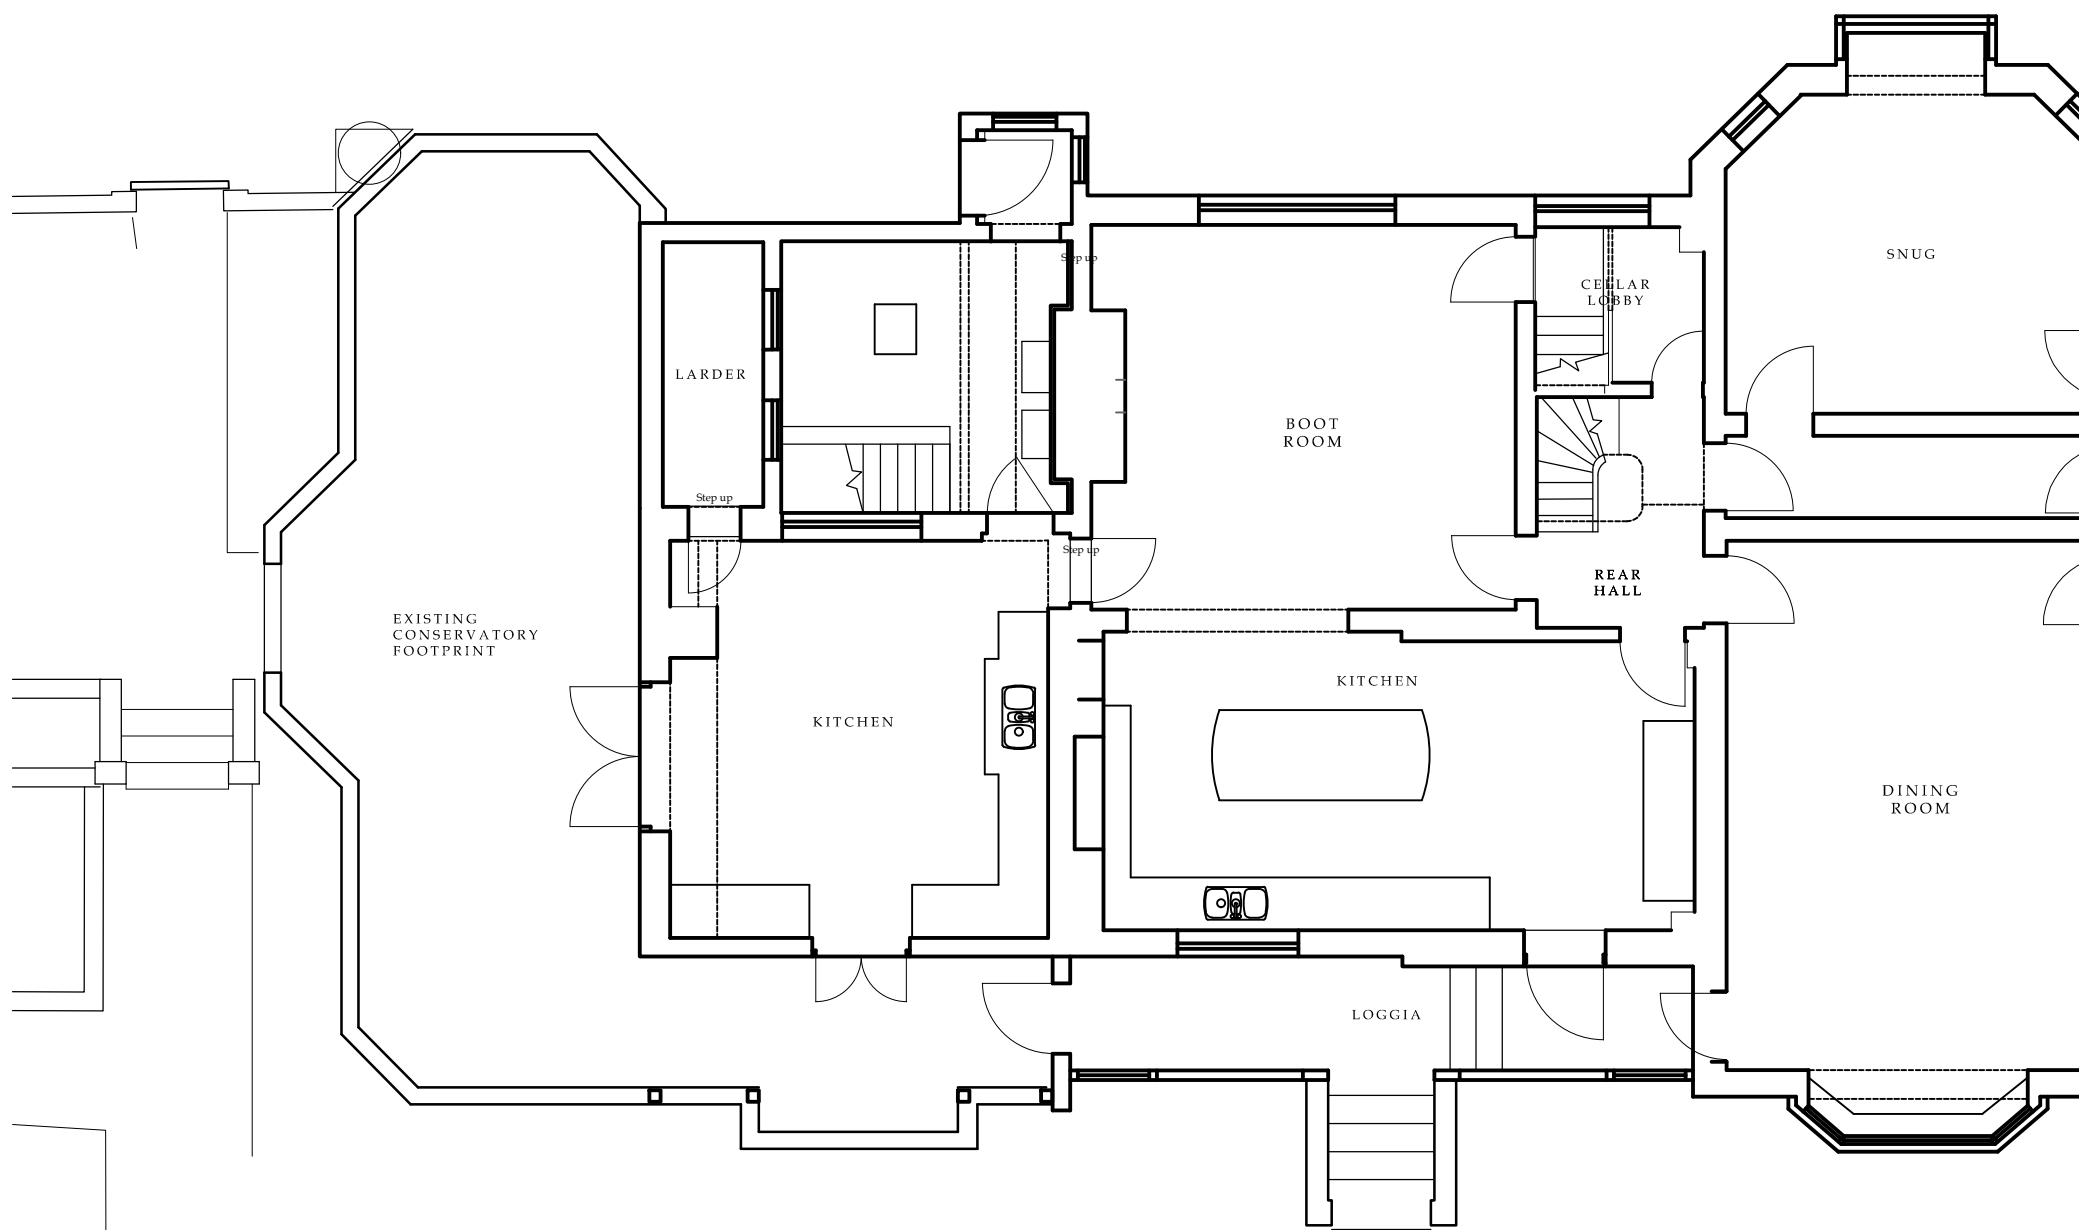


GROUND FLOOR PLAN
(SCALE 1:100)

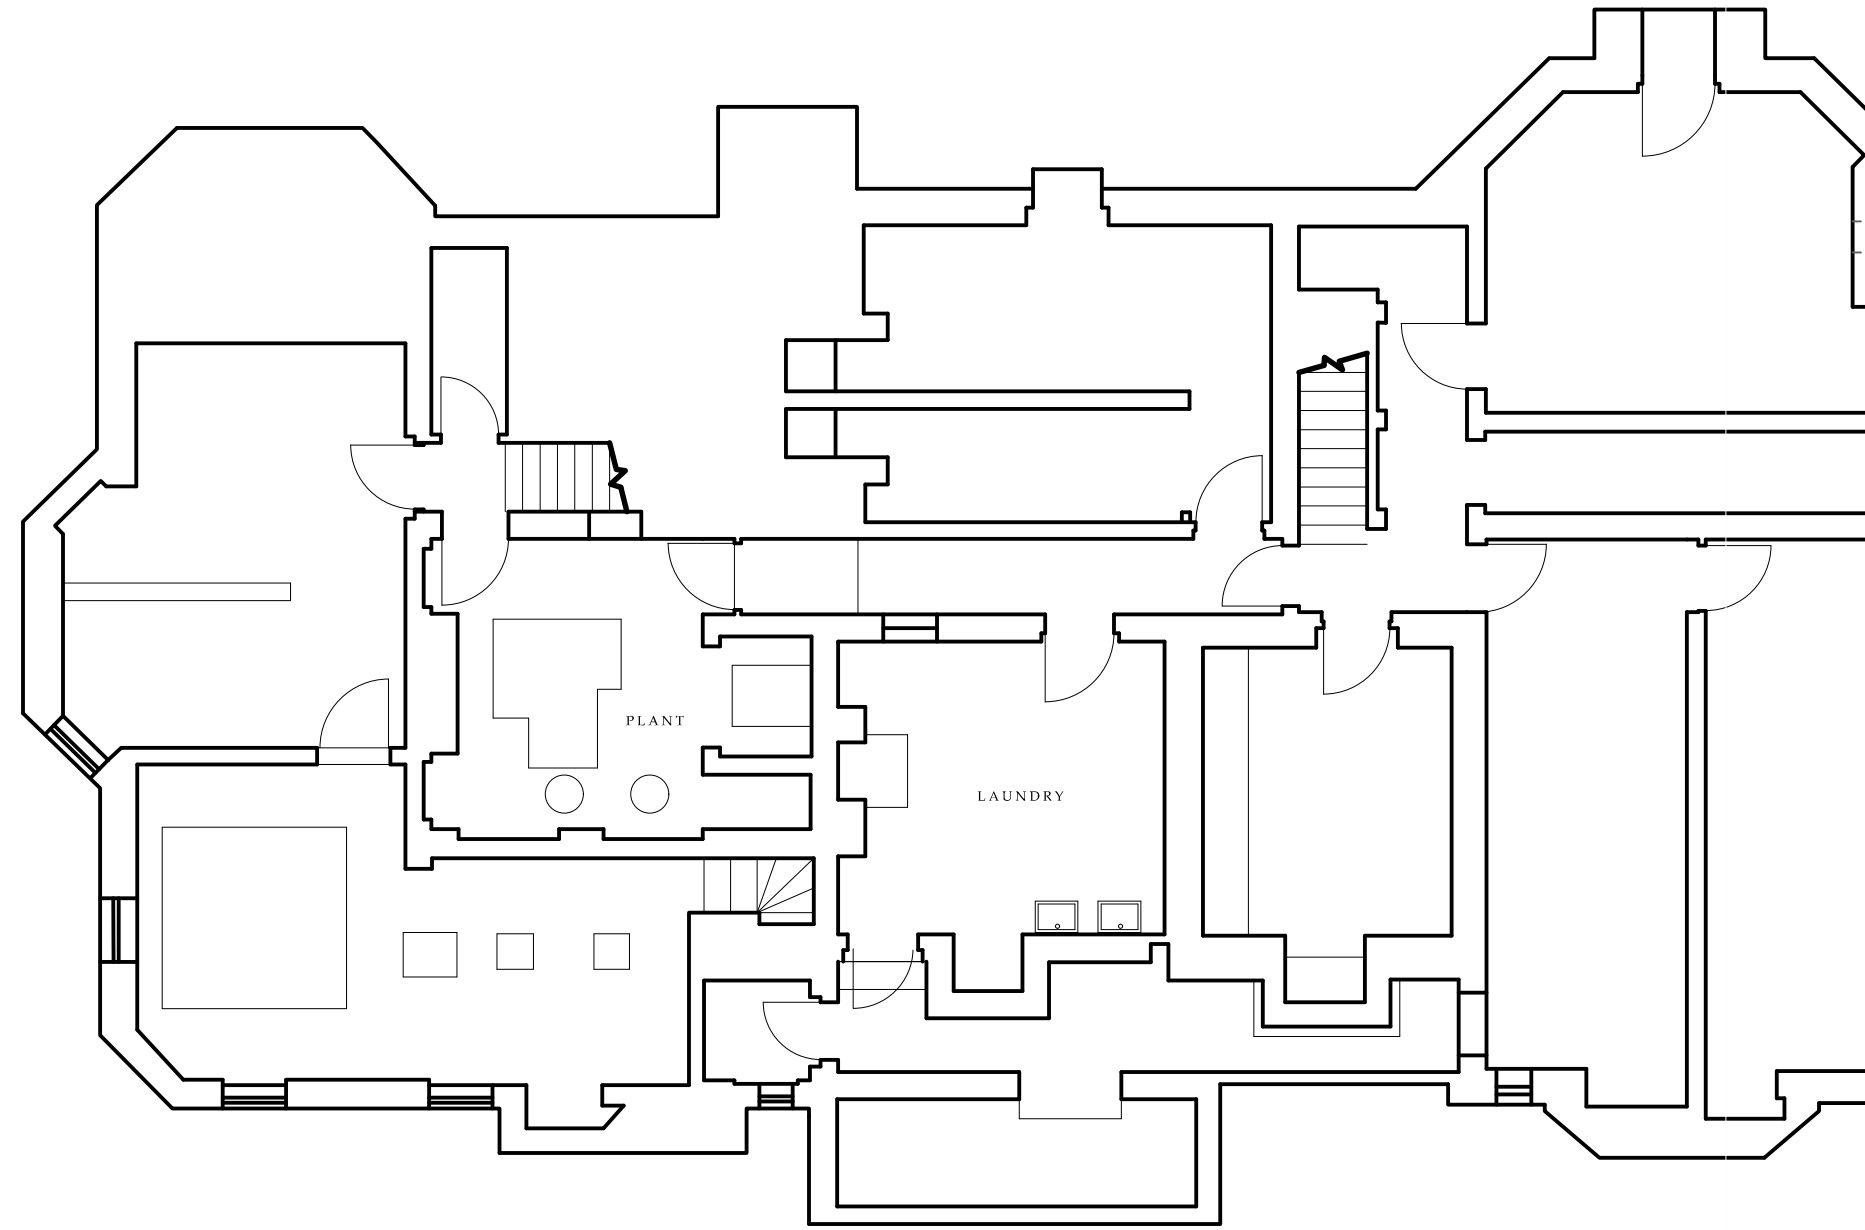


BASEMENT FLOOR PLAN
EXTRACT
(SCALE 1:100)

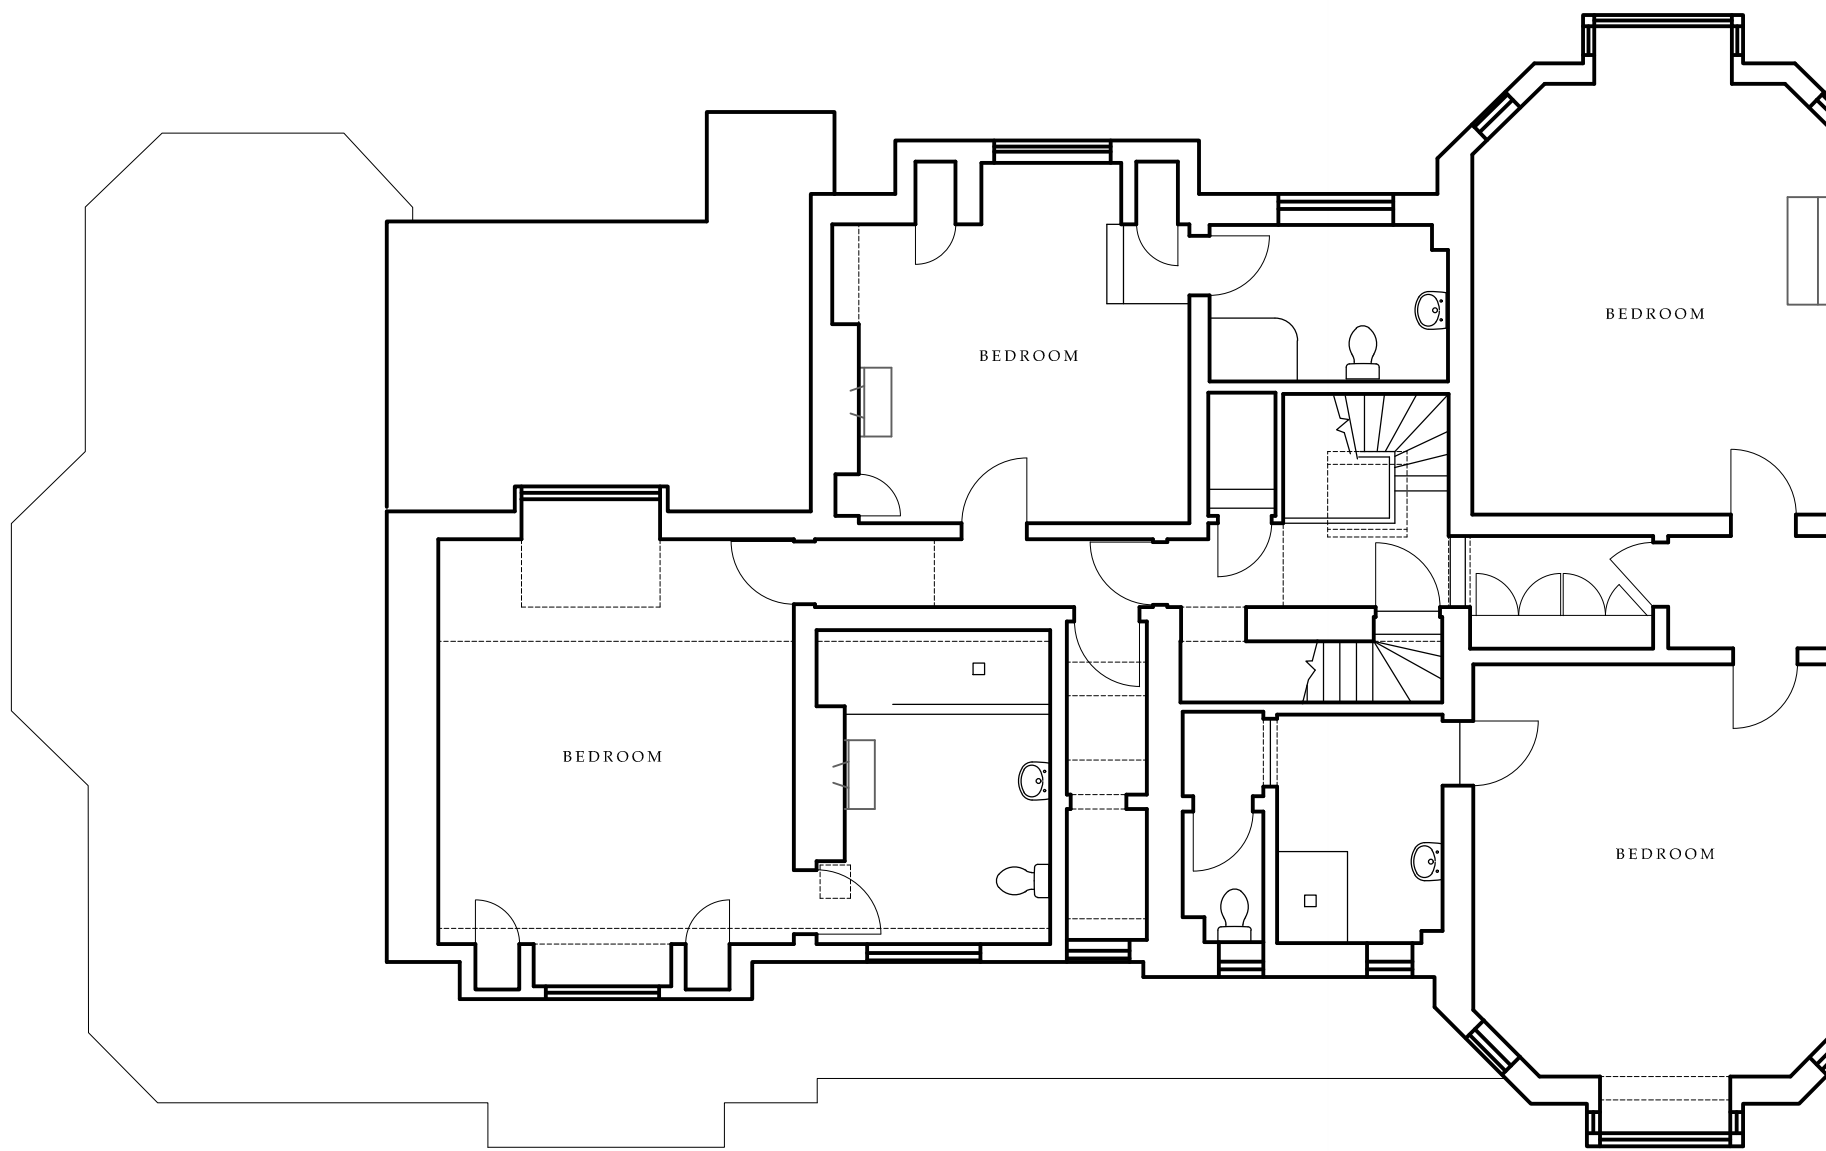

FIRST FLOOR PLAN EXTRACT
(SCALE 1:100)

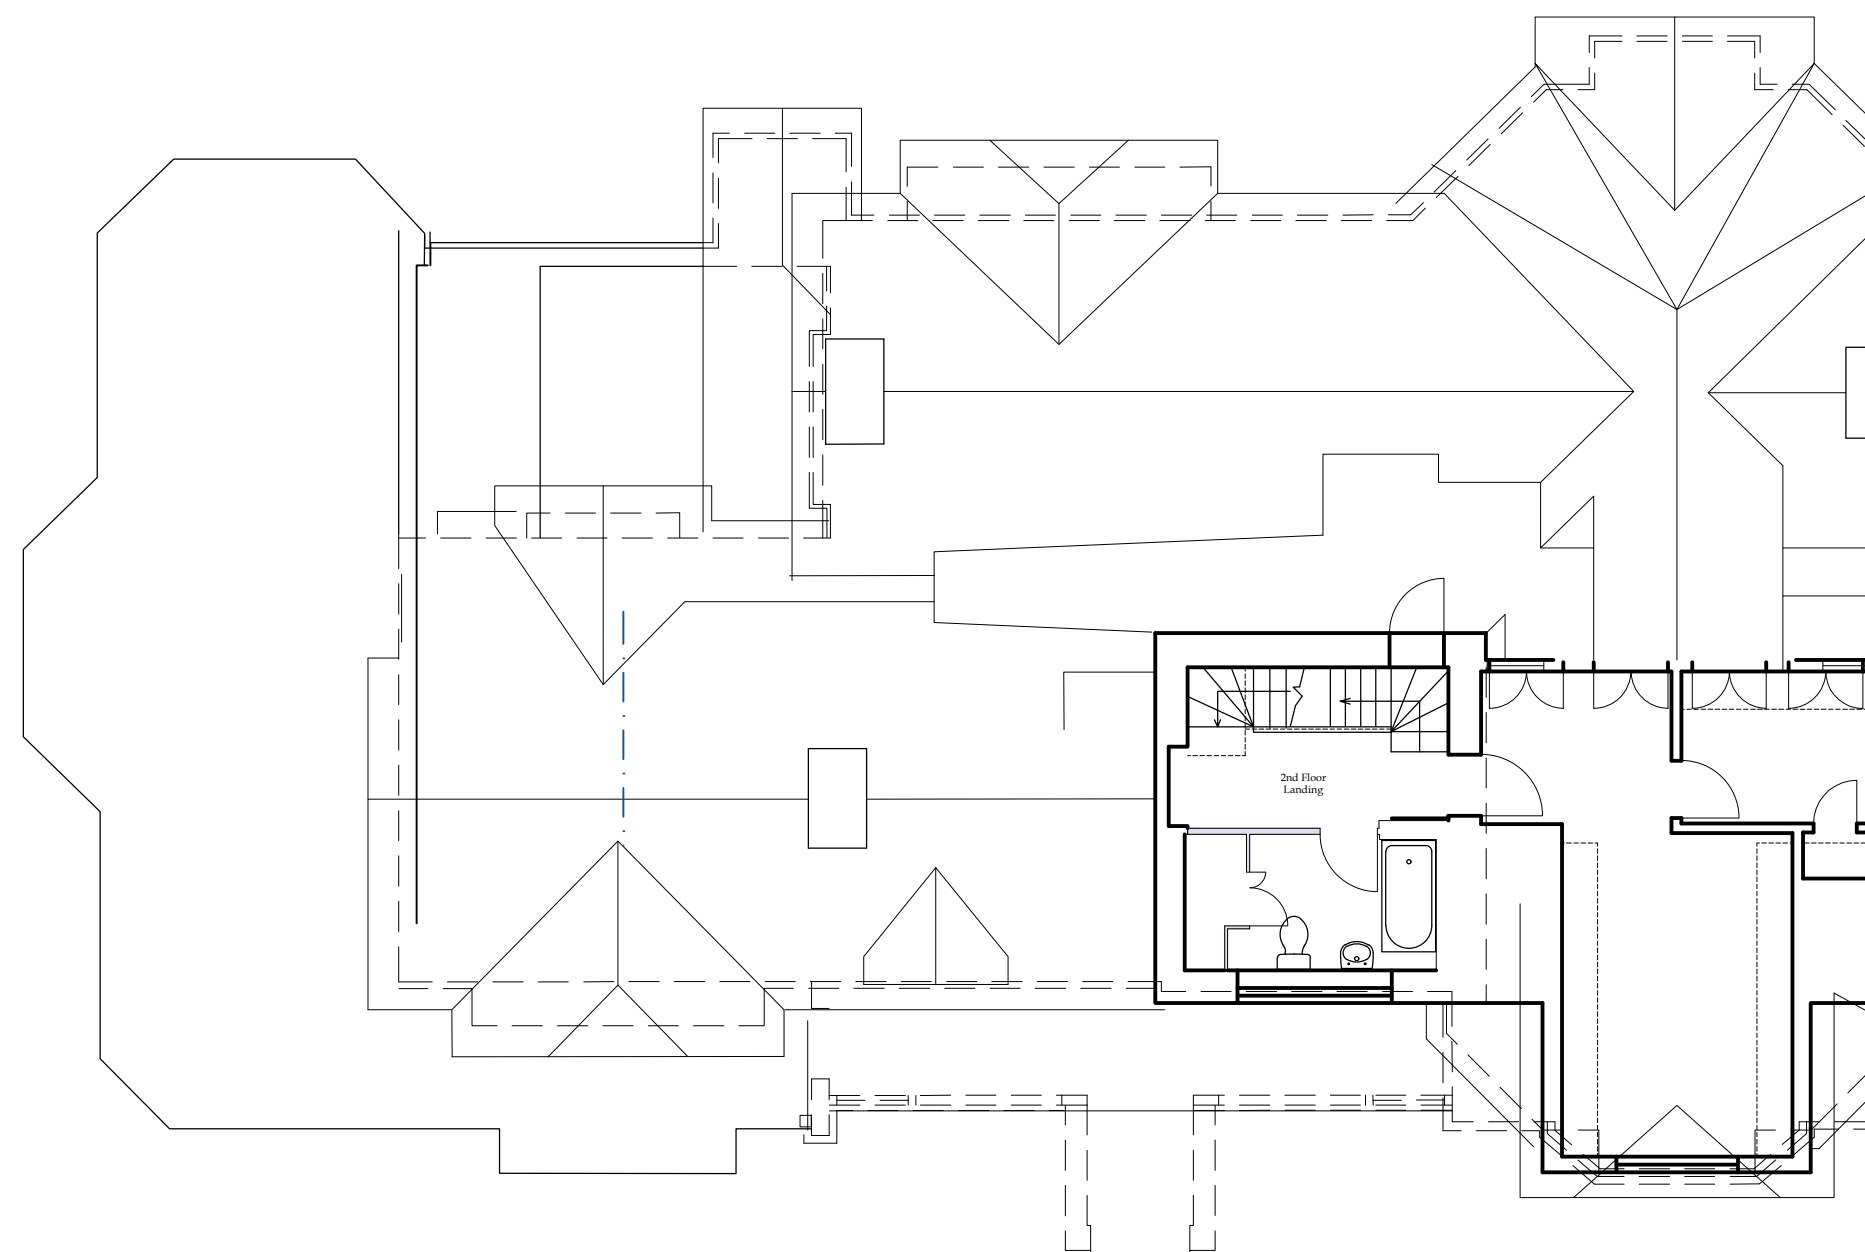

TOWER ACCESS EXTRACT
(SCALE 1:100)

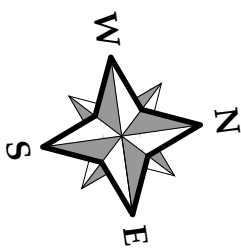

COPYRIGHT
This drawing may not be copied in part or in its entirety without the authors consent.

DIMENSIONS
Figured dimensions only are to be taken from this drawing.
All dimensions are to be checked on site before any work is carried out, if in doubt ask.
This drawing should only be scaled for planning applications and building regulations.

ISSUE OF DRAWINGS
This drawing is to be read strictly in conjunction with other drawings & specifications issued by the author and other consultants, and it will be the users responsibility to ensure that drawings bearing the date information are being referred to and that out-of-date issues are destroyed.

Where this drawing has been prepared solely for the purpose of gaining planning consent and/or building regulation approval, other details beyond the scope of such requirements must be agreed between architect and contractor prior to commencement of building work.

FINE TOWN & COUNTRY HOUSE COMMISSIONS LIMITED


from
IAN ADAM-SMITH
CHARTERED ARCHITECTS

HIGHBUILDING FARM, VANN ROAD, FERNHURST, SURREY, GU27 3NL

TEL: 01428 644 644
www.ianadam-smith.co.uk

PLANNING

P1	19.06.25	Planning Information
-	09.10.24	Pre-application Planning Information
REV	DATE	DETAILS

 

EXISTING
EXTENSION AND ALTERATIONS
CONSERVATORY AND TOWER PLANS
DRAWING No. AS716-[02] 101
SEPT 2024
SCALE 1:100 @ A1