
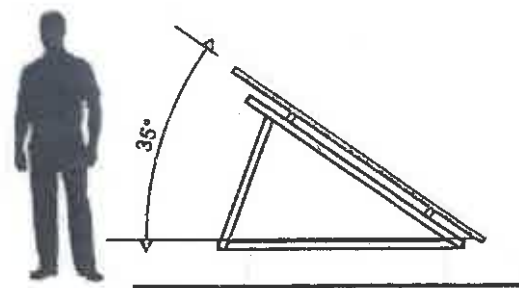



Plan view

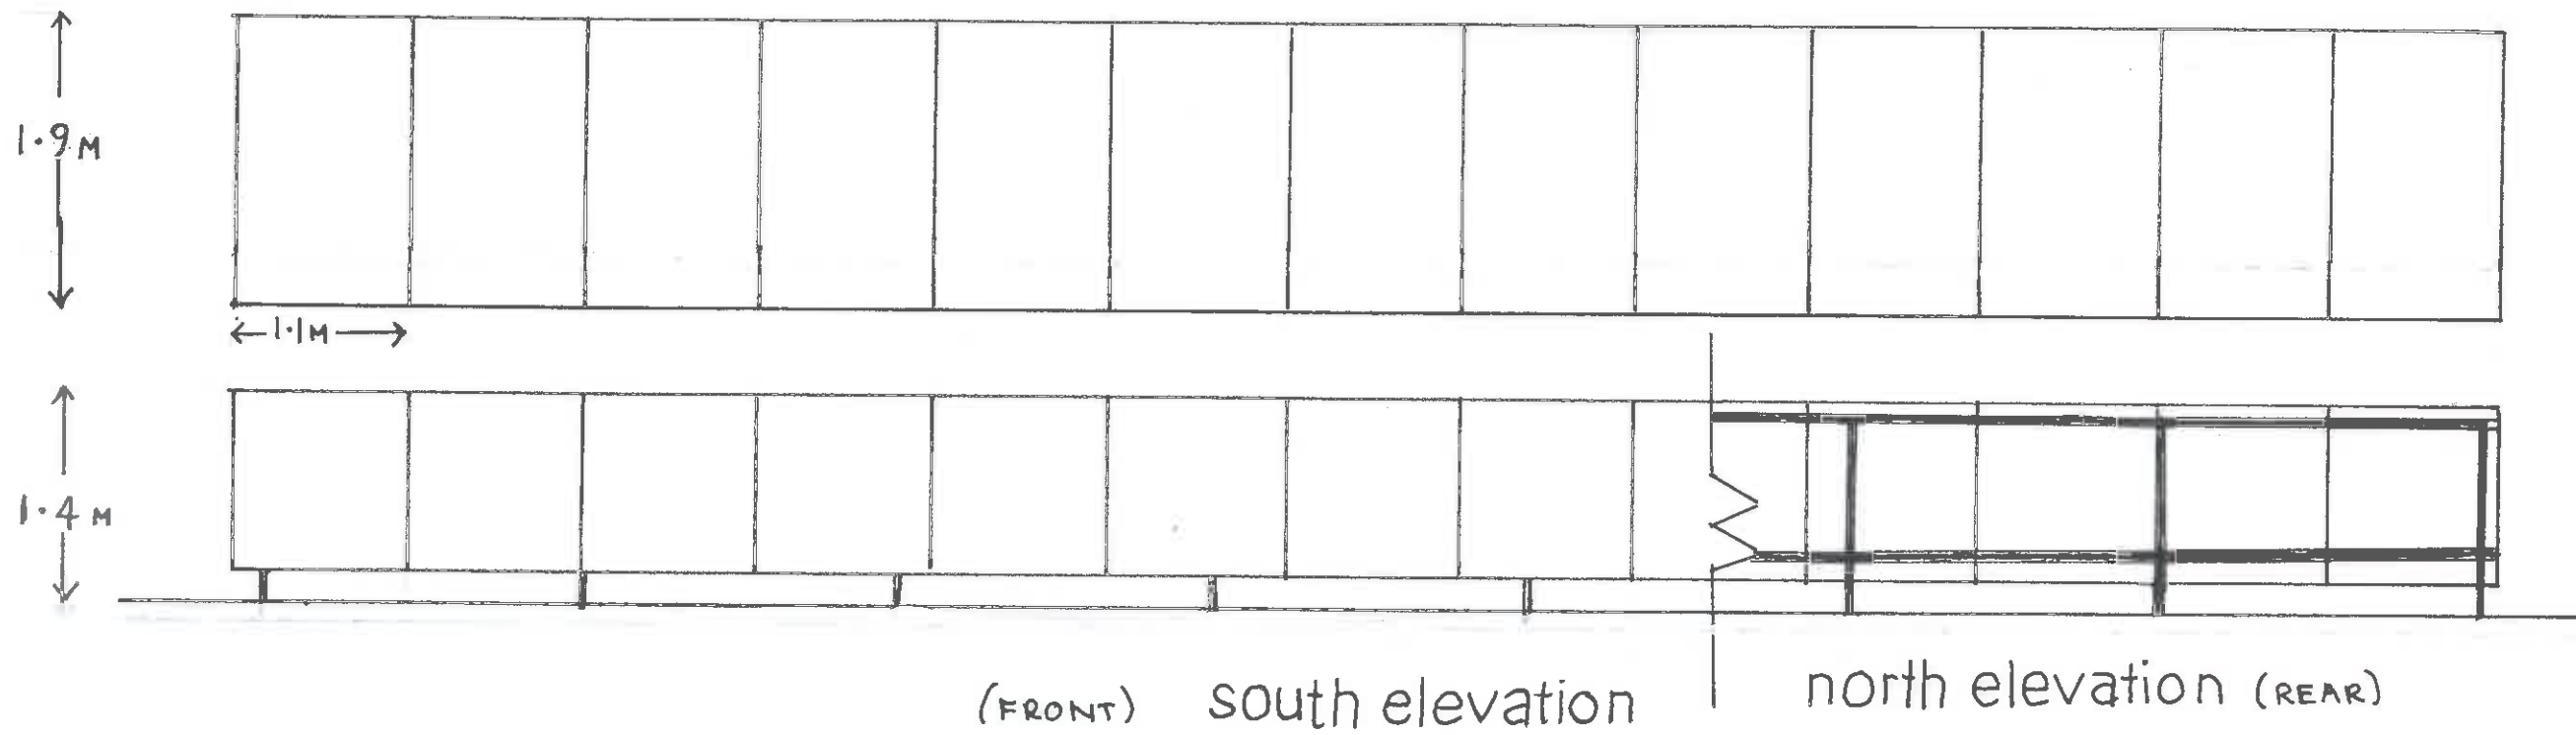

west elevation
(East elevation handed)

0 1 2 3 4 METRES

Scale: 1:50

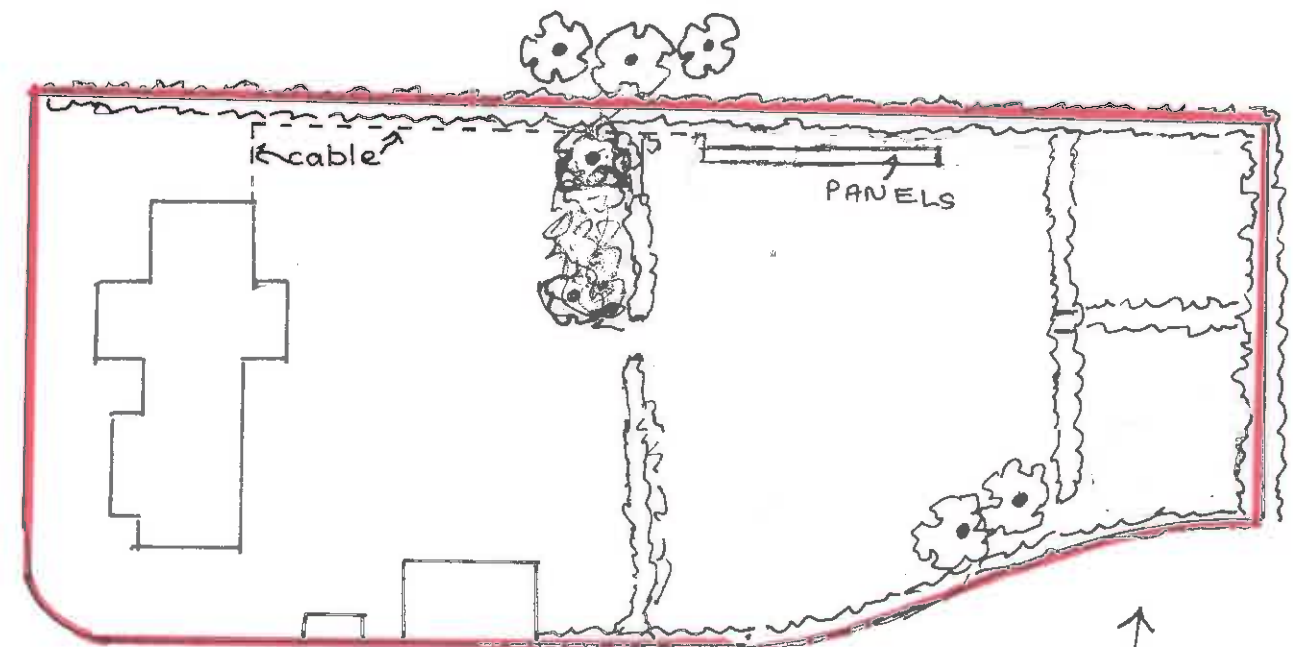

Block Plan

0 5 10 15 20 25 METRES

1:500 scale



THE OLD RIDE
HIGH HATCH LANE BN6 9LH