

Notes:

Health & Safety notes:

rev / revision details:	by:	date:
1. Used for Planning	mj	14/11/25
2. Privacy screens added to both sides of the terrace.	mj	15/01/26
3. 1st front window cill lowered.	mj	27/01/26

status: **PLANNING**

client: **Mr & Mrs Foster**
Rivendell, Portland Road
East Grinstead RH19 4DZ

project: **Alterations to:**
Rivendell, Portland Road

title:

PROPOSED PLANS & ELEVATIONS

scale: **1:50/100 @ A1**

checked: mj date: 27/01/26

originated: mj date: 10/11/25

MAJ ARCHITECTS
Andreas, Mill Lane, Felbridge, East Grinstead, RH19 2PE
Tel: 01342 323441
email: info@majarchitects.co.uk
web: www.majarchitects.co.uk

drawing number: **D25176_A_1003**

revision: **P3**




E1 FRONT ELEVATION - North
Scale: 1:100




E2 SIDE ELEVATION - West
Scale: 1:100




E3 REAR ELEVATION - South
Scale: 1:100

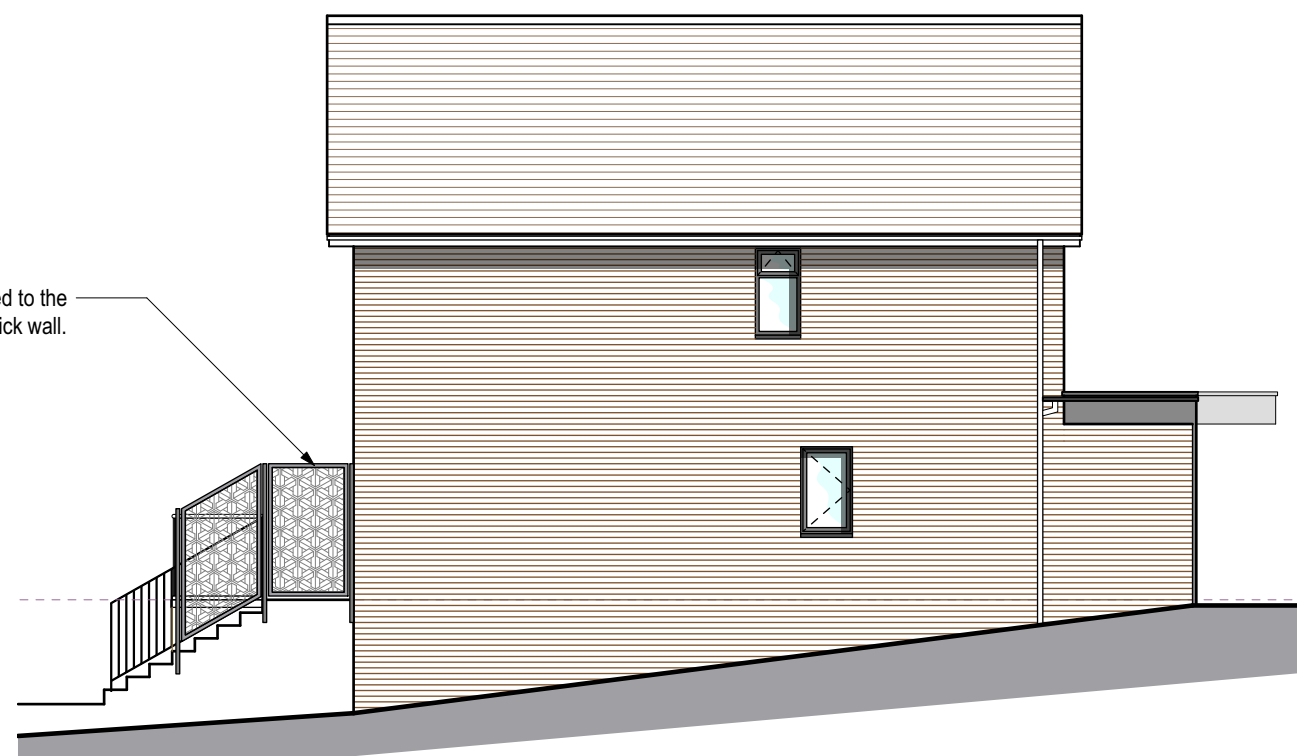


E4 SIDE ELEVATION - East
Scale: 1:100

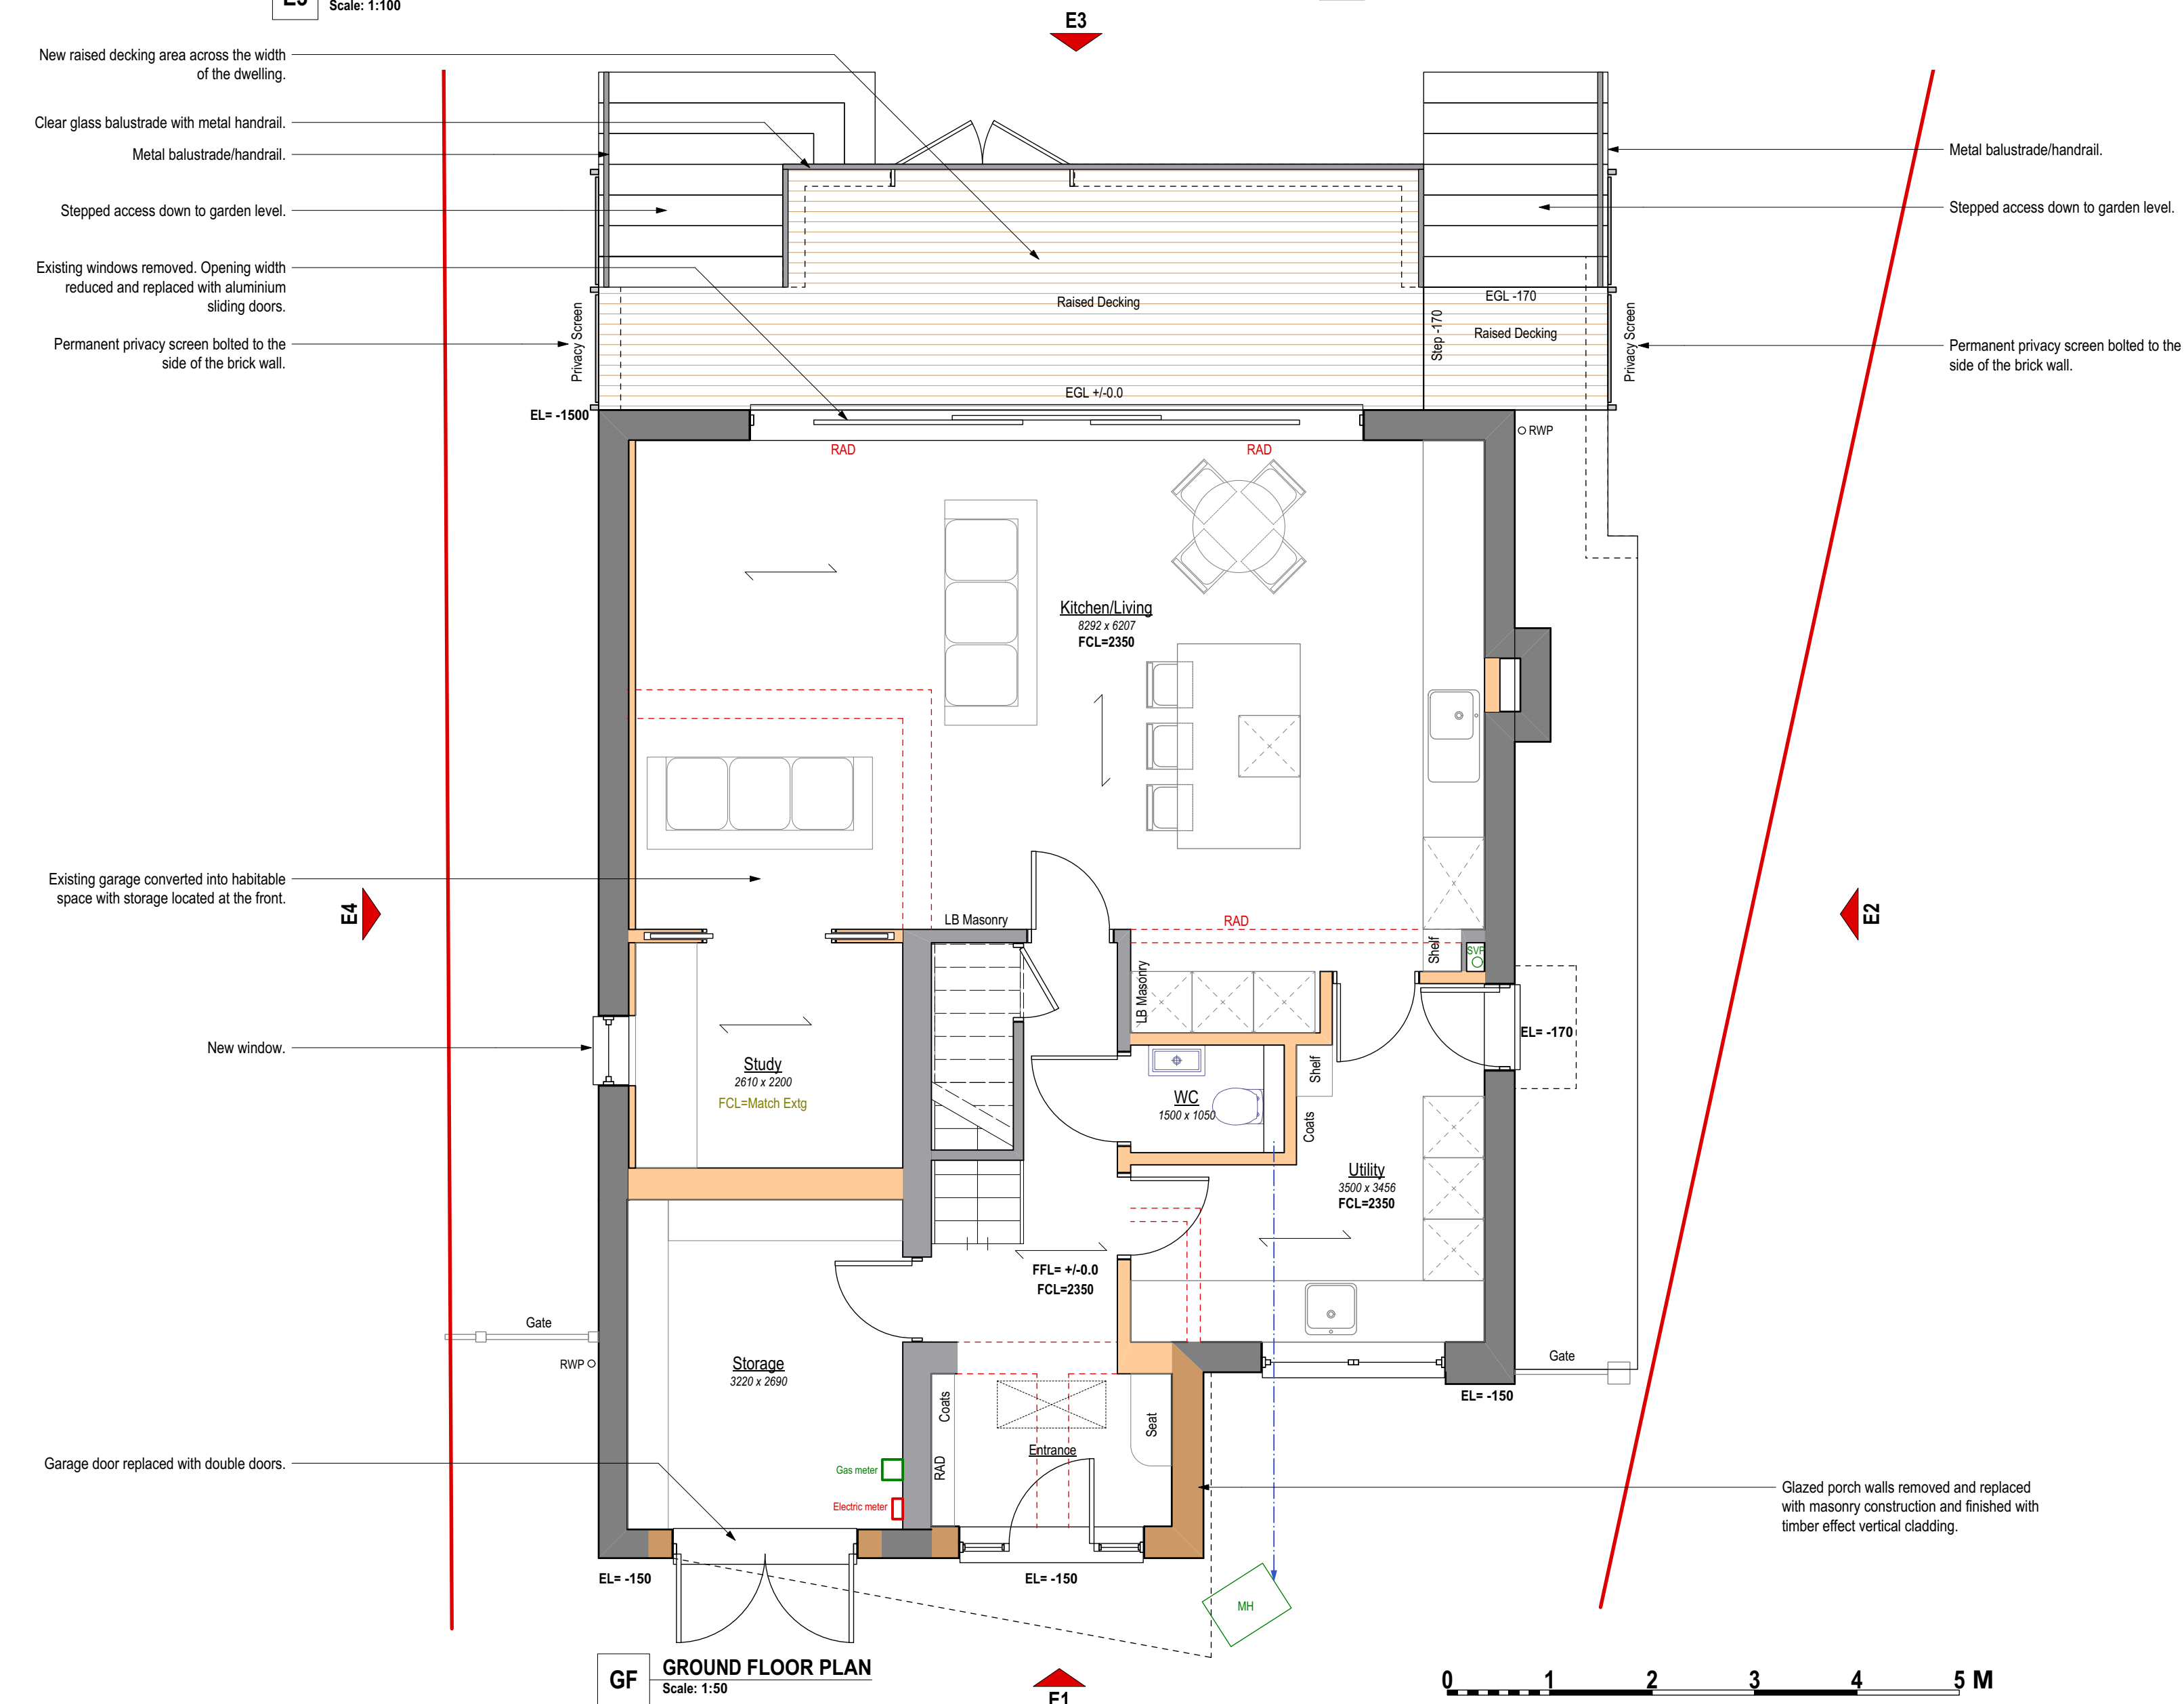

GF GROUND FLOOR PLAN
Scale: 1:50

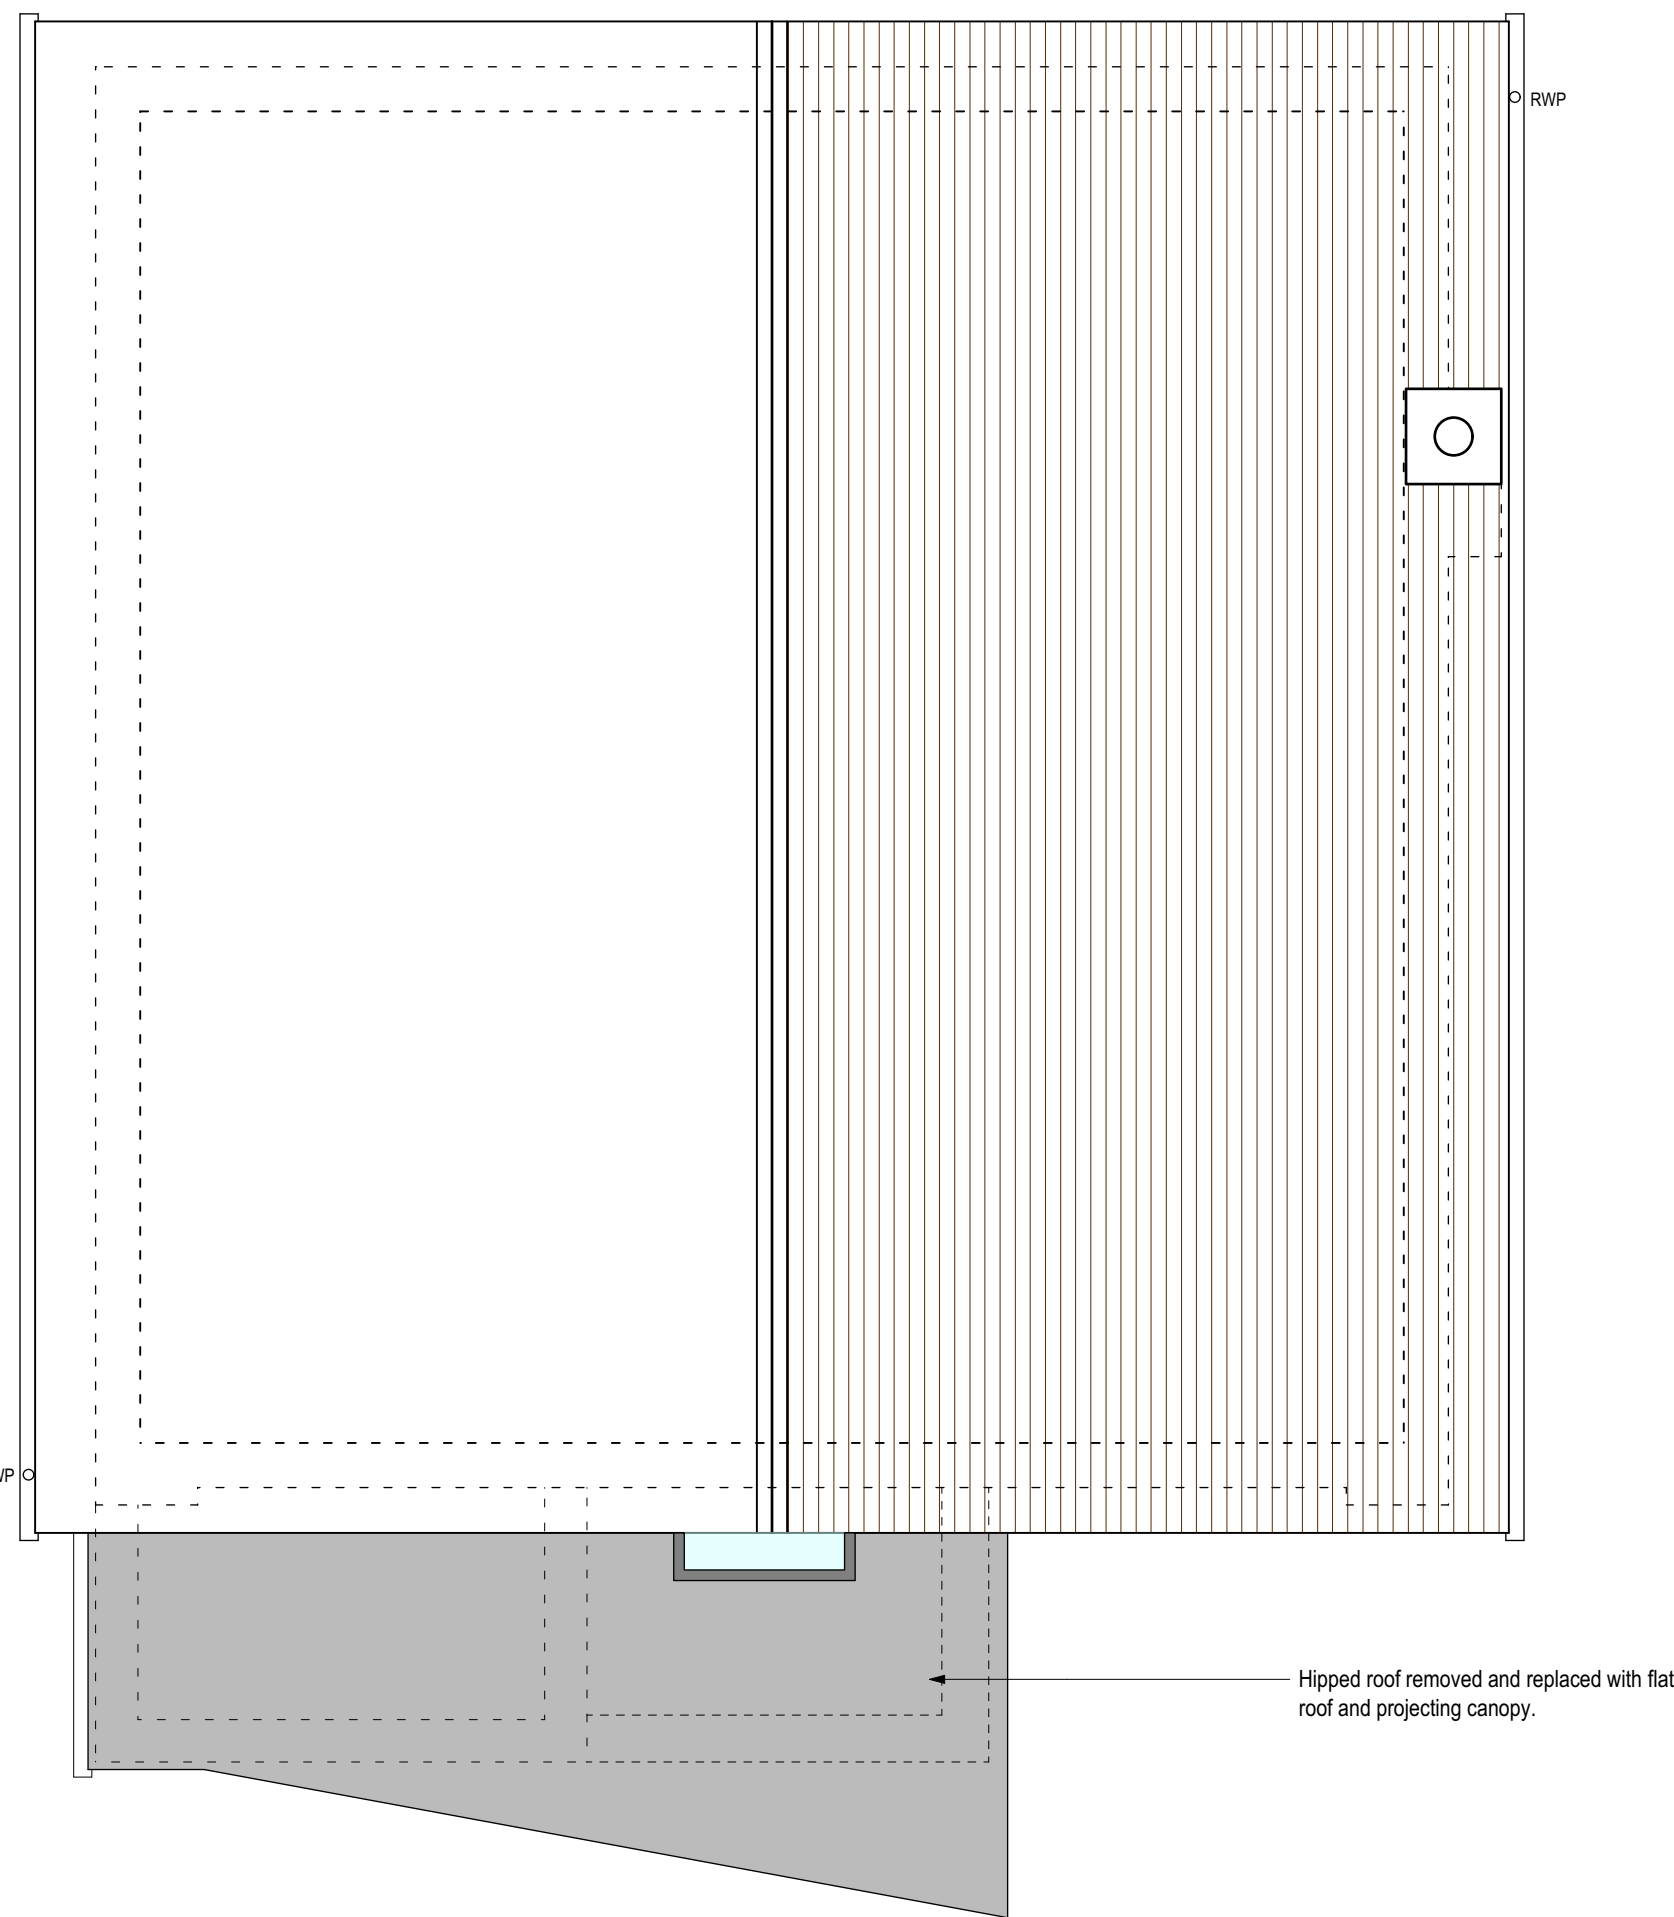

RP ROOF PLAN
Scale: 1:50

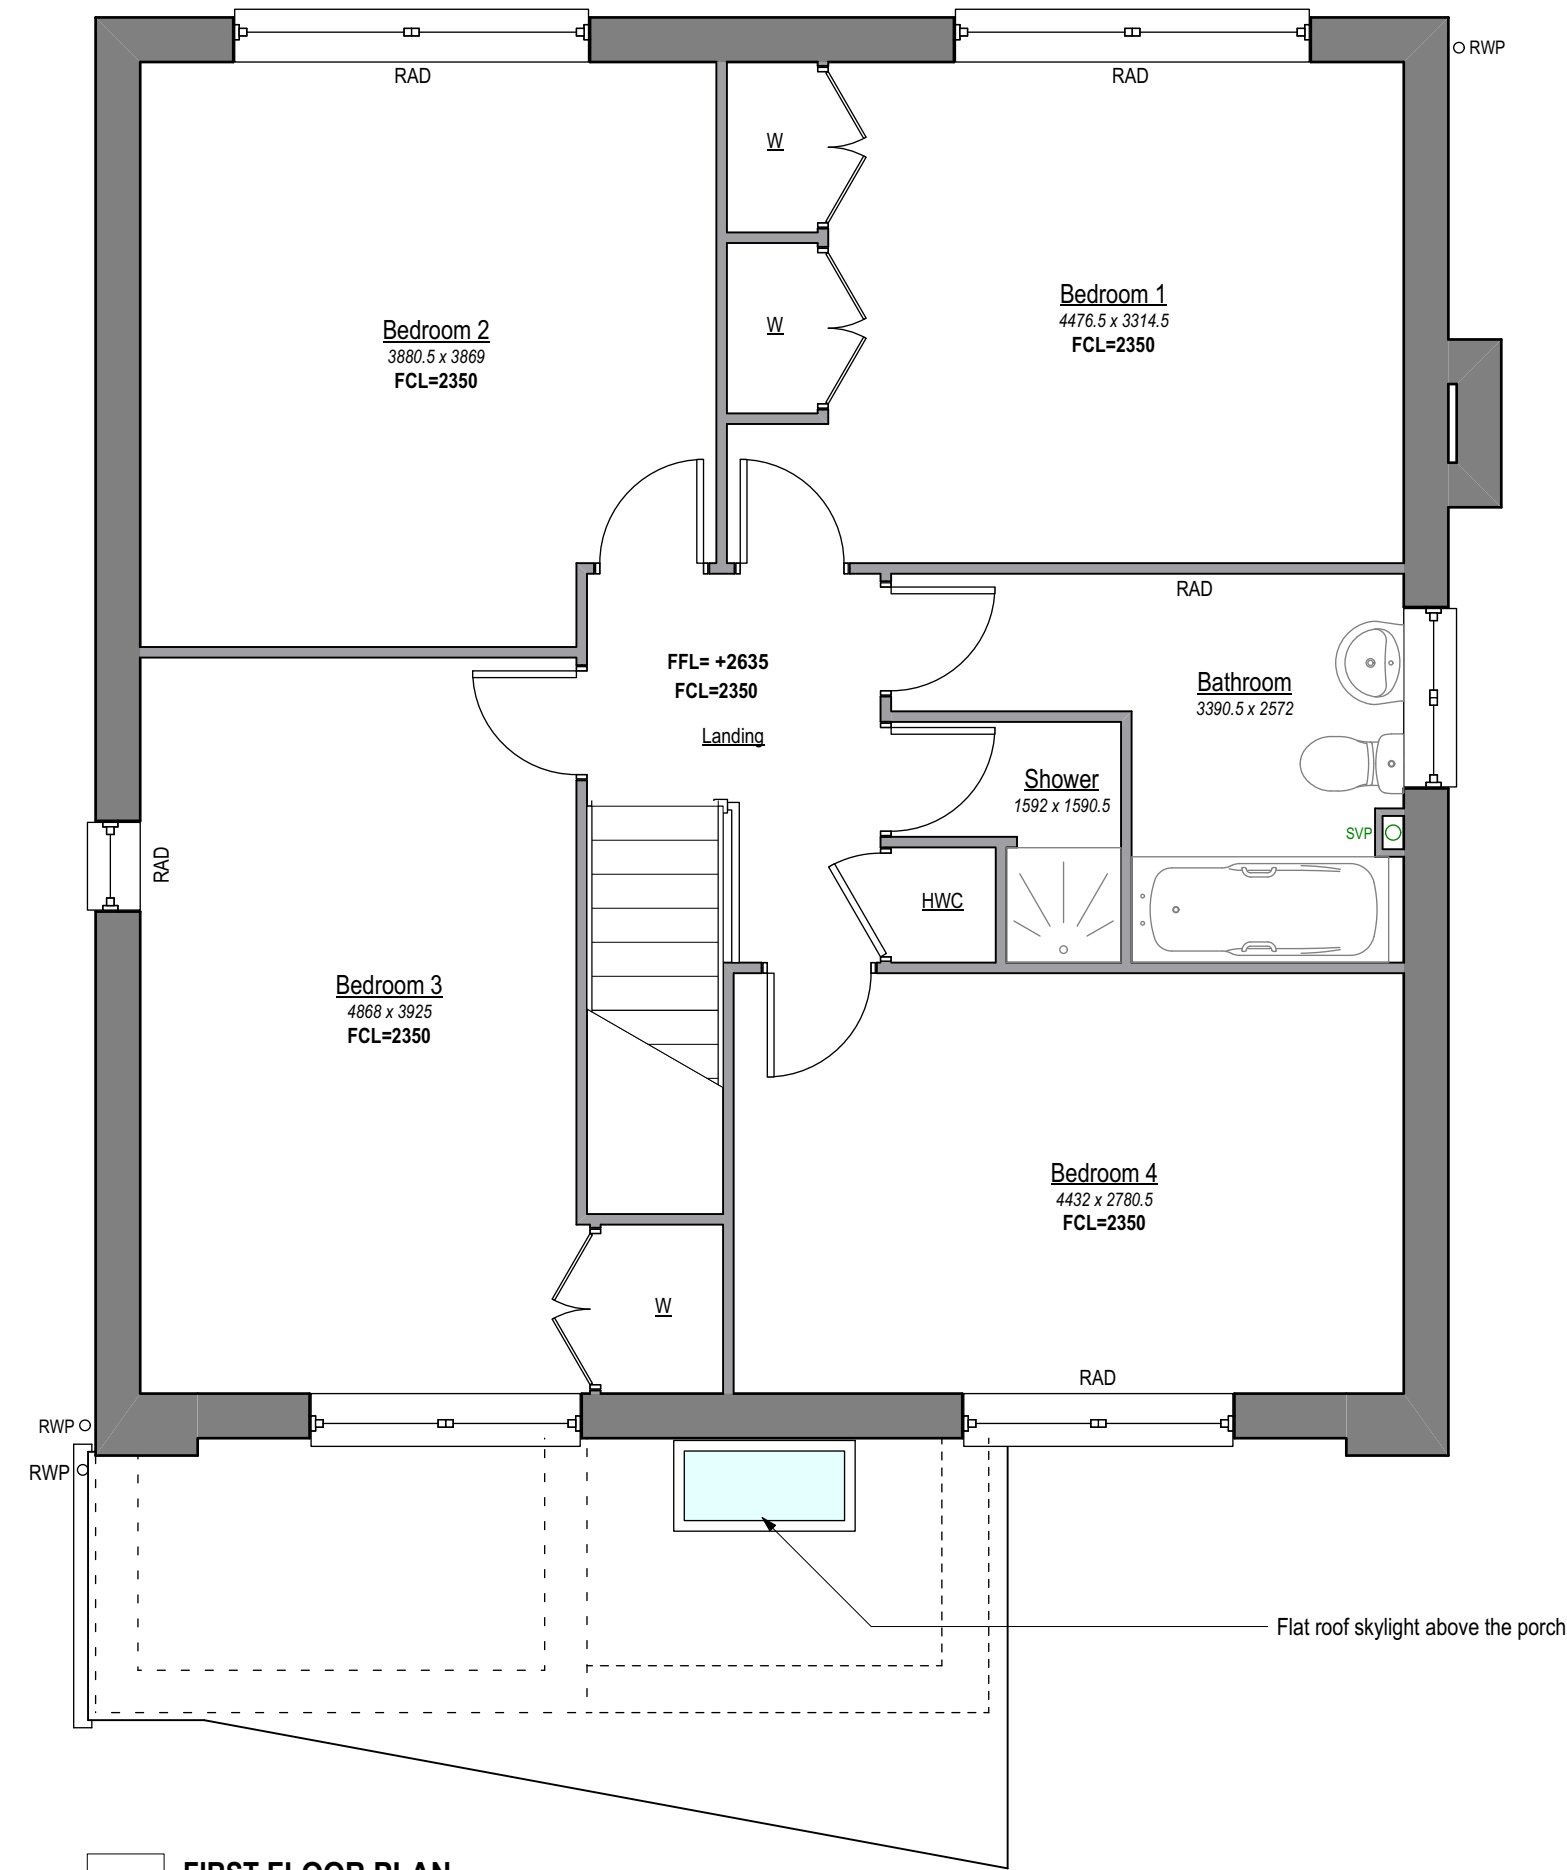

1F FIRST FLOOR PLAN
Scale: 1:50