



Front Elevation (West) 1:100



Side Elevation (South) 1:100




Rear Elevation (East) 1:100



Side Elevation (North) 1:100




Section A-A 1:50

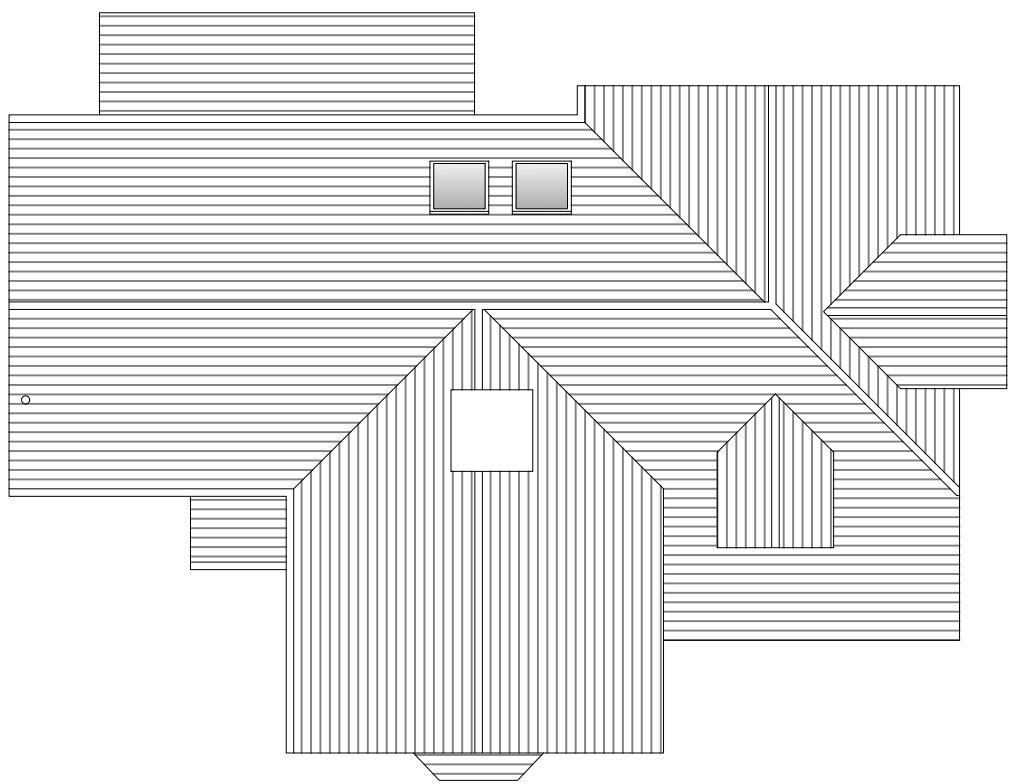


Roof Plan 1:100

0 2.5 5 7.5 10
Scale In Metres

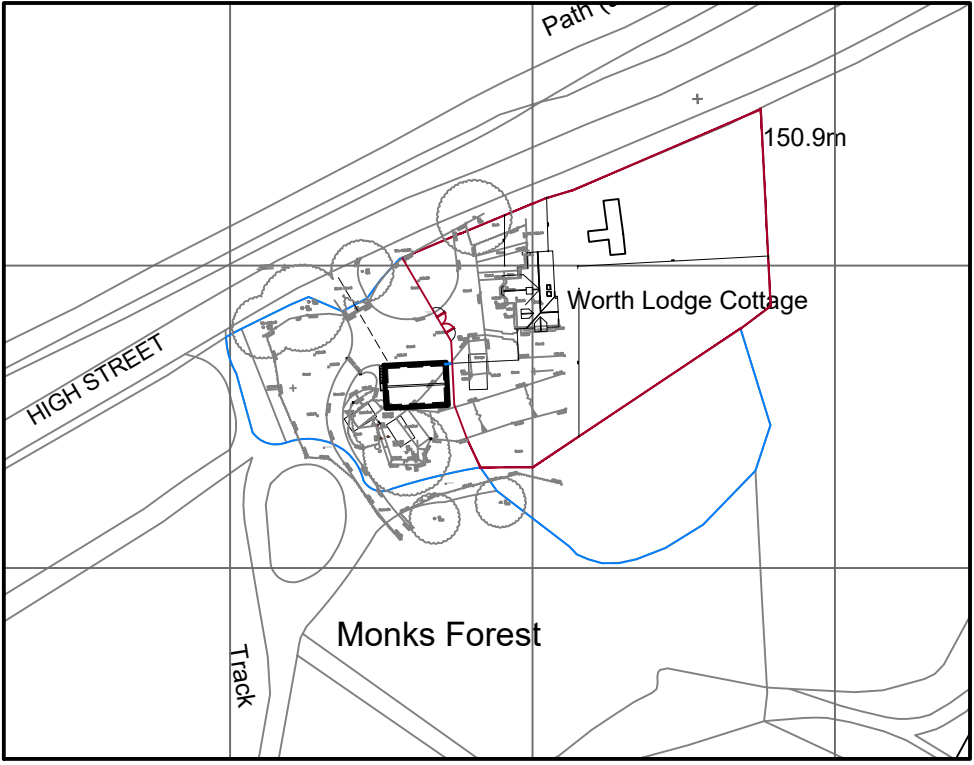


0 25 50 75 100
Scale In Metres

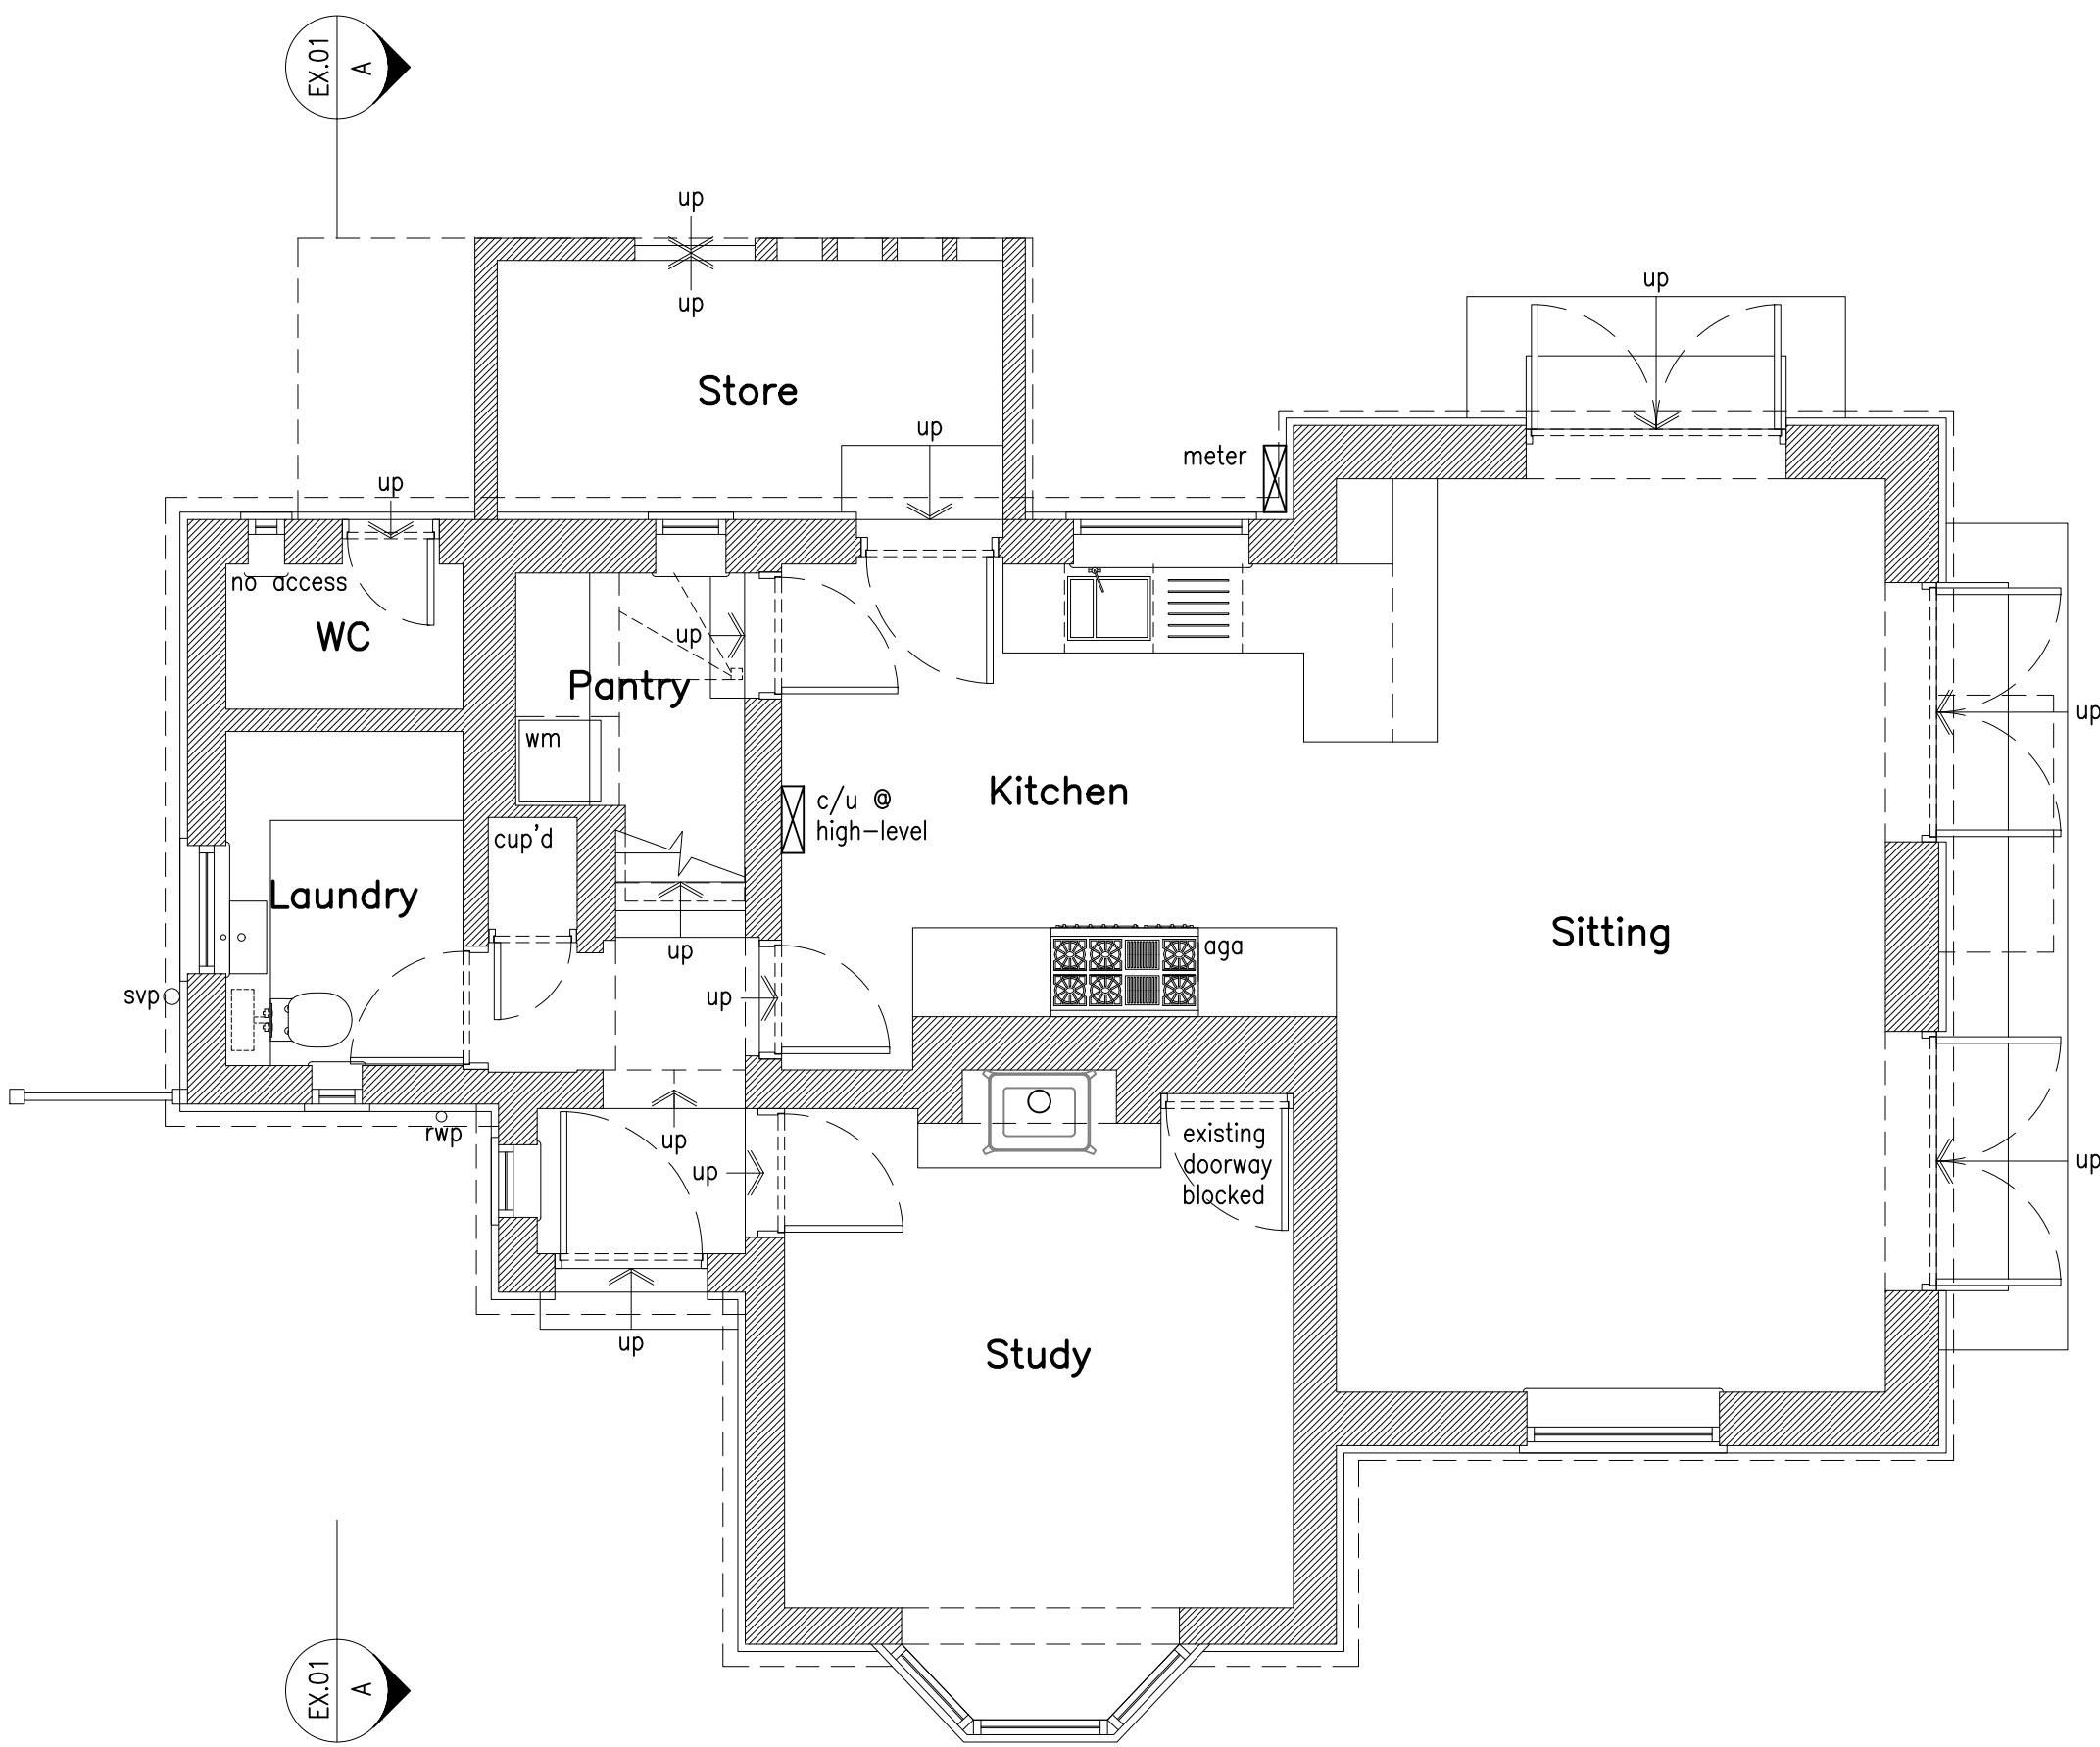


Ground Floor Plan 1:50

0 1 2 3 4 5 6 7 8 9 10
Scale In Metres

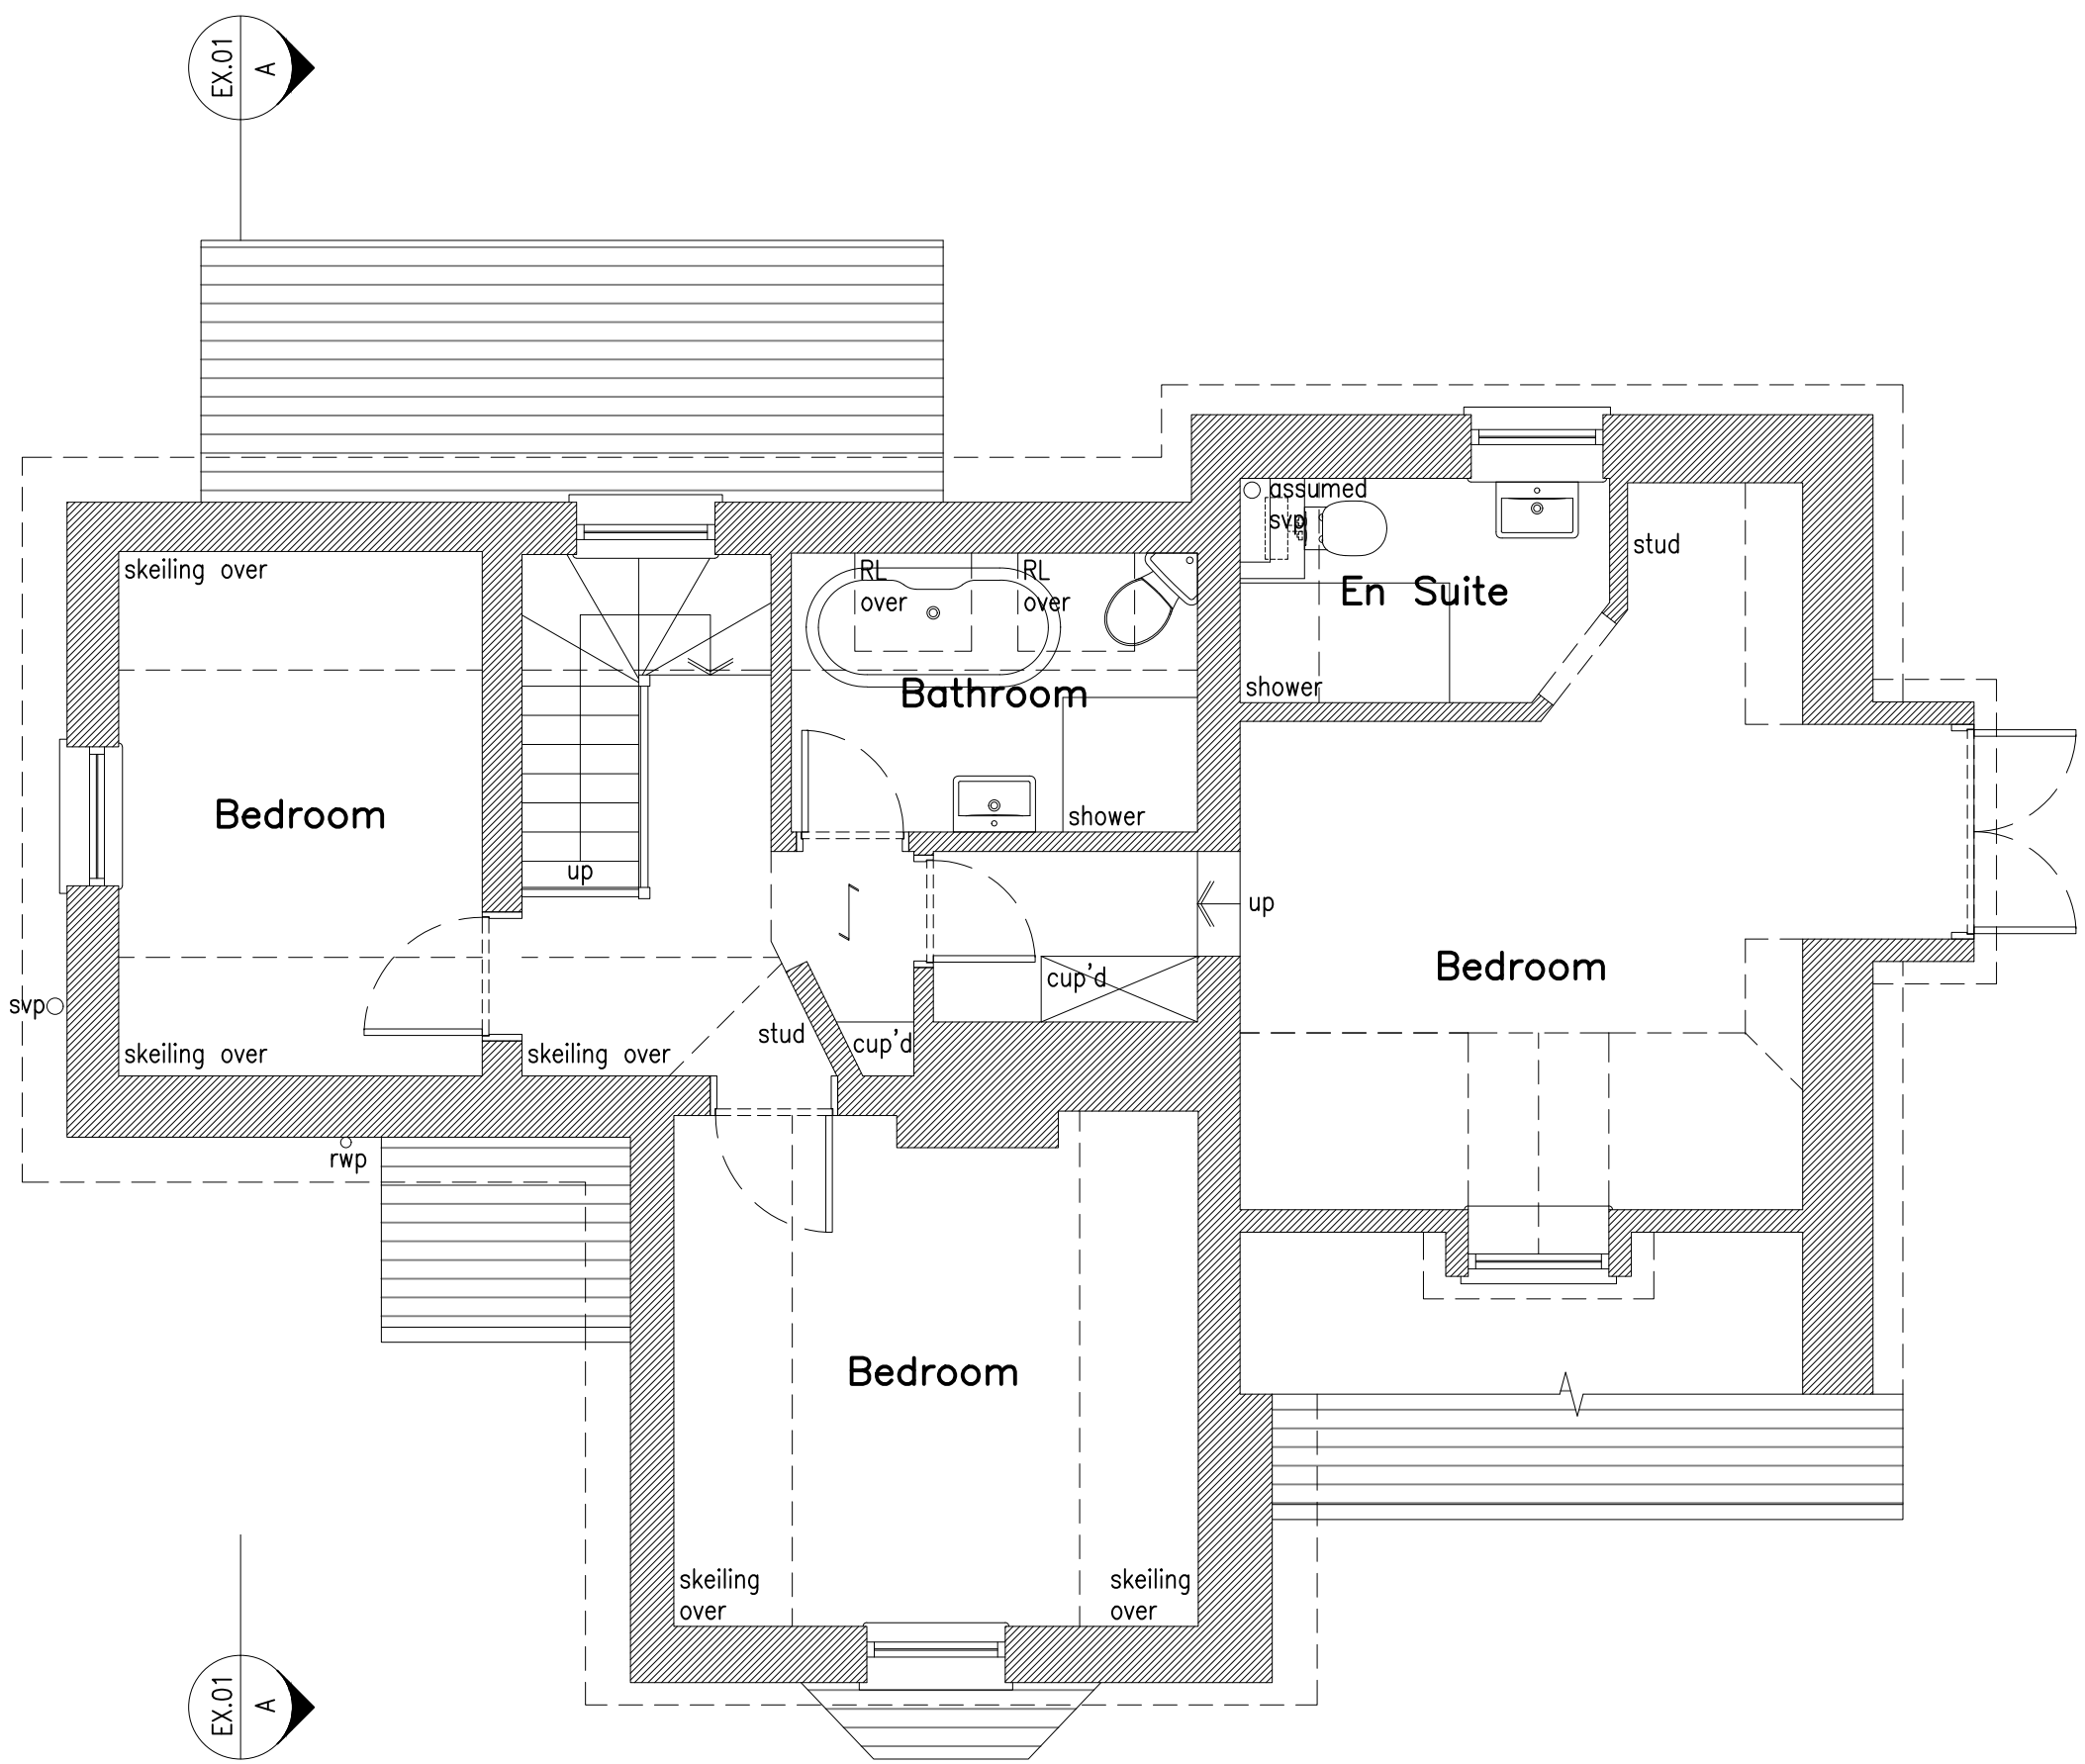

First Floor Plan 1:50

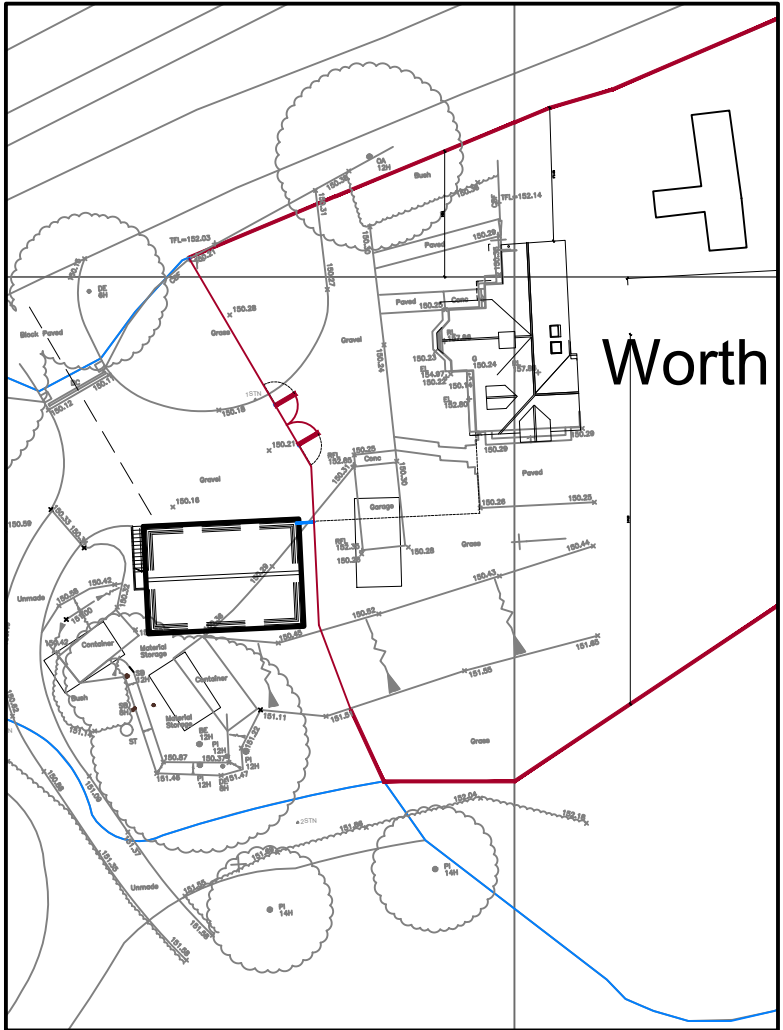

0 25 50 75 100
Scale In Metres

rev.	date	comment
amendments		
klaarchitects		
client	Mr & Mrs J. Whittingham	
job	Worth Lodge, Balcombe, RH17 6QG	
drawing number	293.EXG.01	
drawing title	existing plans, section and elevations, location & block plan	
date	scale/original sheet size	RIBA work stage
Dec. '24	Varies @ A1	n/a
Do not scale off drawing. Check all dimensions on site before all work is commenced. All goods materials and workmanship to conform with current building regulations BS5 and CDM. © Copyright KLA Architects Ltd.		
KLA architects limited 27 Newland Road, Haywards Heath, West Sussex, BN16 1PU		
Telephone 07712 649 542 Registered Office: 27 Newland Road, Haywards Heath, West Sussex, BN16 1PU		
Company No. 6538521 Registered Office: 27 Newland Road, Haywards Heath, West Sussex, BN16 1PU		