



Front Elevation (West) 1:100




Side Elevation (South) 1:100




Rear Elevation (East) 1:100



Side Elevation (North) 1:100

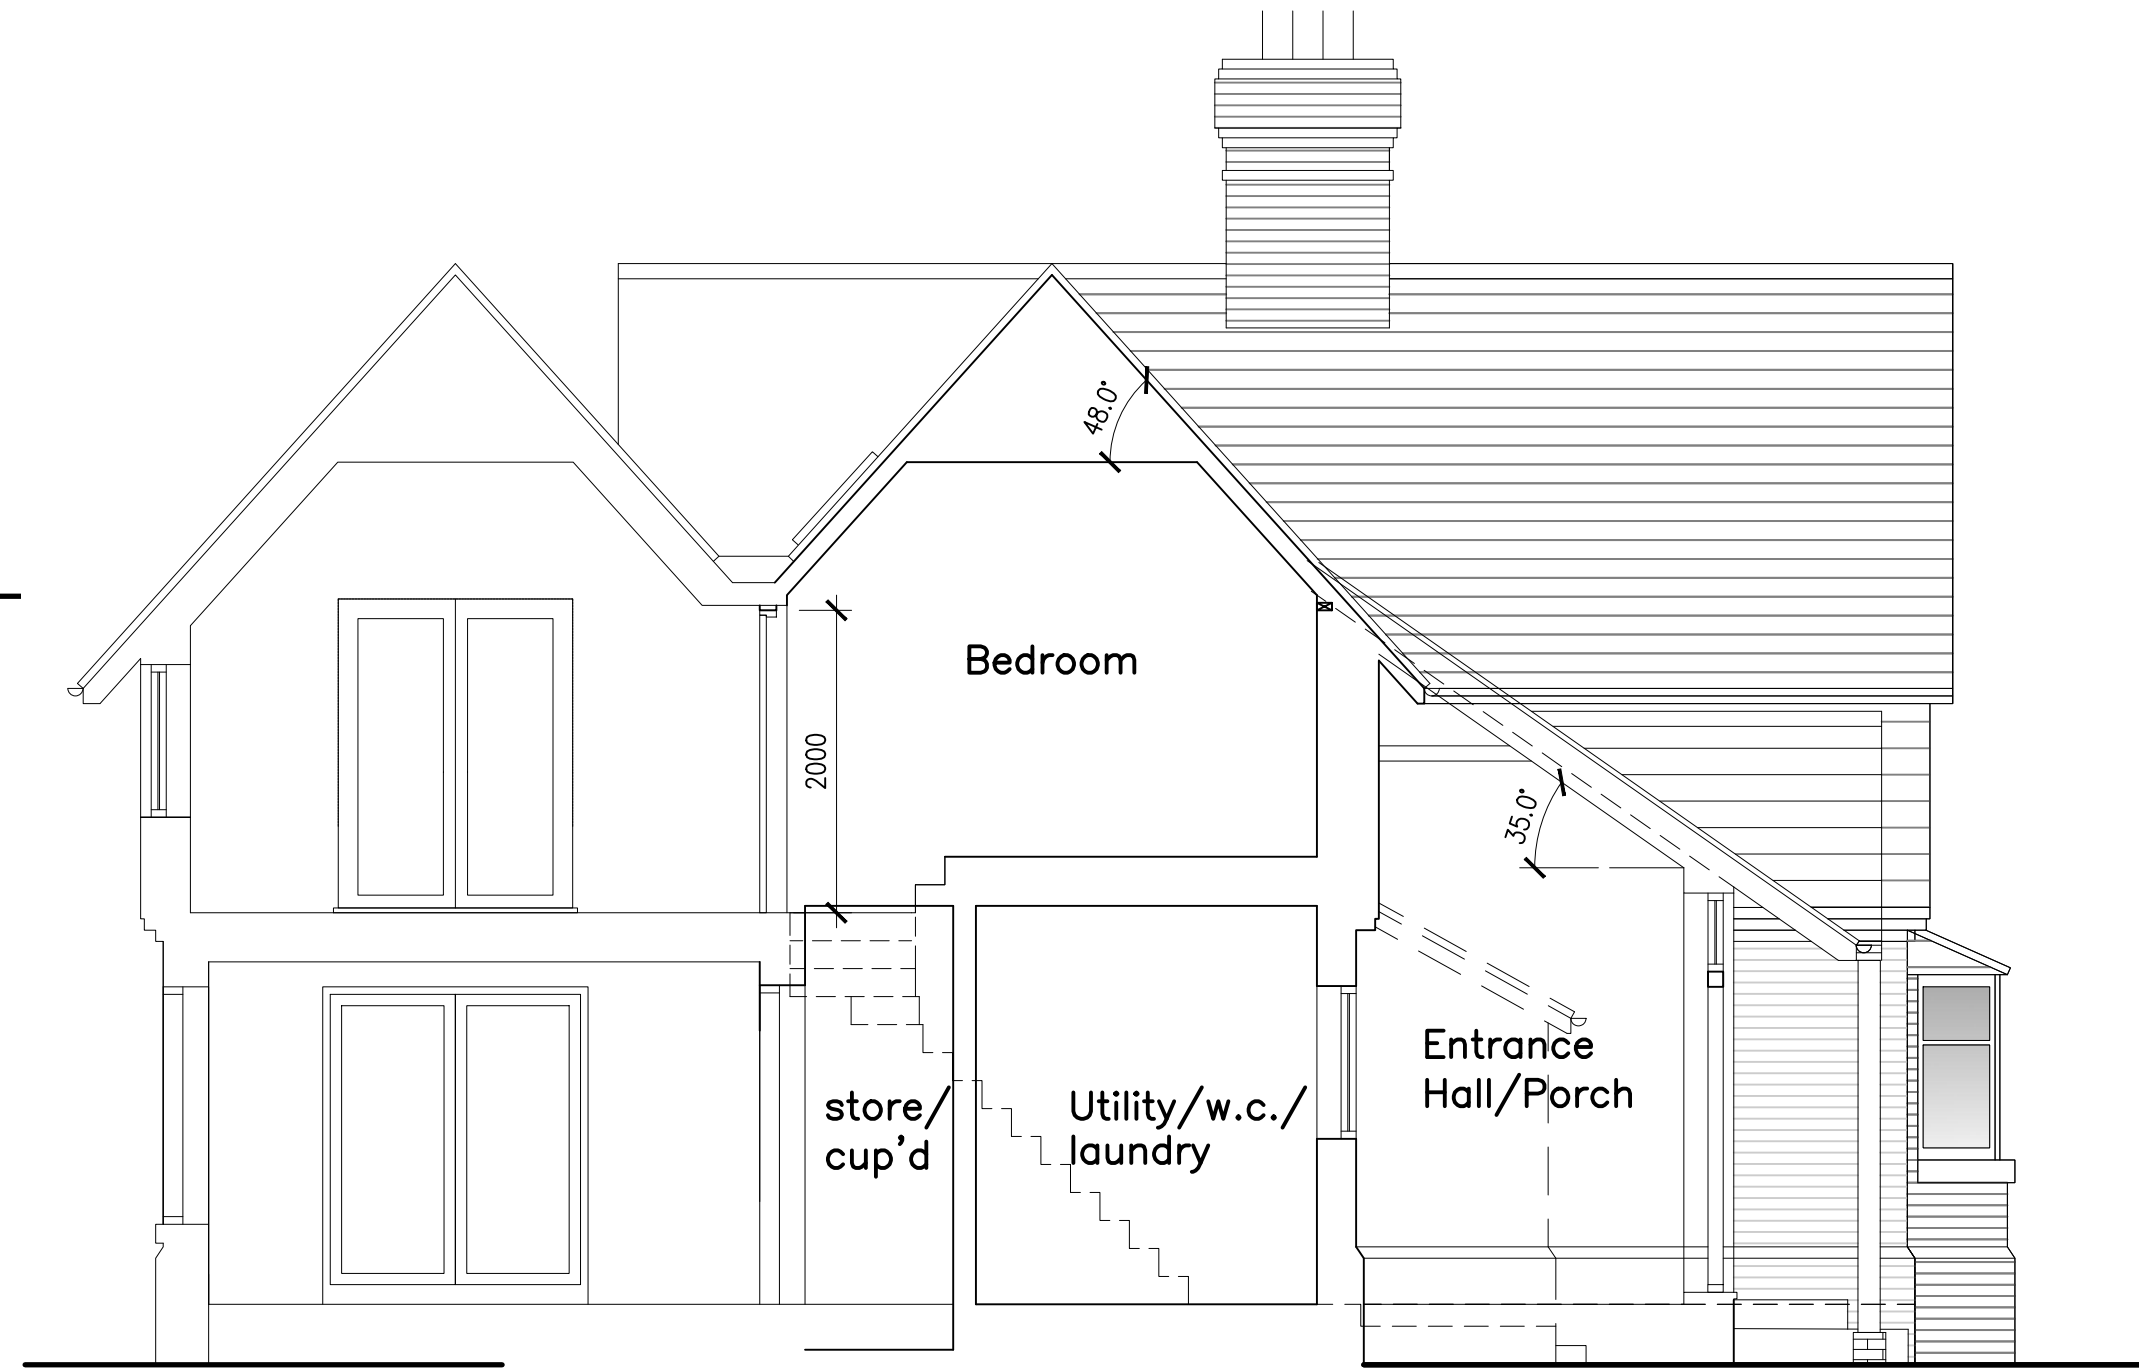


Section A-A 1:50

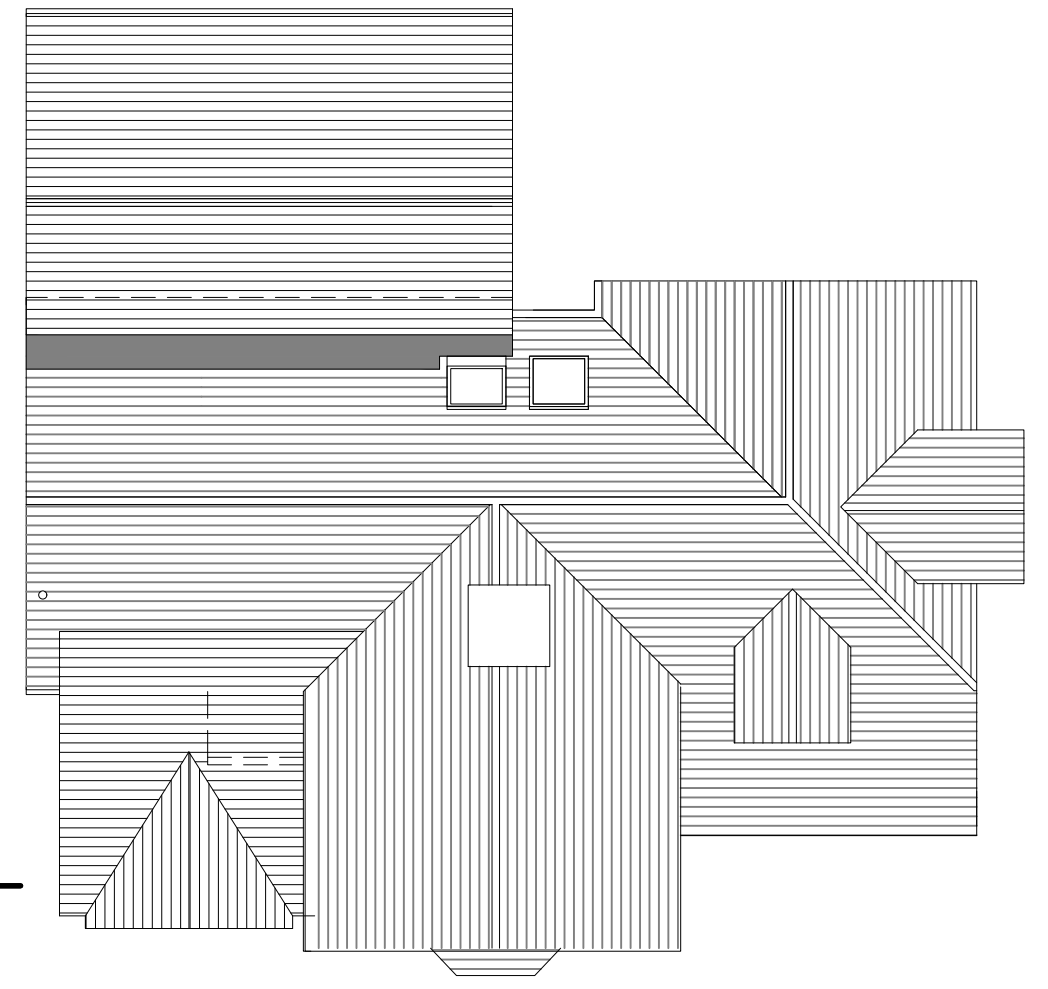


Roof Plan 1:100

0 2.5 5 7.5 10
Scale In Metres

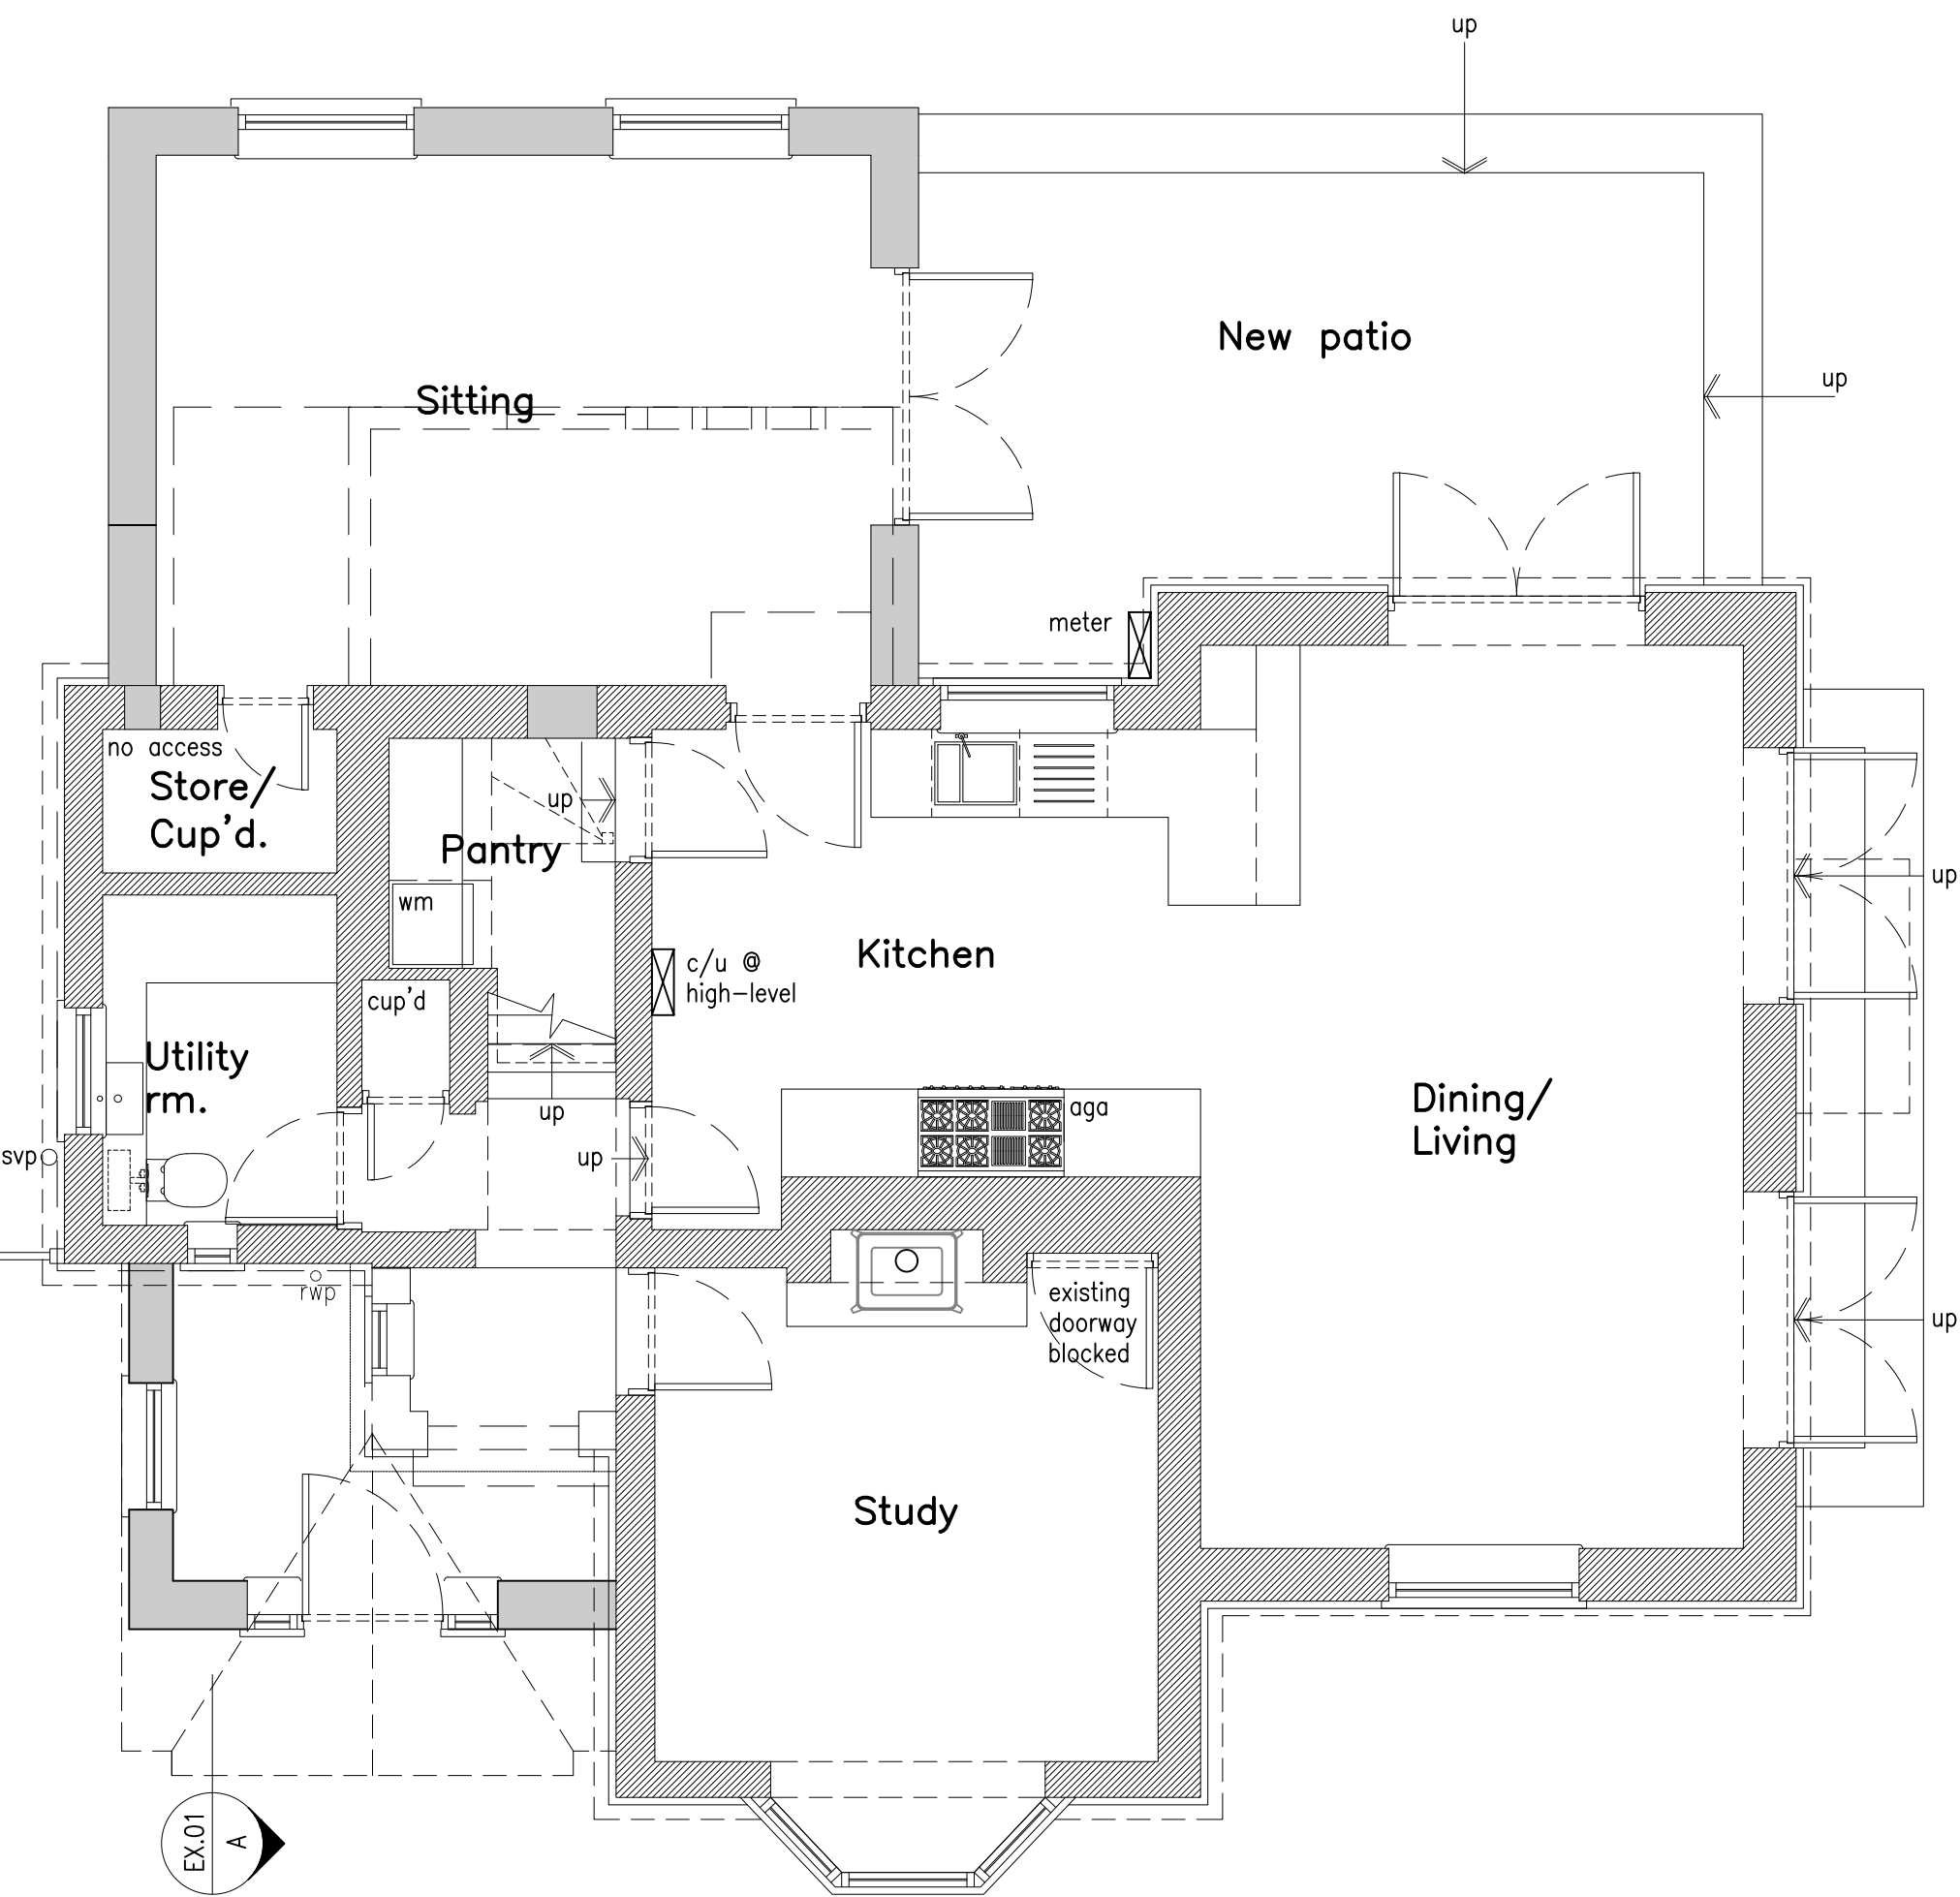


Ground Floor Plan 1:50


0 1 2 3 4 5 6 7 8 9 10
Scale In Metres

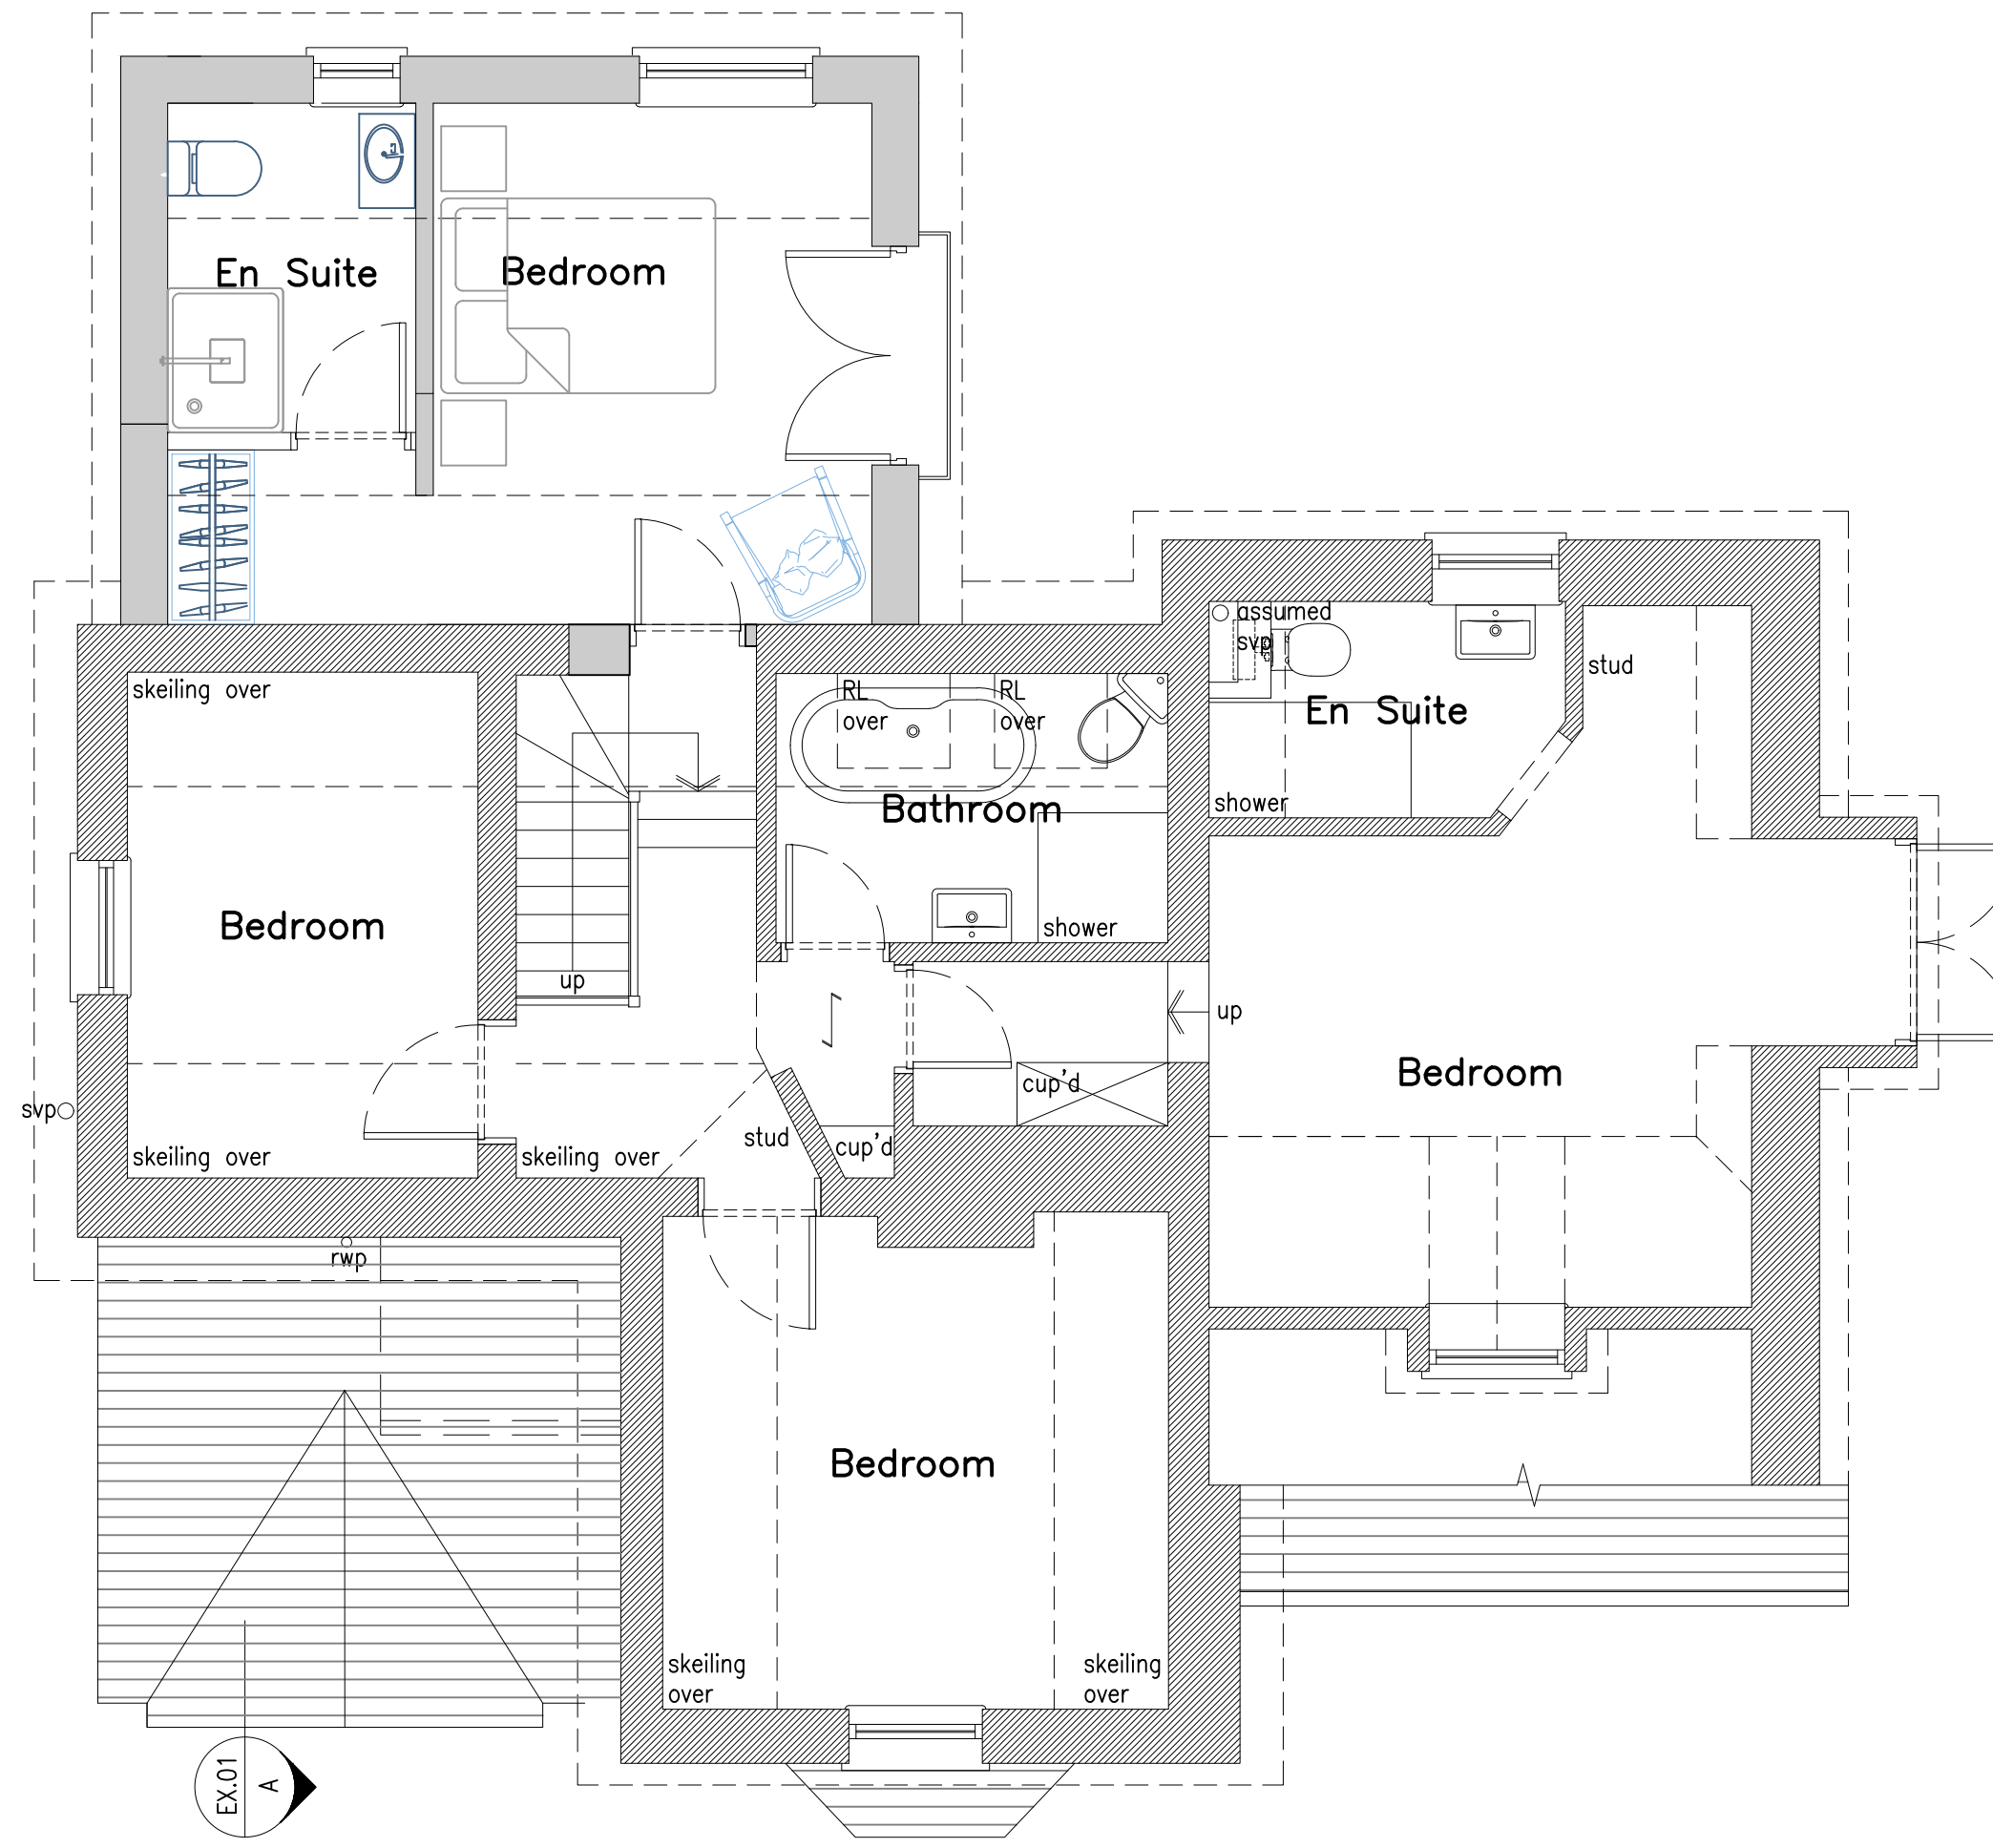

First Floor Plan 1:50

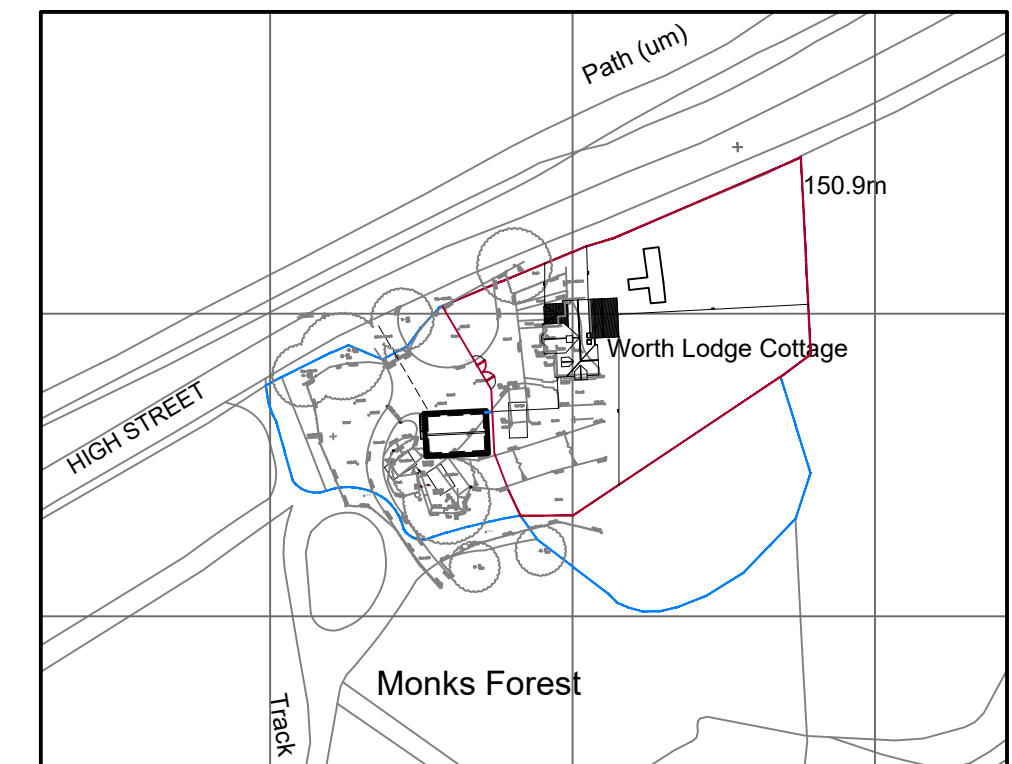

Location plan 1:1250
0 25 50 75 100
Scale In Metres

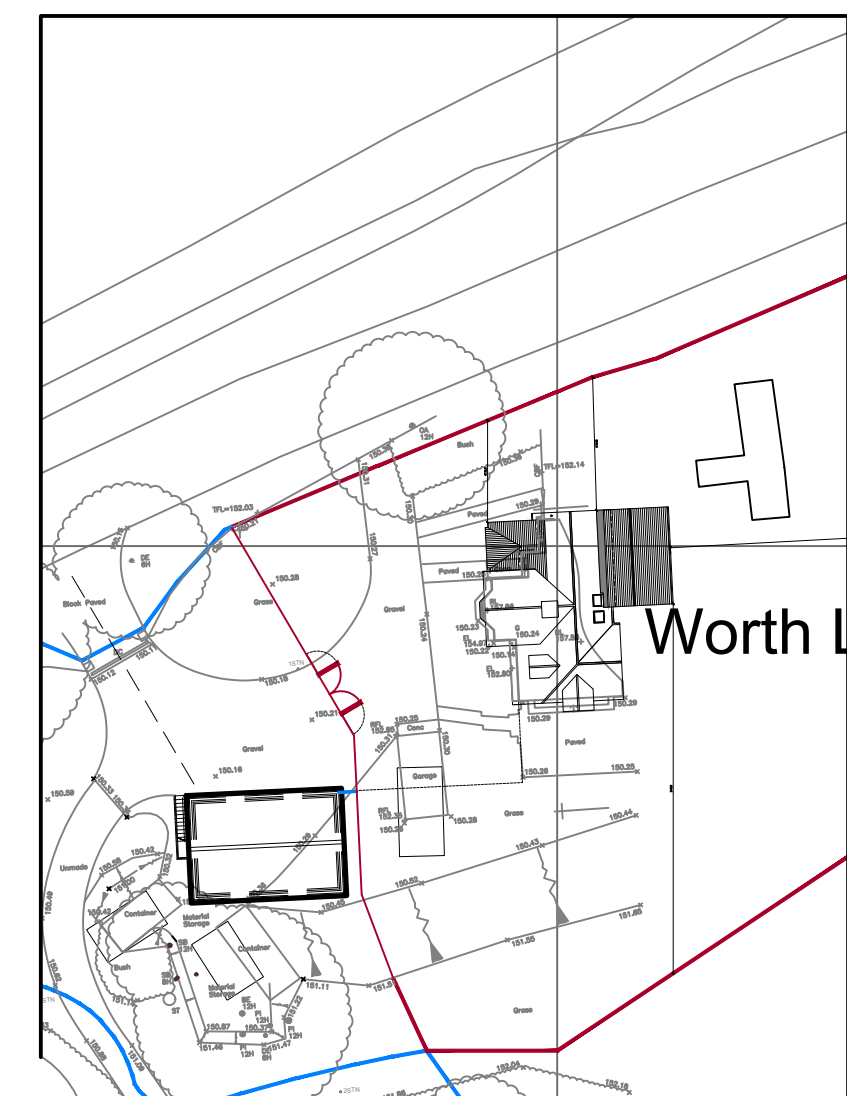

Block plan 1:500
0 25 50 75 100
Scale In Metres

rev.	date	comment
amendments		
klaarchitects		
client	Mr & Mrs J. Whittingham	
job	Worth Lodge, Balcombe, RH17 6QG	
drawing number	293.PL.01	
drawing title	Proposed plans, section and elevations	
date	scale/original sheet size	RIBA work stage
Dec. '24	Varies @ A1	n/a
Do not scale off drawing. Check all dimensions on site before all work is commenced. All goods materials workmanship to conform with current building regulations BS and CDM. © Copyright KLA Architects Ltd.		
Kla architects limited 27 Parkside Road Haywards Heath West Sussex BN16 1PU	telephone 07712 649 542 email kla.architects@klaarchitects.co.uk www.klaarchitects.co.uk	Company No. 6538521 Registered Office 27 Parkside Road, Haywards Heath, BN16 1PU