




Timber pergola




Ornamental Arch

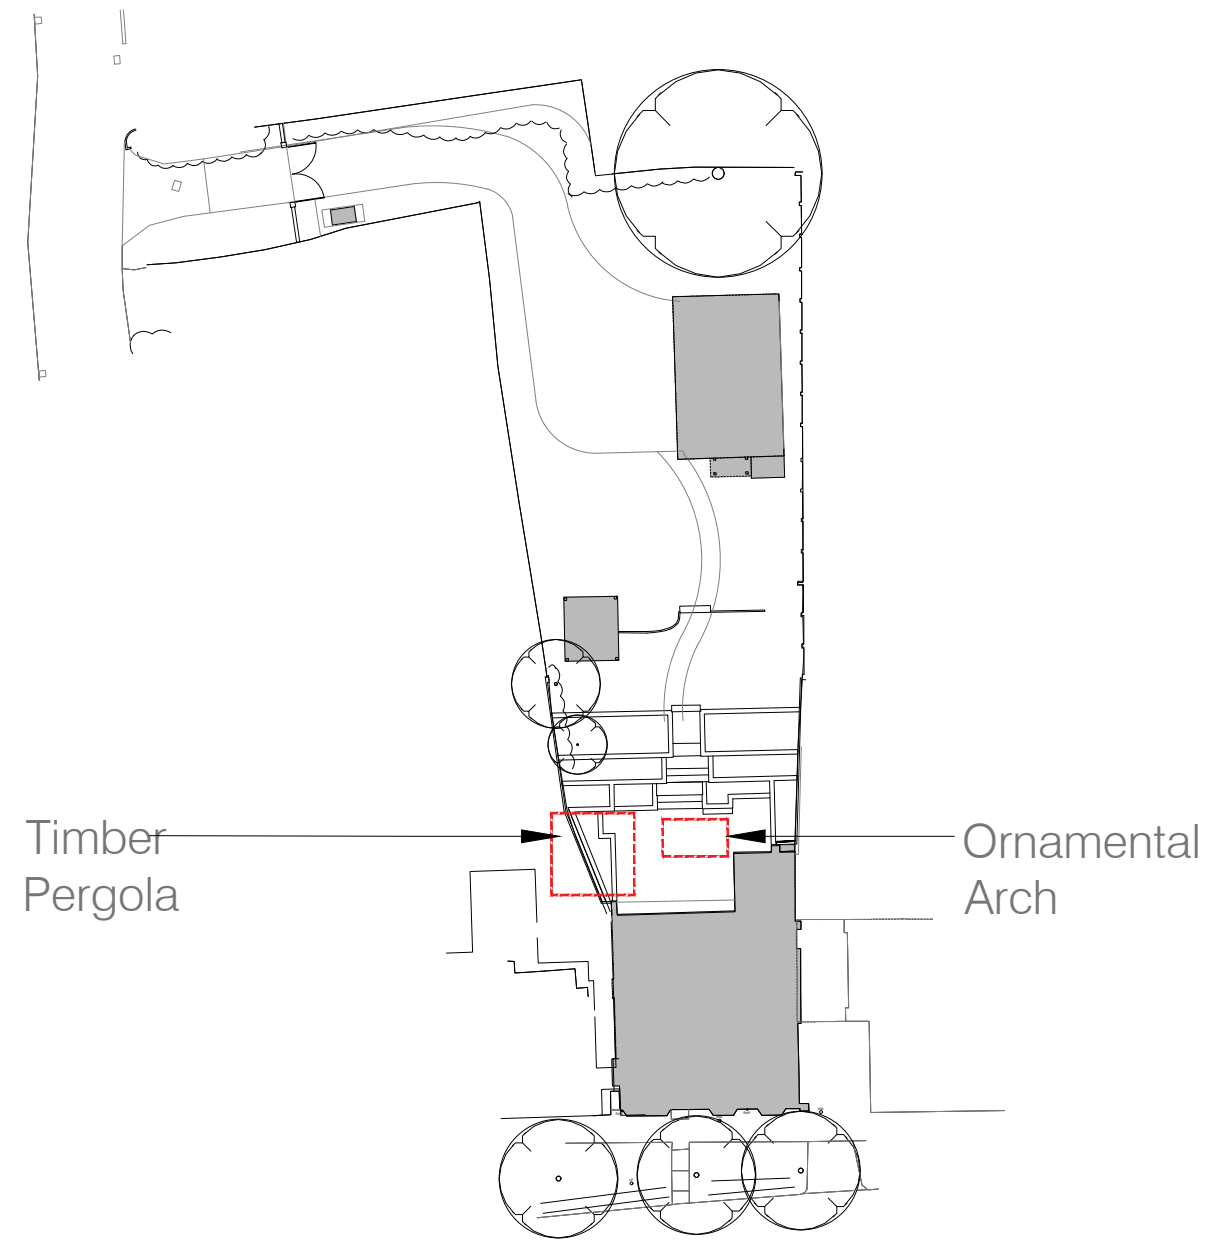

Timber Pergola


Ornamental Arch

TIMBER PERGOLA

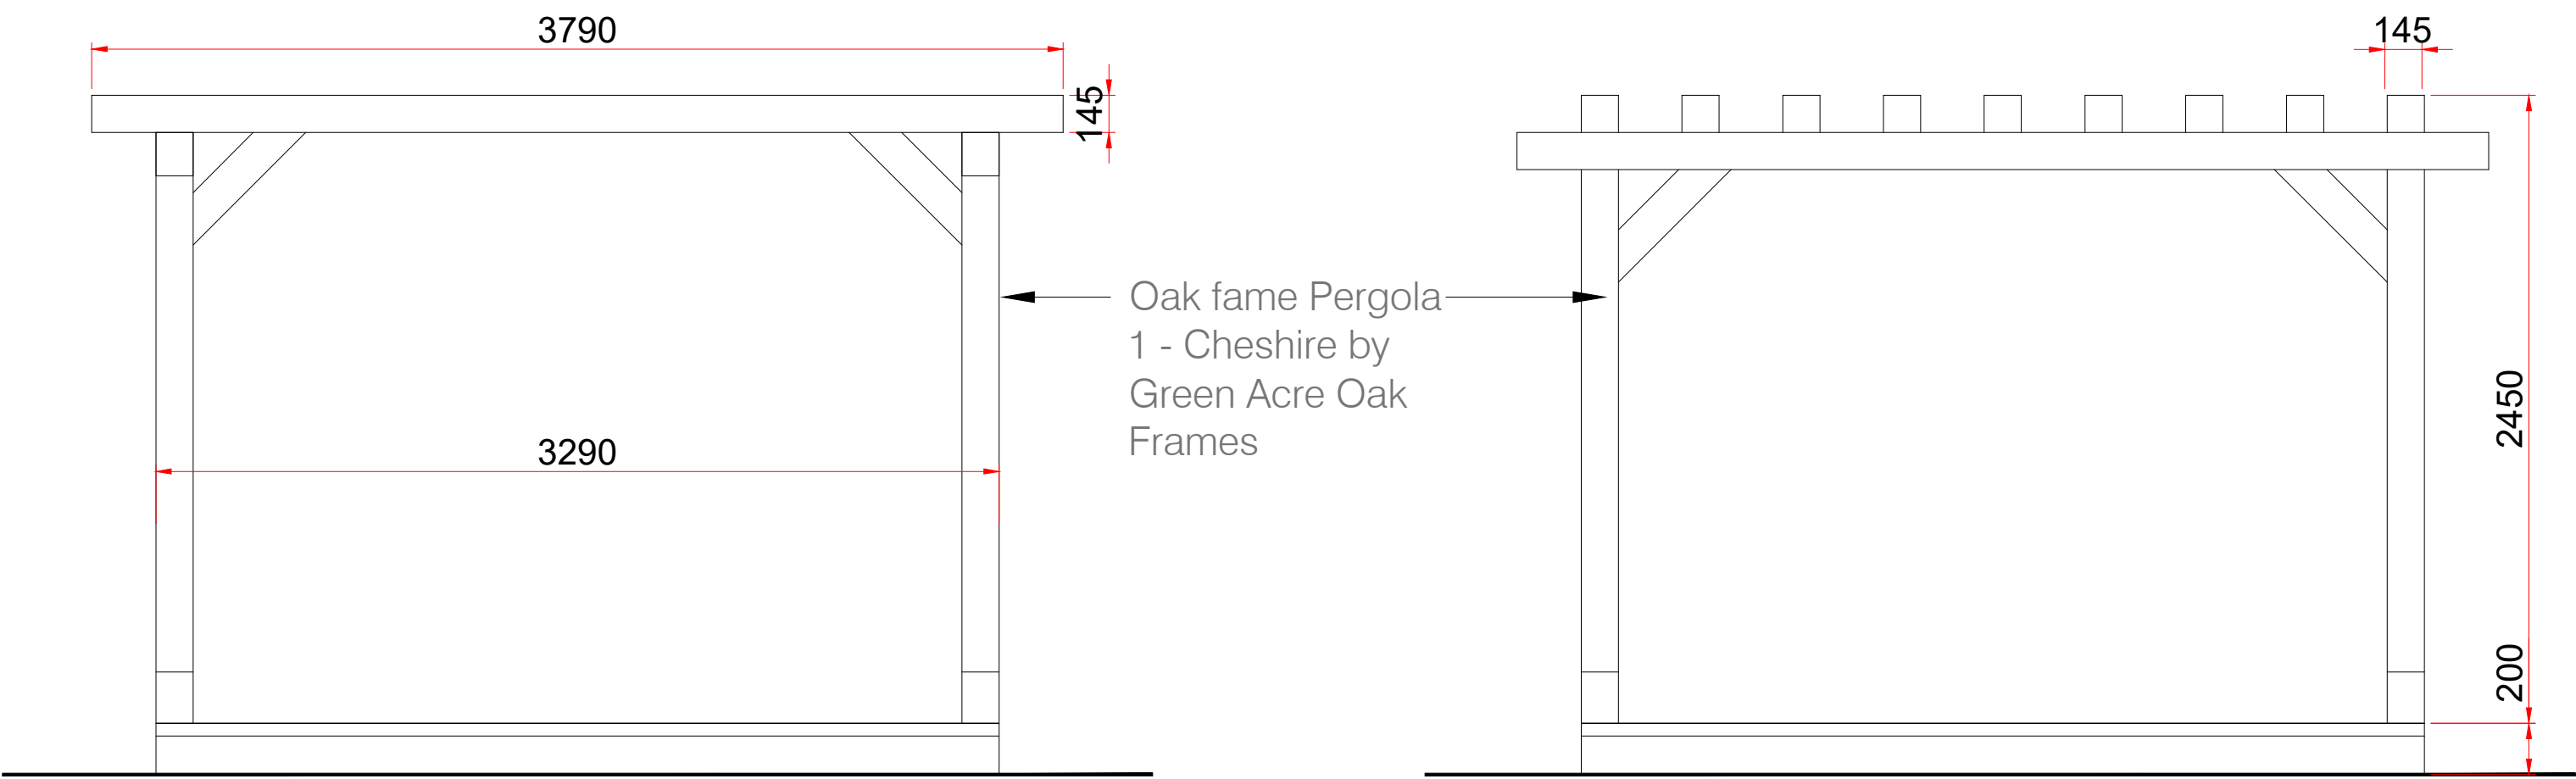

Timber Pergola
East and West Elevation


Timber Pergola
North and South Elevation

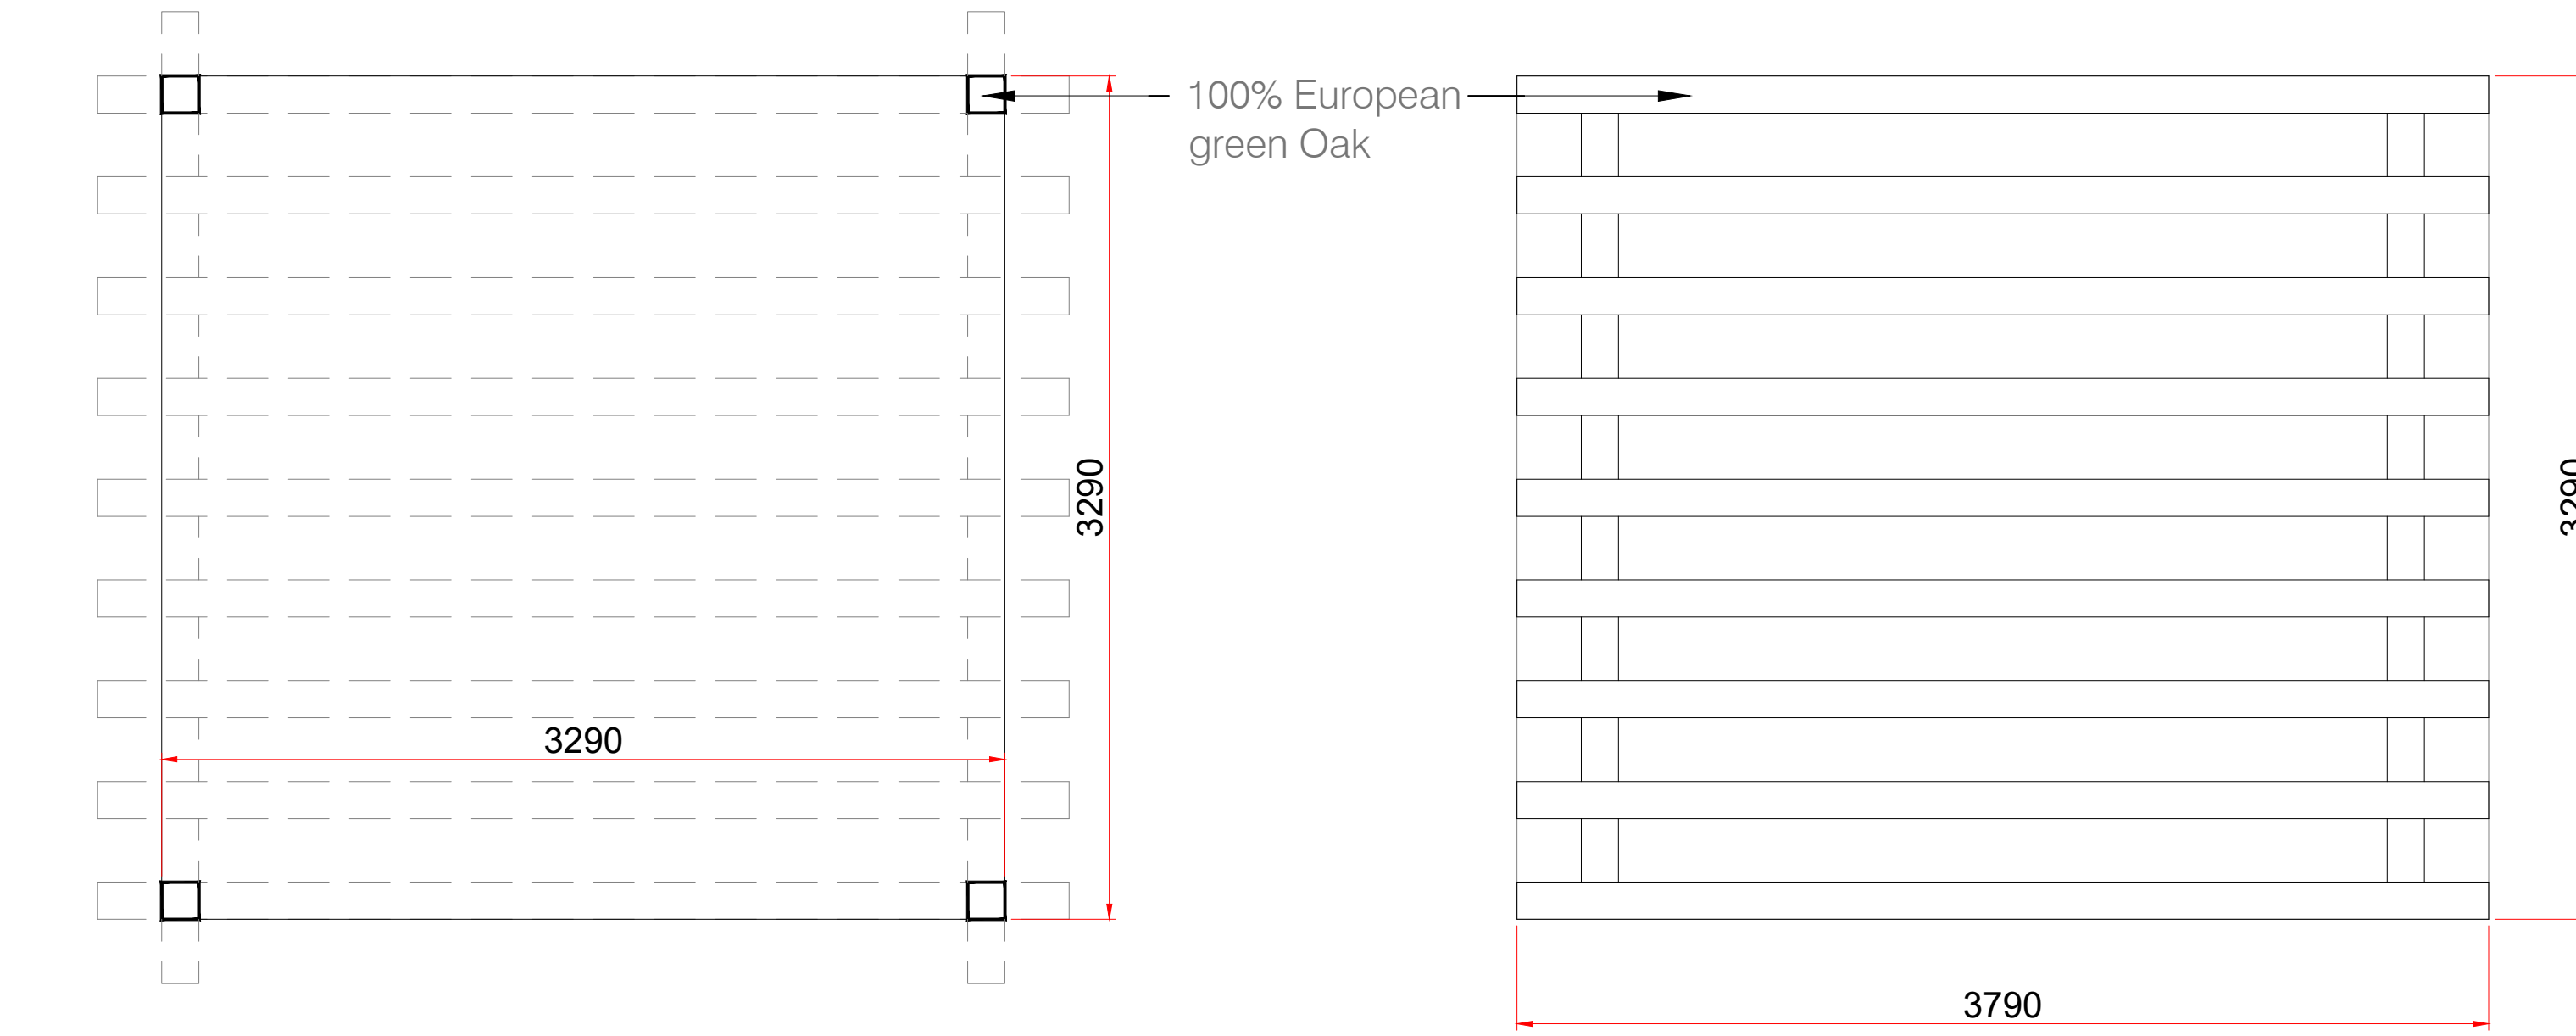

Timber Pergola
Ground Floor Plan

Timber Pergola
Roof Plan

ORNAMENTAL GARDEN ARCH

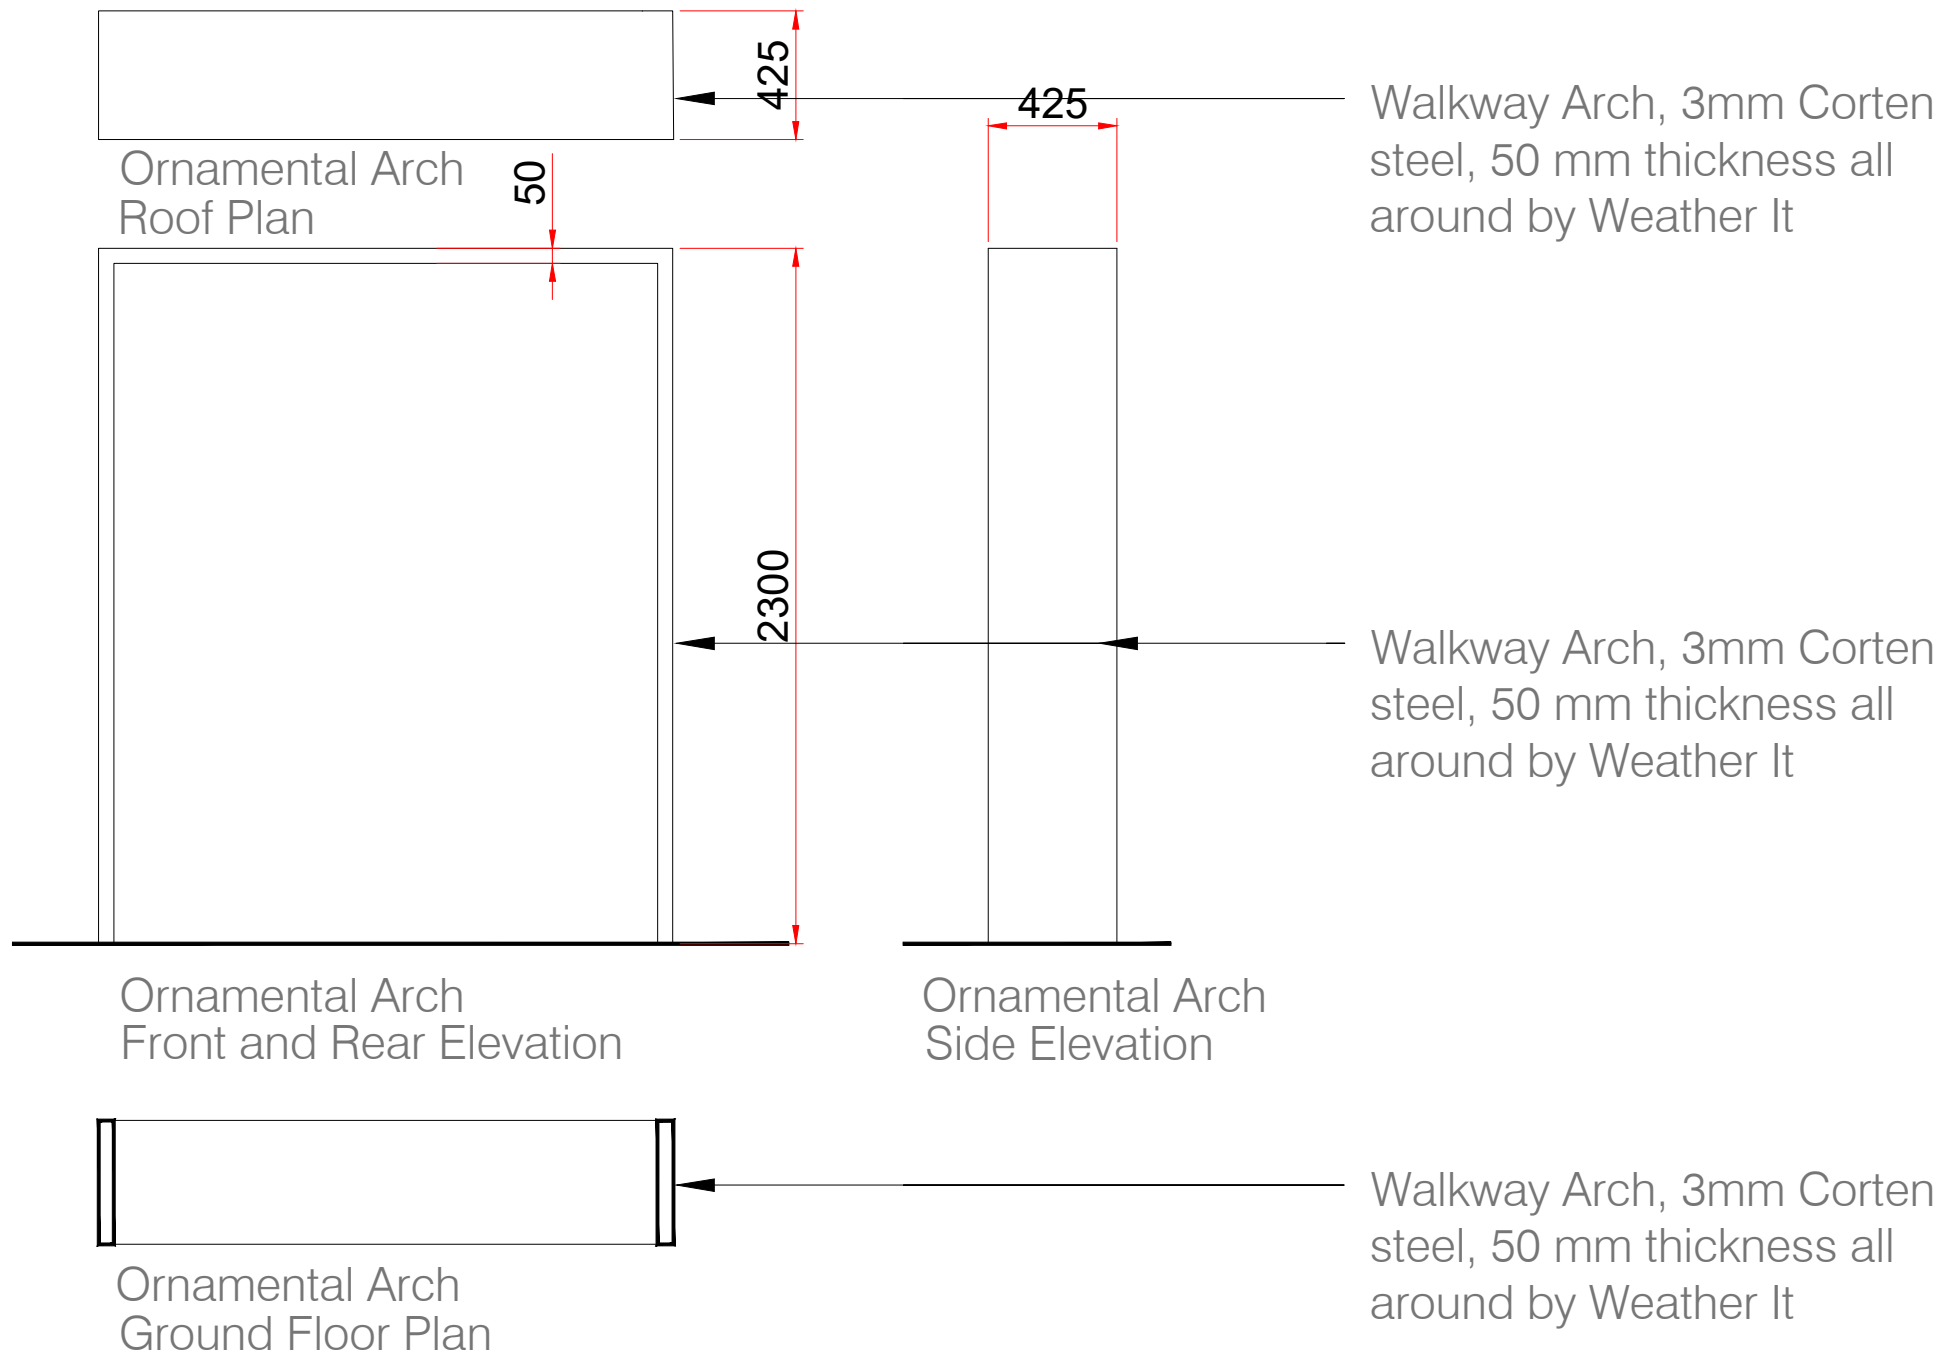

KEY PLAN
1:500@A1
1:1000@A3

NOTE
DRAWINGS TO BE READ IN CONJUNCTION WITH SUBMITTED
DESIGN&ACCESS STATEMENT AND HERITAGE STATEMENT
MATERIALS INSTALLED IN ACCORDANCE WITH THOSE
OUTLINED IN CONDITION #9 OF APPROVAL DM/23/1605

Rev.	Comments.	By:	Date:
-	-	-	-

Do not scale this drawing All dimensions must be checked on site
All rights reserved. No reproduction in any material form is permitted
without consent.

LISTED BUILDING CONSENT			
Client: Mr. Simon Dougall			
Project Title: 107 High St, Lindfield, Haywards Heath, West Sussex, RH16 2HR			
Drawing Title: Detail Drawings: Timber Pergola and Ornamental Arch			
Scale: 1:25@A1 1:50@A3	Date: Apr 25	Drawn: KN	Checked: KW

kyson		
Studio		
28 Scrutton Street London UK EC2A 4RP		
T: +44(0) 20 7247 2462 E: enquiries@kyson.co.uk W: www.kyson.co.uk		
Project No.: 900-25	Drawing No.: 5014	Revision: -

