



NOTES
The Contractor is to check all dimensions and conditions on site before commencing. Do not scale from this drawing. Refer to SE DWGS
Comply will all Statutory Requirements

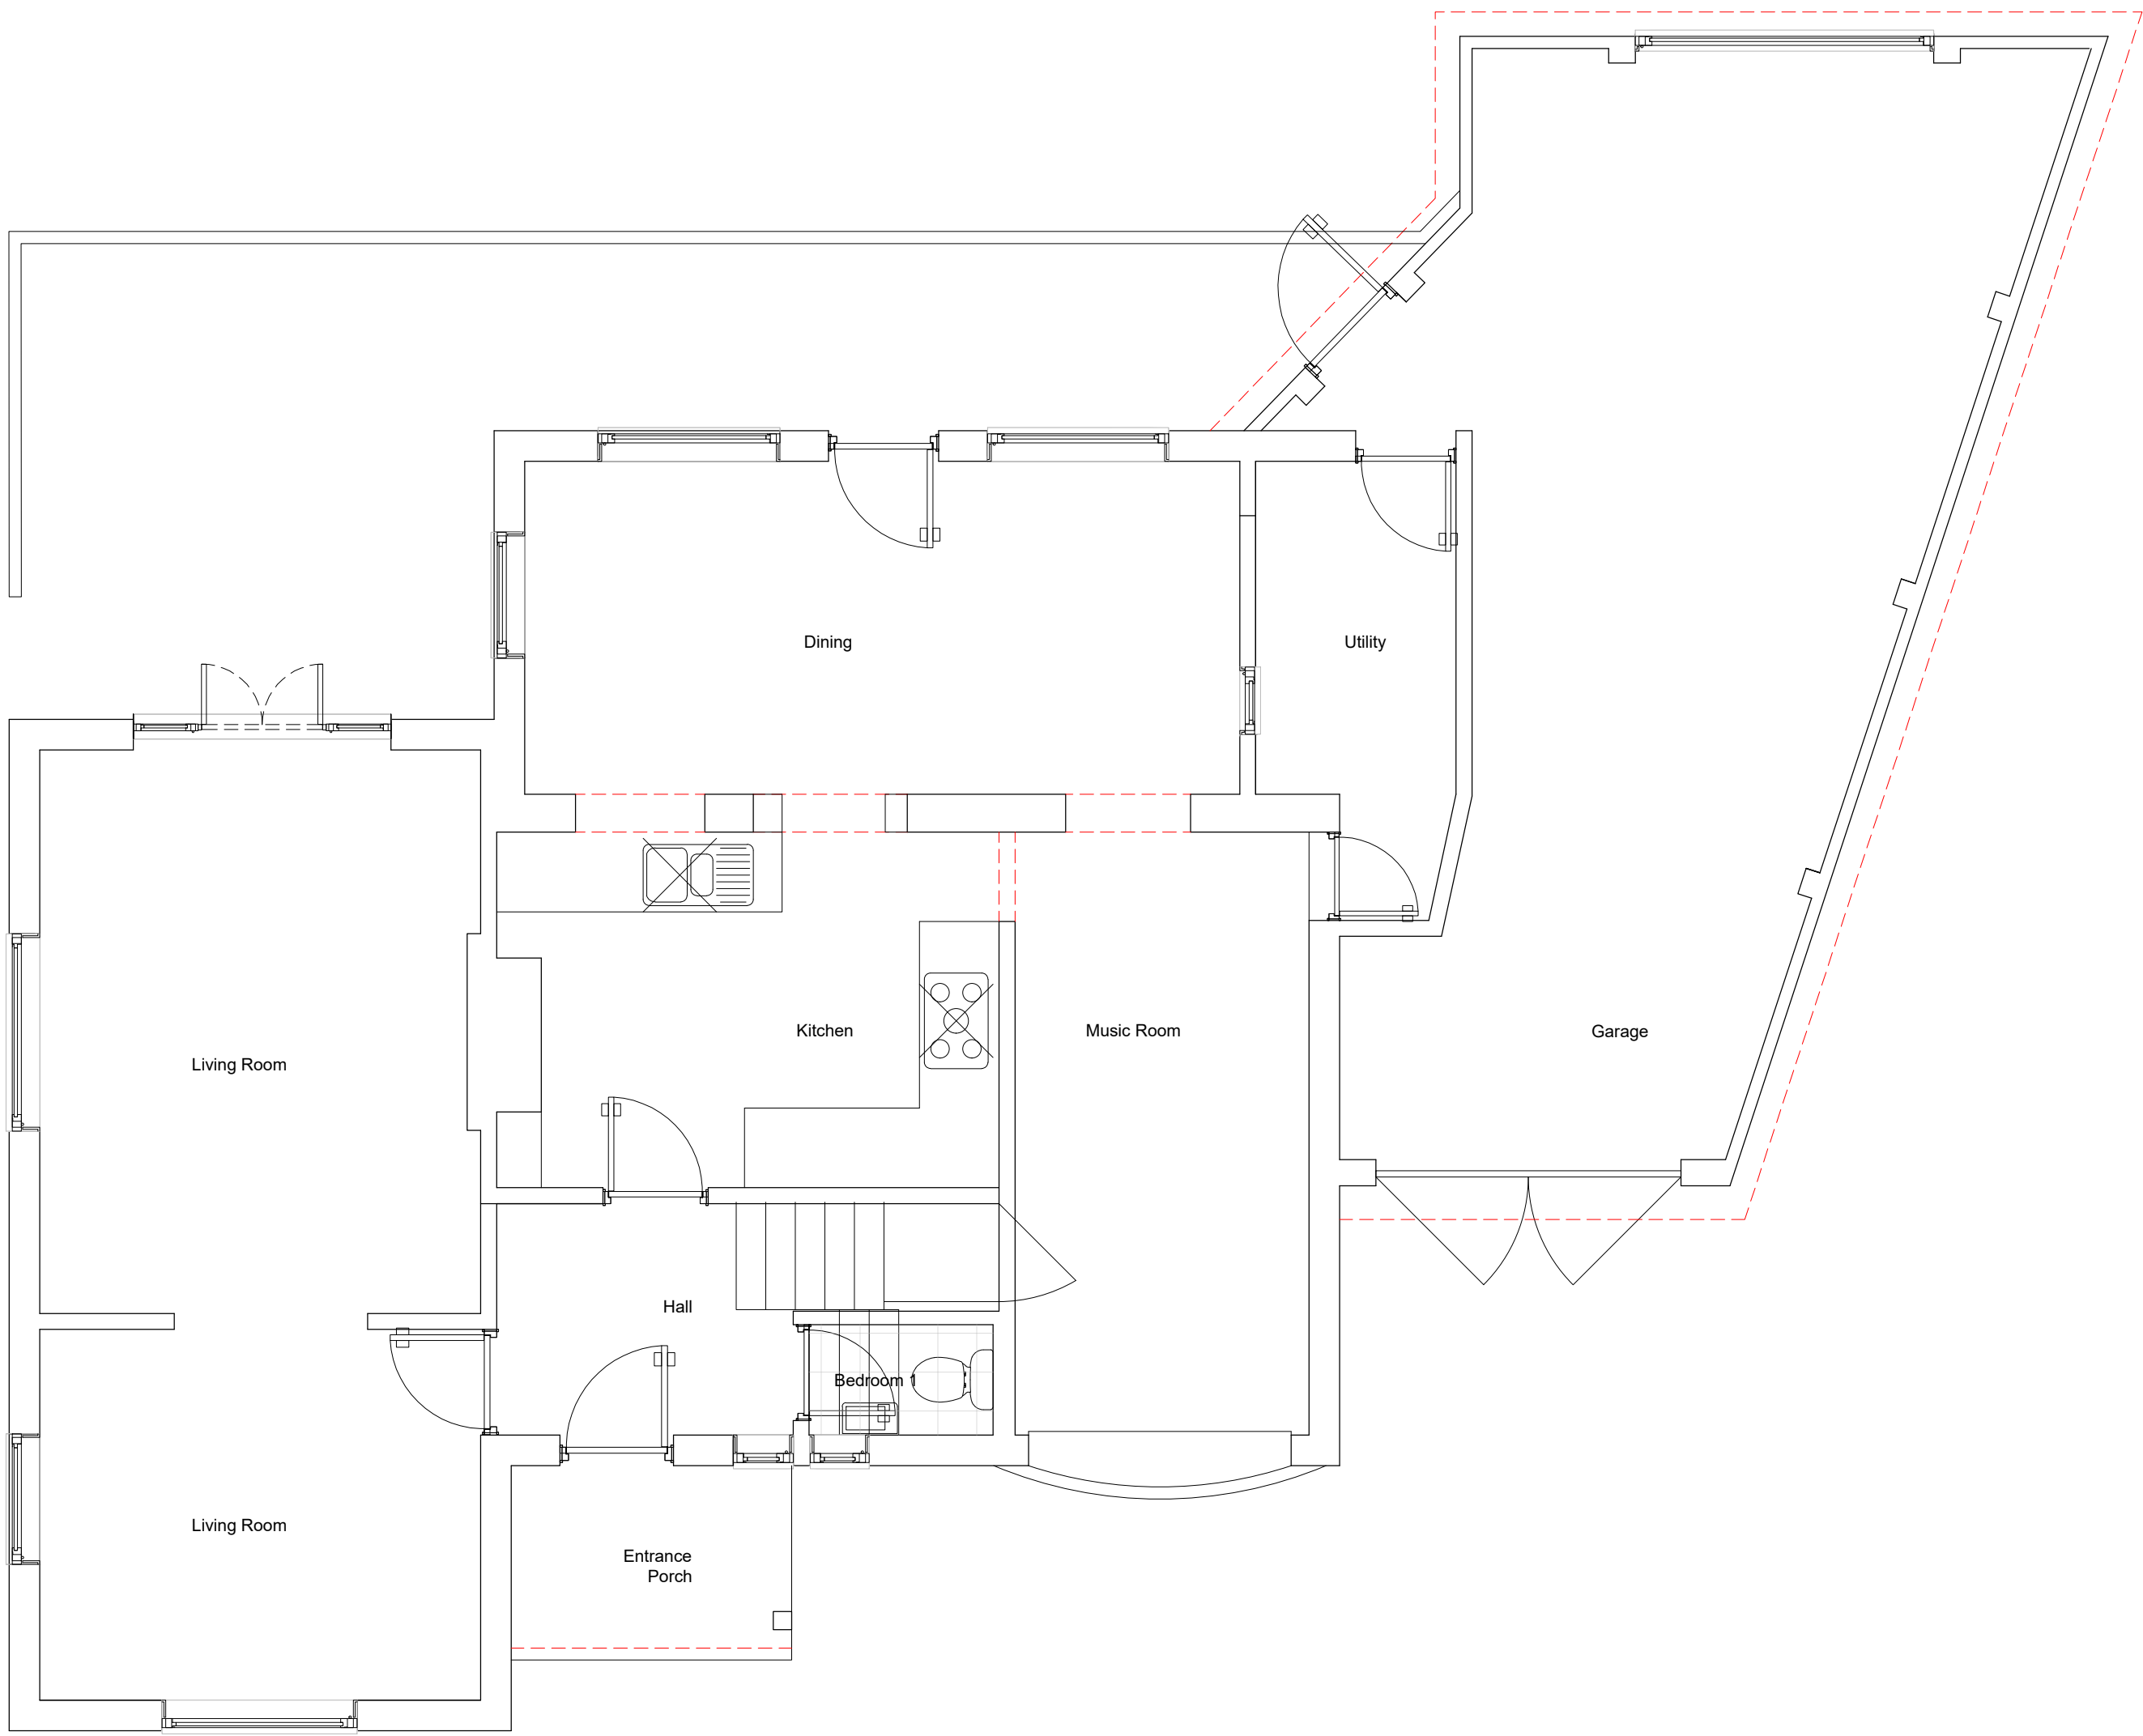

Existing Ground Floor Plan

0 1 5m
SCALE: 1/ 50 @ A1

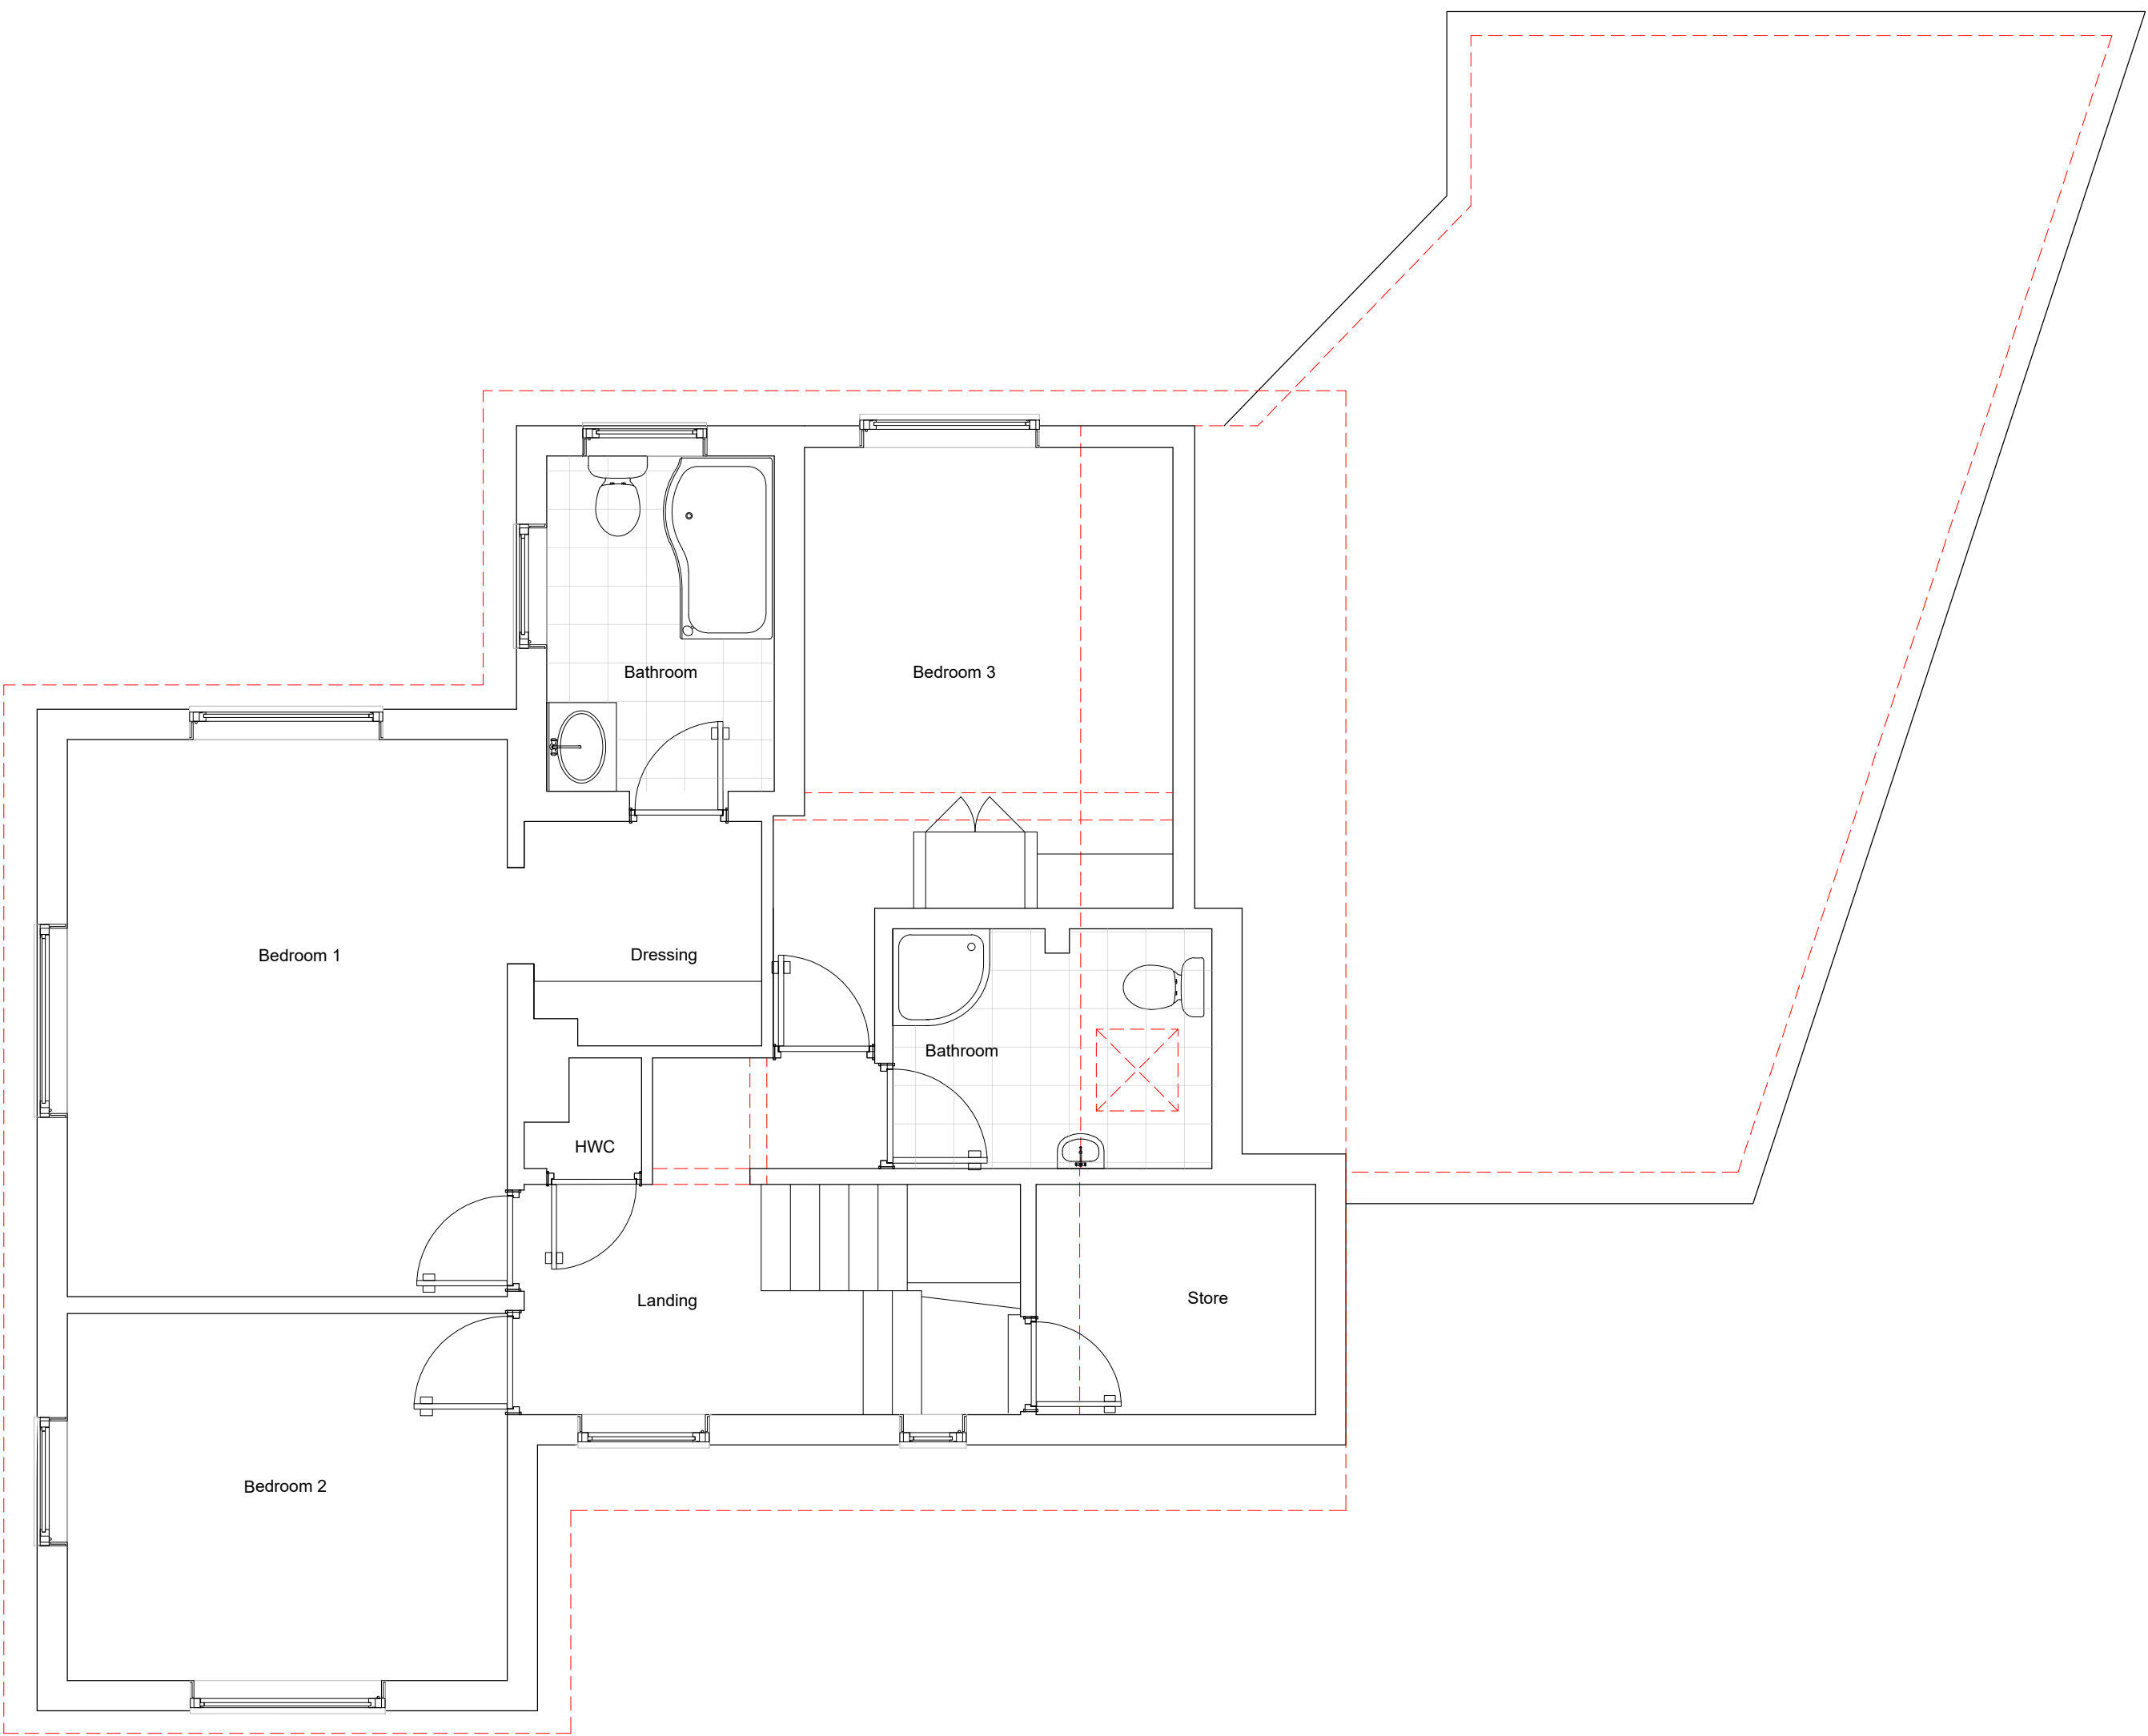

Existing First Floor Plan

Rev A Planning Issue JL 121024

Rev	Description	By	Date
-----	-------------	----	------

Client
Alenka Butkovicova

Job
**15 Mytten Close, Cuckfield,
Haywards Heath, RH17 5LN**

Drawing
Existing Floor Plans

☐ Feasibility	Scale	1:50@A1
☐ Design	Sheet	JL
☐ Tender	Checked	DL
☐ Contract	Issue Date	July 24
☐ Construction		
☐ As Built	Drg. No.	134 PL-03 A

2 lockwood.
2 Lockwood Architects Ltd
Red Gables Nags Head Lane Great Missenden HP16 0HG
DL 07957 290 764
JL 07990 522 513
info@2lockwood.com
www.2lockwood.com