





NOTES
The Contractor is to check all dimensions and conditions on site before commencing. Do not scale from this drawing. Refer to SE DWGS
Comply will all Statutory Requirements

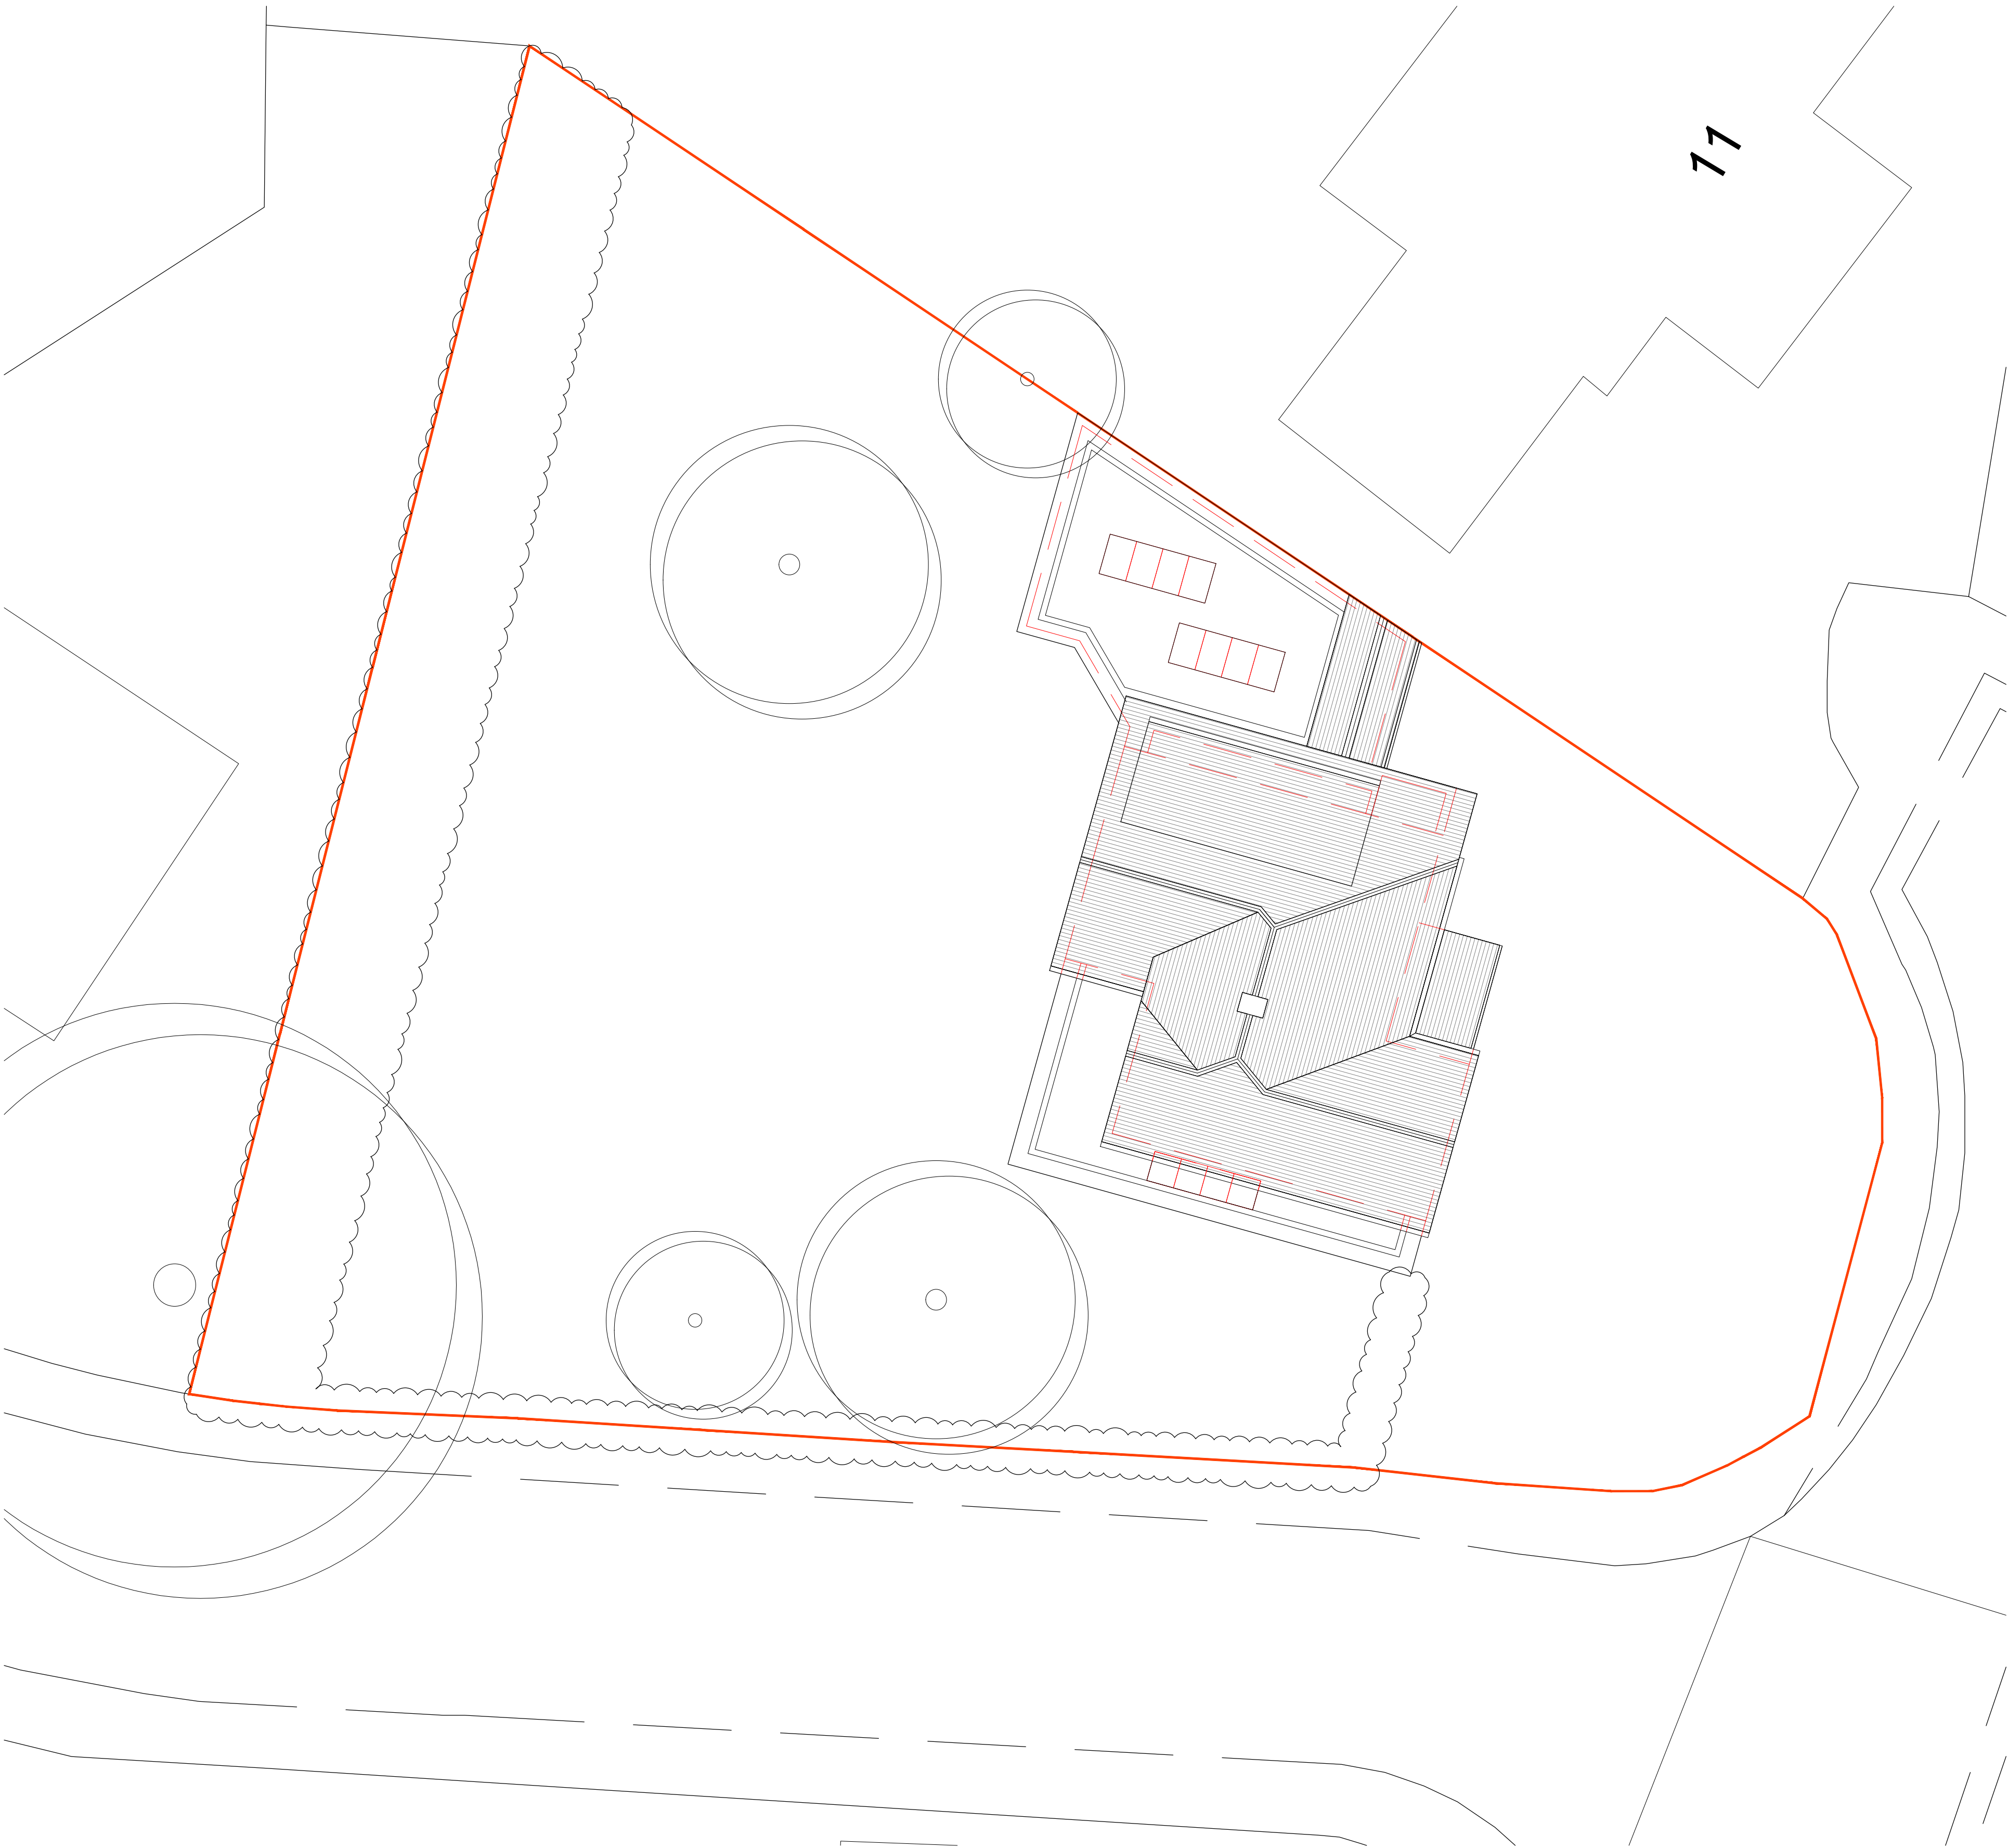

Proposed Site Plan

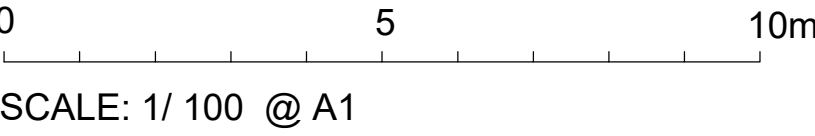

Proposed Location Plan

 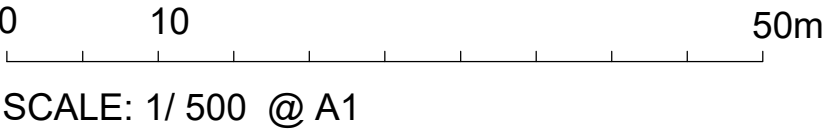

Rev	Description	By	Date
Client			
Alenka Butkovicova			
Job			
15 Mytten Close, Cuckfield, Haywards Heath, RH17 5LN			
Drawing			
Proposed Site and Location Plan			
☐ Feasibility		Scale	1:500/1:100@A1
☐ Design		Sheet	JL
☐ Tender		Checked	DL
☐ Contract		Issue Date	Nov 24
☐ Construction		Drg. No.	134
☐ As Built		PL-10	
		Rev	

2 lockwood.

2 Lockwood Architects Ltd
Red Gables Nags Head Lane Great Missenden HP16 0HG

DL 07957 290 764
JL 07990 522 513

info@2lockwood.com
www.2lockwood.com