

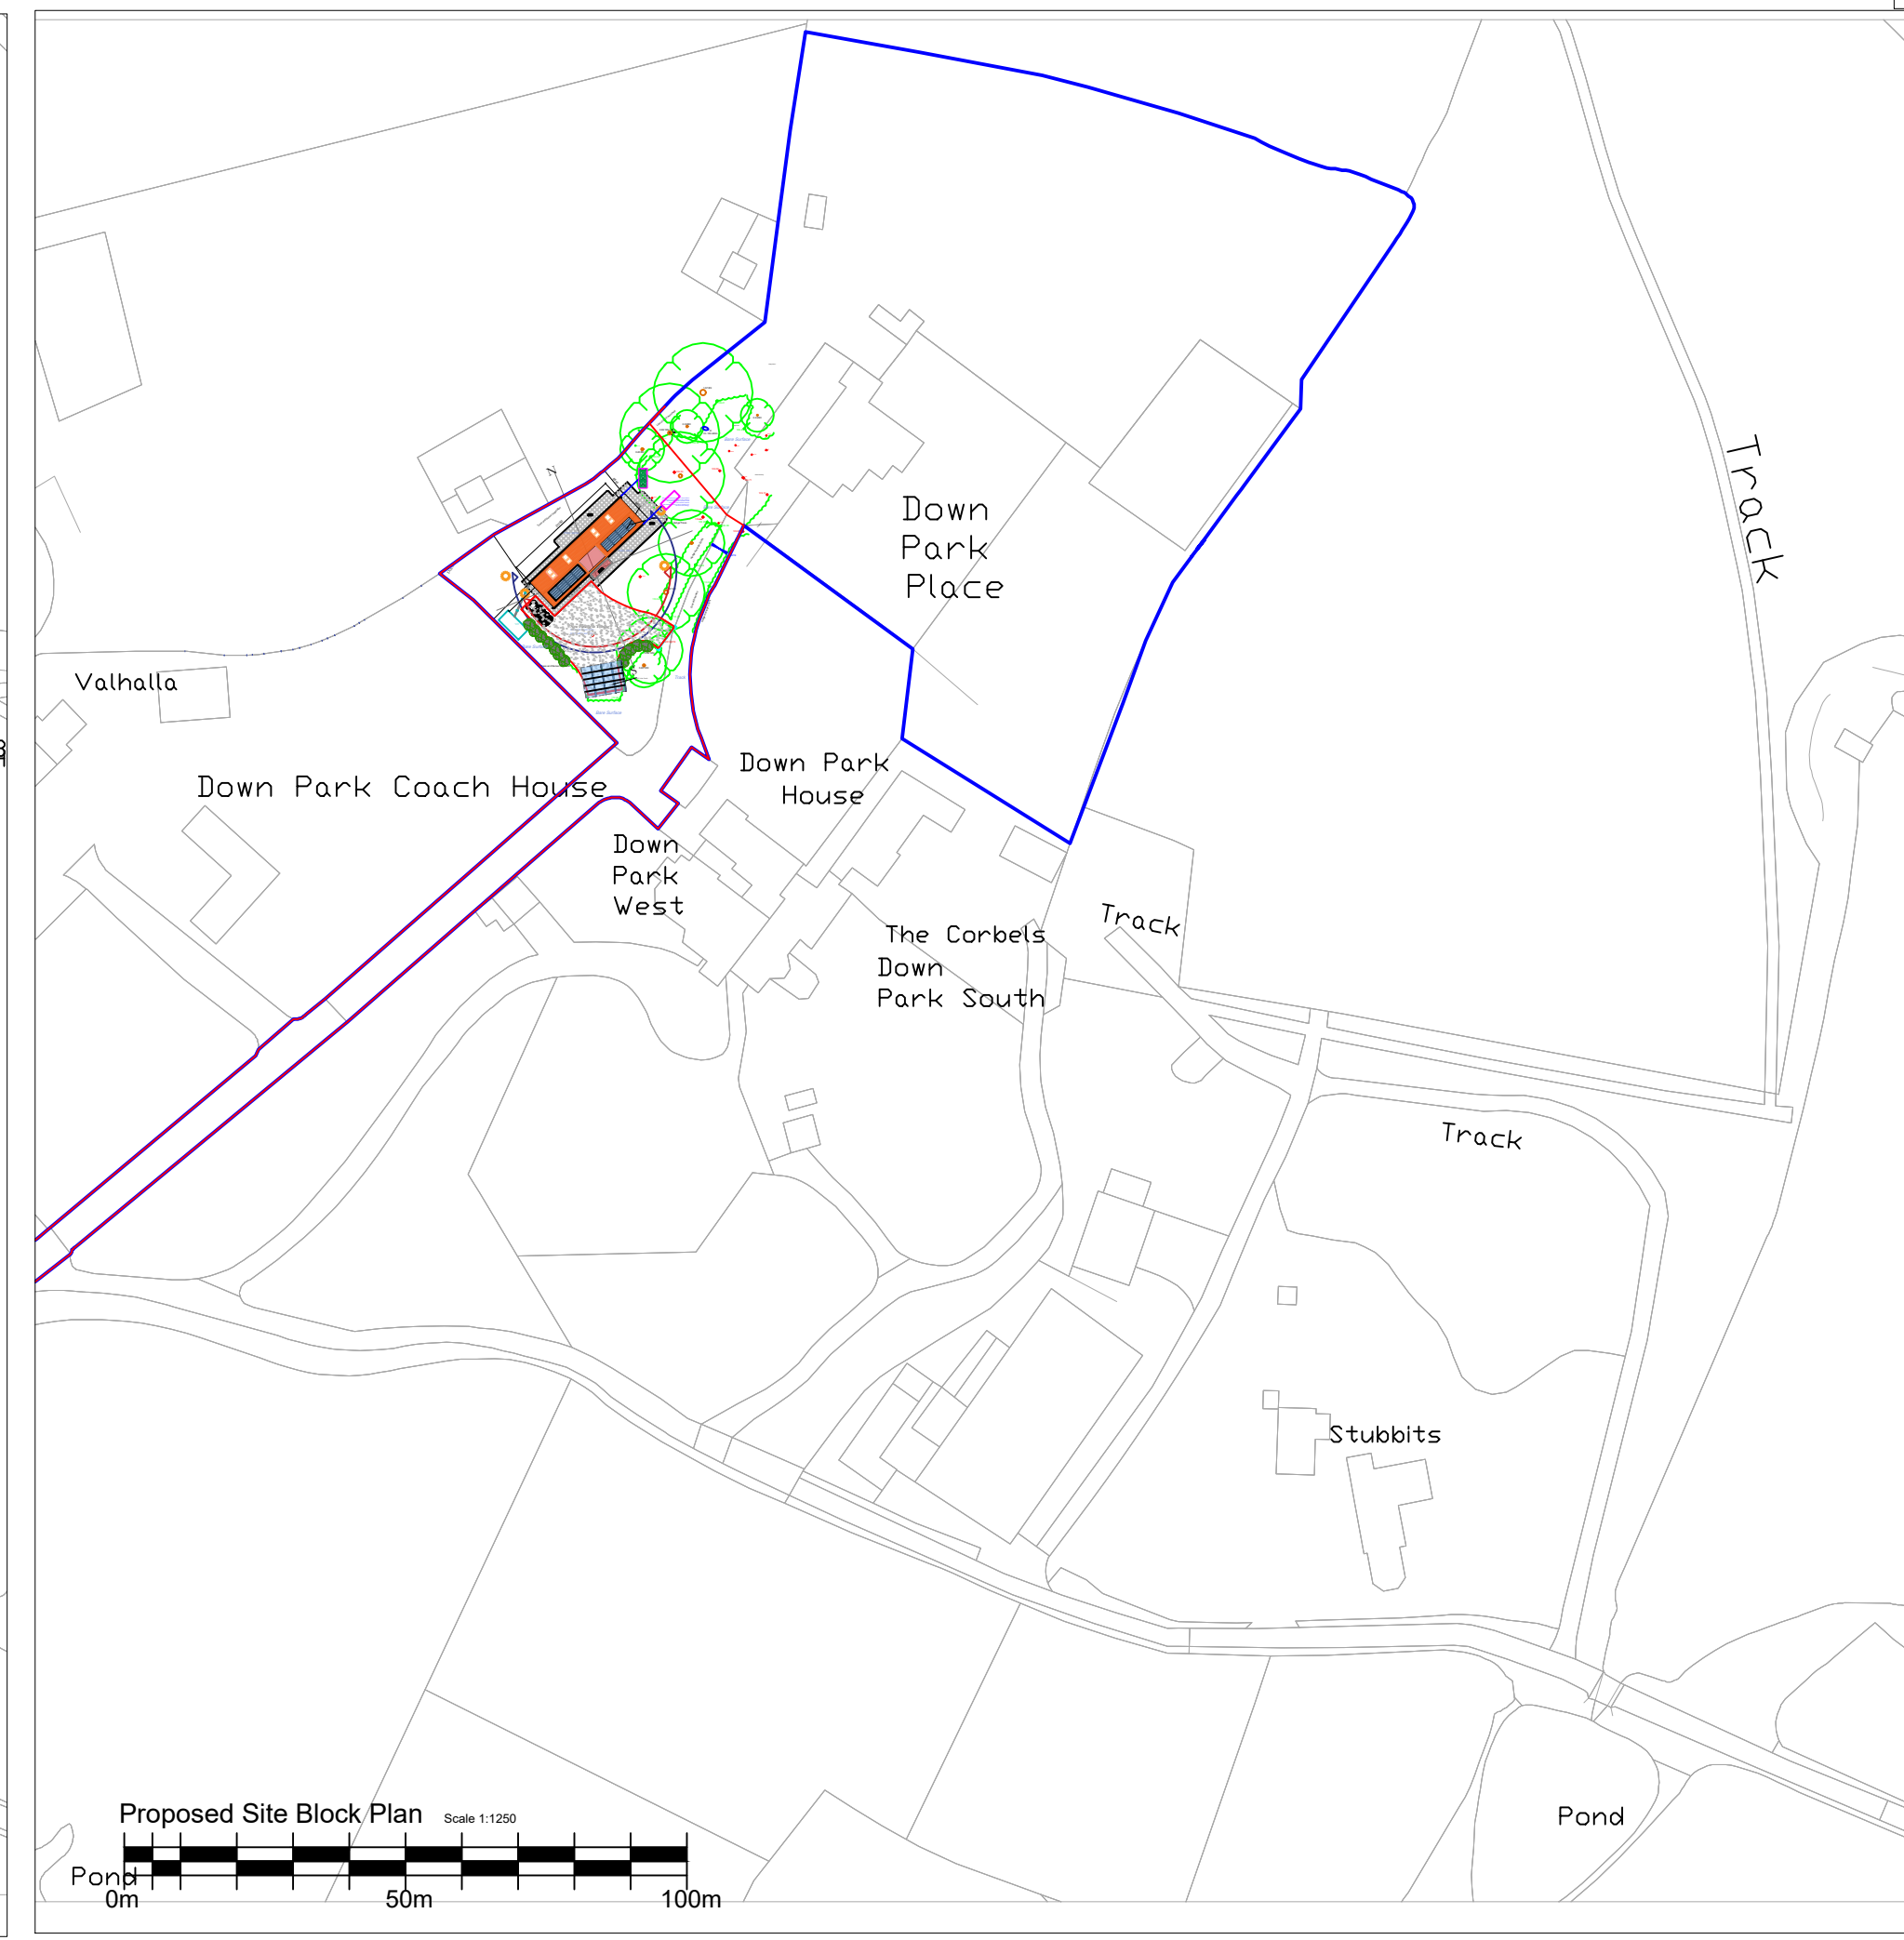


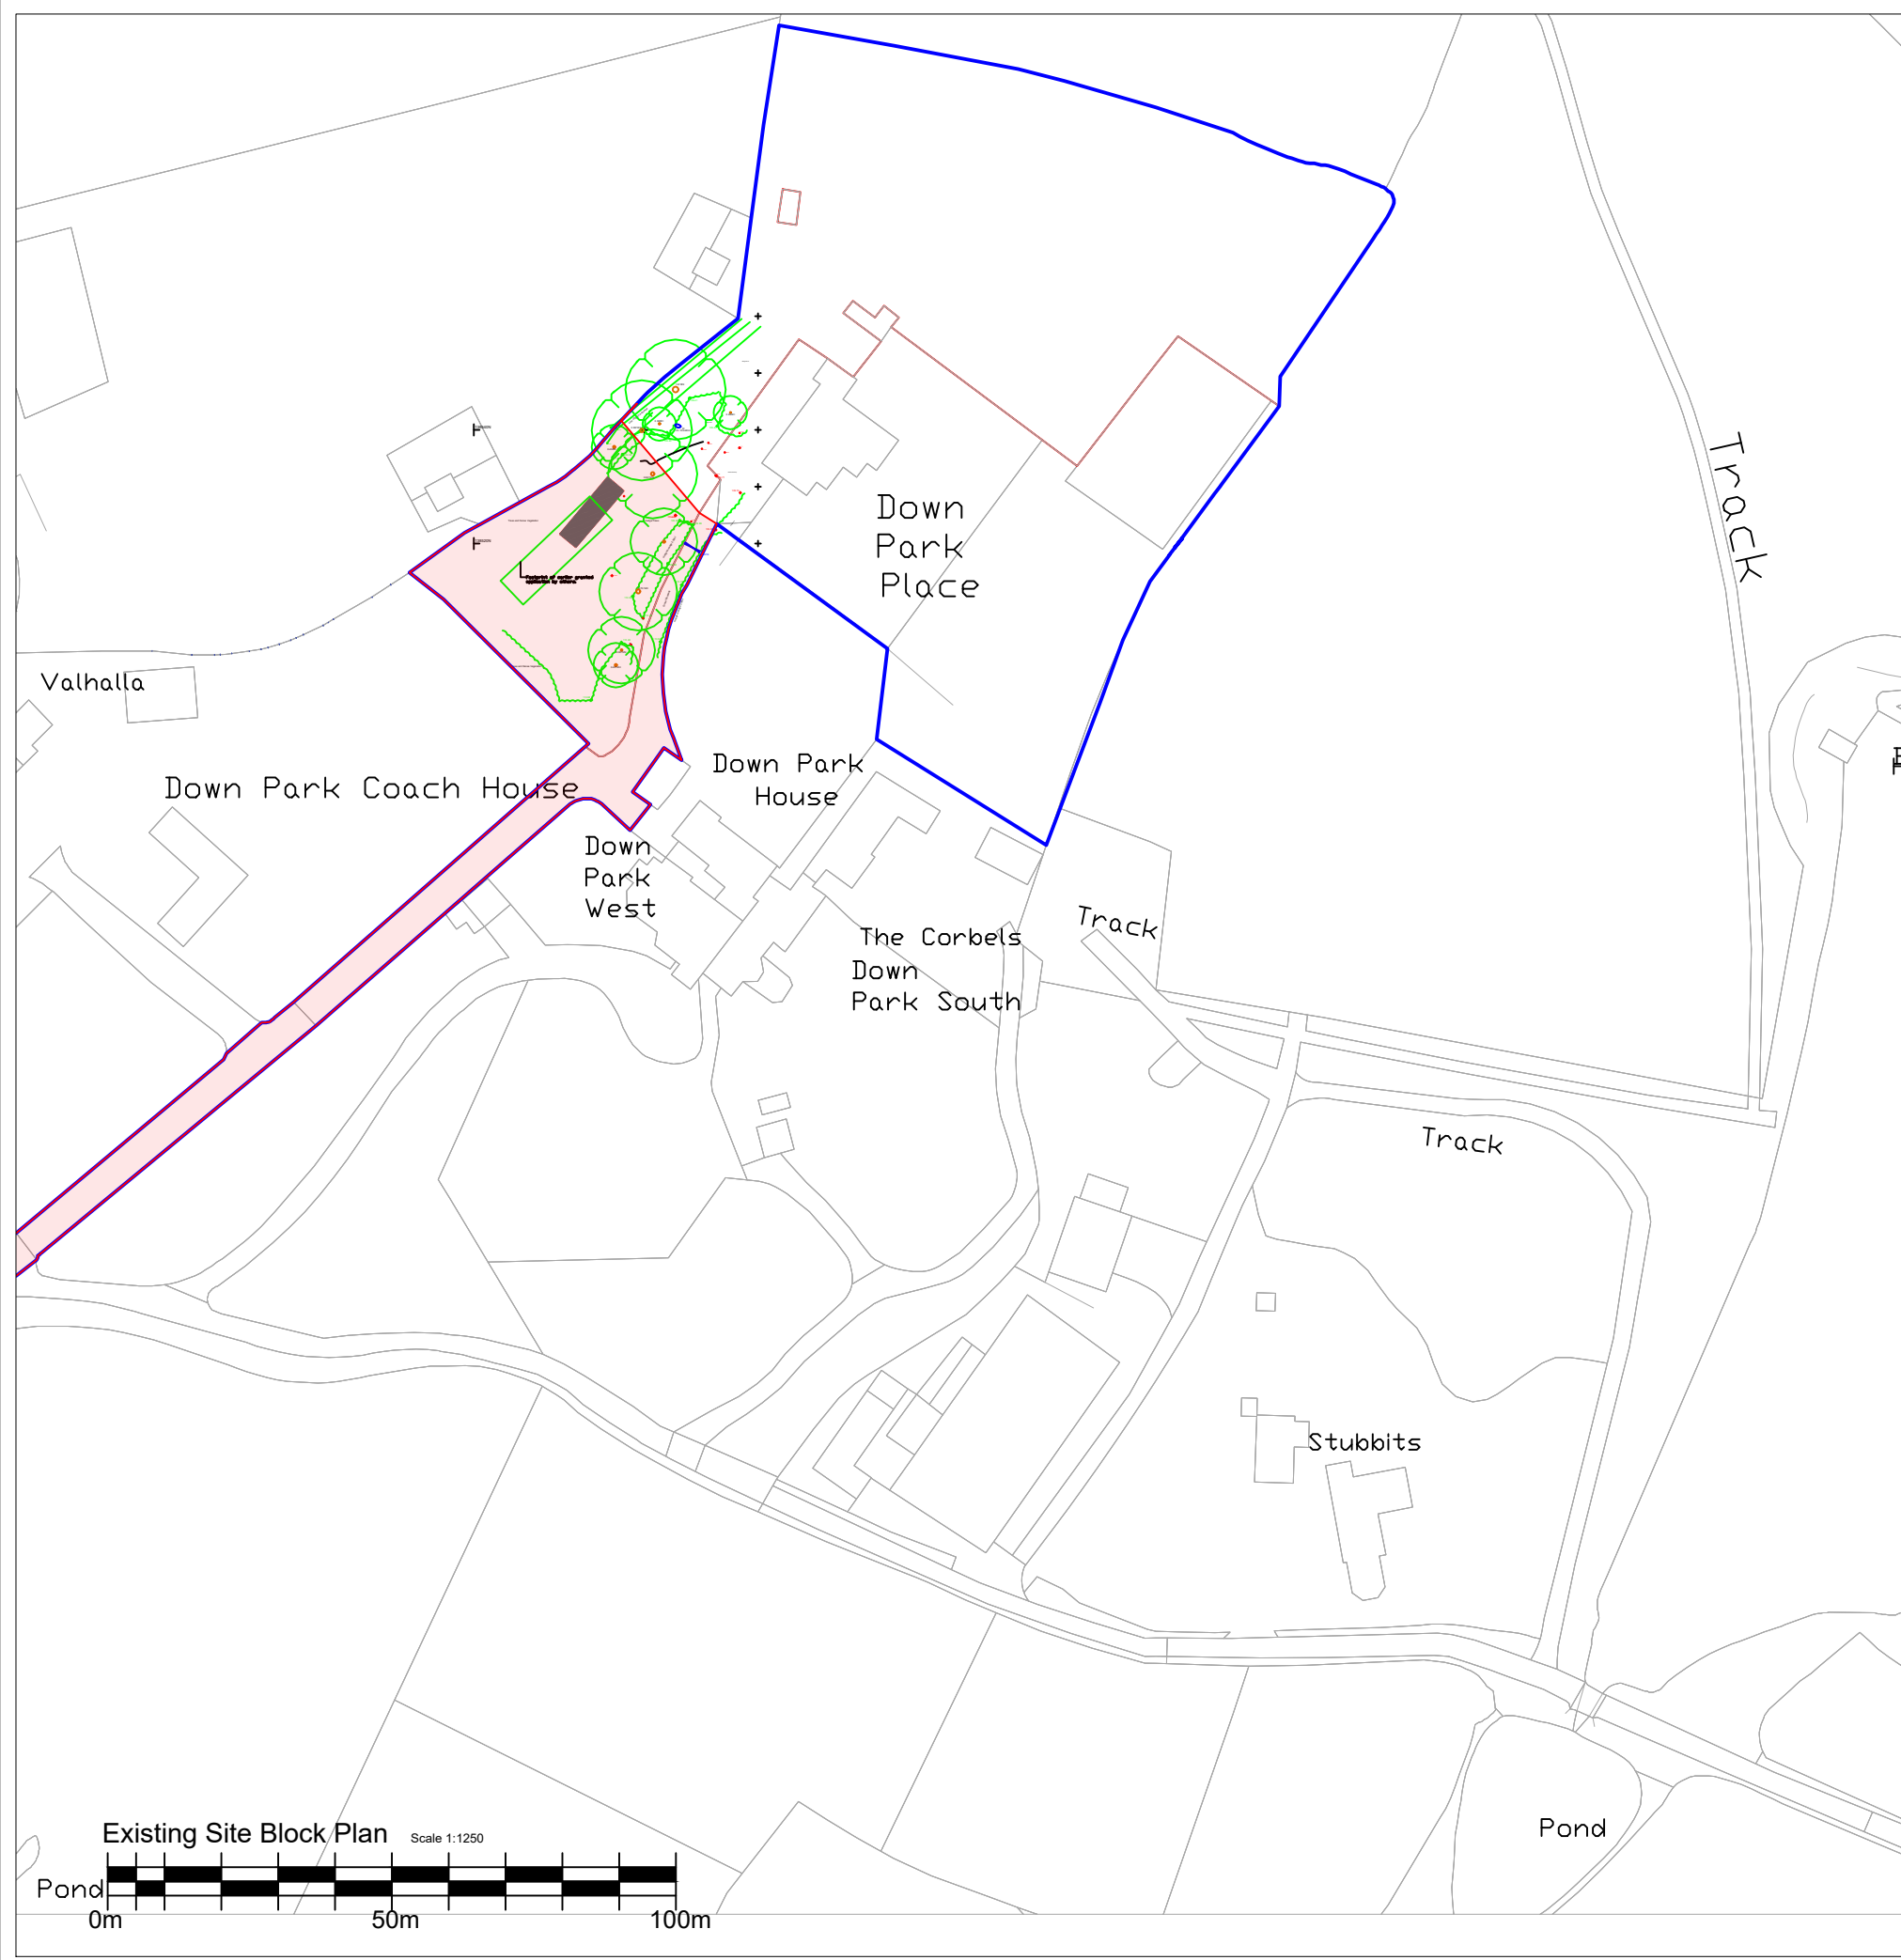

Do not scale. Written dimensions only are to be taken from this drawing.
All dimensions are to be checked on site before work is commenced.

Revisions:		
Rev.	Alterations.	Date.

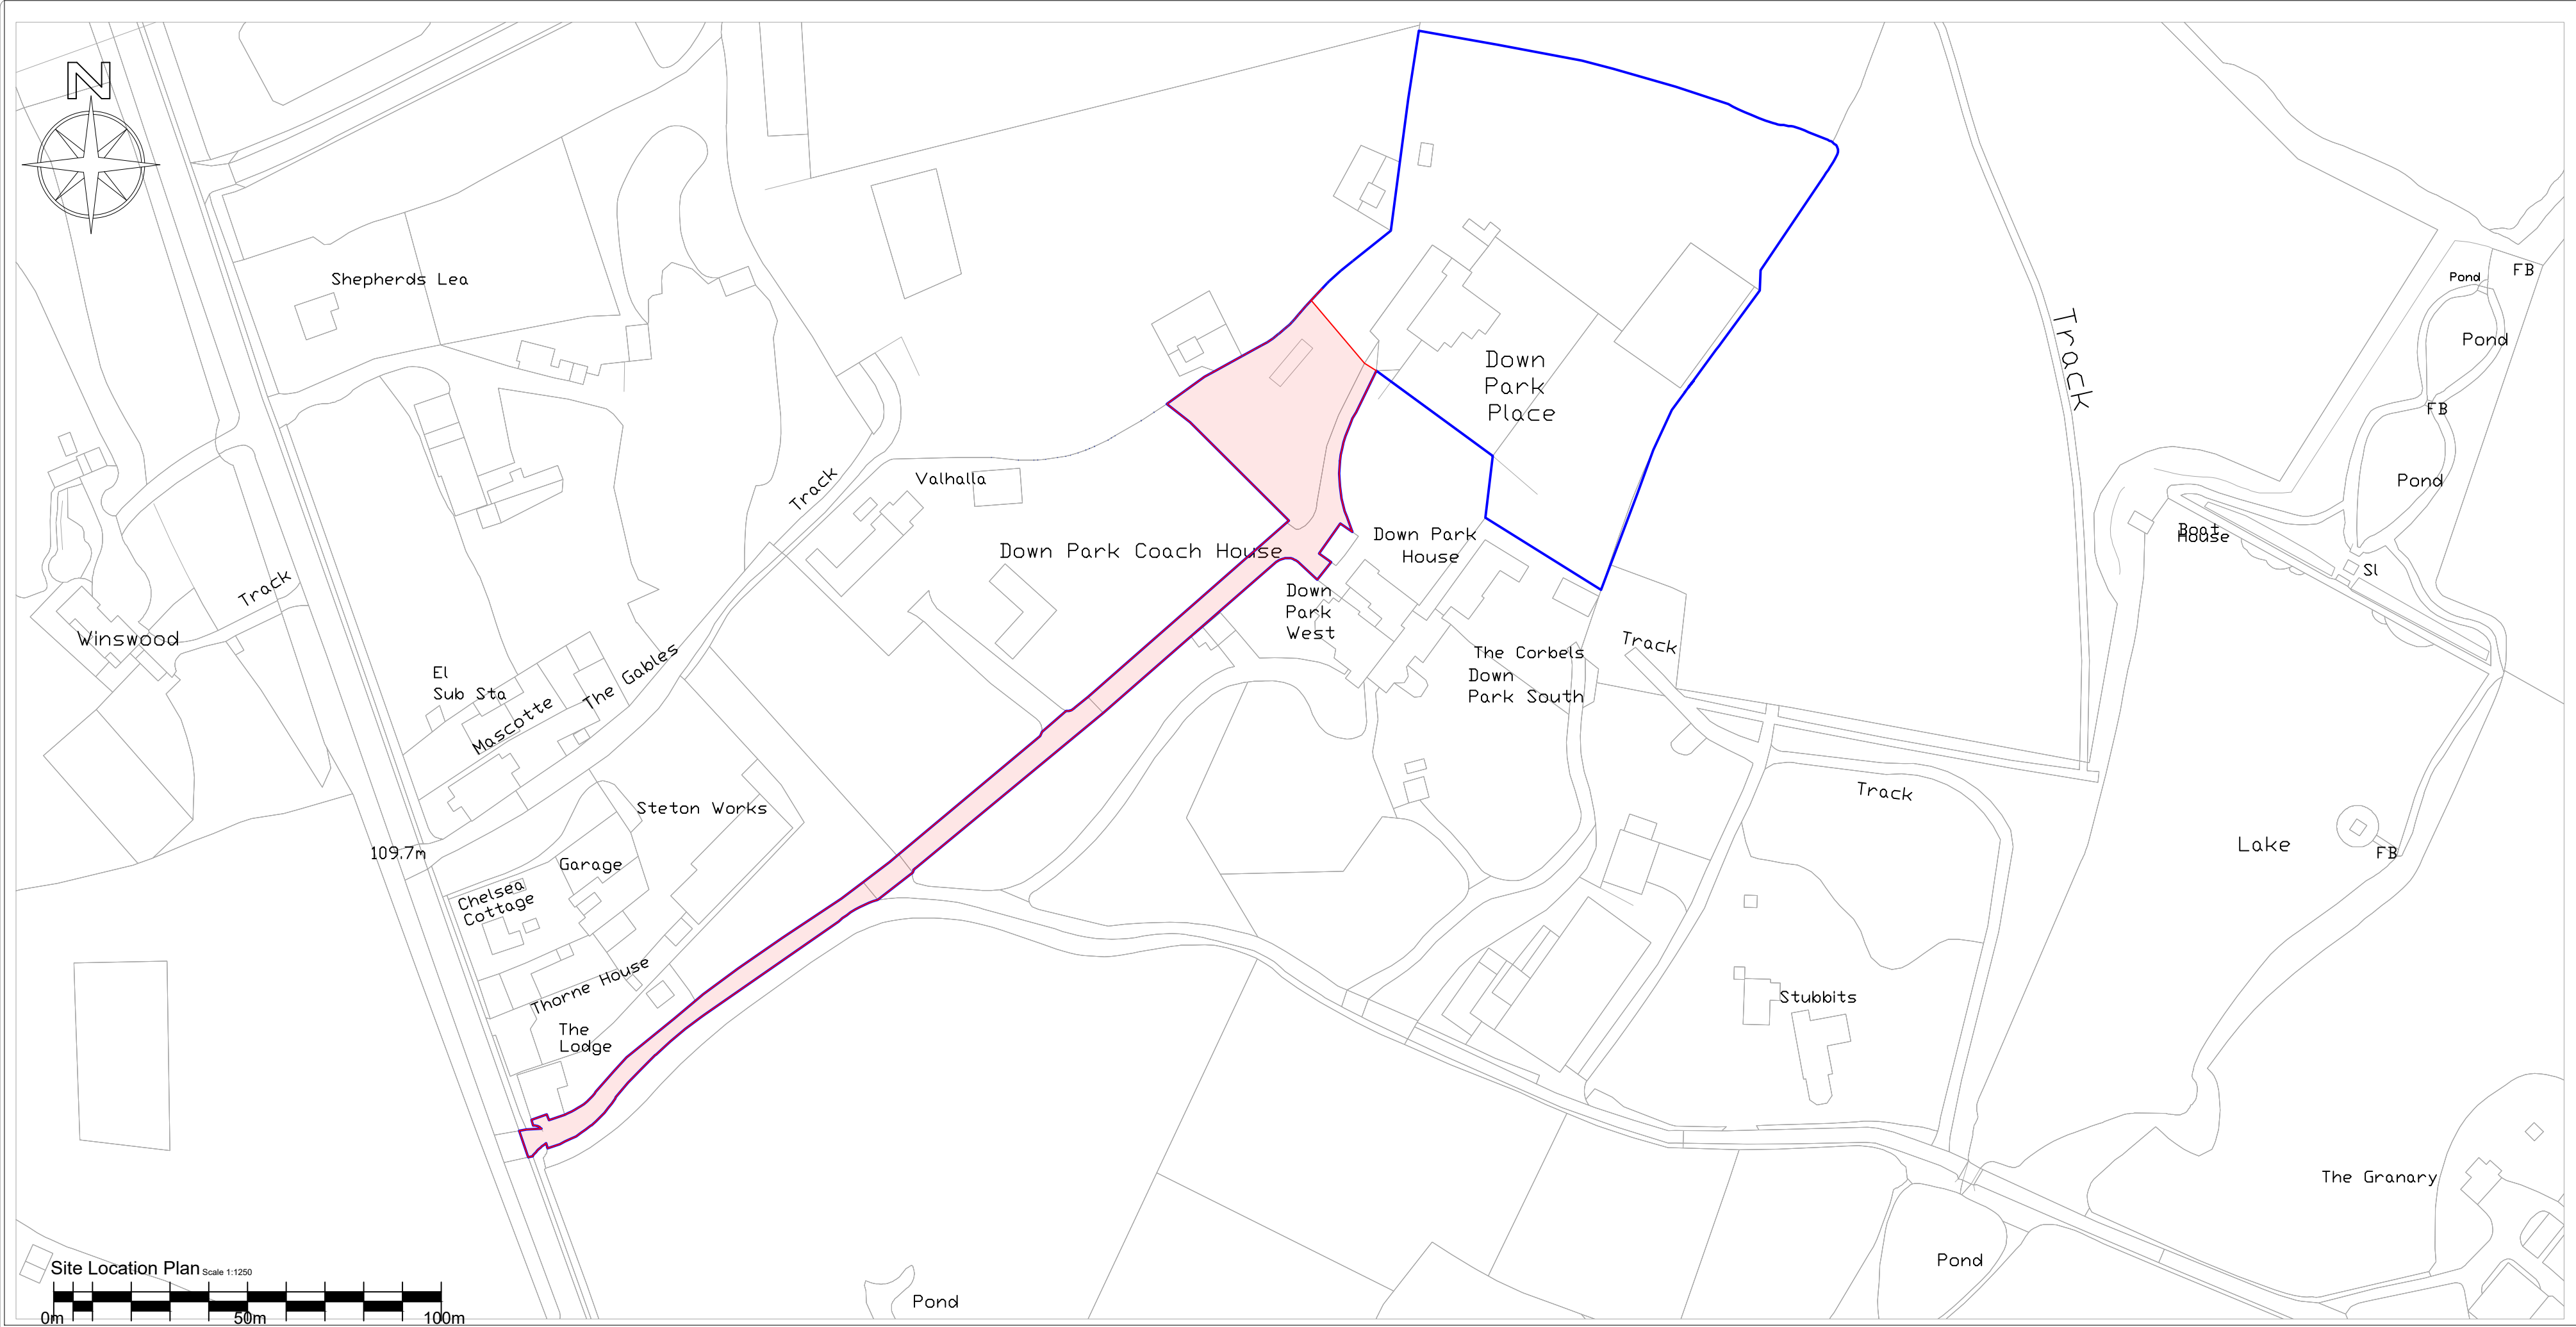

37 Turners Mill Road
Haywards Heath, West Sussex
RH16 1NW

TEL : 07711 422567

Client **Mark & Monika,**

Title **Site Plans**

Site **Down Park Place, Down Park
Turners Hill Road
Crawley West Sussex**

Drawn by **SABRINE** | Date **15/04/2026** | Project No **2512DP** | Scale **1:250 1:500 @ A1**

Drawing number : **01**

Revision : **-**

Drawing status : ☐ Concept / Design
☐ Planning Permission
☐ Building Control