



General Note(s):

- This document contains confidential and proprietary information that cannot be reproduced or divulged, in whole or in part, without prior written authorisation from Carnegie Steel Buildings Ltd.
- Carnegie Steel Buildings Ltd is to be notified immediately of suspected omissions or discrepancies.
- All dimensions in millimetres, unless otherwise stated.
- Copyright @ CARNEGIE STEEL BUILDINGS LTD - Registered in England and Wales No.04820578.

FOR PLANNING

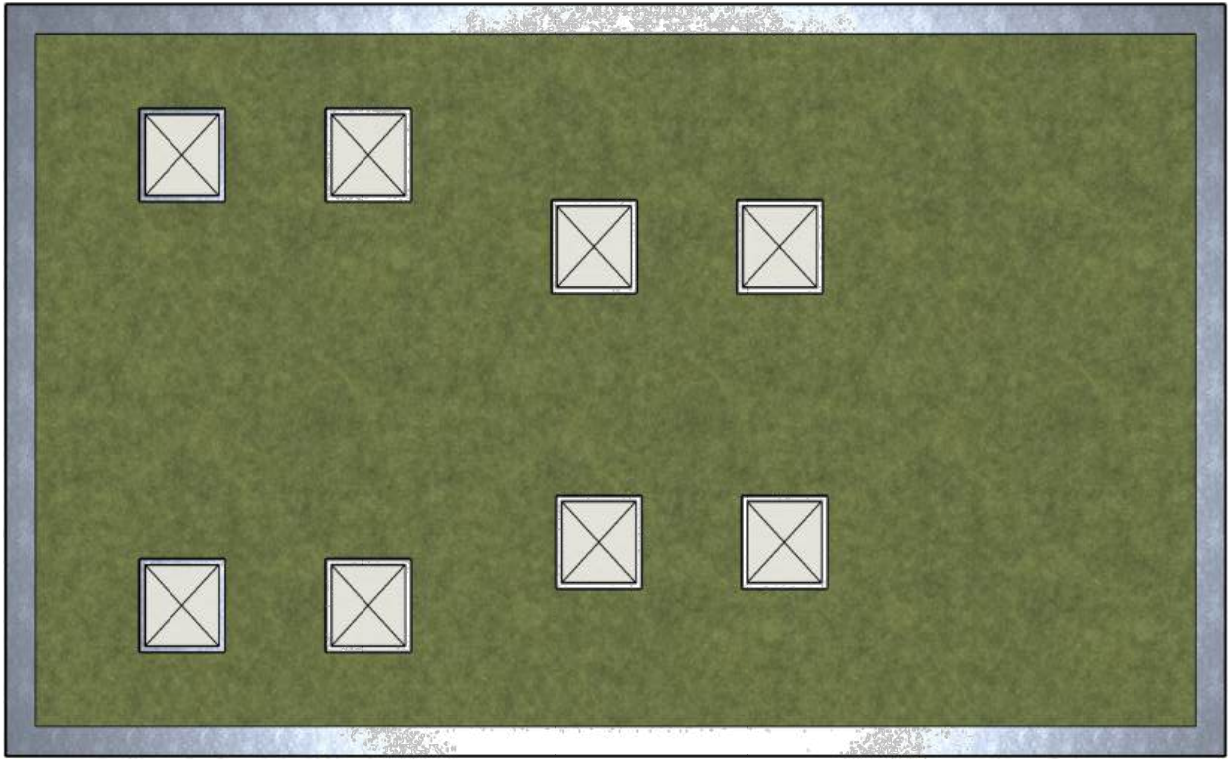

Proposed Roof Plan
1:100

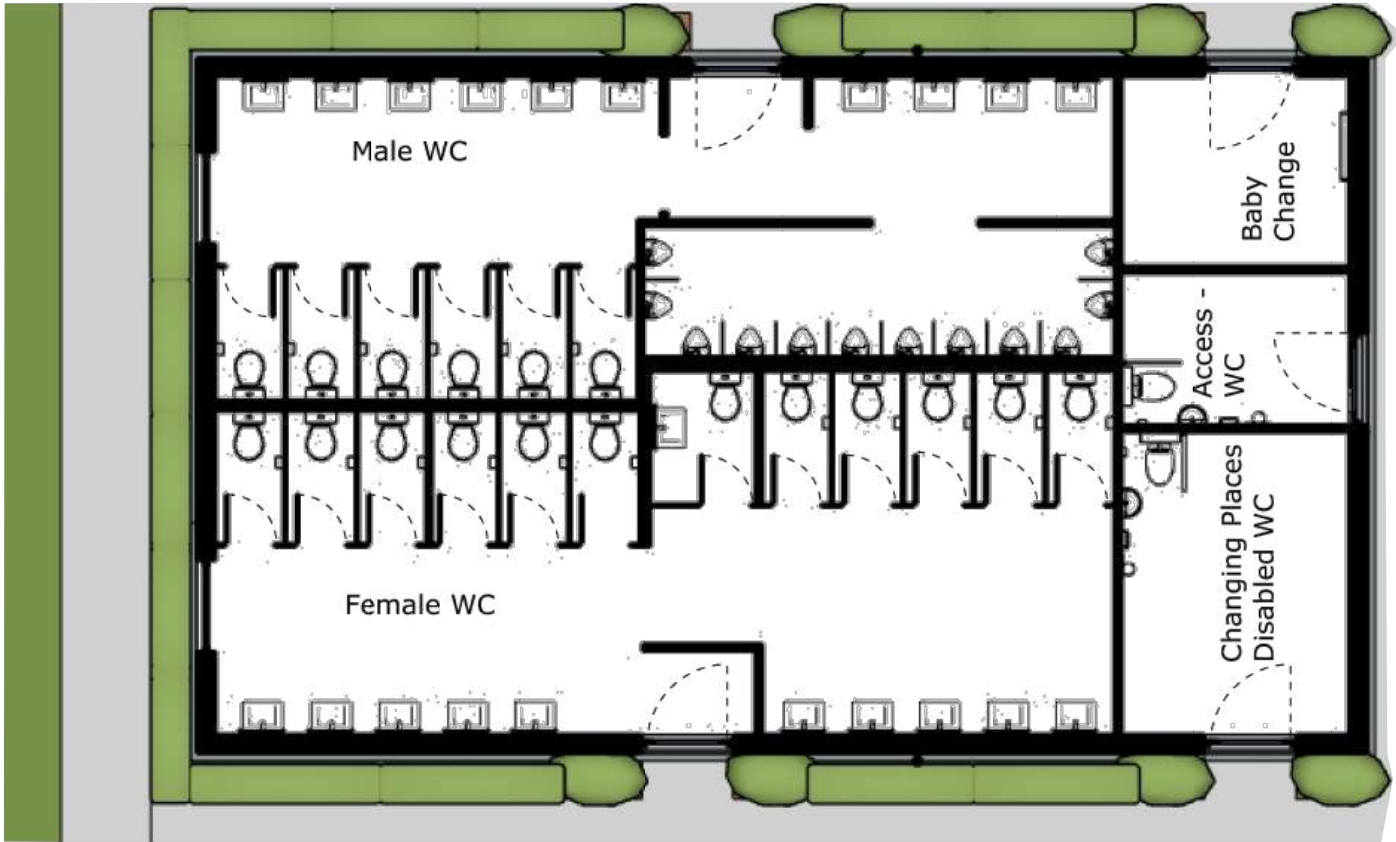

Proposed Plan
1:100



• Carnegie Steel Buildings Ltd T/A BM Steels • Email: info@bmsteels.co.uk
• Address: The Beeches, Old Ln, Tatsfield, Westerham TN16 2LH • Phone: 01959 572501

PROJECT TITLE:
Proposal on Juhring & Hobbs
Field, Saint Hill Manor

DRAWING TITLE:
Refectory Washroom -
Plans and Elevations.

CLIENT:
COSRECI

DRAWN: CG	CHECKED: CG	DATE: 26/09/2025	SCALE: 1:100@A3
PROJECT NO: 1093	DRAWING NO: 028	REV: B	SHEET NO: 1/1