



General Note(s):

- This document contains confidential and proprietary information that cannot be reproduced or divulged, in whole or in part, without prior written authorisation from Carnegie Steel Buildings Ltd.
- Carnegie Steel Buildings Ltd is to be notified immediately of suspected omissions or discrepancies.
- All dimensions in millimetres, unless otherwise stated.
- Copyright © CARNEGIE STEEL BUILDINGS LTD - Registered in England and Wales No04820578.

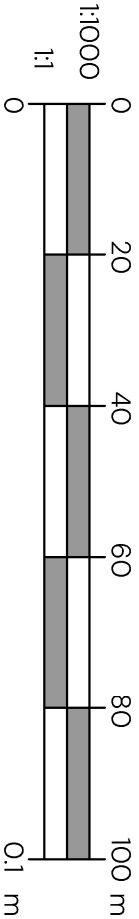

FOR PLANNING

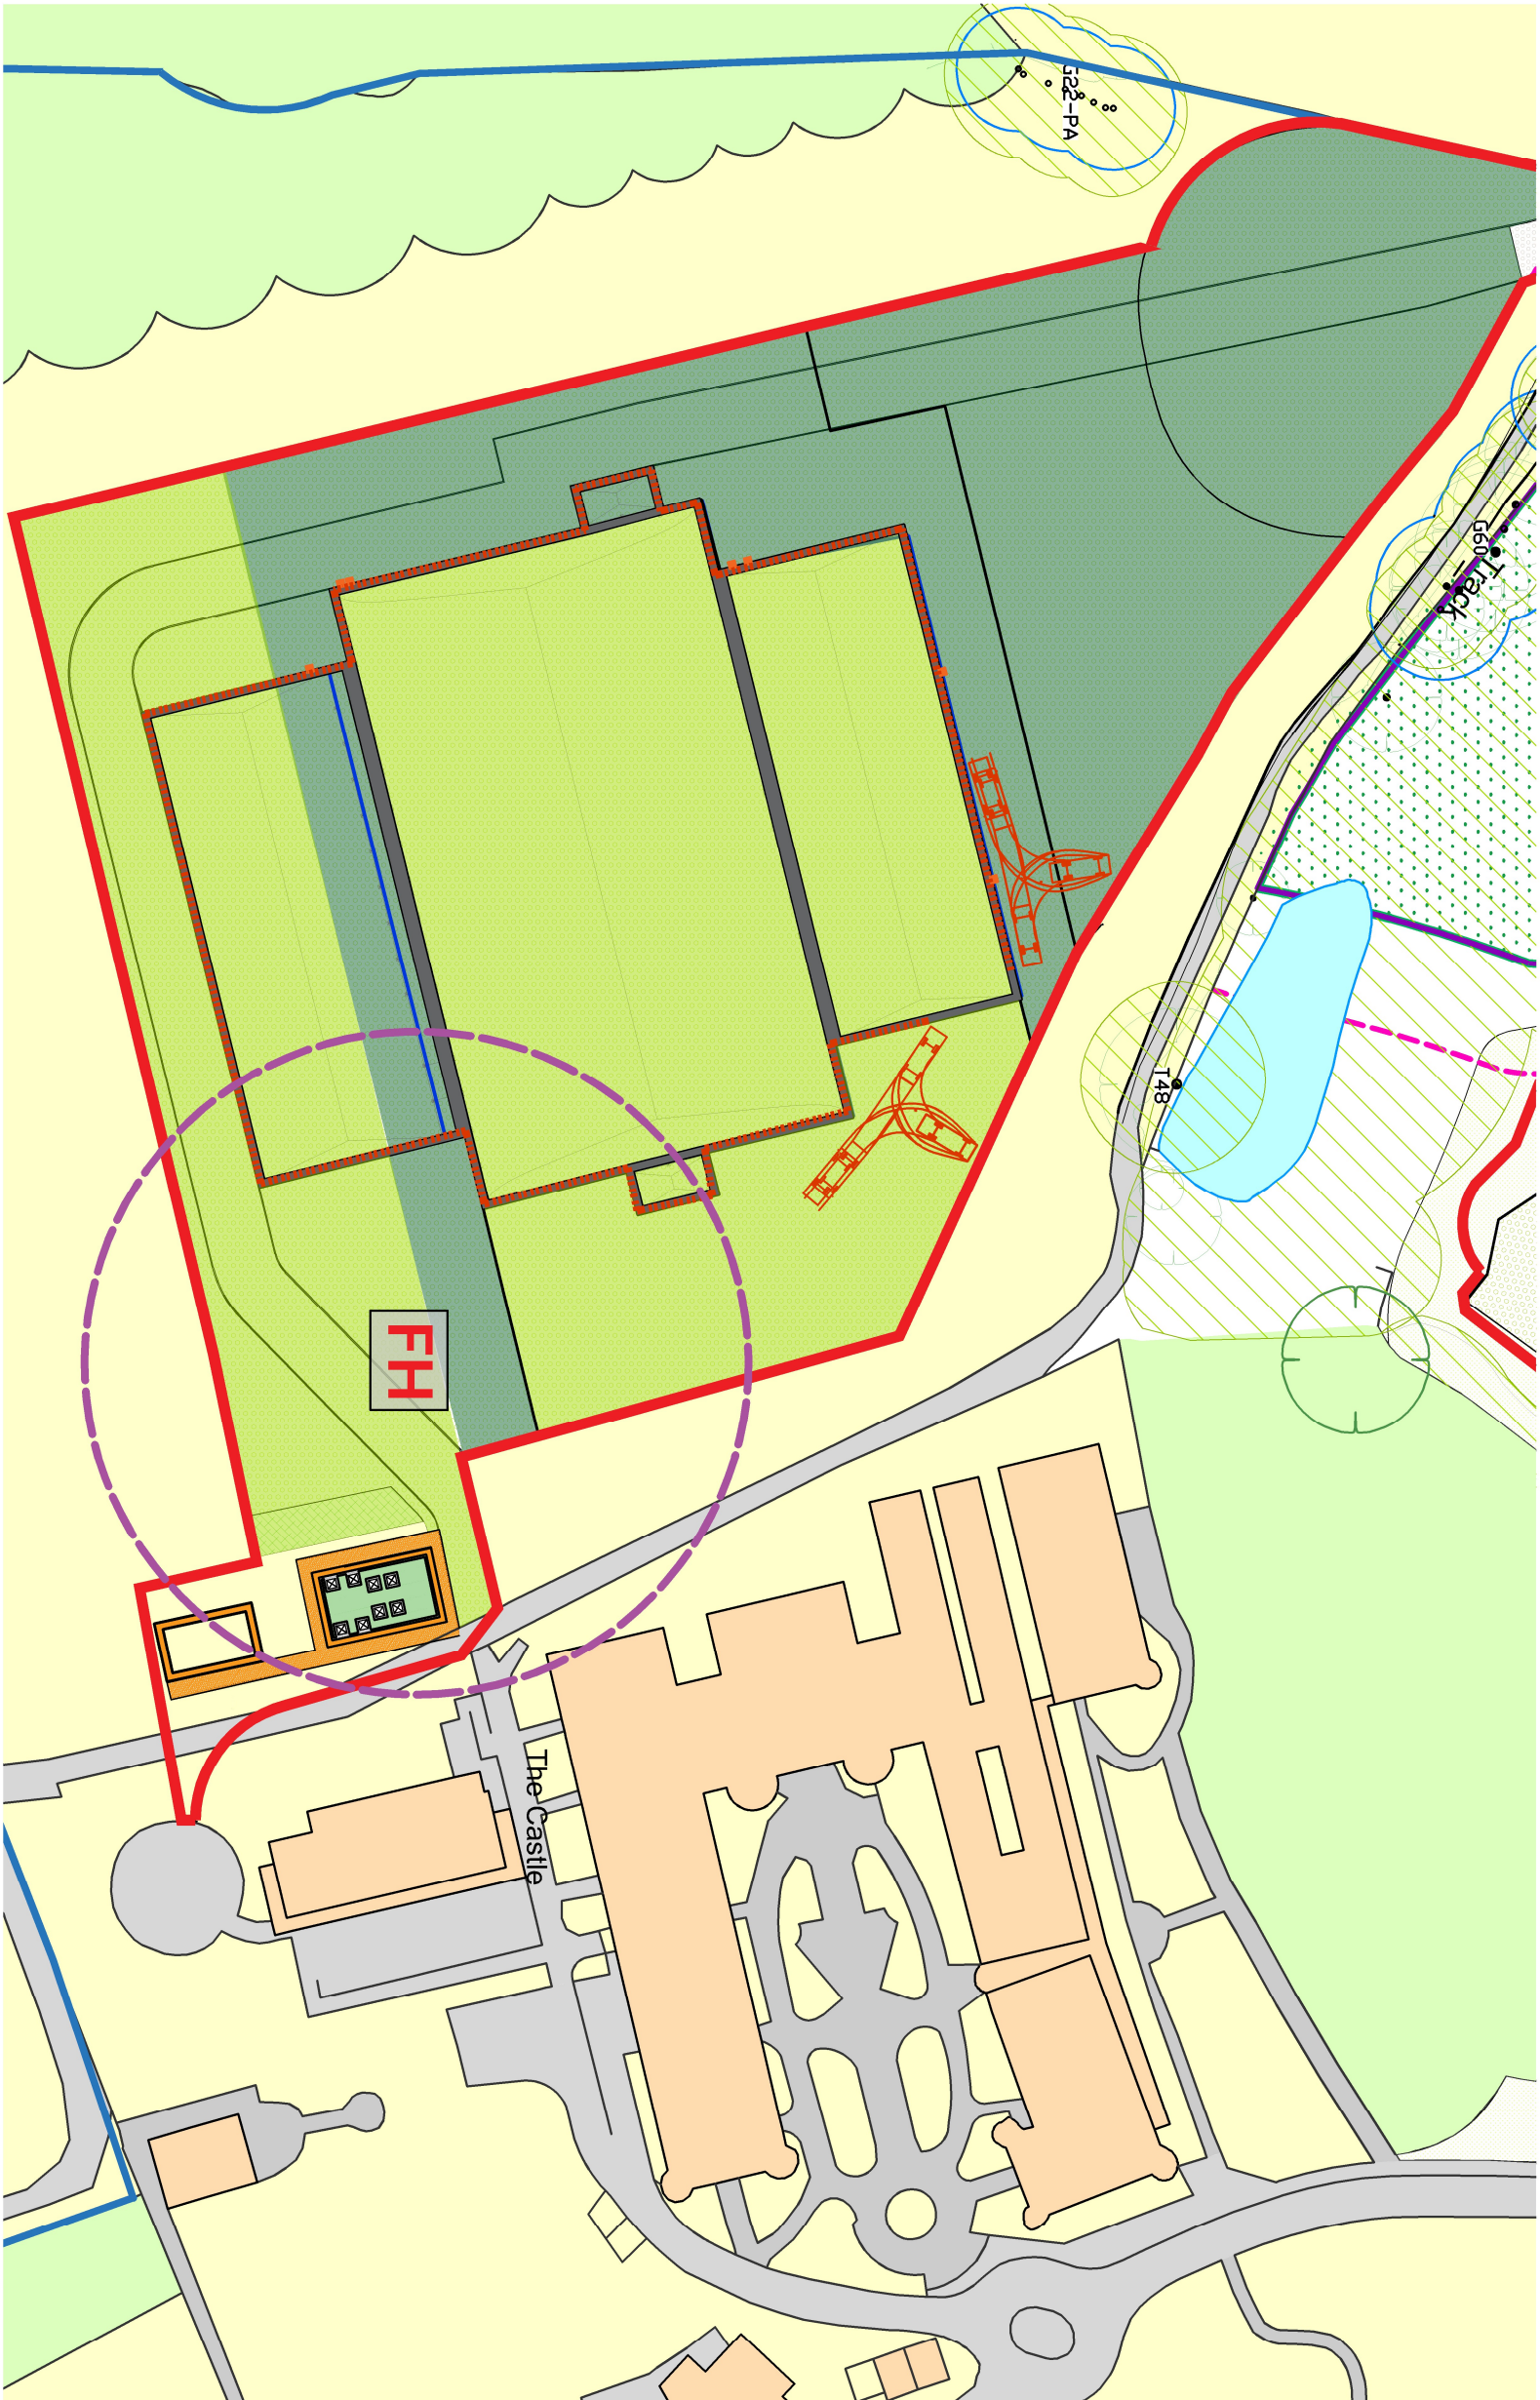

Proposed Fire Hydrant Location

Proposed Fire appliance access
to perimeter of tent

Proposed Fire Hydrant 45m Radii

Site plan with Fire Hydrant location marked and appliance Turning Ts shown. 1:1000



• Carnegie Steel Buildings Ltd T/A BM Steels • Email: info@bmsteels.co.uk
• Address: The Beeches, Old Ln, Tatsfield, Westerham TN16 2LH • Phone: 01959 572501

PROJECT TITLE:

Proposal on Juhring & Hobbs Field, Saint
Hill Manor Saint Hill Road, East Grinstead

DRAWING TITLE:

Event Field Proposed
Fire Hydrant location

CLIENT:

COSRECI

DRAWN:

CG

CHECKED:

CG

DATE:

17.12.2025

SCALE:

1:1000 @A3

PROJECT NO:

1093

DRAWING NO:

68

REV:

D

SHEET NO:

1/1