


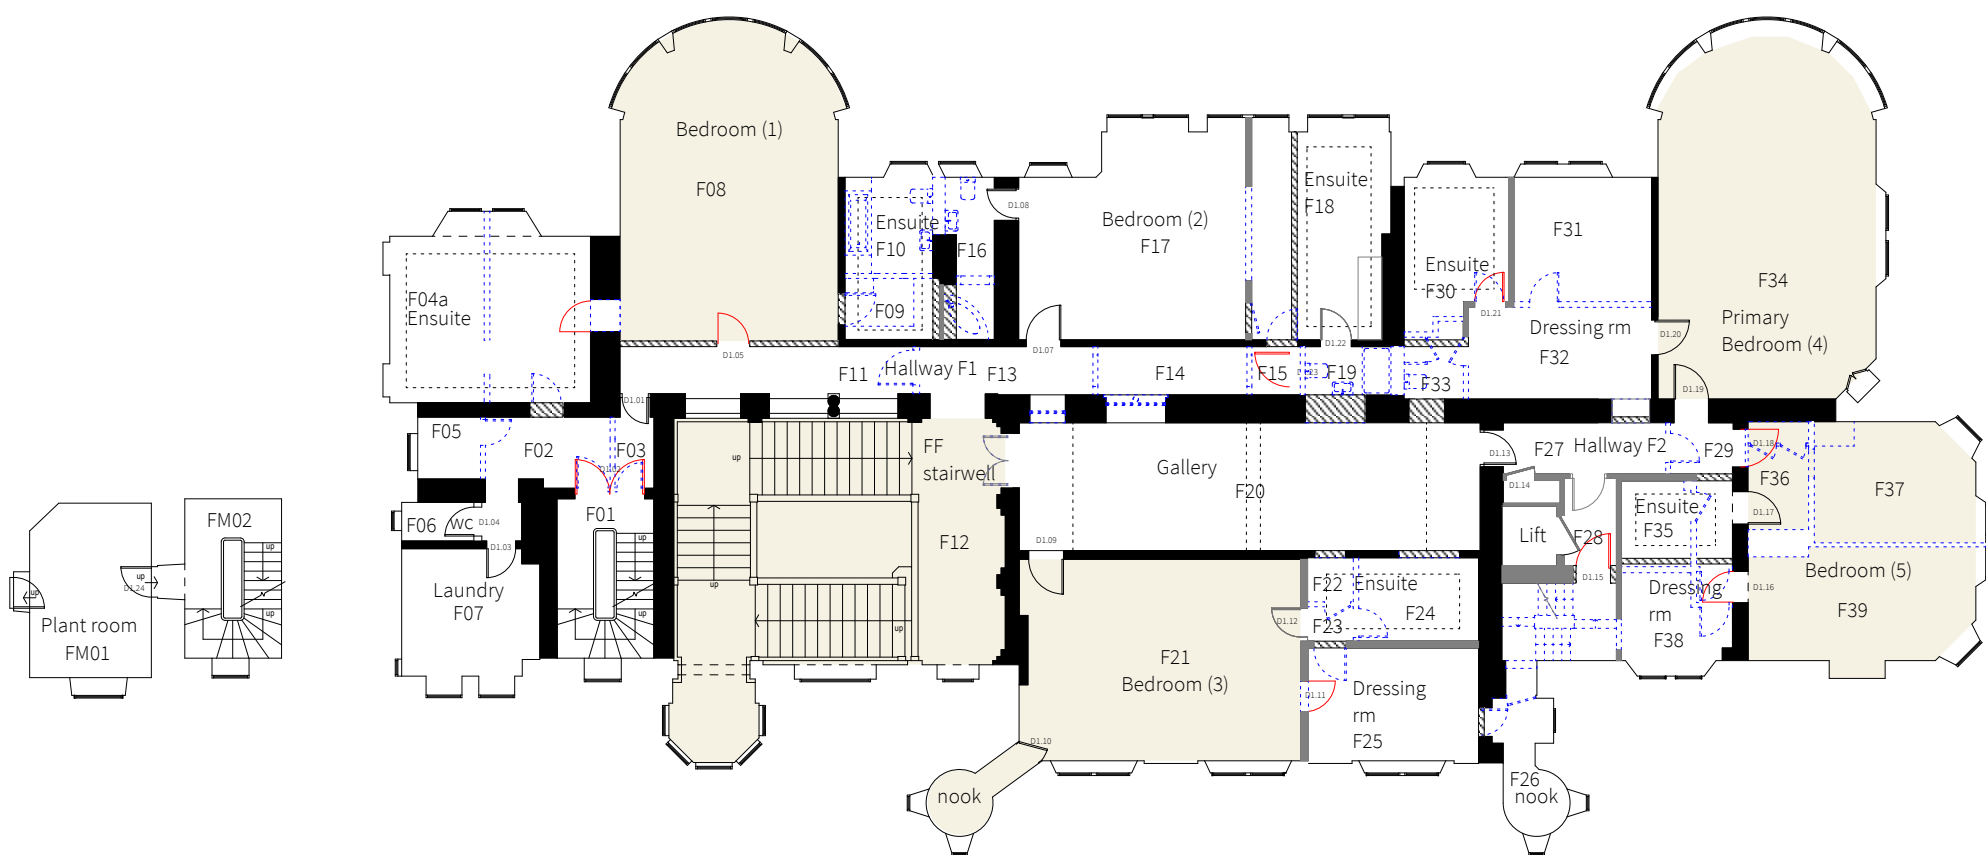


- Key
- Existing original walls (from historic research)
 - Existing non - original walls (from historic research)
 - Room features retained
 - New walls
 - Elements to be installed
 - Elements removed

23 Vine Street, Brighton BN1 4AG
e: studio@sticklandwright.co.uk
t: 01273 964051
Company registered in England No. 11222477

Disclaimer:
This drawing is the copyright of Stickland Wright Ltd. and may not be reproduced or used except by written permission. Figured dimensions to have precedence over scaling. Check all site dimensions prior to fabrication. Refer any discrepancies found to Stickland Wright.

Revisions:			Checked
E	10/11/2025	For Planning	
F	17/12/2025	Update to area off Bedroom (1) F04	
G	18/12/2025	Update to room F04/a	
H	15/01/2026	For planning	
J	14/04/2026	For planning	

 

Dwg No. 25041-P-120 J

Drawing Title Proposed First floor plan
Address Wykehurst House
Client M Blencowe
Scale 1:200 @A3
Stage Planning
Drawn by ah
Checked by ns

