



Notes:
Do not scale this drawing.
All levels and dimensions are to be checked on site.
This drawing is to be read in conjunction with all relevant consultants drawings and specifications, together with safety plan requirements.
Copyright: This drawing must not be copied, amended nor reproduced without the prior written agreement.

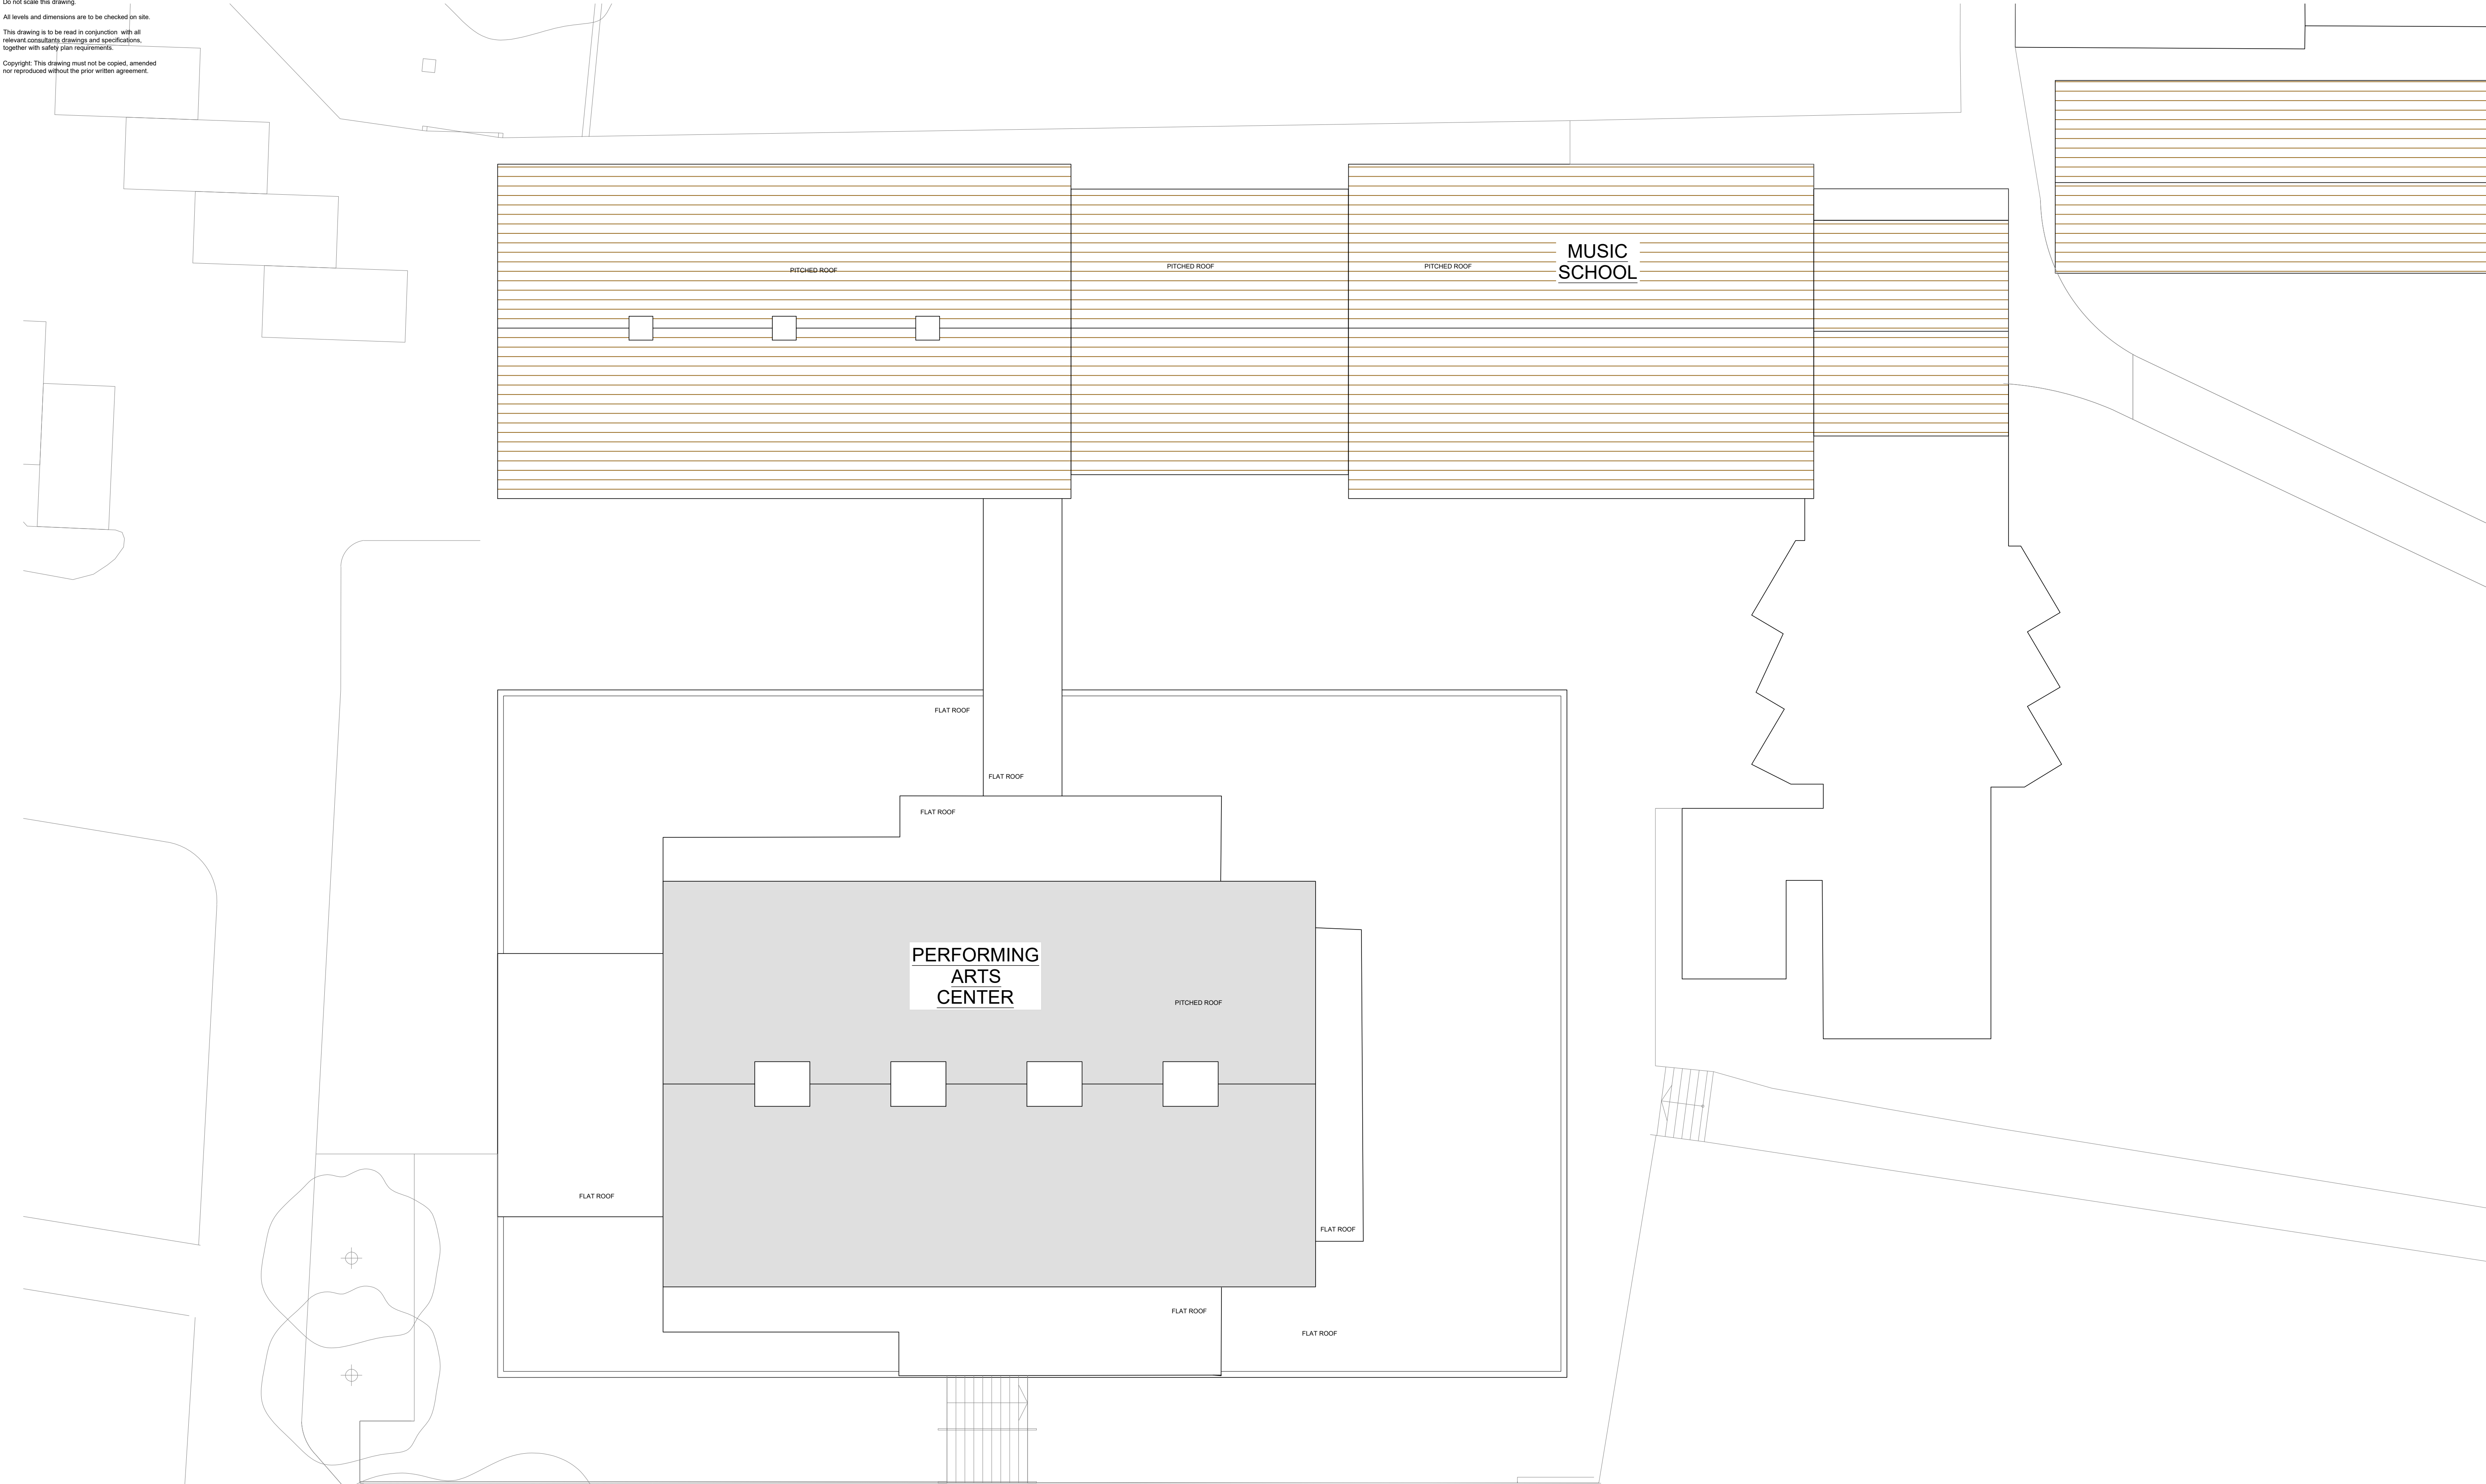

 

BUILDING SOLUTIONS CONSULTANTS LTD.
23 Tiltan Road, Hove, BN3 5QR

PROJECT PV Music School and Performing Art Centre , Hurstpierpoint College			
DRAWING Roof Plans - Existing			
STAGE PLANNING		JOB NO. : 727	
		DATE : 30/01/2026	
DWG NO. AL-102	SCALE 1:100 @A1	REVISION : -	DRAWN : DB

Do not scale: use figured dimensions only; check dimensions on site; notify BSC of any discrepancies; copyright BSC Ltd.