
 


Do not scale this drawing

All levels and dimensions are to be checked on site.

This drawing is to be read in conjunction with all relevant consultants drawings and specifications, together with safety plan requirements.

Copyright: This drawing must not be copied, amended  
nor reproduced without the prior written agreement.

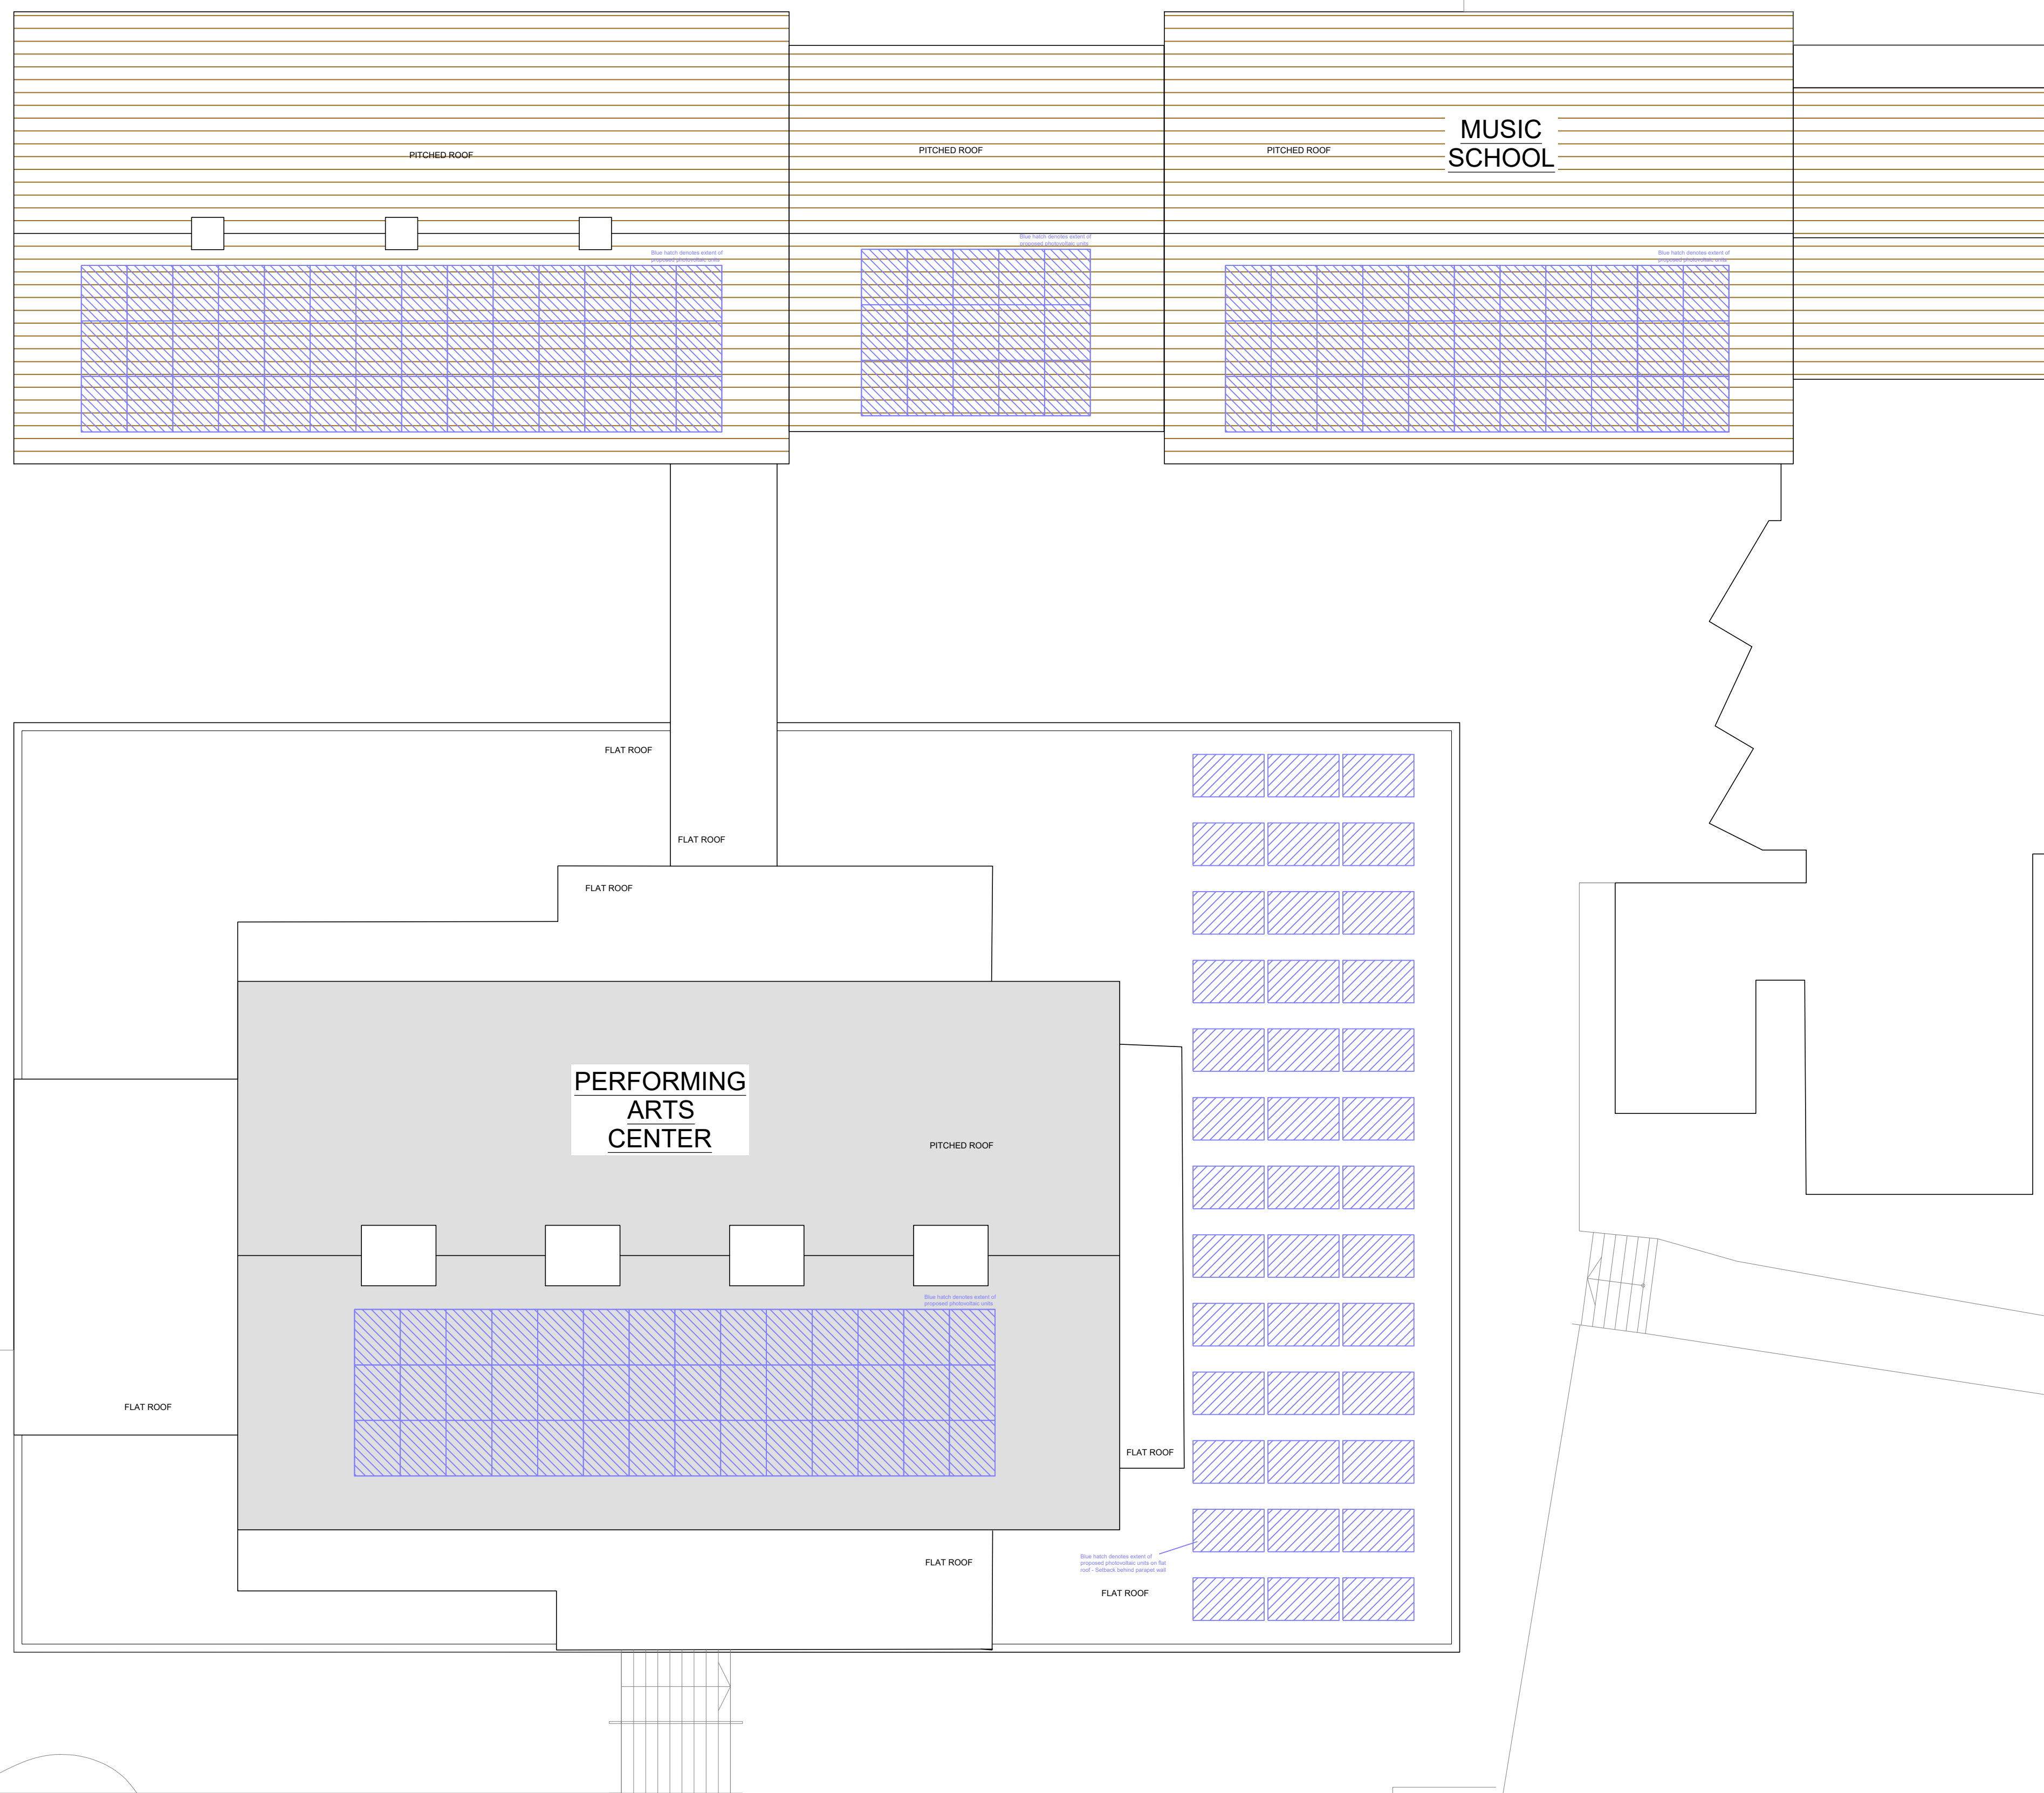

**BUILDING SOLUTIONS CONSULTANTS LTD.**

23 Titian Road, Hove, BN3 5QR

|         |                                                                    |
|---------|--------------------------------------------------------------------|
| PROJECT | PV Music School and Performing Art Centre , Hurstpierpoint College |
|---------|--------------------------------------------------------------------|

|         |                       |
|---------|-----------------------|
| DRAWING | Roof Plans - Proposed |
|---------|-----------------------|

|          |                   |
|----------|-------------------|
| STAGE    | JOB NO. : 727     |
| PLANNING | DATE : 02/04/2000 |

|         |        |       |           |            |   |         |    |
|---------|--------|-------|-----------|------------|---|---------|----|
| DWG NO. | AL-202 | SCALE | 1:100 @A1 | REVISION : | - | DRAWN : | DB |
|---------|--------|-------|-----------|------------|---|---------|----|

Do not scale: use figured dimensions only: check dimensions on site: notify BSC of any discrepancies: copyright BSC Ltd