



NOTES:
1. THESE DRAWINGS ARE FOR PLANNING PURPOSES ONLY
2. BUILDING CONTRACTORS SHOULD NOT SCALE FROM THESE DRAWINGS.

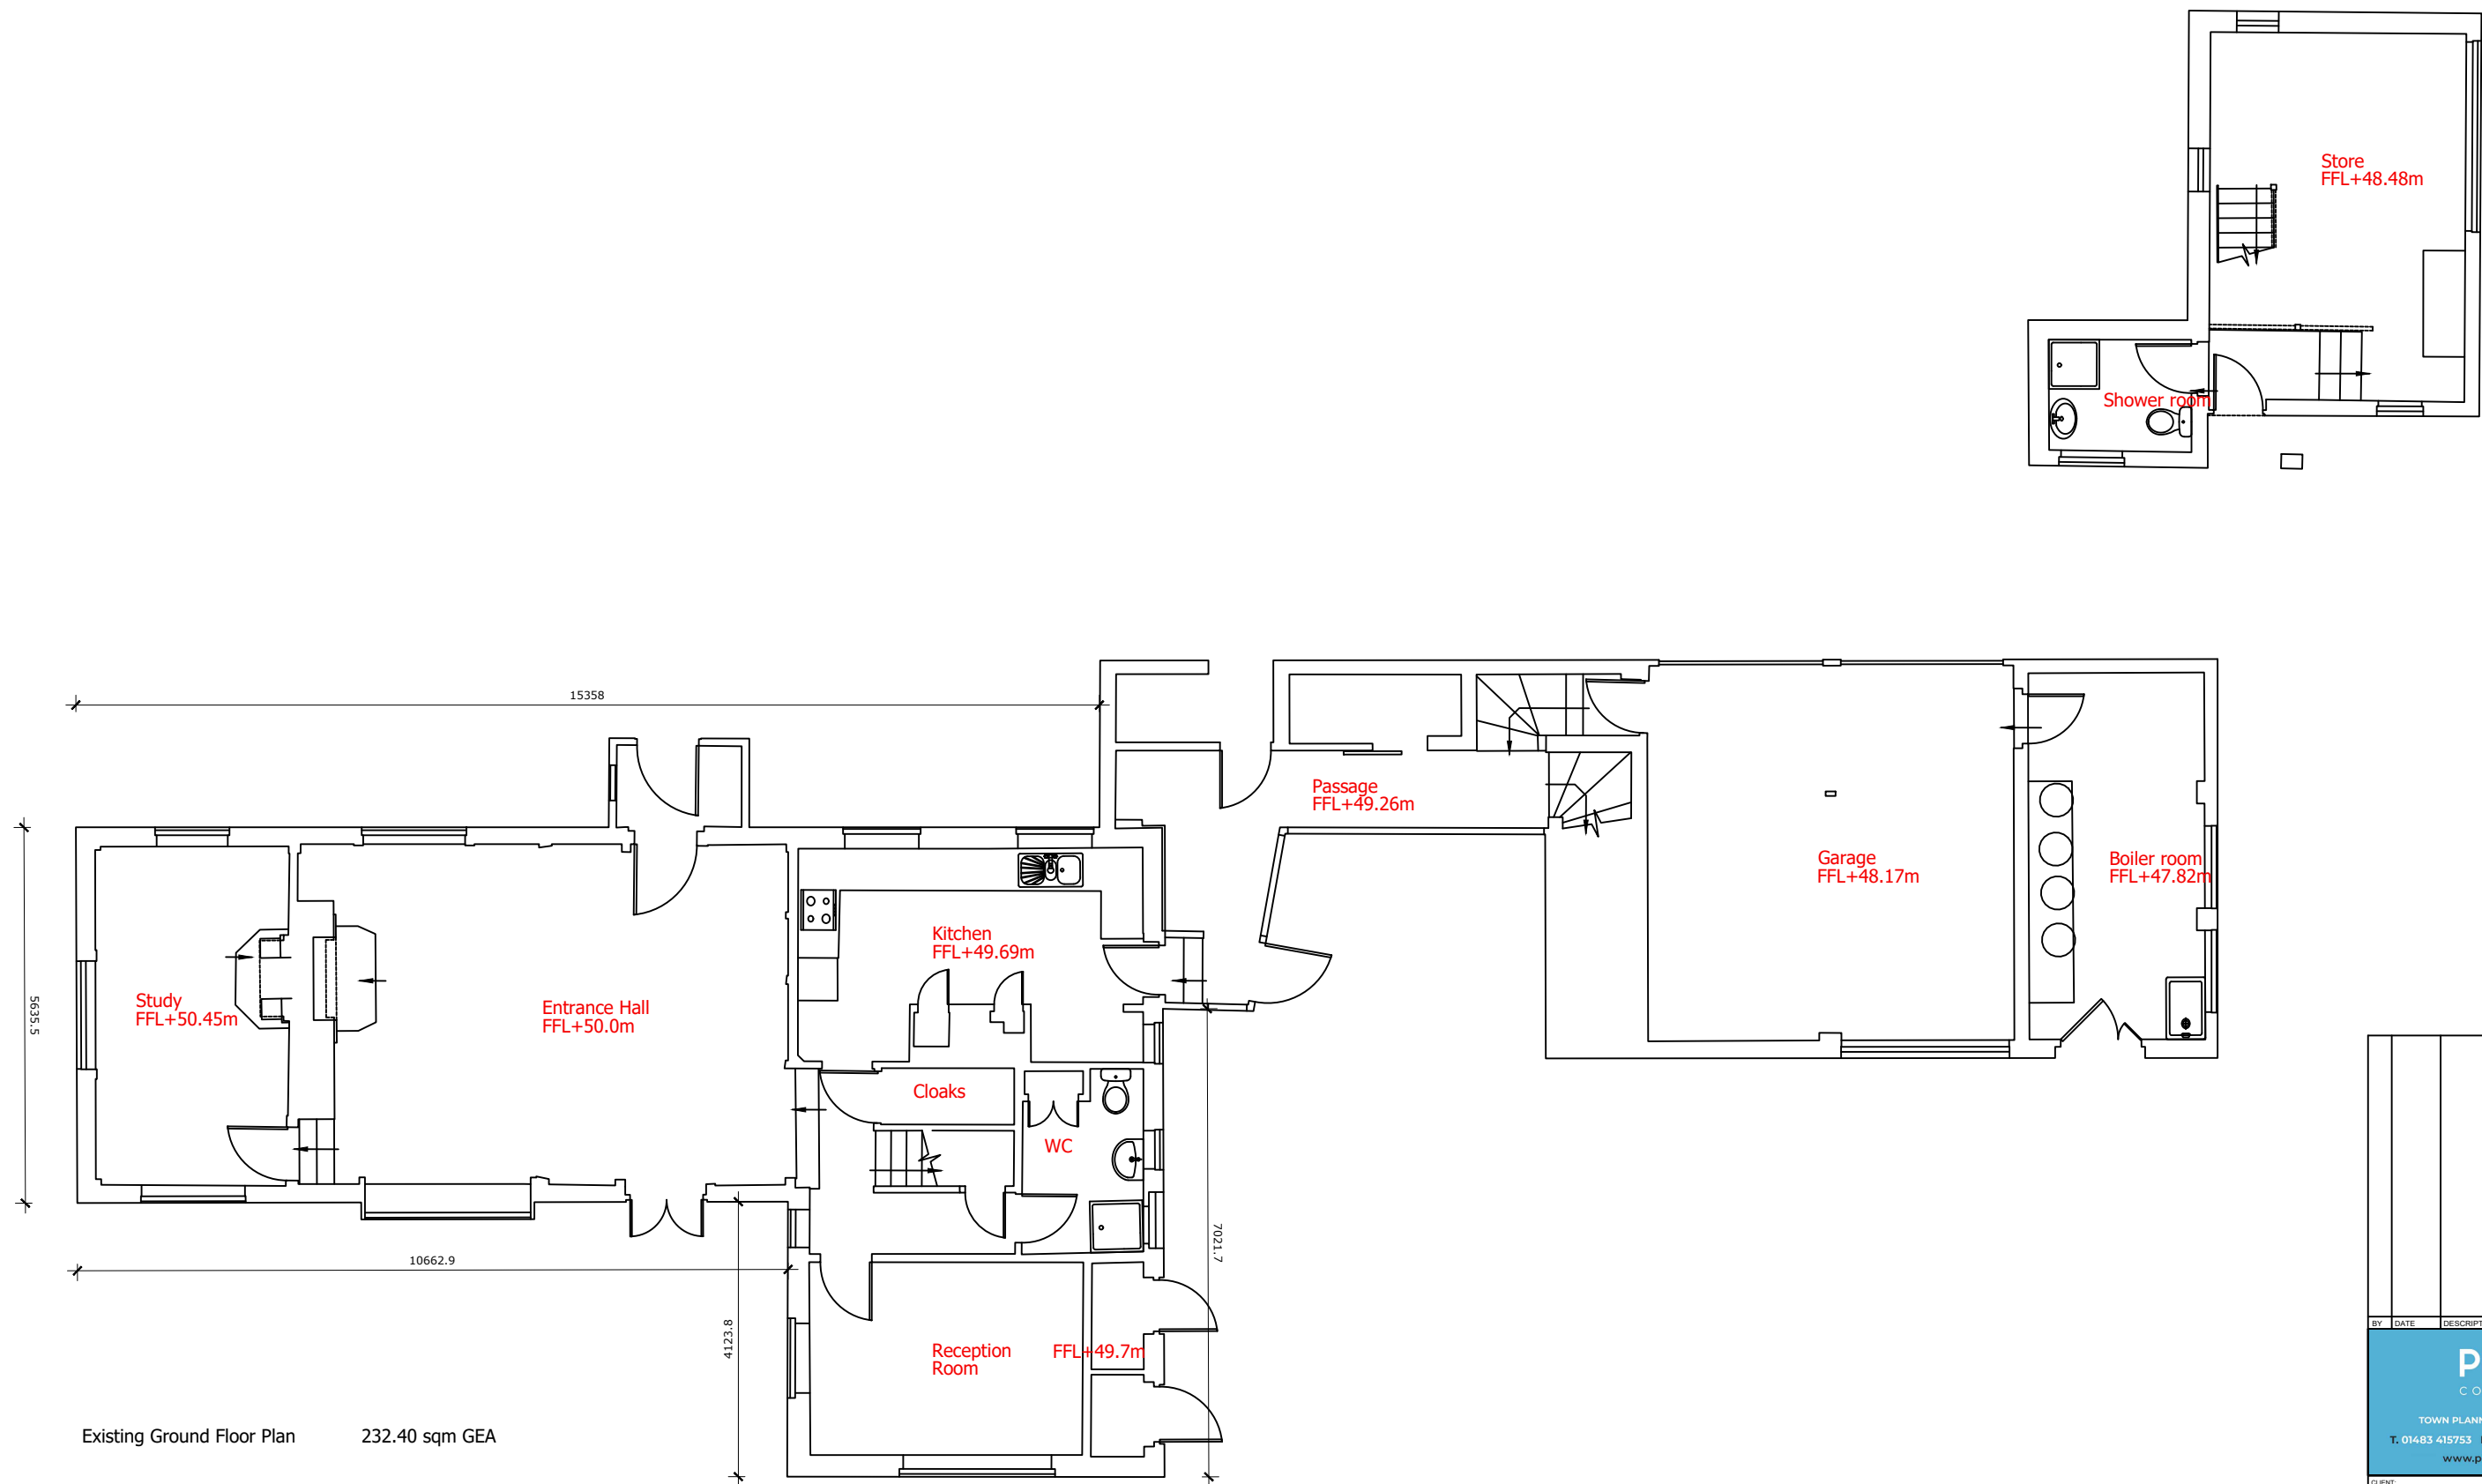

Existing Ground Floor Plan 232.40 sqm GEA

 

BY	DATE	DESCRIPTION	REV
PLANIT CONSULTING TOWN PLANNING & PROPERTY ADVISERS T. 01483 415753 E. info@planitconsulting.co.uk www.planitconsulting.co.uk			
CLIENT: Mr P. Williams			
PROJECT: The Lake House, Rowfant			
DRAWING TITLE: Existing Ground Floor Plan			
STATUS: Planning			
SCALE: 1:100 @ A3		DATE: 14/03/2024	
DRAWN BY: AC		DRAWING NUMBER: A.100	REVISION: -